


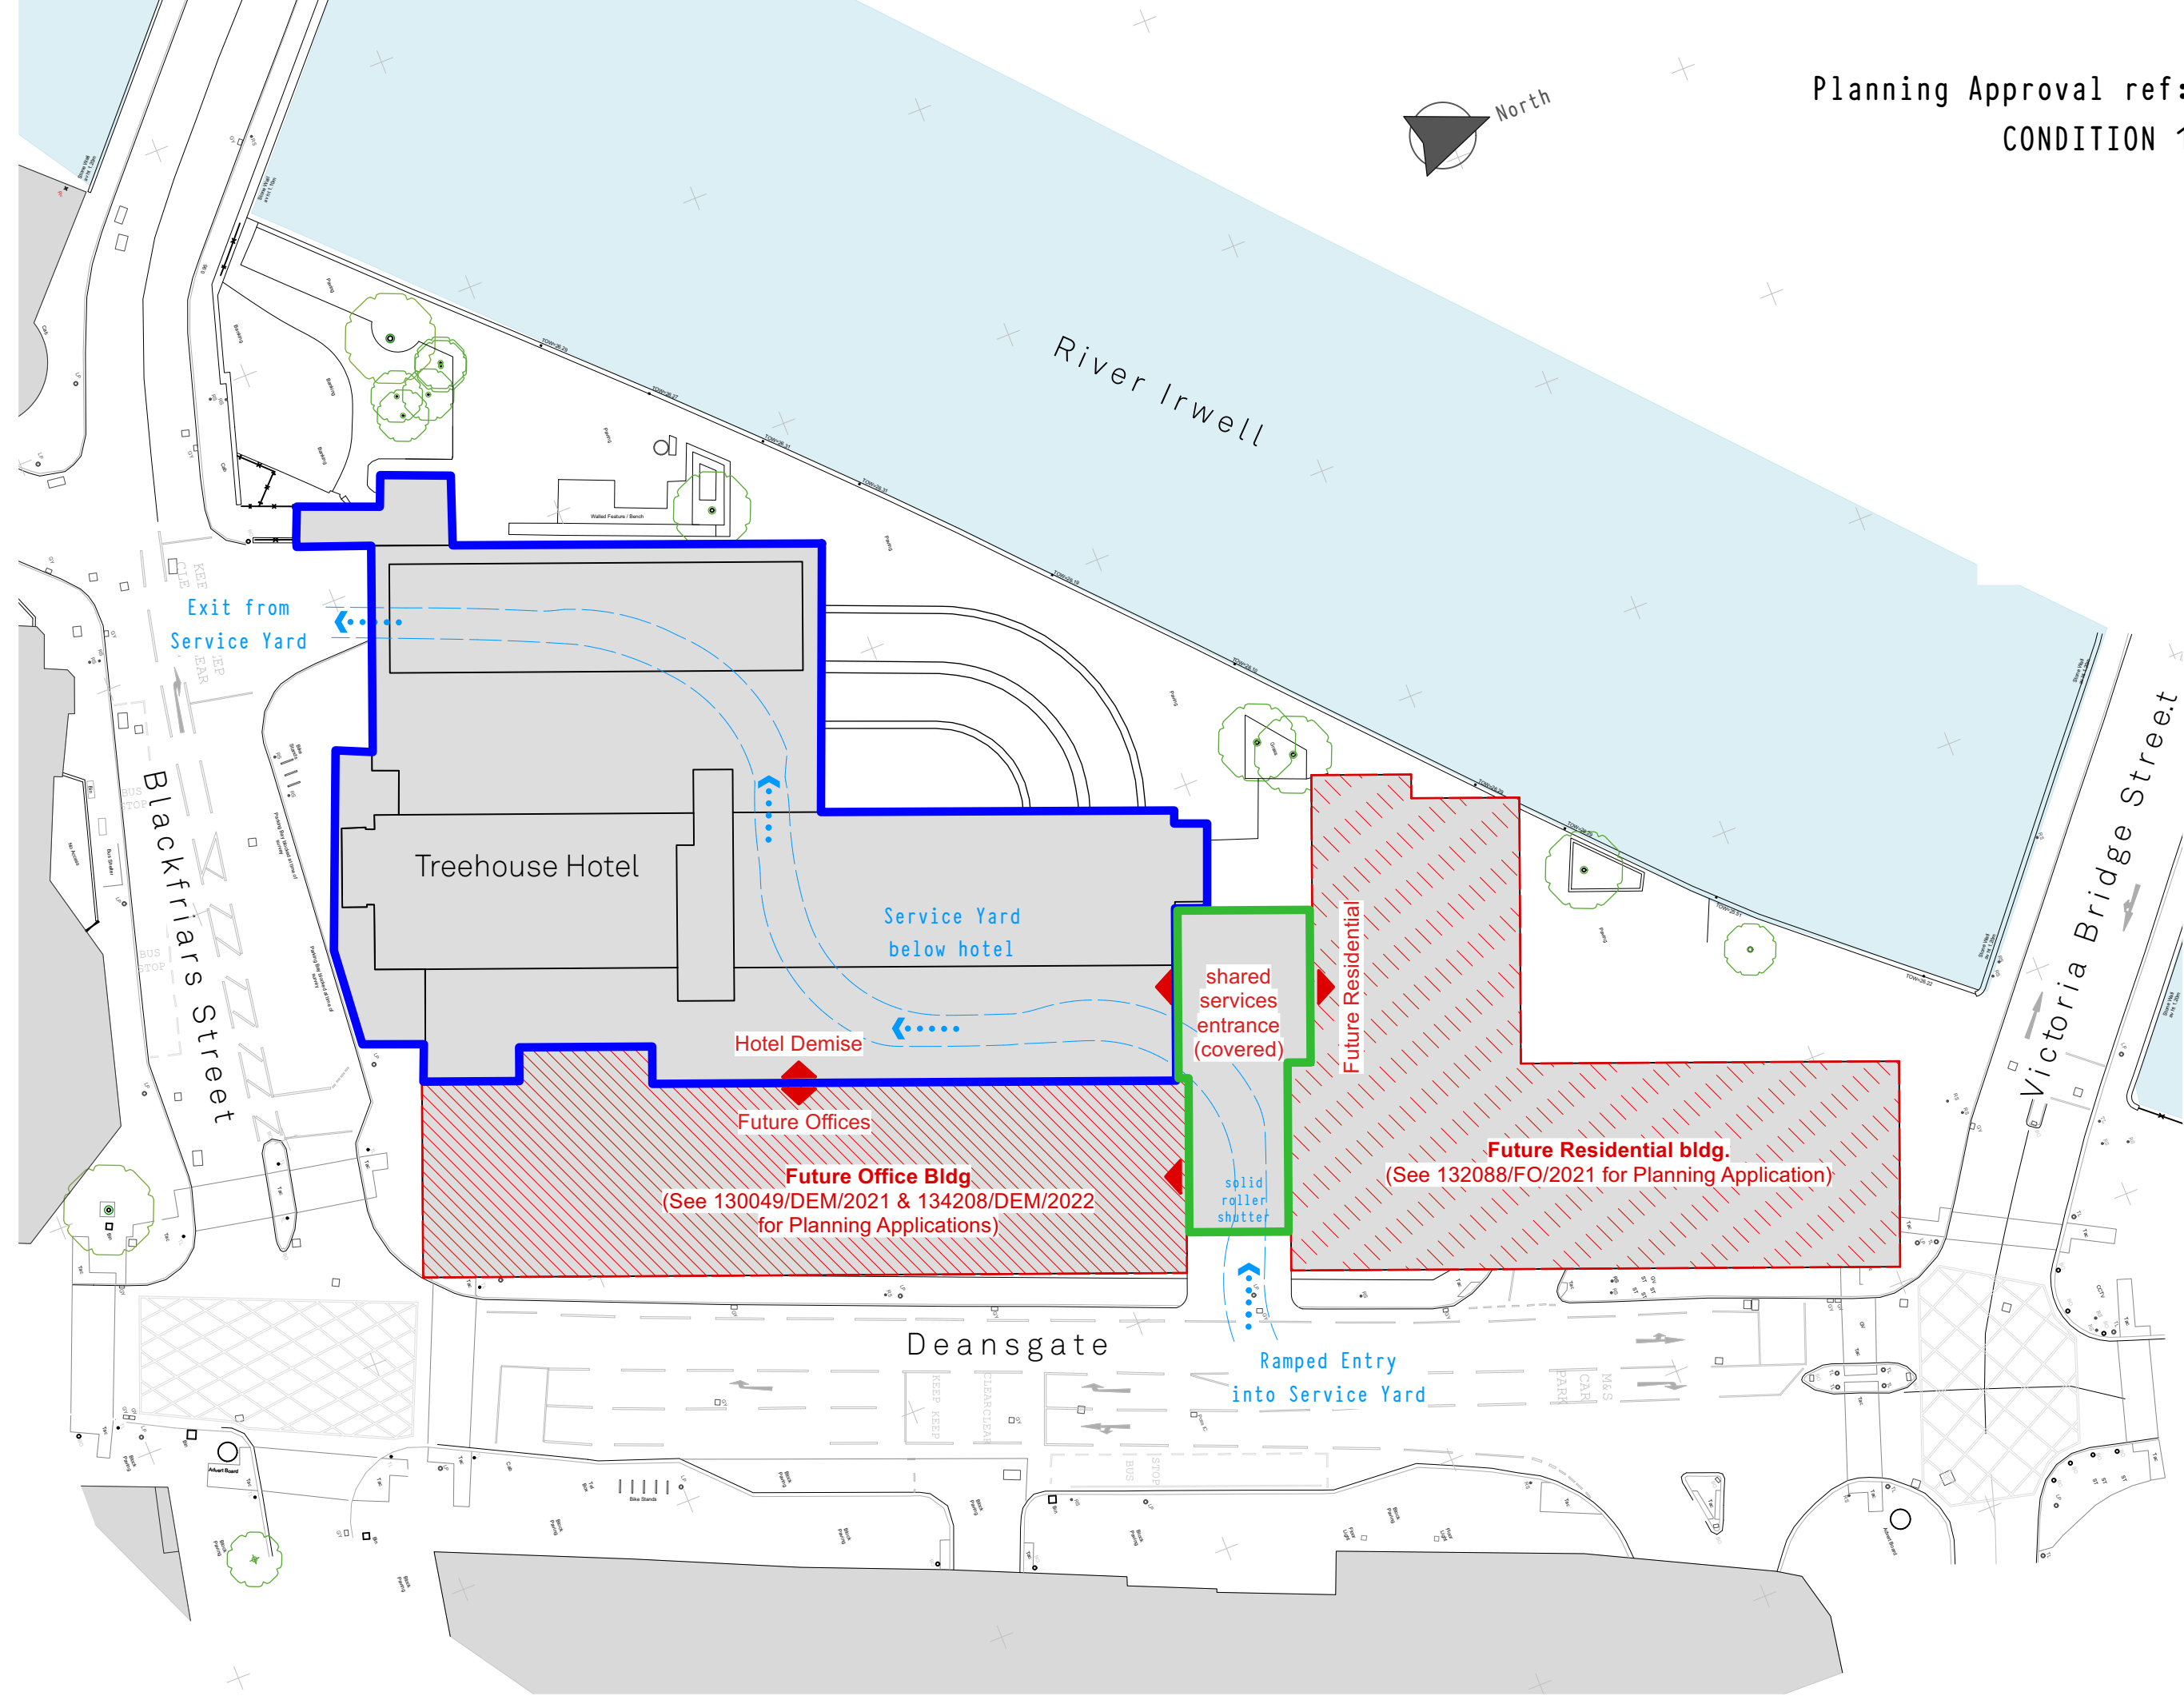

HOTEL DEMISE

ENCLOSED
DELIVERY &
COLLECTION
ROUTE

0 1 2 3 4 5 10 20
Scale (metres)
1:500 @ A3



Synergy Architects Ltd
8 Euston Place Leamington Spa
Warwickshire CV32 4LN
T: 01926 450391
F: 01926 889086
www.synergyarchitects.co.uk



BLACKFRIARS STREET
MANCHESTER M3 2EQ