


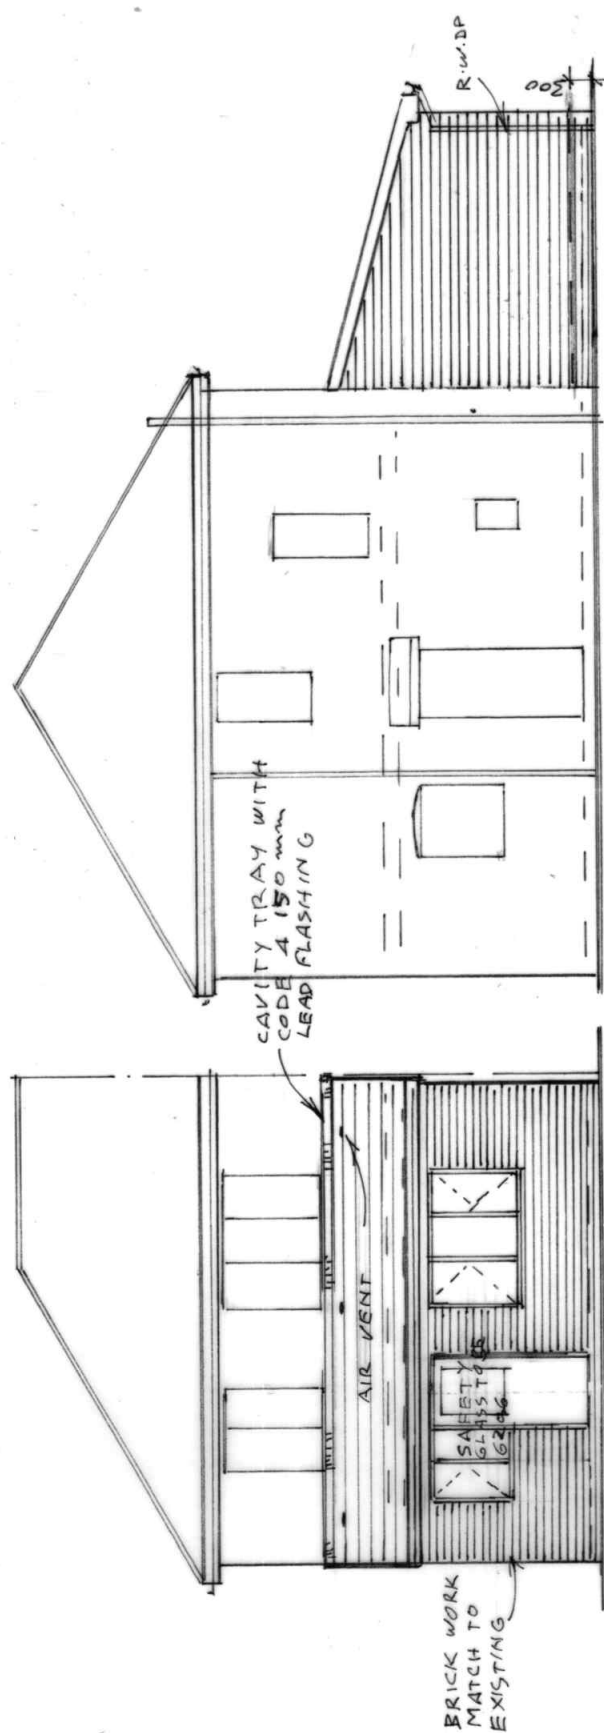

MECHANICAL EXTRACT FAN VENTILATION TO GIVE 3 AIR CHANGES PER HOUR DUCTED TO EXTERNAL AIR EXTRACTING NOT LESS THAN 60 LITER / SECOND

SIDE ELEVATION
(PROPOSED)

REDLAND REAGENT TILES
100mm HEADLAP ON 25x
100mm FEET ON TRUSSED RAFTERS AT 600CSTS
BY SPECIALIST MANUFACTURER WHO WILL
SUPPLY THE CALCULATION & DETAILS
(ACCORDANCE WITH BS 5269 PART 3)

CAVITY TRAY WITH
CODE 4 ISO mm
LEAD FLASHING

SIDE ELEVATION
(PROPOSED)

SECTION A.A

150 mm CONCRETE ON D.P.C.
125 mm POLYSTYRENE INSULATION
ON 50 mm SAND BLINDING
ON 150 mm HARD CORE

BUILDING DESIGN SERVICES
M. FAROOQ
418 Bury Road Rochdale OL11 5EU.
Tel: 01706 712231 Mob: 07967605763

**PROPOSED SINGLE STOREY REAR EXTENSION AT
7 SOMERFORD AVENUE MANCHESTER M20 1GD**

For: Mr AMIN QAMAR

Plan & Section	Scale 1:50
Elevation	Scale 1:100

2060/2