

B: On all AC units and the connections				MT	LS	18.10.23			
A: Amend brick size and missing existing air brick and missing elevation. Changed Elevation title. Add photo and reference note.				MT	LS	27.06.23			
Revision				Drawn	CHK'd	Date			
Project Status				Stage 4					
This information, whether drawn or as a data file, is copyright and issued solely for use on the project for which it is provided									
Project Status									

Equator





Shap Street

The Ragged School

Existing Elevations

Drawn	Date	Checked	Scale
MT	16/11/22	LS	1:100 @ A1

Drawing Title			
Existing Elevations			
MT			
16/11/22			
LS			
1:100 @ A1			
Job No.			
7735			
Drawing No.			
13-100			
Revision			
B			

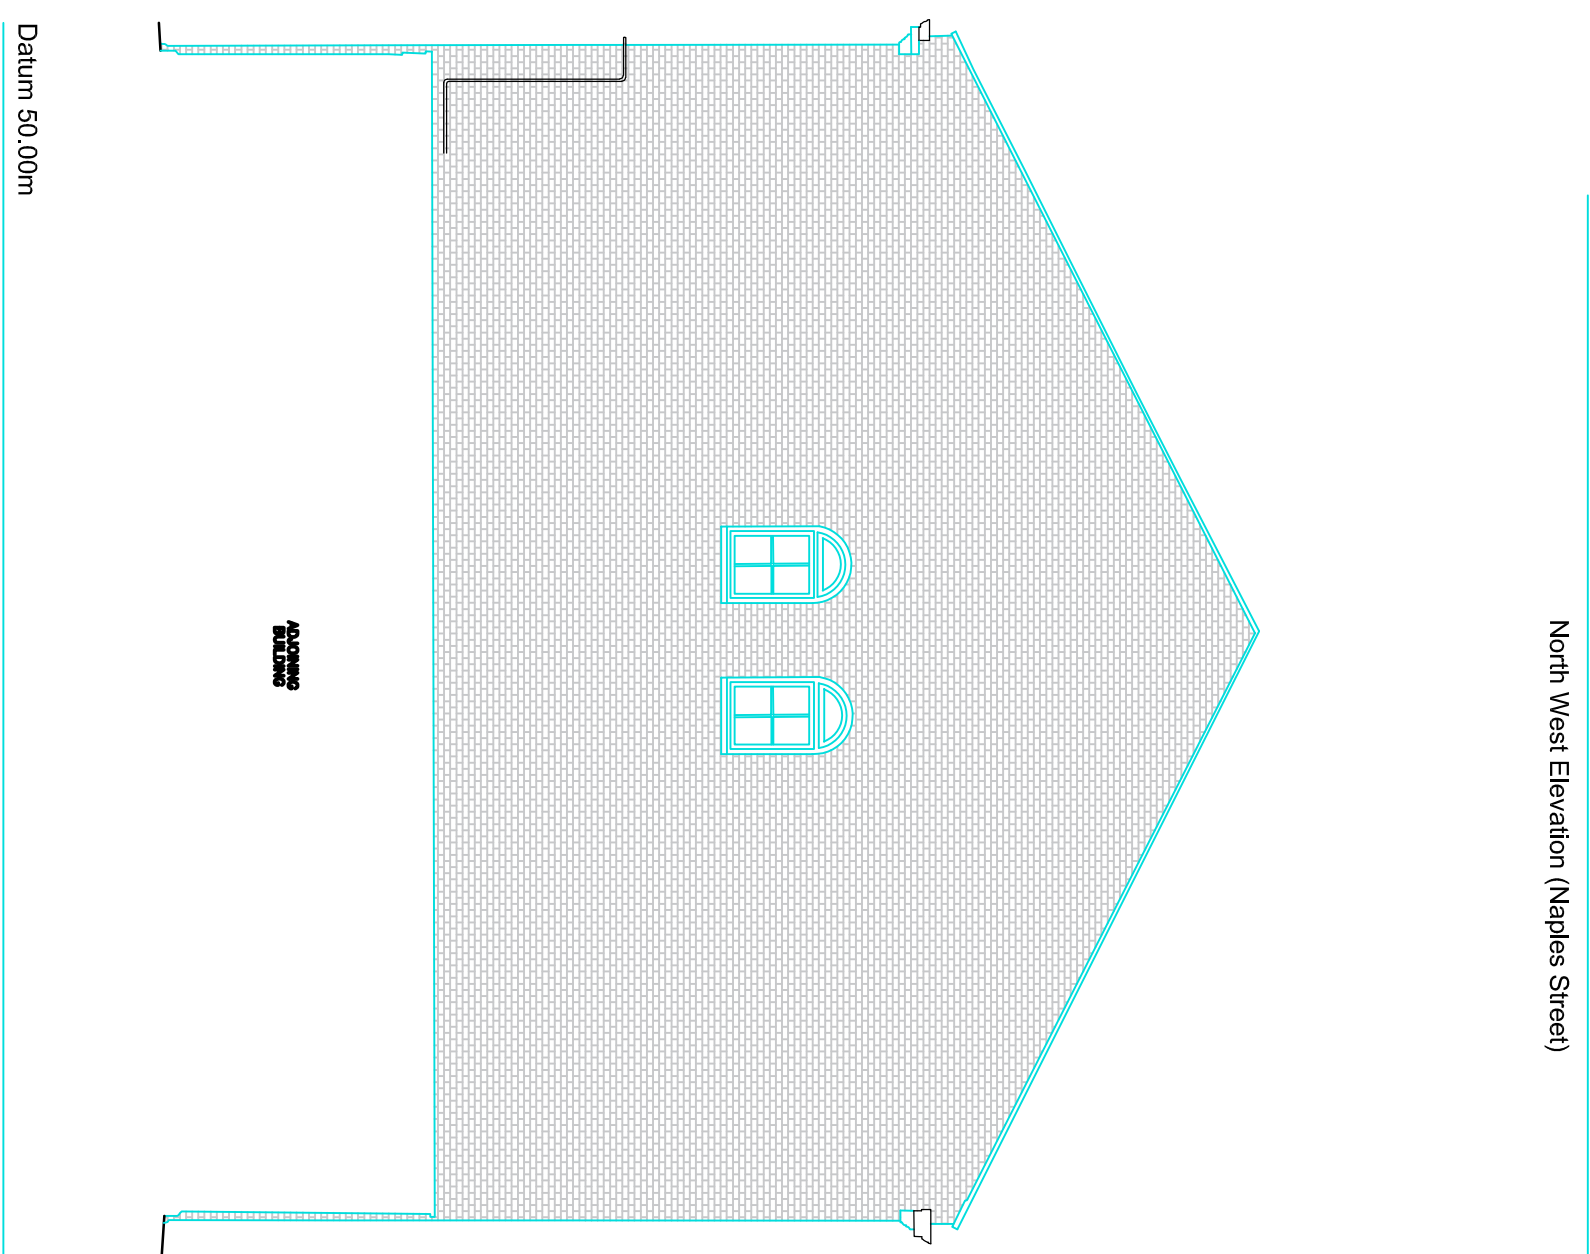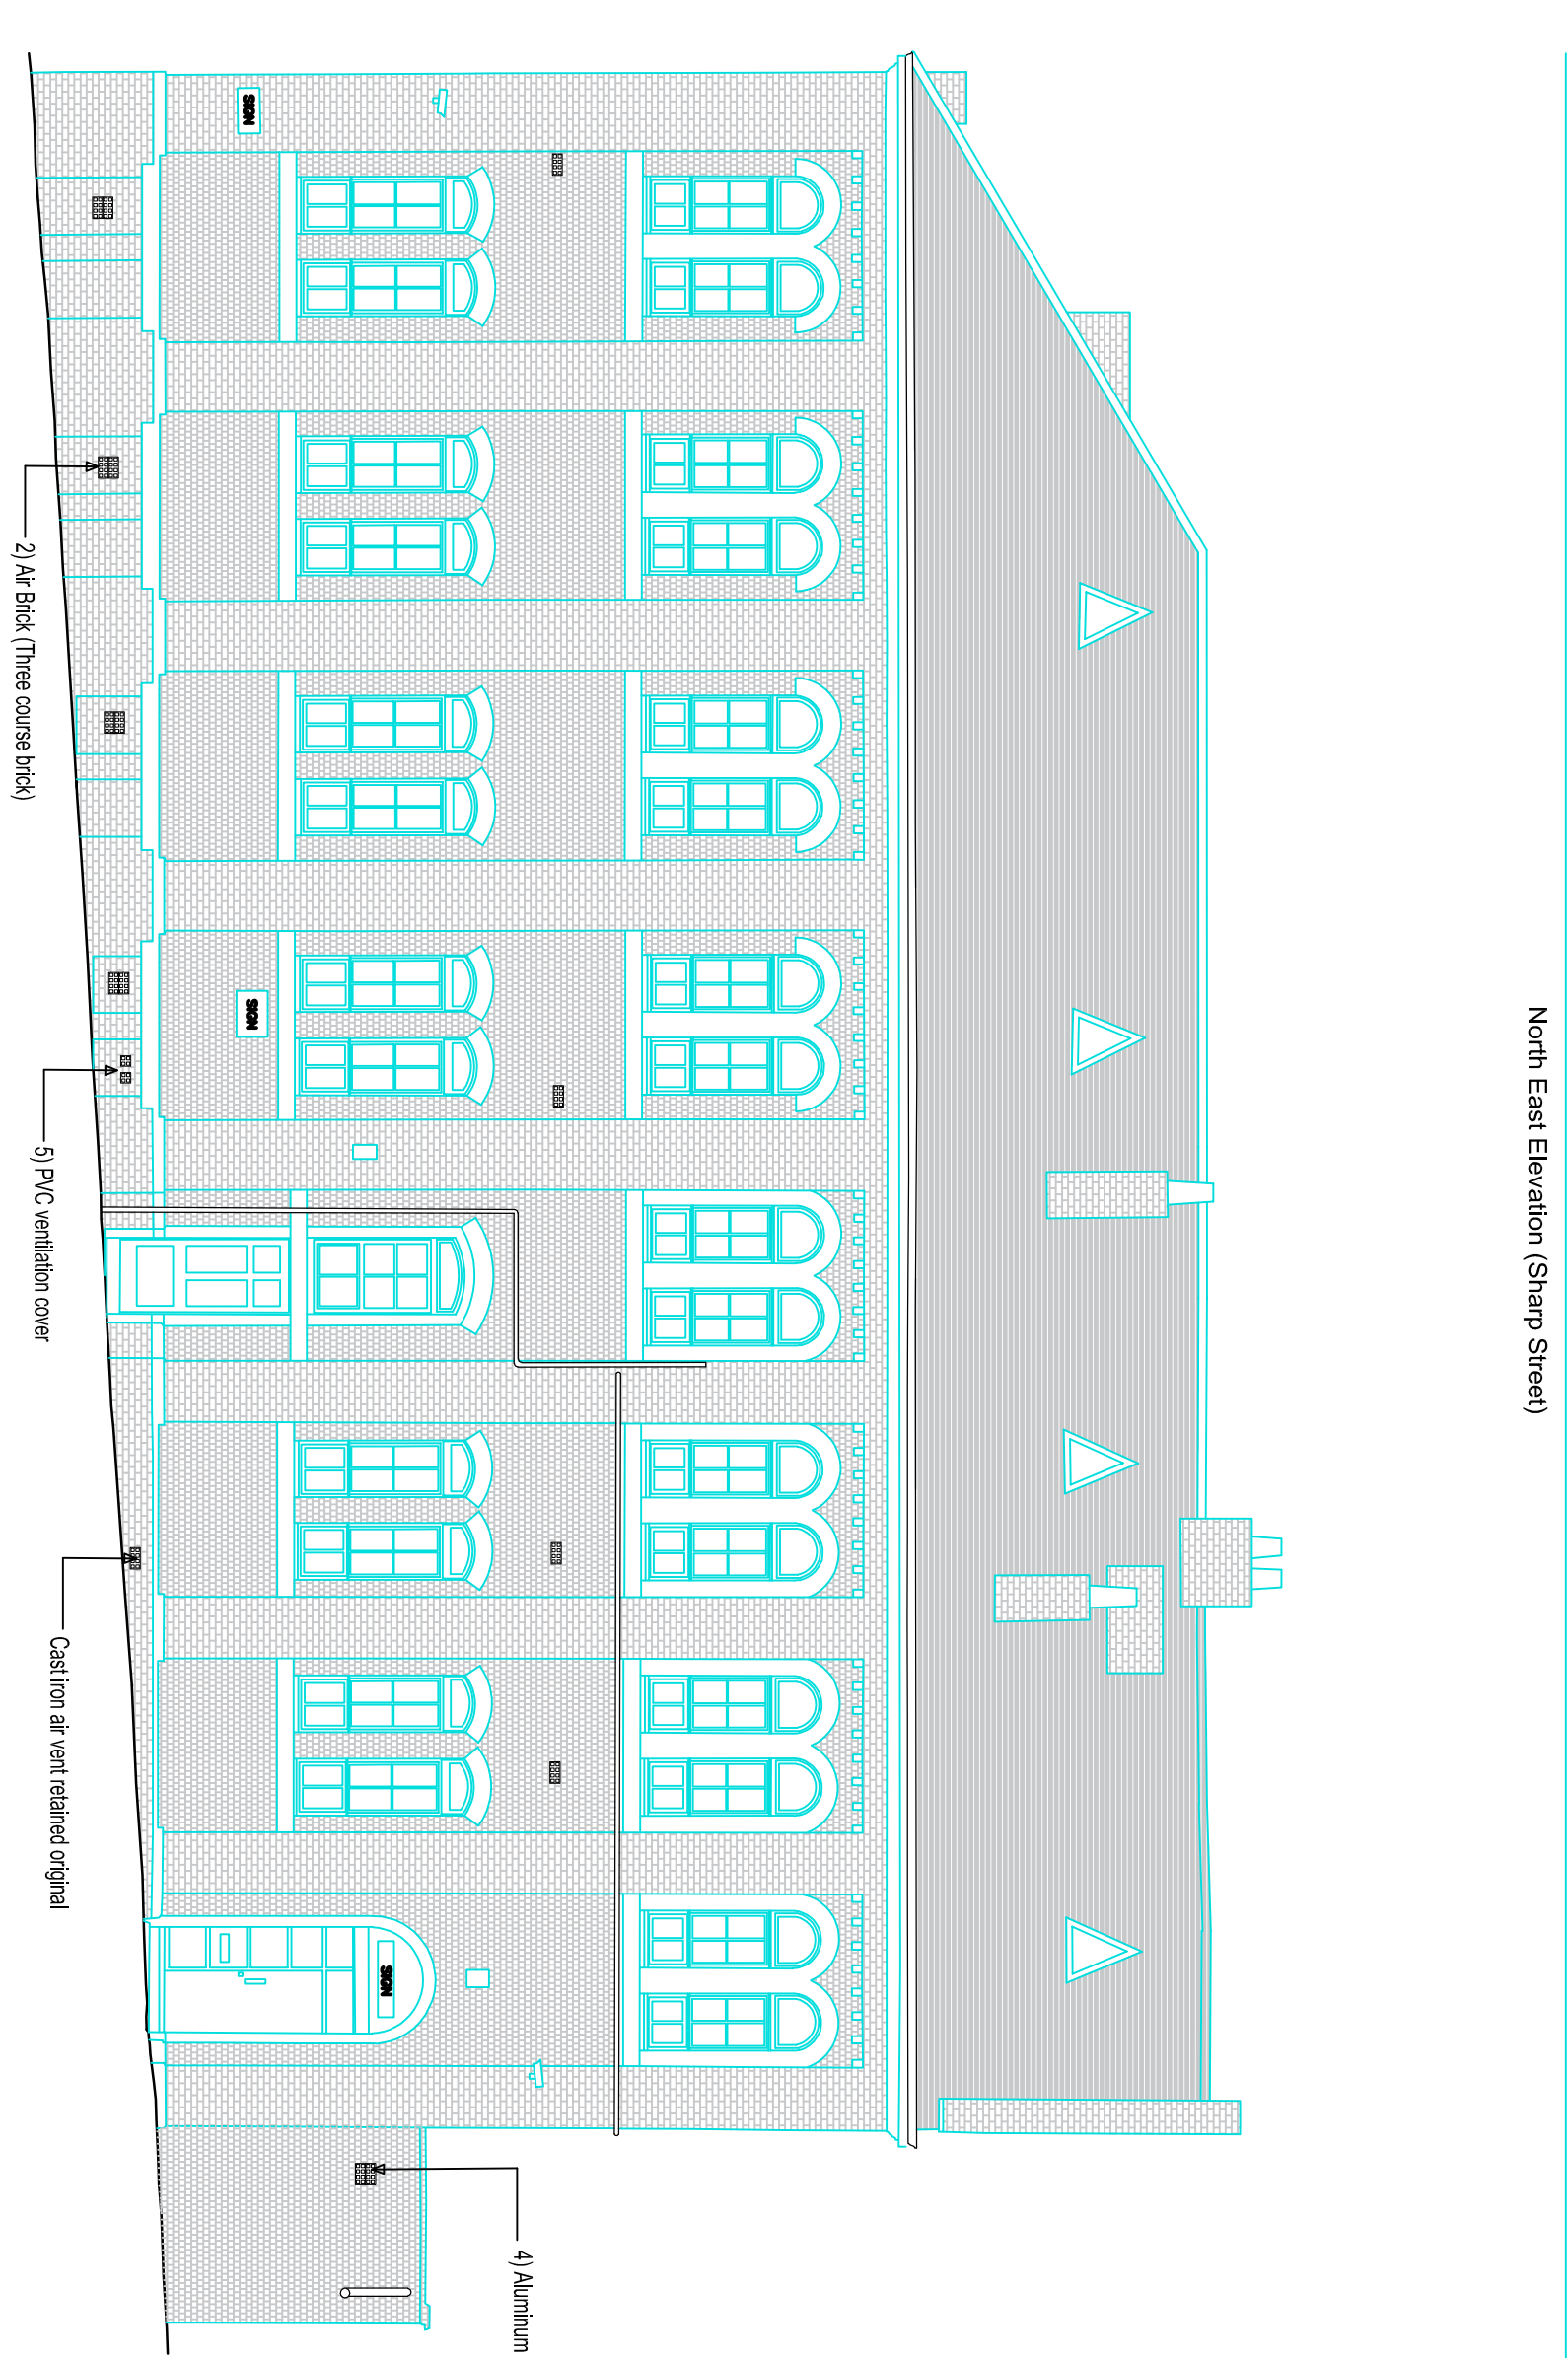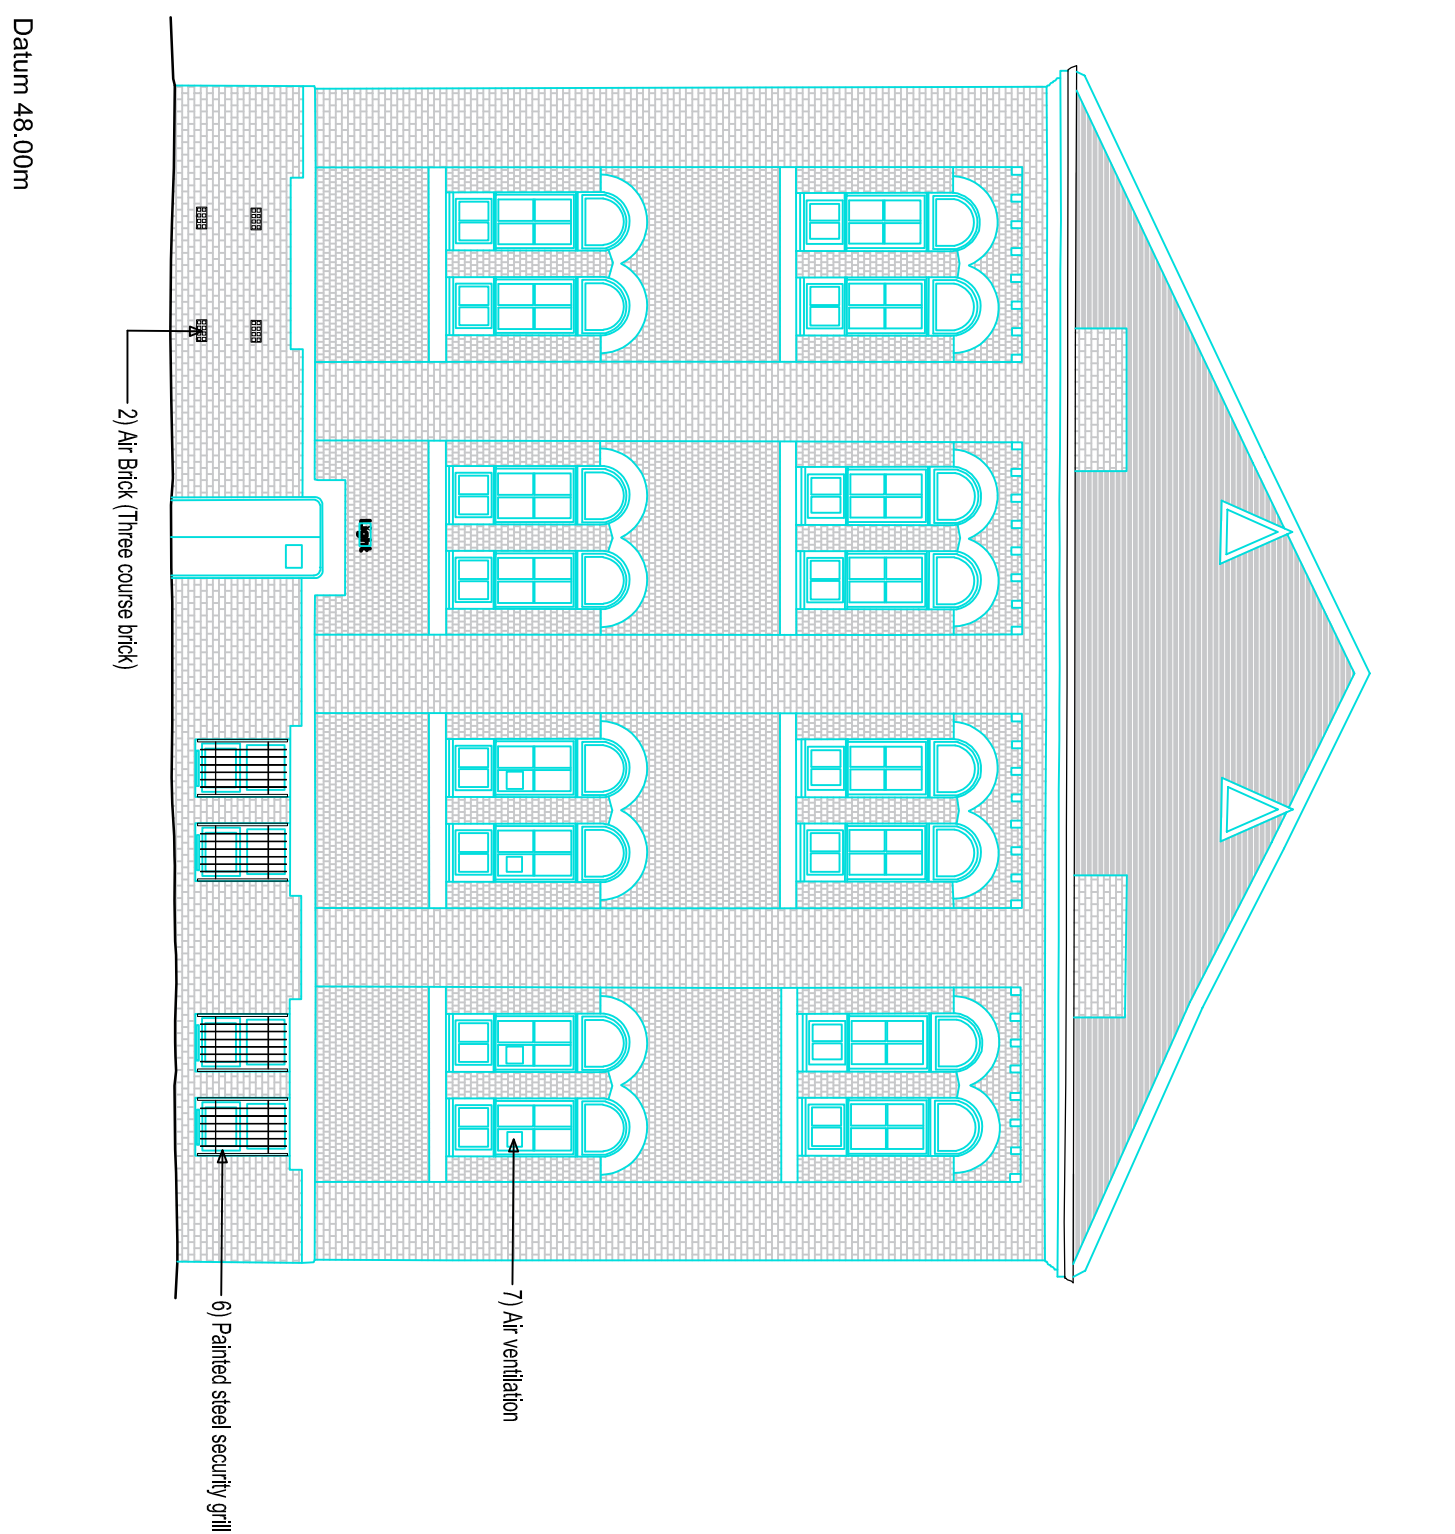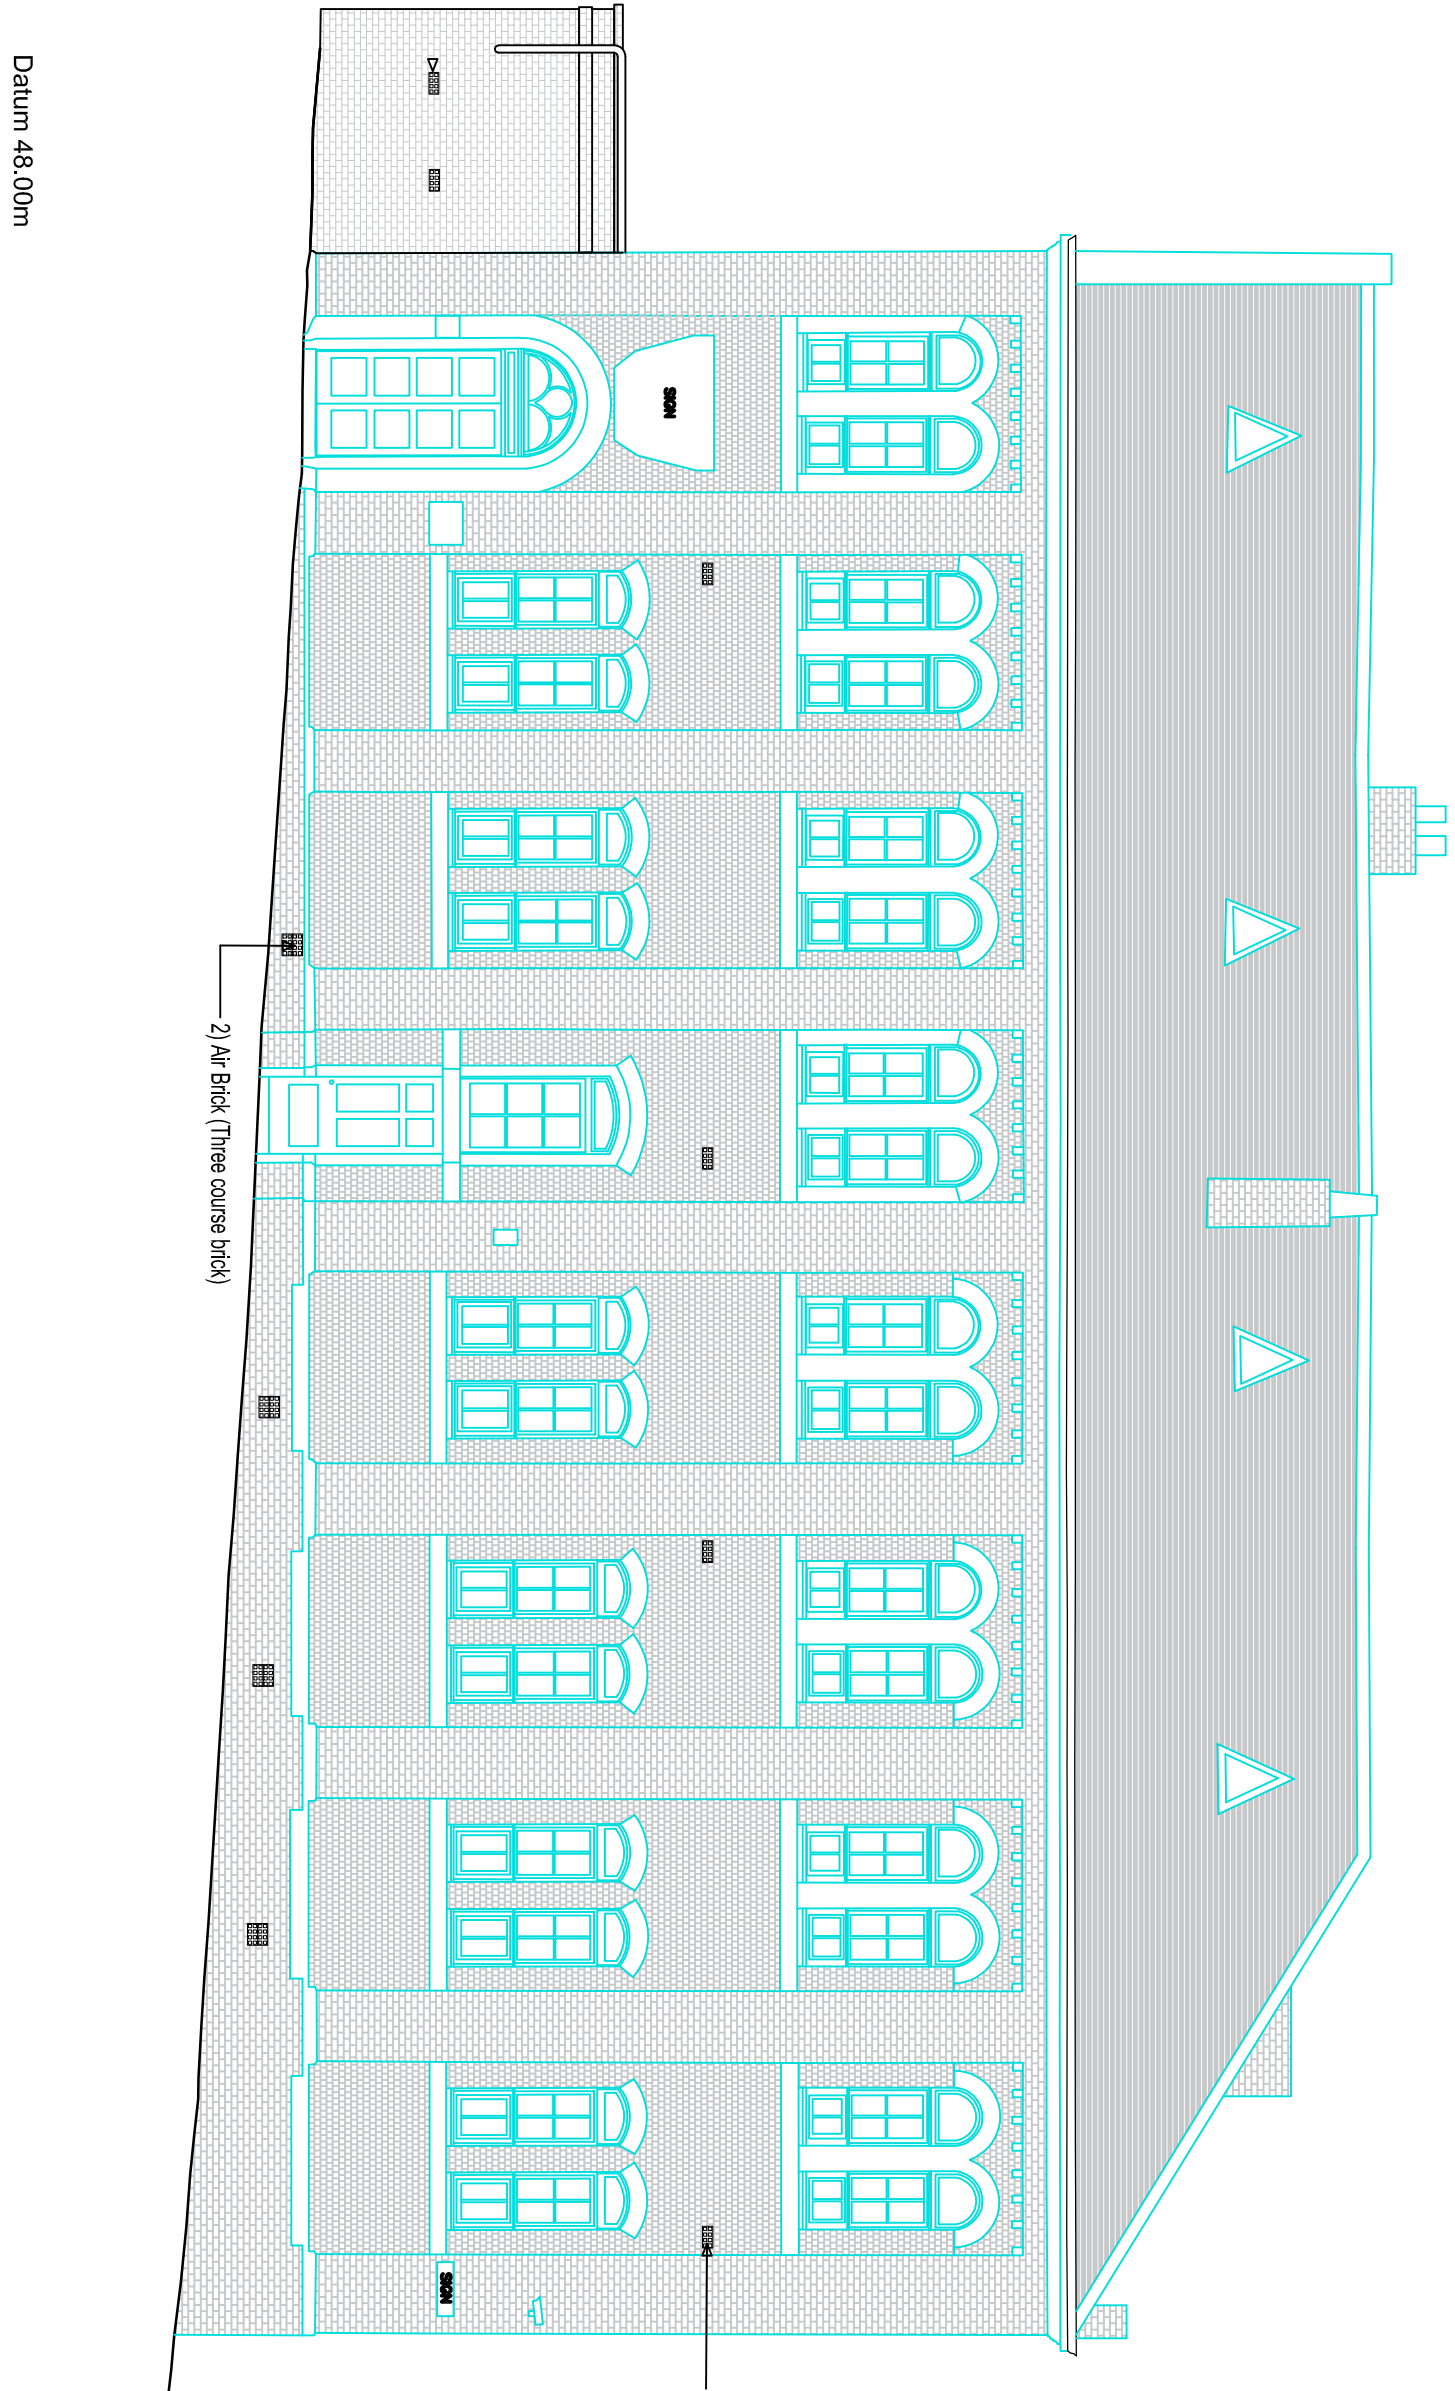

1) Cast Iron vent



2) Air brick



3) Air brick



4) Air vent grill



5) Vent cover



6 & 7) security grill and air vent