




Eye Level View of Type B Apartment Block Corner, Delaunays Road/Cleveland Road



Aerial Level View of Type B Apartment Block Entrance Elevation Along Cleveland Road

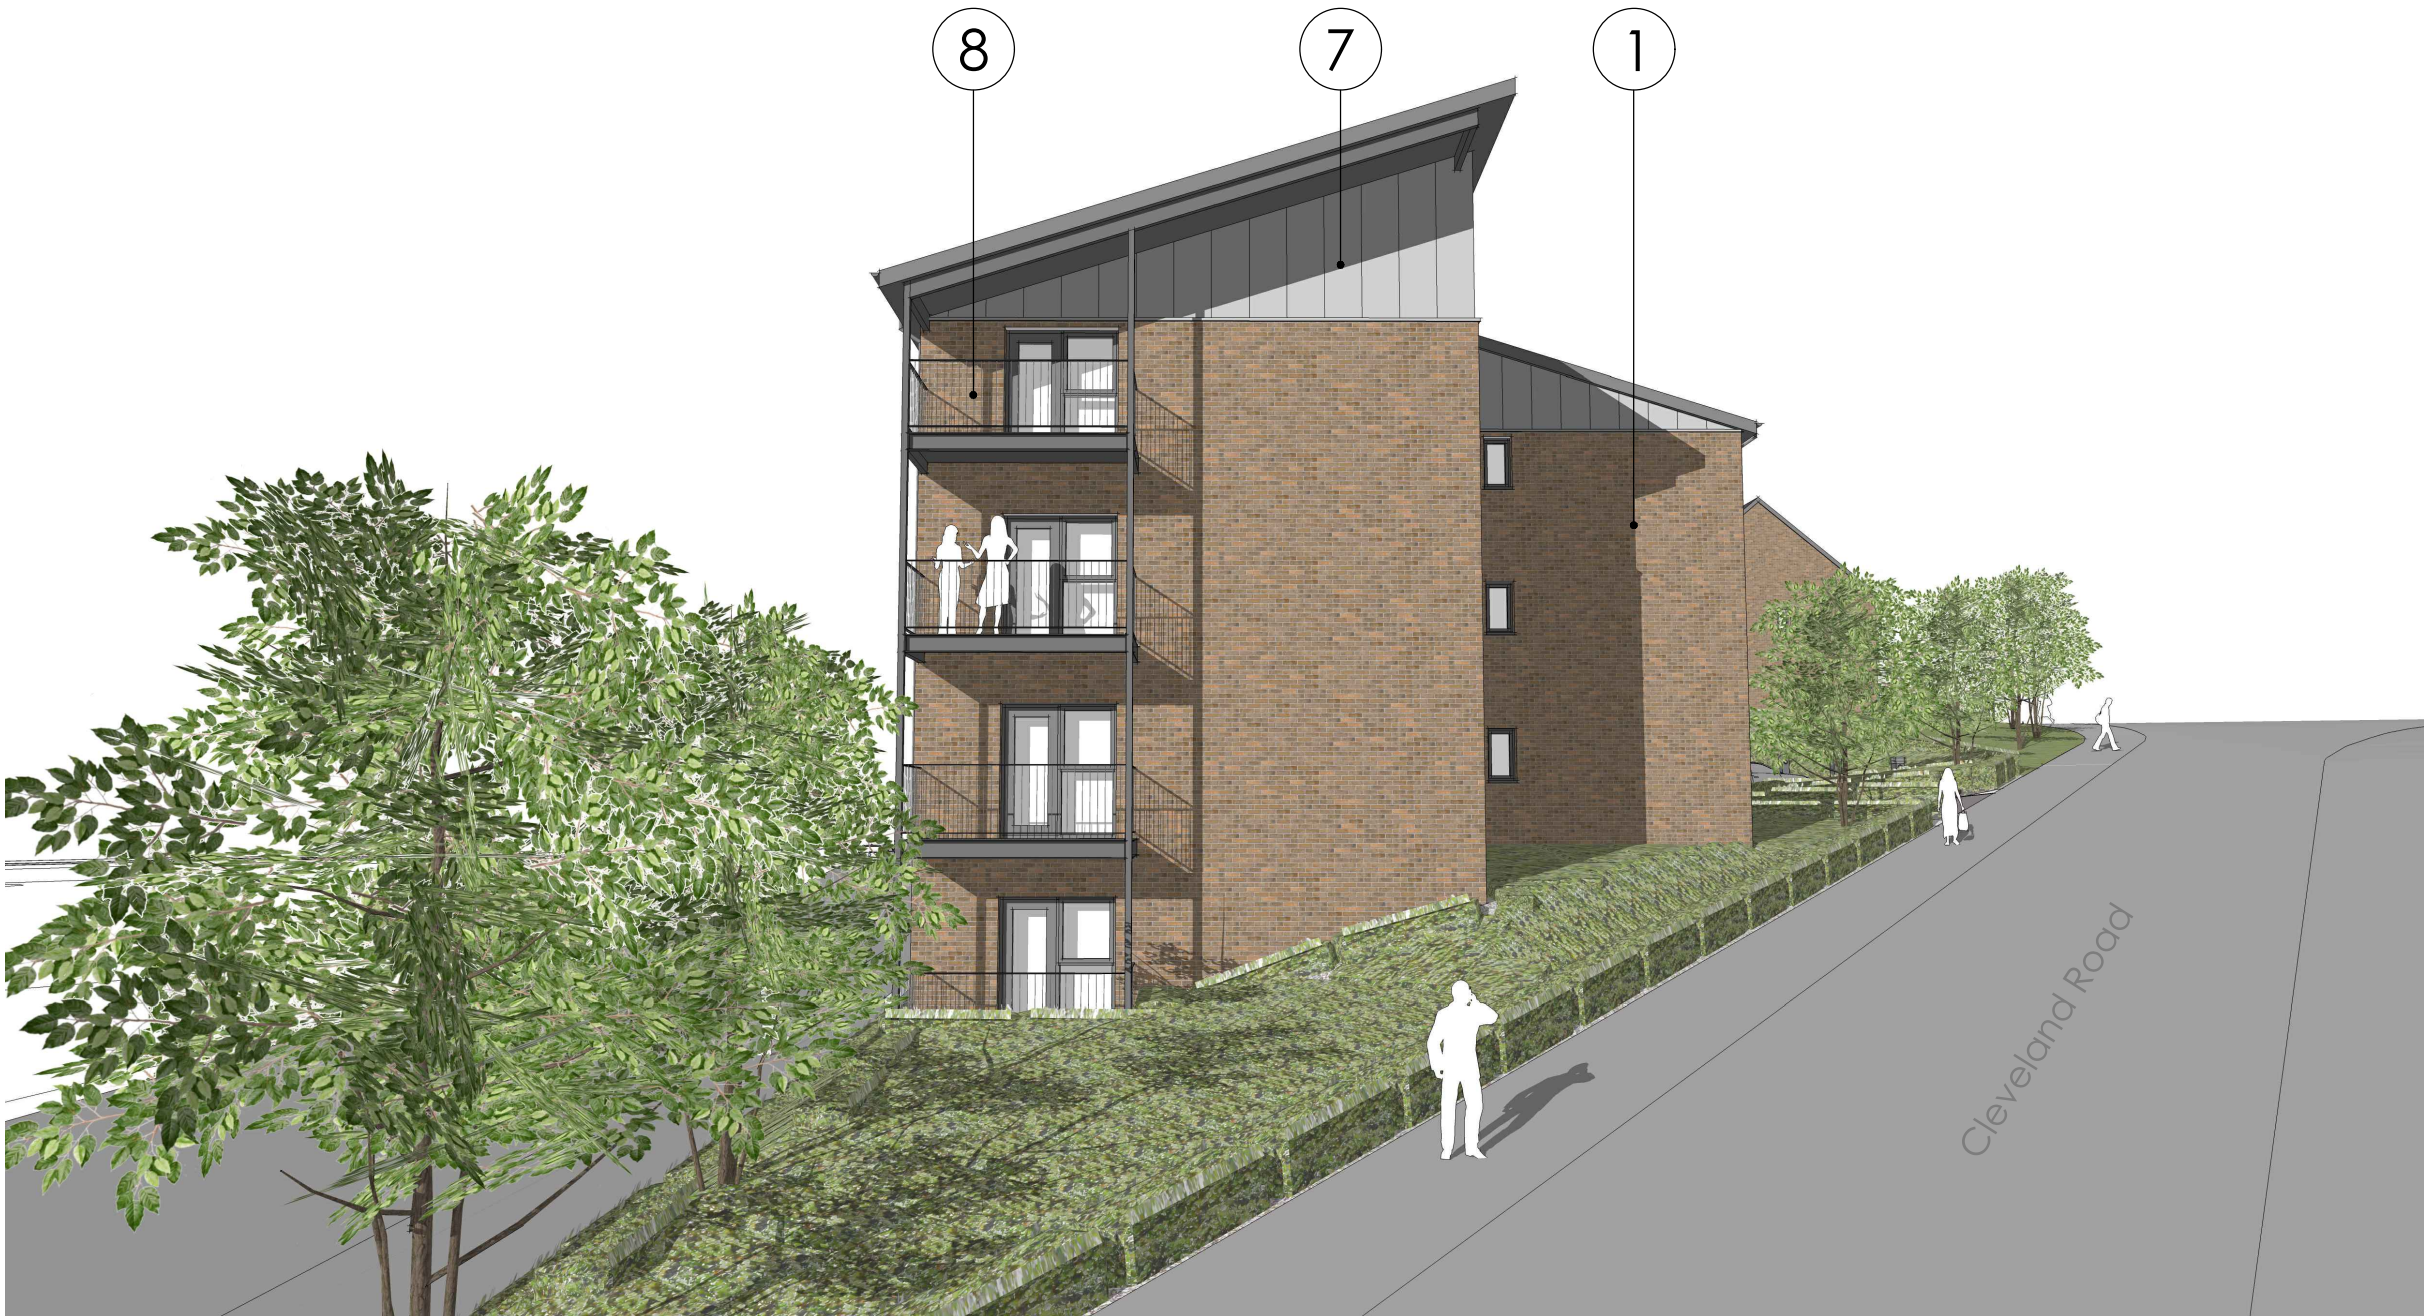

Eye Level View of Type A Dwellings, Plots 22-24, Parkhill Avenue



Aerial Level View of Type A Dwellings Along Parkhill Avenue

Proposed Facing Materials

- 1- Main facing brickwork
- 2- Contrasting brickwork around entry areas
- 3- Recessed horizontal brick band detailing
- 4- Grey thin profile concrete interlocking roof tiles (Marley Eternit Edgemere, Anthracite, or similar)
- 5- uPVC windows (colour dark grey: RAL 7016)
- 6- Roof window (Velux GGU)
- 7- Etex Cedral Board
- 8- Steel walk-on balconies with PPC metal railings

Front Curtilage/External Works Proposals

- A- 900mm high metal railings
- B- Concrete paving to entries/pathways
- C- Tarmac to car parking areas
- D- 900mm high boundary metal railings with kerb under. Shrub/hedge planting behind
- E- Deep window reveals
- F- 1800mm high timber board fencing with 300mm gravel board to garden boundary (1500mm between gardens)
- G- 1800mm high metal railings/maintenance access gate to retained woodland area

©TRIANGLE ARCHITECTS LIMITED
■THIS DRAWING IS THE SUBJECT OF COPYRIGHT WHICH VESTS IN TRIANGLE ARCHITECTS LIMITED. IT IS AN INFRINGEMENT OF COPYRIGHT TO REPRODUCE THIS DRAWING, BY WHATEVER MEANS, INCLUDING ELECTRONIC, WITHOUT THE EXPRESS WRITTEN CONSENT OF TRIANGLE ARCHITECTS LIMITED WHICH RESERVES ALL ITS RIGHTS.
■TRIANGLE ARCHITECTS LIMITED ASSERTS ITS RIGHTS TO BE IDENTIFIED AS THE AUTHOR OF THIS DESIGN.
■DRAWING NOT TO BE SCALED. FIGURED DIMENSIONS TO BE WORKED TO IN ALL CASES.
■THE CONTRACTOR IS RESPONSIBLE FOR CHECKING DIMENSIONS, TOLERANCES & REFERENCES.
■ANY DISCREPANCY TO BE VERIFIED WITH THE ARCHITECT BEFORE PROCEEDING WITH THE WORKS.
■REPORT ERRORS & OMISSIONS TO ARCHITECT.
■WHERE AN ITEM IS COVERED BY DRAWINGS OF DIFFERENT SCALES, THE LARGER SCALE DRAWING TO BE WORKED TO. DO NOT SCALE FROM THE DRAWING. FIGURED DIMENSIONS TO BE WORKED TO IN ALL CASES.
■CHECK ALL DIMENSIONS ON SITE.
■DRAWING TO BE READ IN CONJUNCTION WITH THE HEALTH & SAFETY PLAN, AND ALL RELEVANT RISK ASSESSMENTS AND THE FOLLOWING DRAWINGS:

Rev	Date	By	Remarks
Client: Great Places Housing Group			
Project Name: Project500.Ph1 Parkhill Avenue			
Drawing Name: Proposed Scheme Visuals			
Drawing Purpose: PLANNING			
R/ g	Project Number: 21-041	Drawing Number: 15	Revision:
	Project	Origin	Vol/Sys
CD	no.	Level	Type
	XX - XX - XX - XX - XX - XX - XX - XX		
Status: NTS Scale @ A1: JH Drawn: MT Checked: April 2024 Date:			