



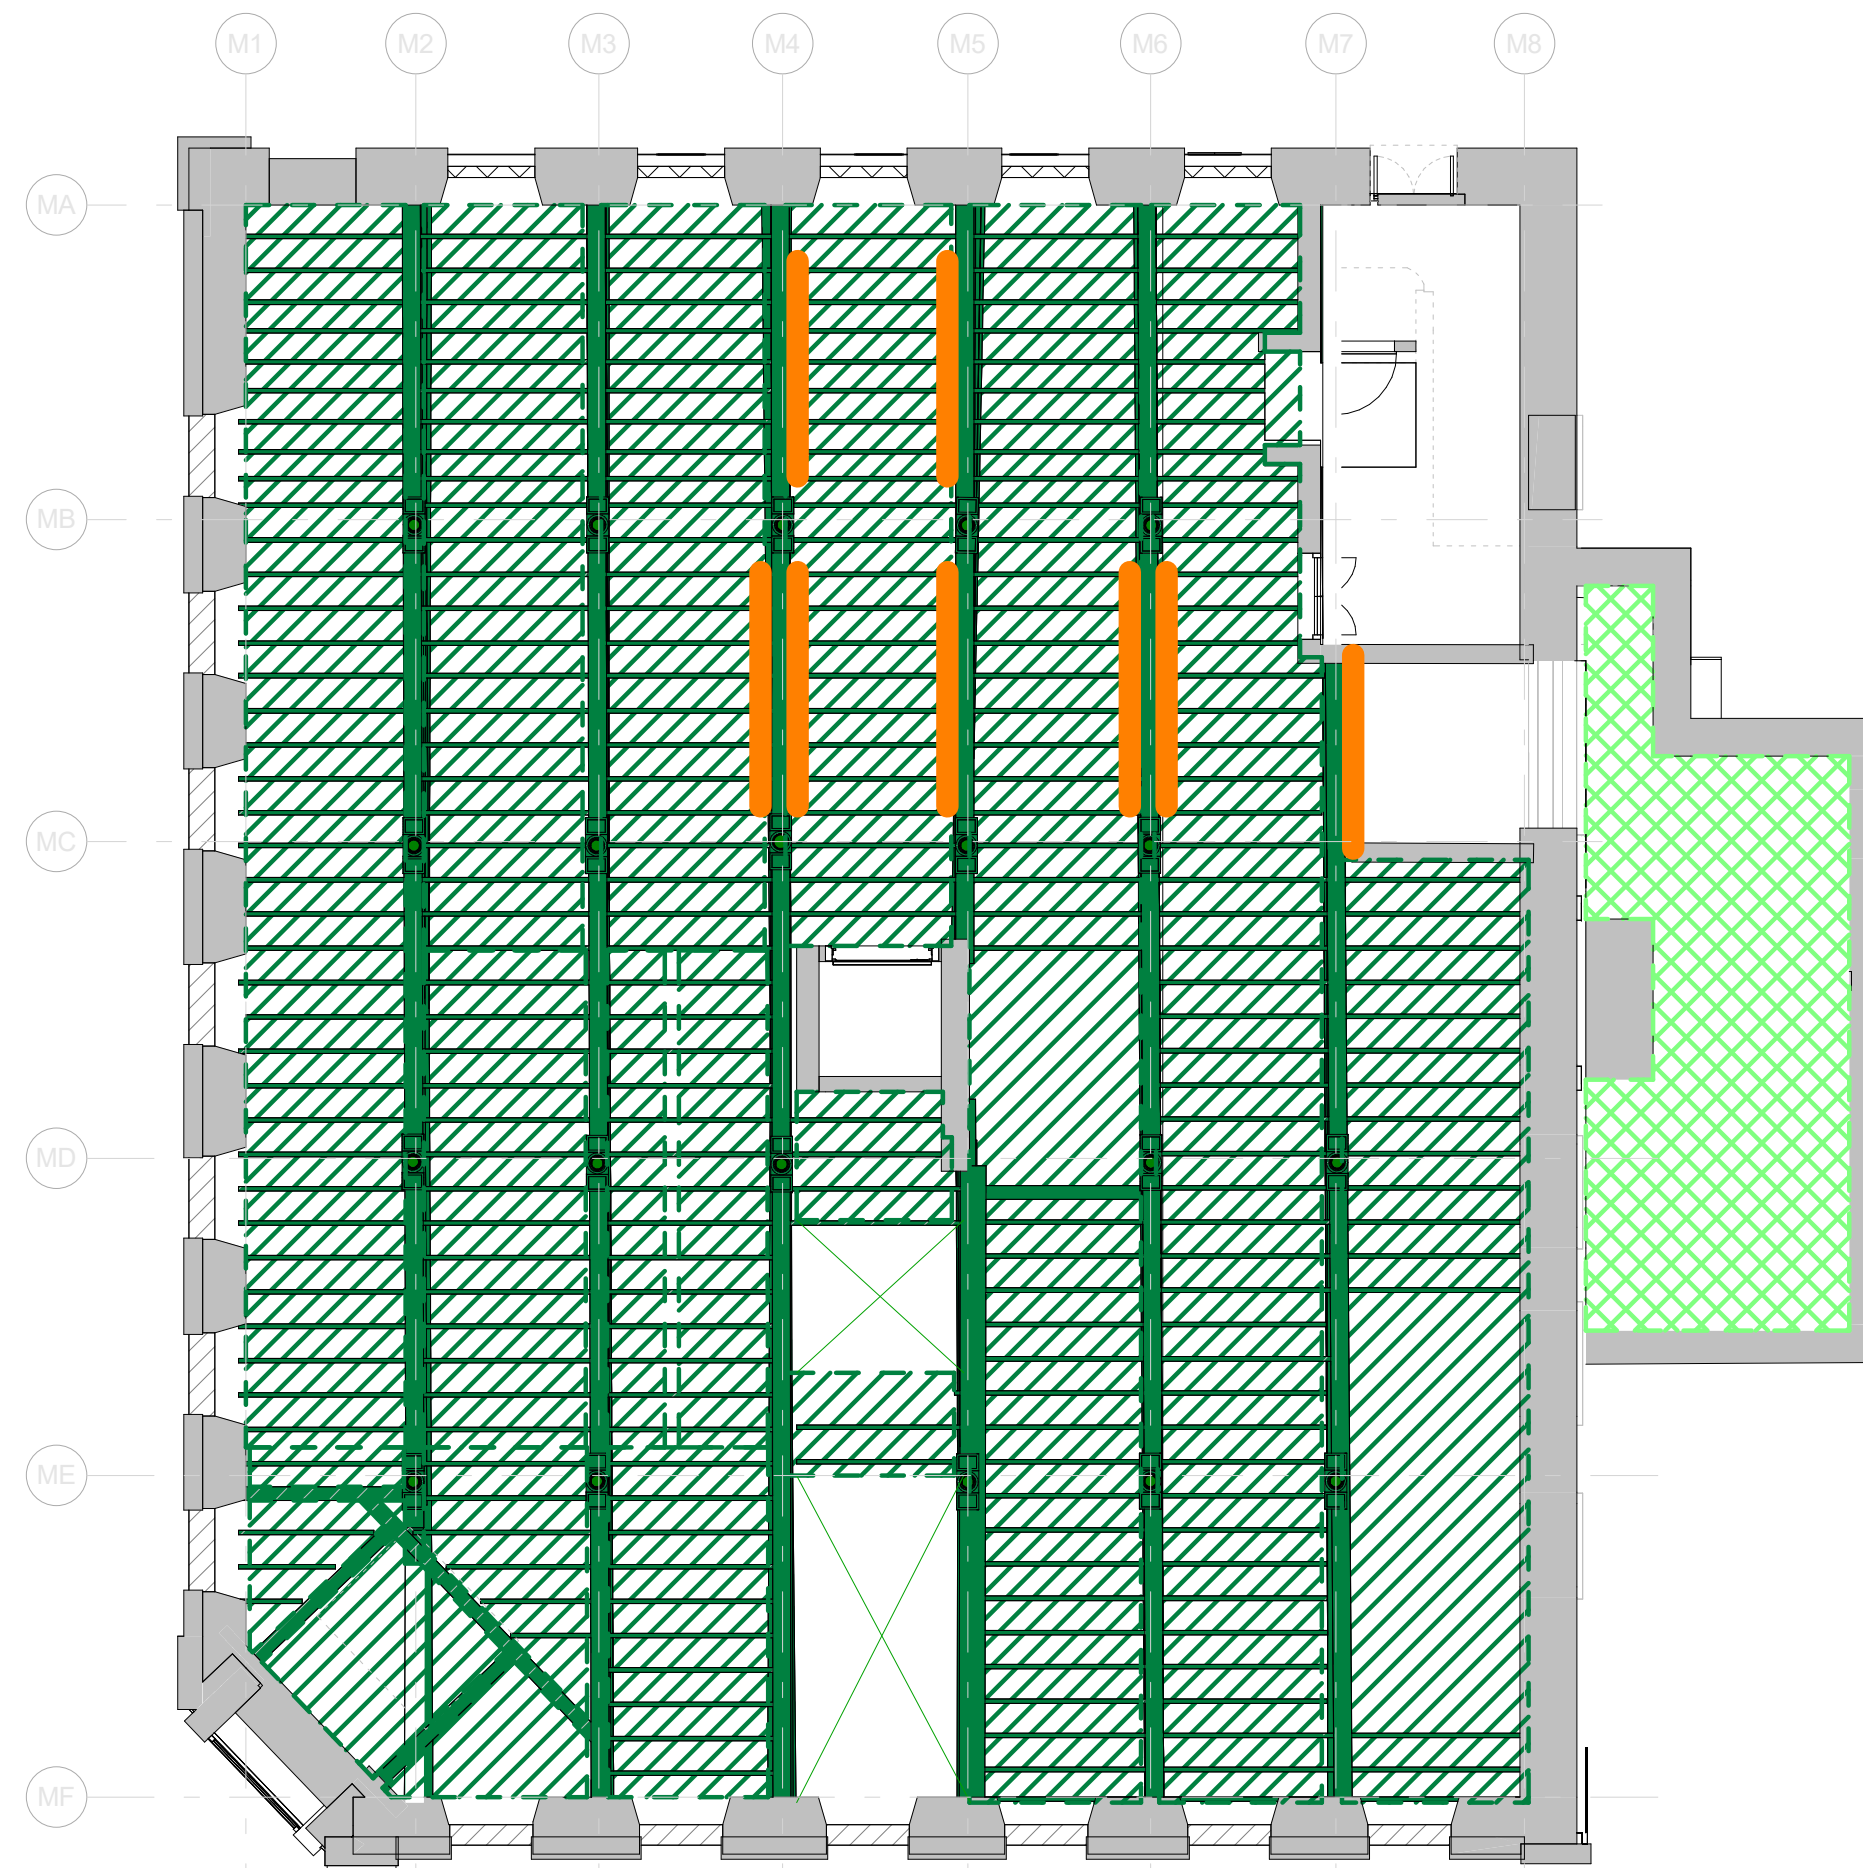

B1 | CLEANING - LOWER GROUND FLOOR CEILING PLANS.
1 : 100

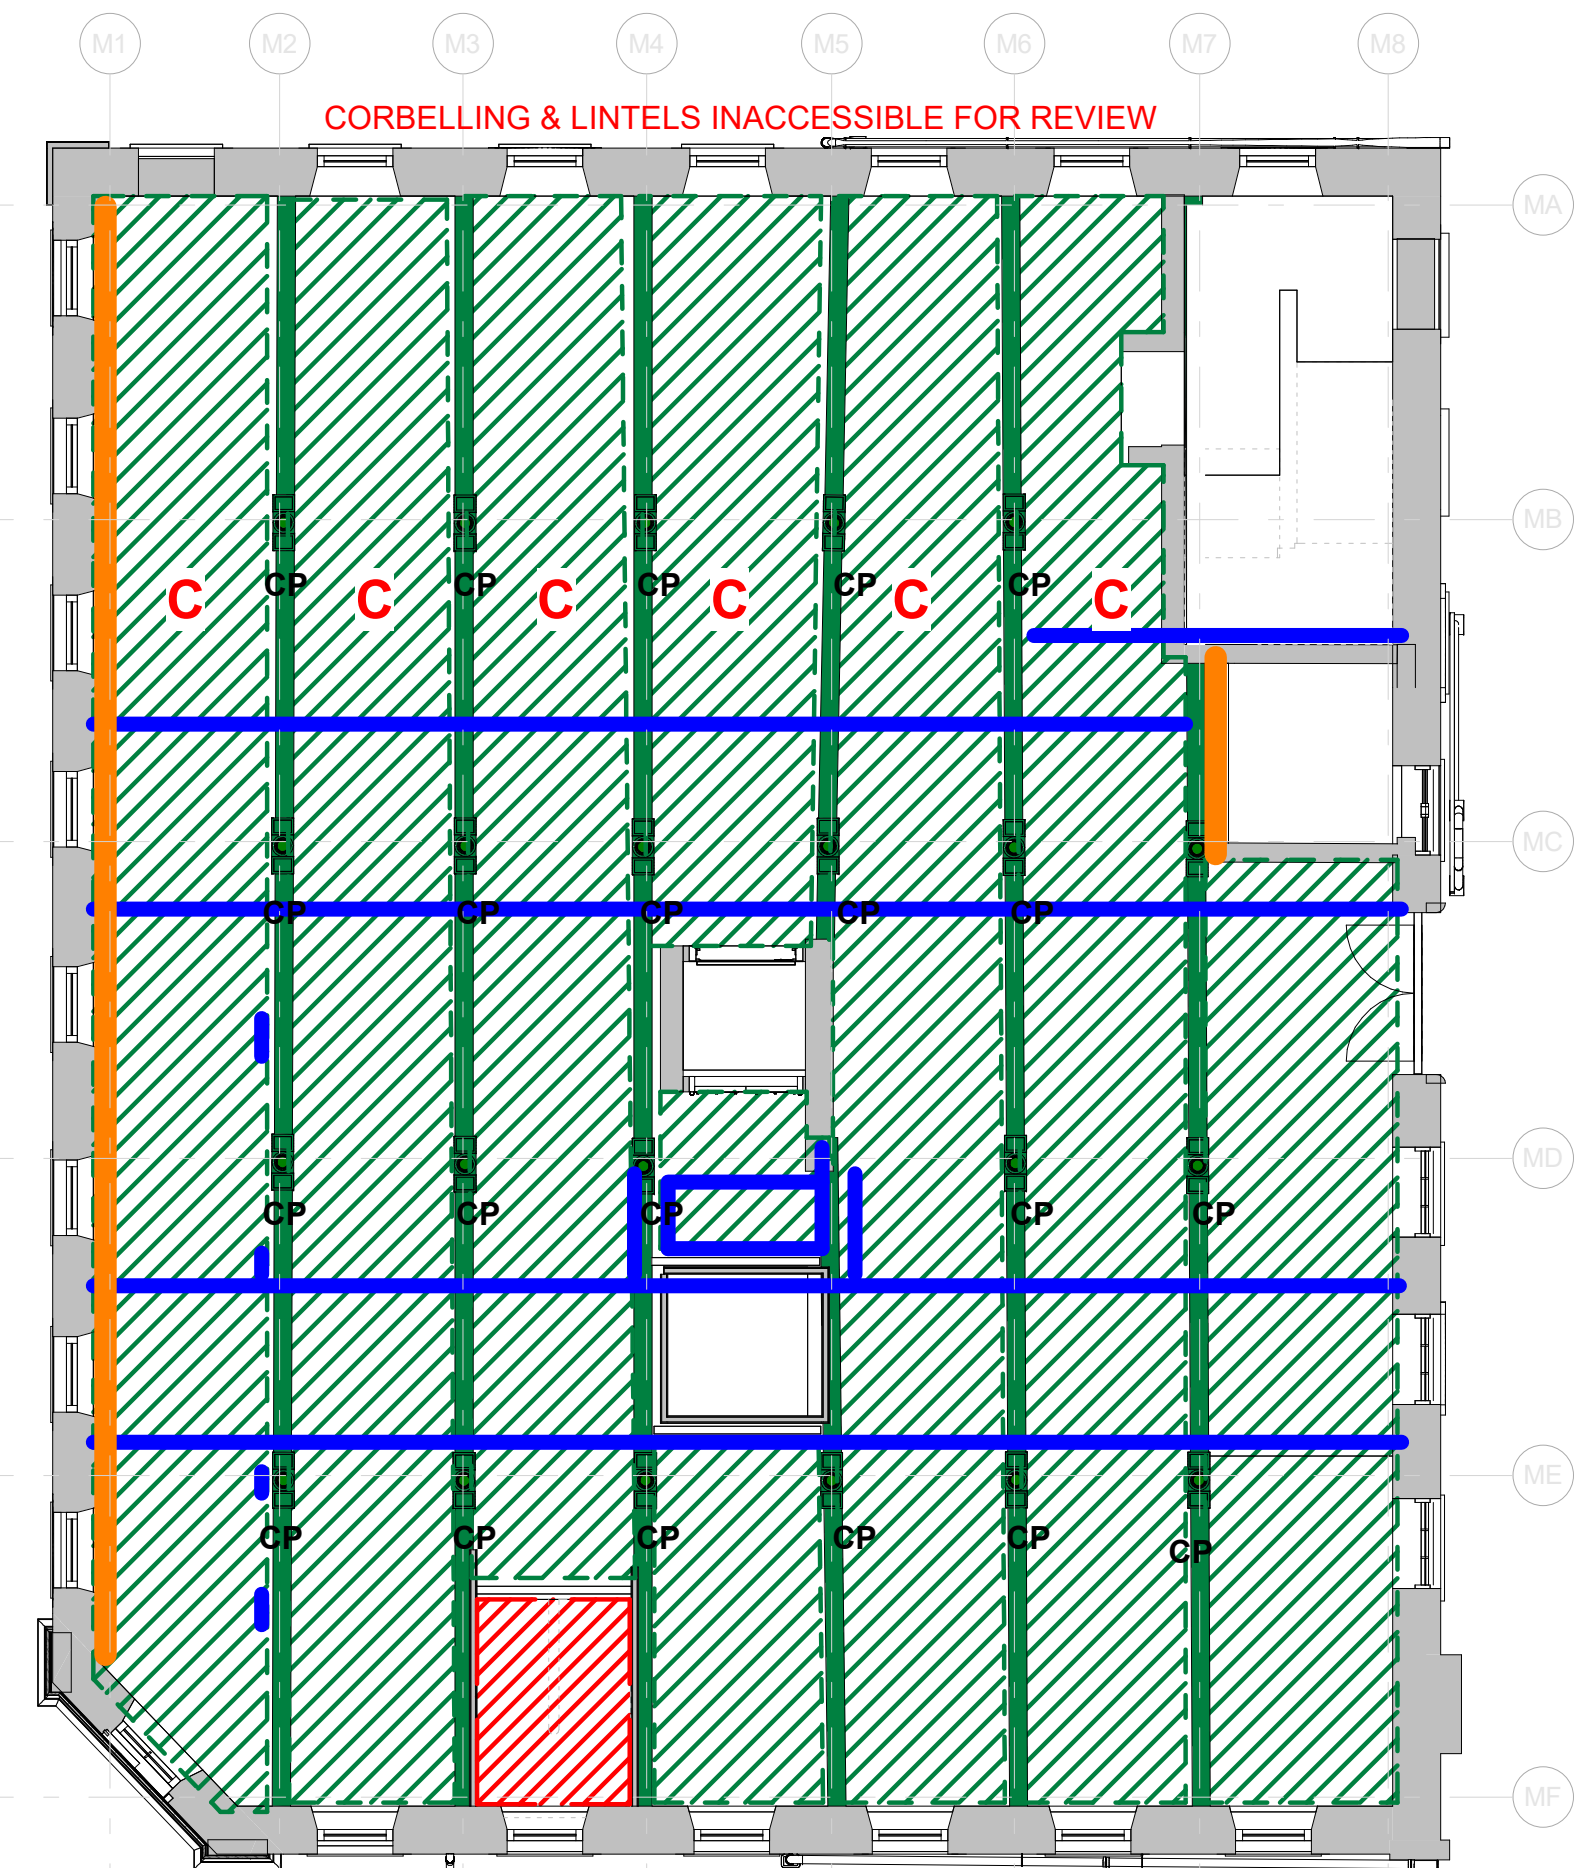


1ST | CLEANING - FIRST FLOOR CEILING PLANS.
1 : 100




3RD | CLEANING - THIRD FLOOR CEILING PLANS.
1 : 100



GF | CLEANING - GROUND FLOOR CEILING PLANS.
1 : 100

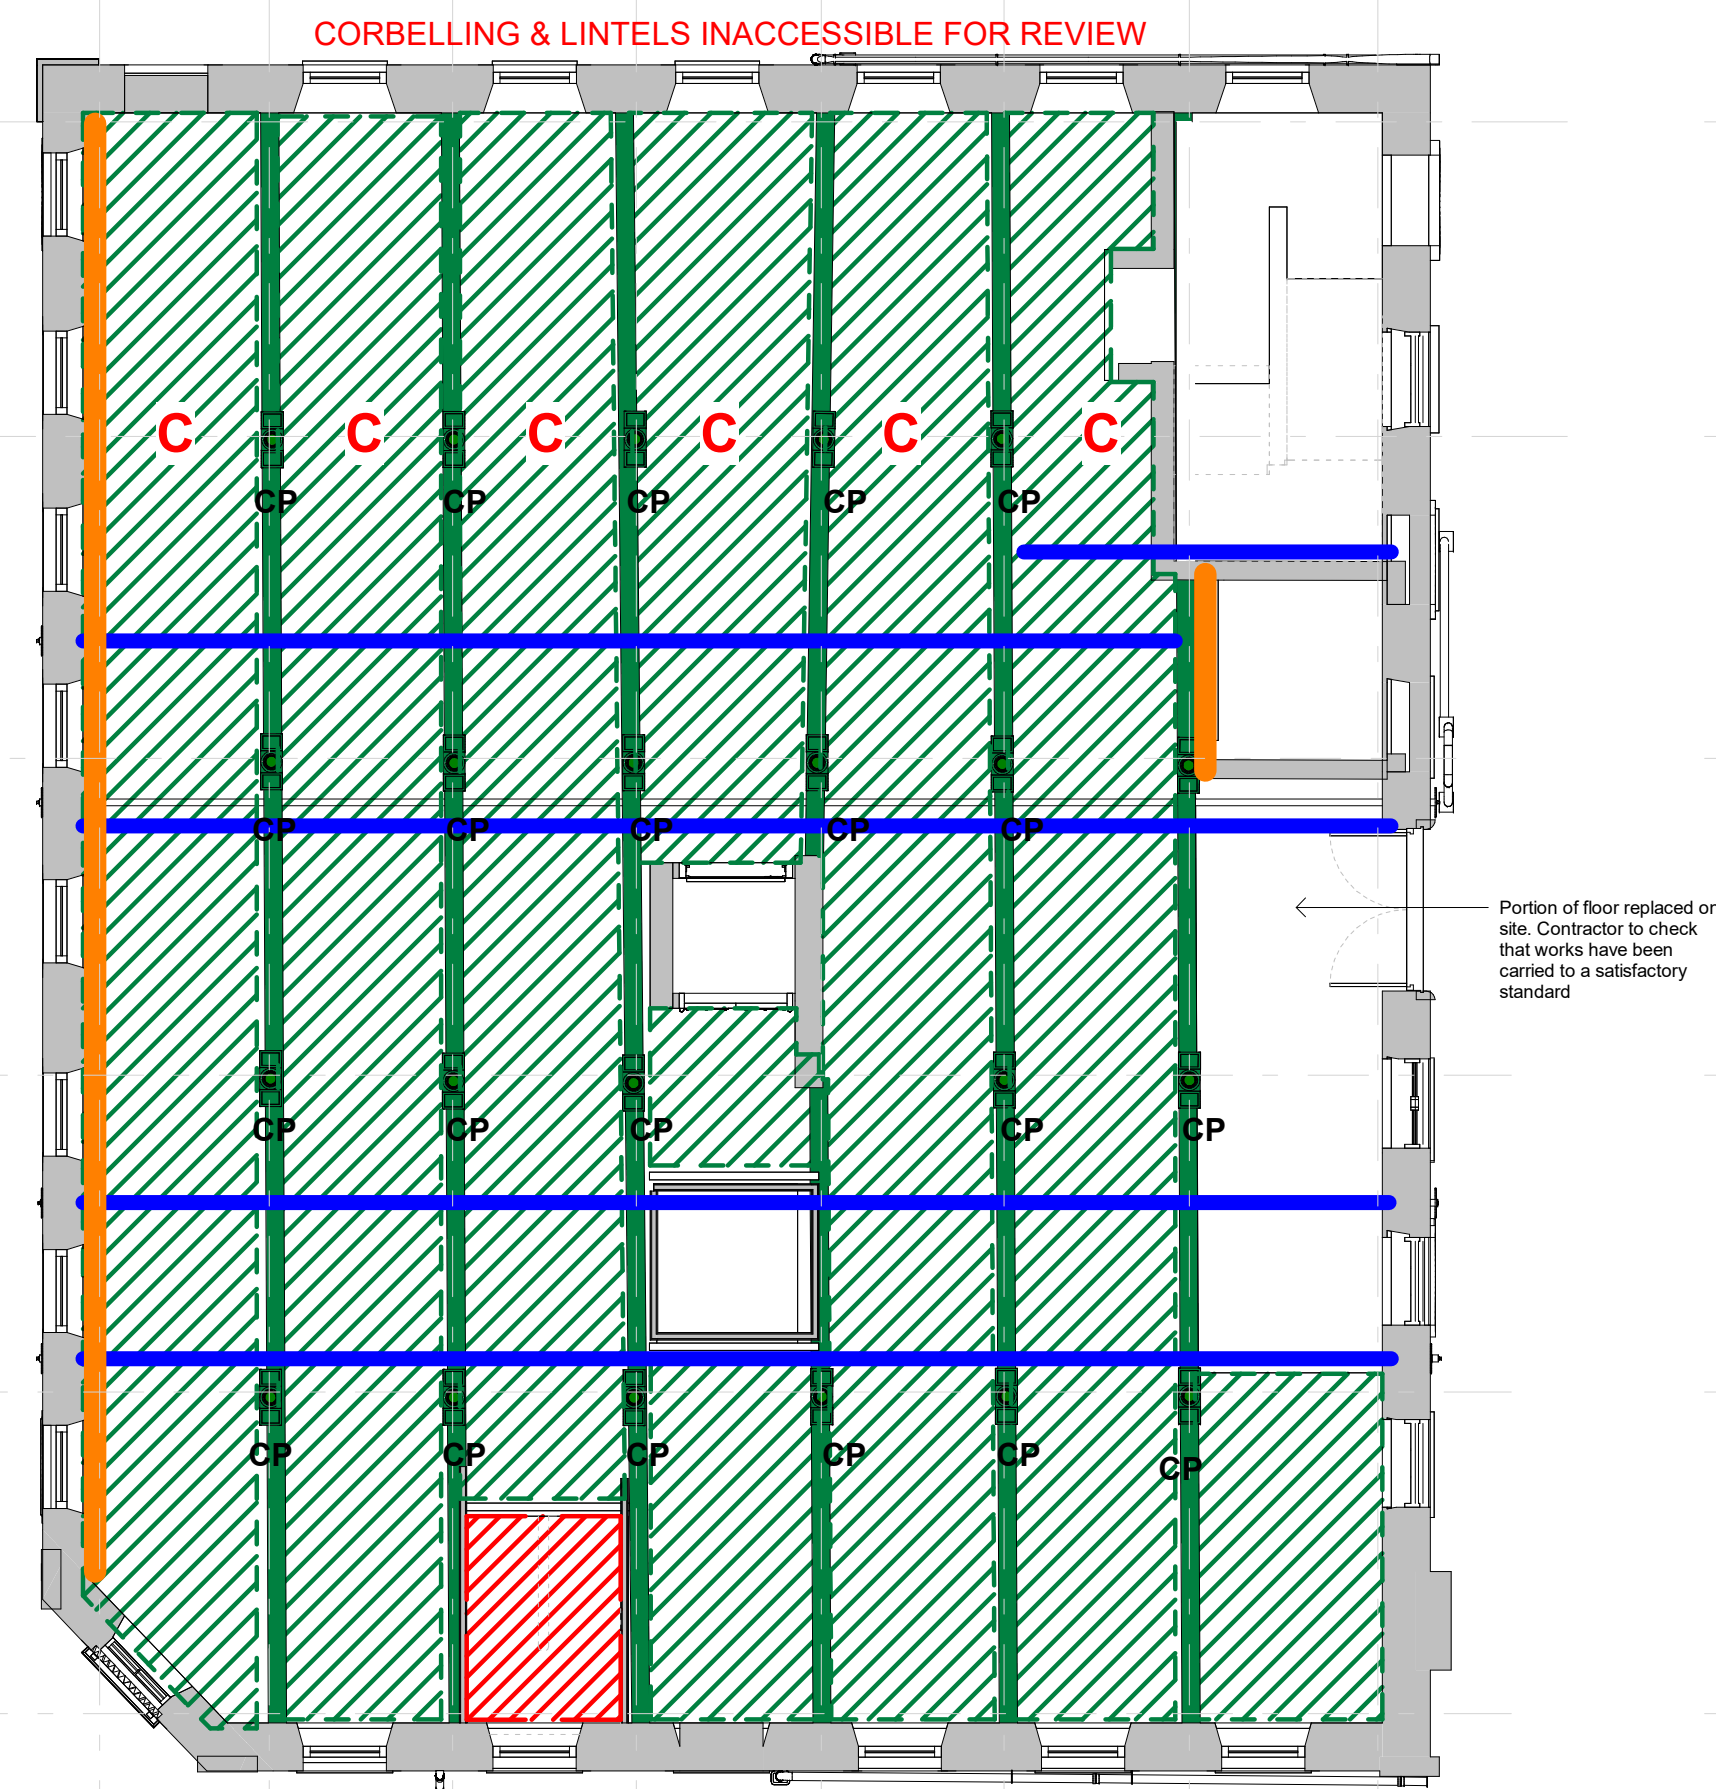

2ND | CLEANING - SECOND FLOOR CEILING PLANS.
1 : 100

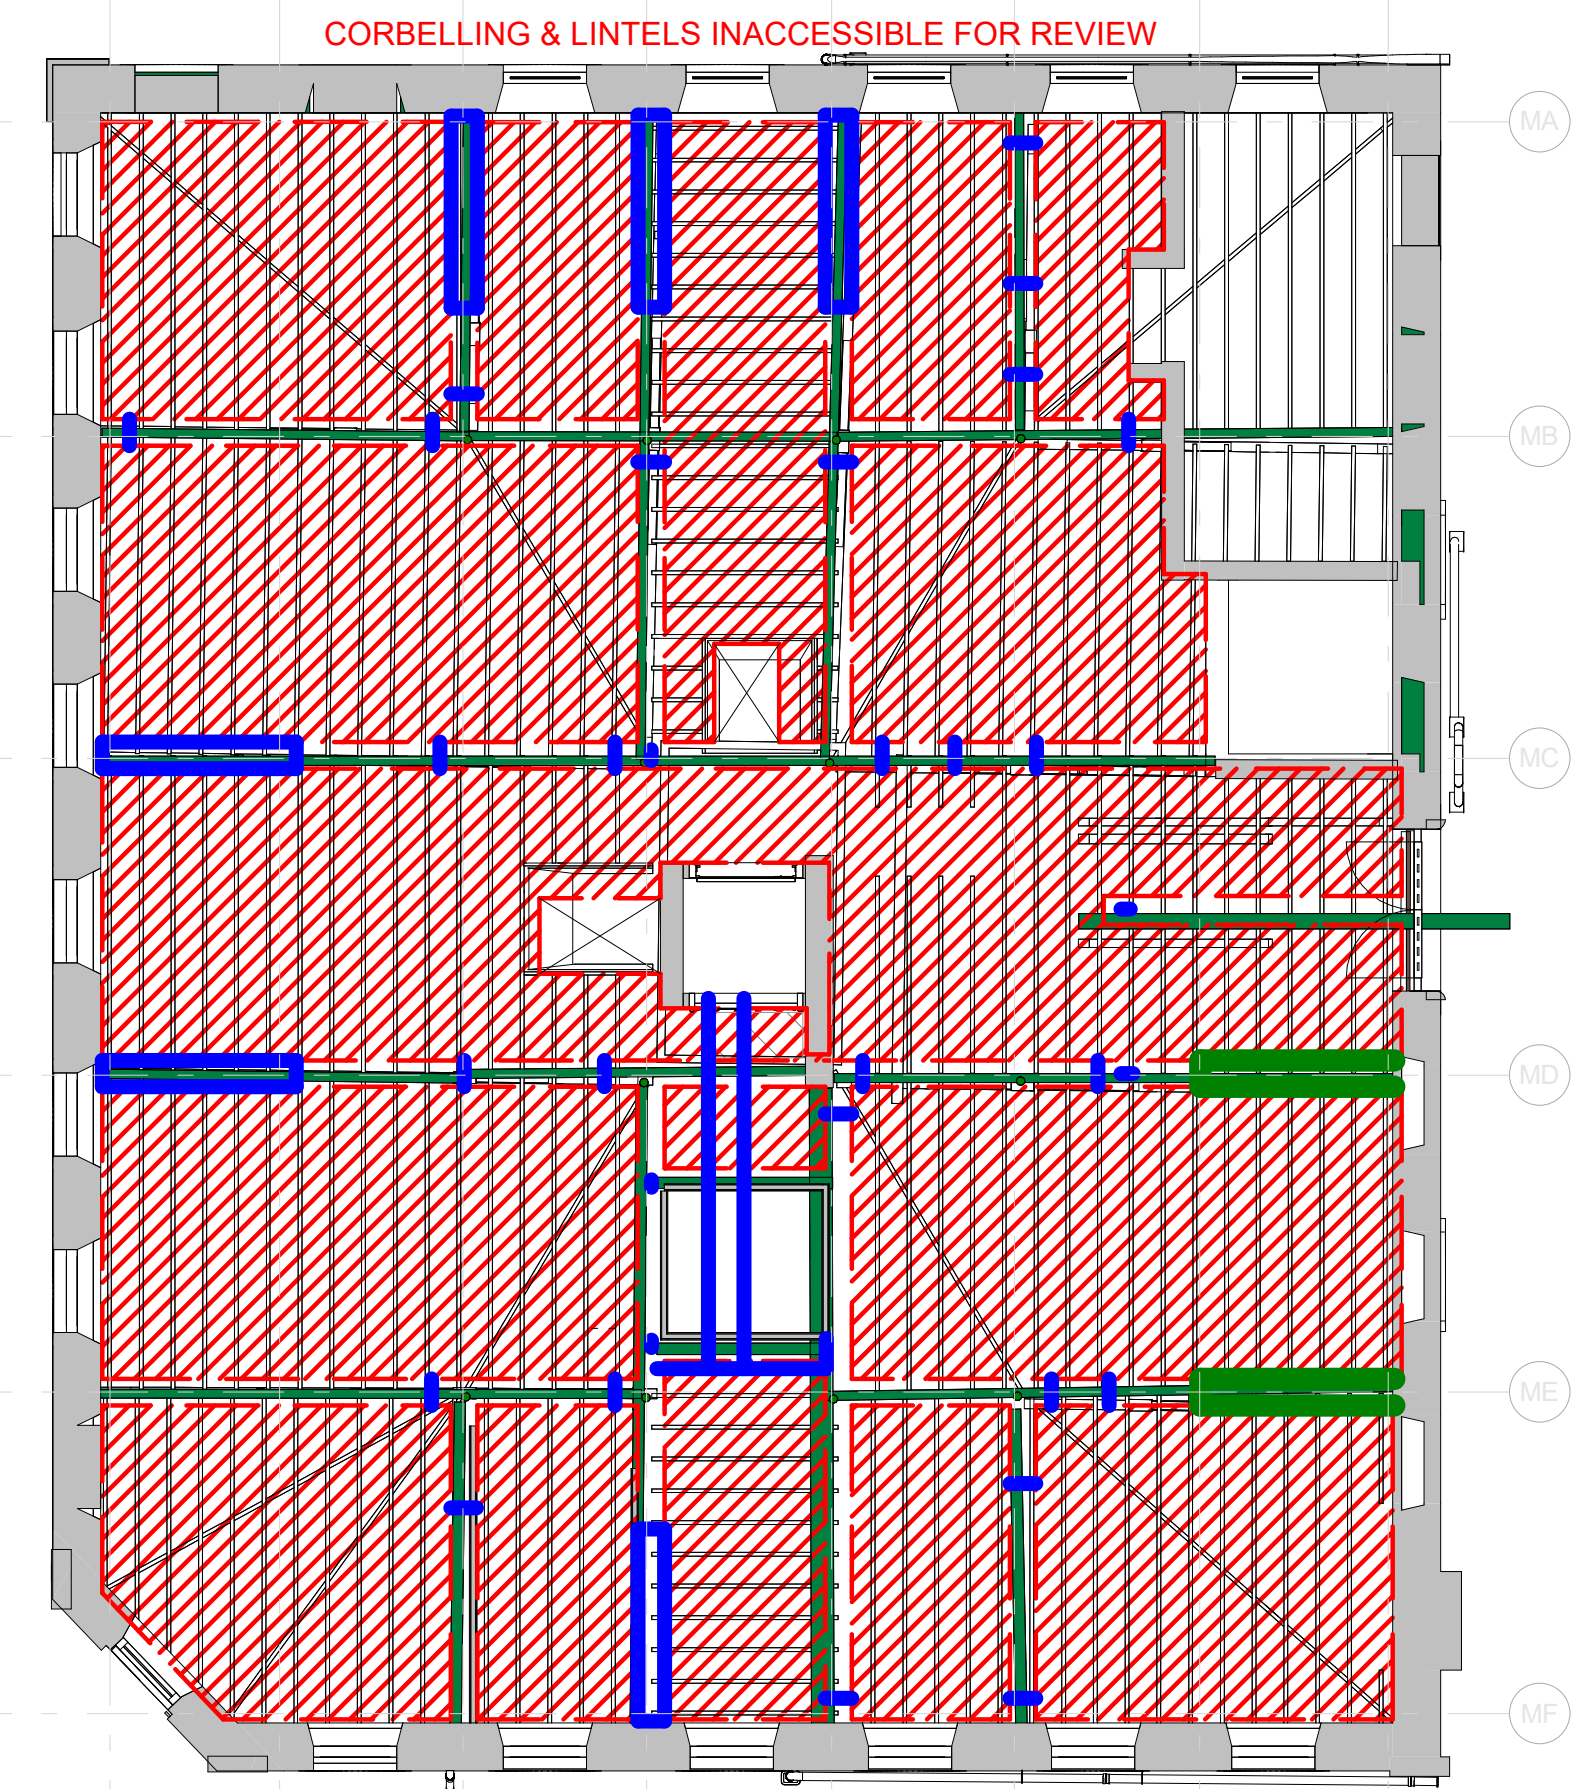

4TH | CLEANING - FOURTH FLOOR CEILING PLAN.
1 : 100

General Notes:

This drawing is the property of Fletcher-Rae (UK) Limited and copyright is reserved by them. The drawing is not to be copied, reproduced or re-distributed either in whole or in part without the prior written consent of Fletcher-Rae (UK) Limited.

The originator shall have no responsibility for any liability, loss, cost, damage or expense arising from or relating to any use of this document other than for its intended purpose on this project.

This drawing shall be read in conjunction with all other relevant drawings, specifications and associated documentation. Any discrepancies, errors or omissions are to be reported to the originator before proceeding with work.

All dimensions are to be checked on site by the contractor prior to proceeding with any work. This drawing shall not be scaled to ascertain any dimensions. Work to typical dimensions only.

DISCLAIMER
When this drawing is issued in CAD, it is an uncontrolled version issued for information only, to enable the recipient to prepare their own documents/ drawings for which they are solely responsible.

SOFTWARE INTEROPERABILITY
Fletcher-Rae (UK) Limited prepared this drawing using Autodesk **Revit**.

Fletcher-Rae (UK) Limited does not accept liability for any loss or degradation of any information held in the drawing resulting from the translation from the original file format to any other file format or from the recipient's reading of it in any other programme.

PROJECT NOTES

- Unverified dimensions
- To be read in conjunction with retention drawings
- To be read in conjunction with structural drawings
- Contractor to identify any existing steel element not highlighted in those drawings and to confirm if cleaning is required.

CLEANING WORKS LEGEND

PLAN

- Exposed brickwork to be cleaned
- Exposed brickwork to basement to be cleaned in preparation to receive new tanking system. Loose debris and paint to be removed.
- Columns to be cleaned to remove all paint

ELEVATIONS

- Timber lintels to be cleaned, repaired and repainted.
- Painted timber planks joists to be cleaned.
- Exposed brickwork to be cleaned
- Exposed brickwork to be cleaned to receive new tanking system. Loose debris and paint to be removed.

CEILINGS

- Timber beams to be cleaned
- Timber floorboard soffit to be cleaned.
- Basement exposed brick vaults to be cleaned to receive tanking system. Loose debris and paint to be removed.
- Lath & Plaster element to be protected and left undisturbed. Excluded from cleaning works
- Corbelling, ties, structural steel or stitching plates to be cleaned.

- Columns, collars and metal stitching plates to be cleaned for emove paint.
- Steel elements to be cleaned to receive intumescent coating.

ALL

- C Cleaning work completed
- CP Element cleaned and painted

P01	Planning Issue	MM	21.06.24
Rev	Revision Details	Drawn	Date Chkd

Project No: **24006**
Suitability: **S2 SUITABLE FOR INFORMATION**
Status: **PLANNING**

Client:
Beech Holdings

Project:
**PICCADILLY WAREHOUSE
Mindel House**

Sheet Name:
Cleaning works - ceilings_Planning

Drawing No: **24006-HFR-MH-ZZ-DR-A-9084** Rev: **P01**
Drawn By: **MM** Scale: **1 : 100 @ A1**
Created: **22.04.24**

HORIZON
fletcher | rae

Level 12, Tower 12, 18-22 Bridge Street, Manchester, M3 3BZ
t +44 (0) 161 242 1140
w www.fletcher-rae.com
e info@fletcher-rae.com