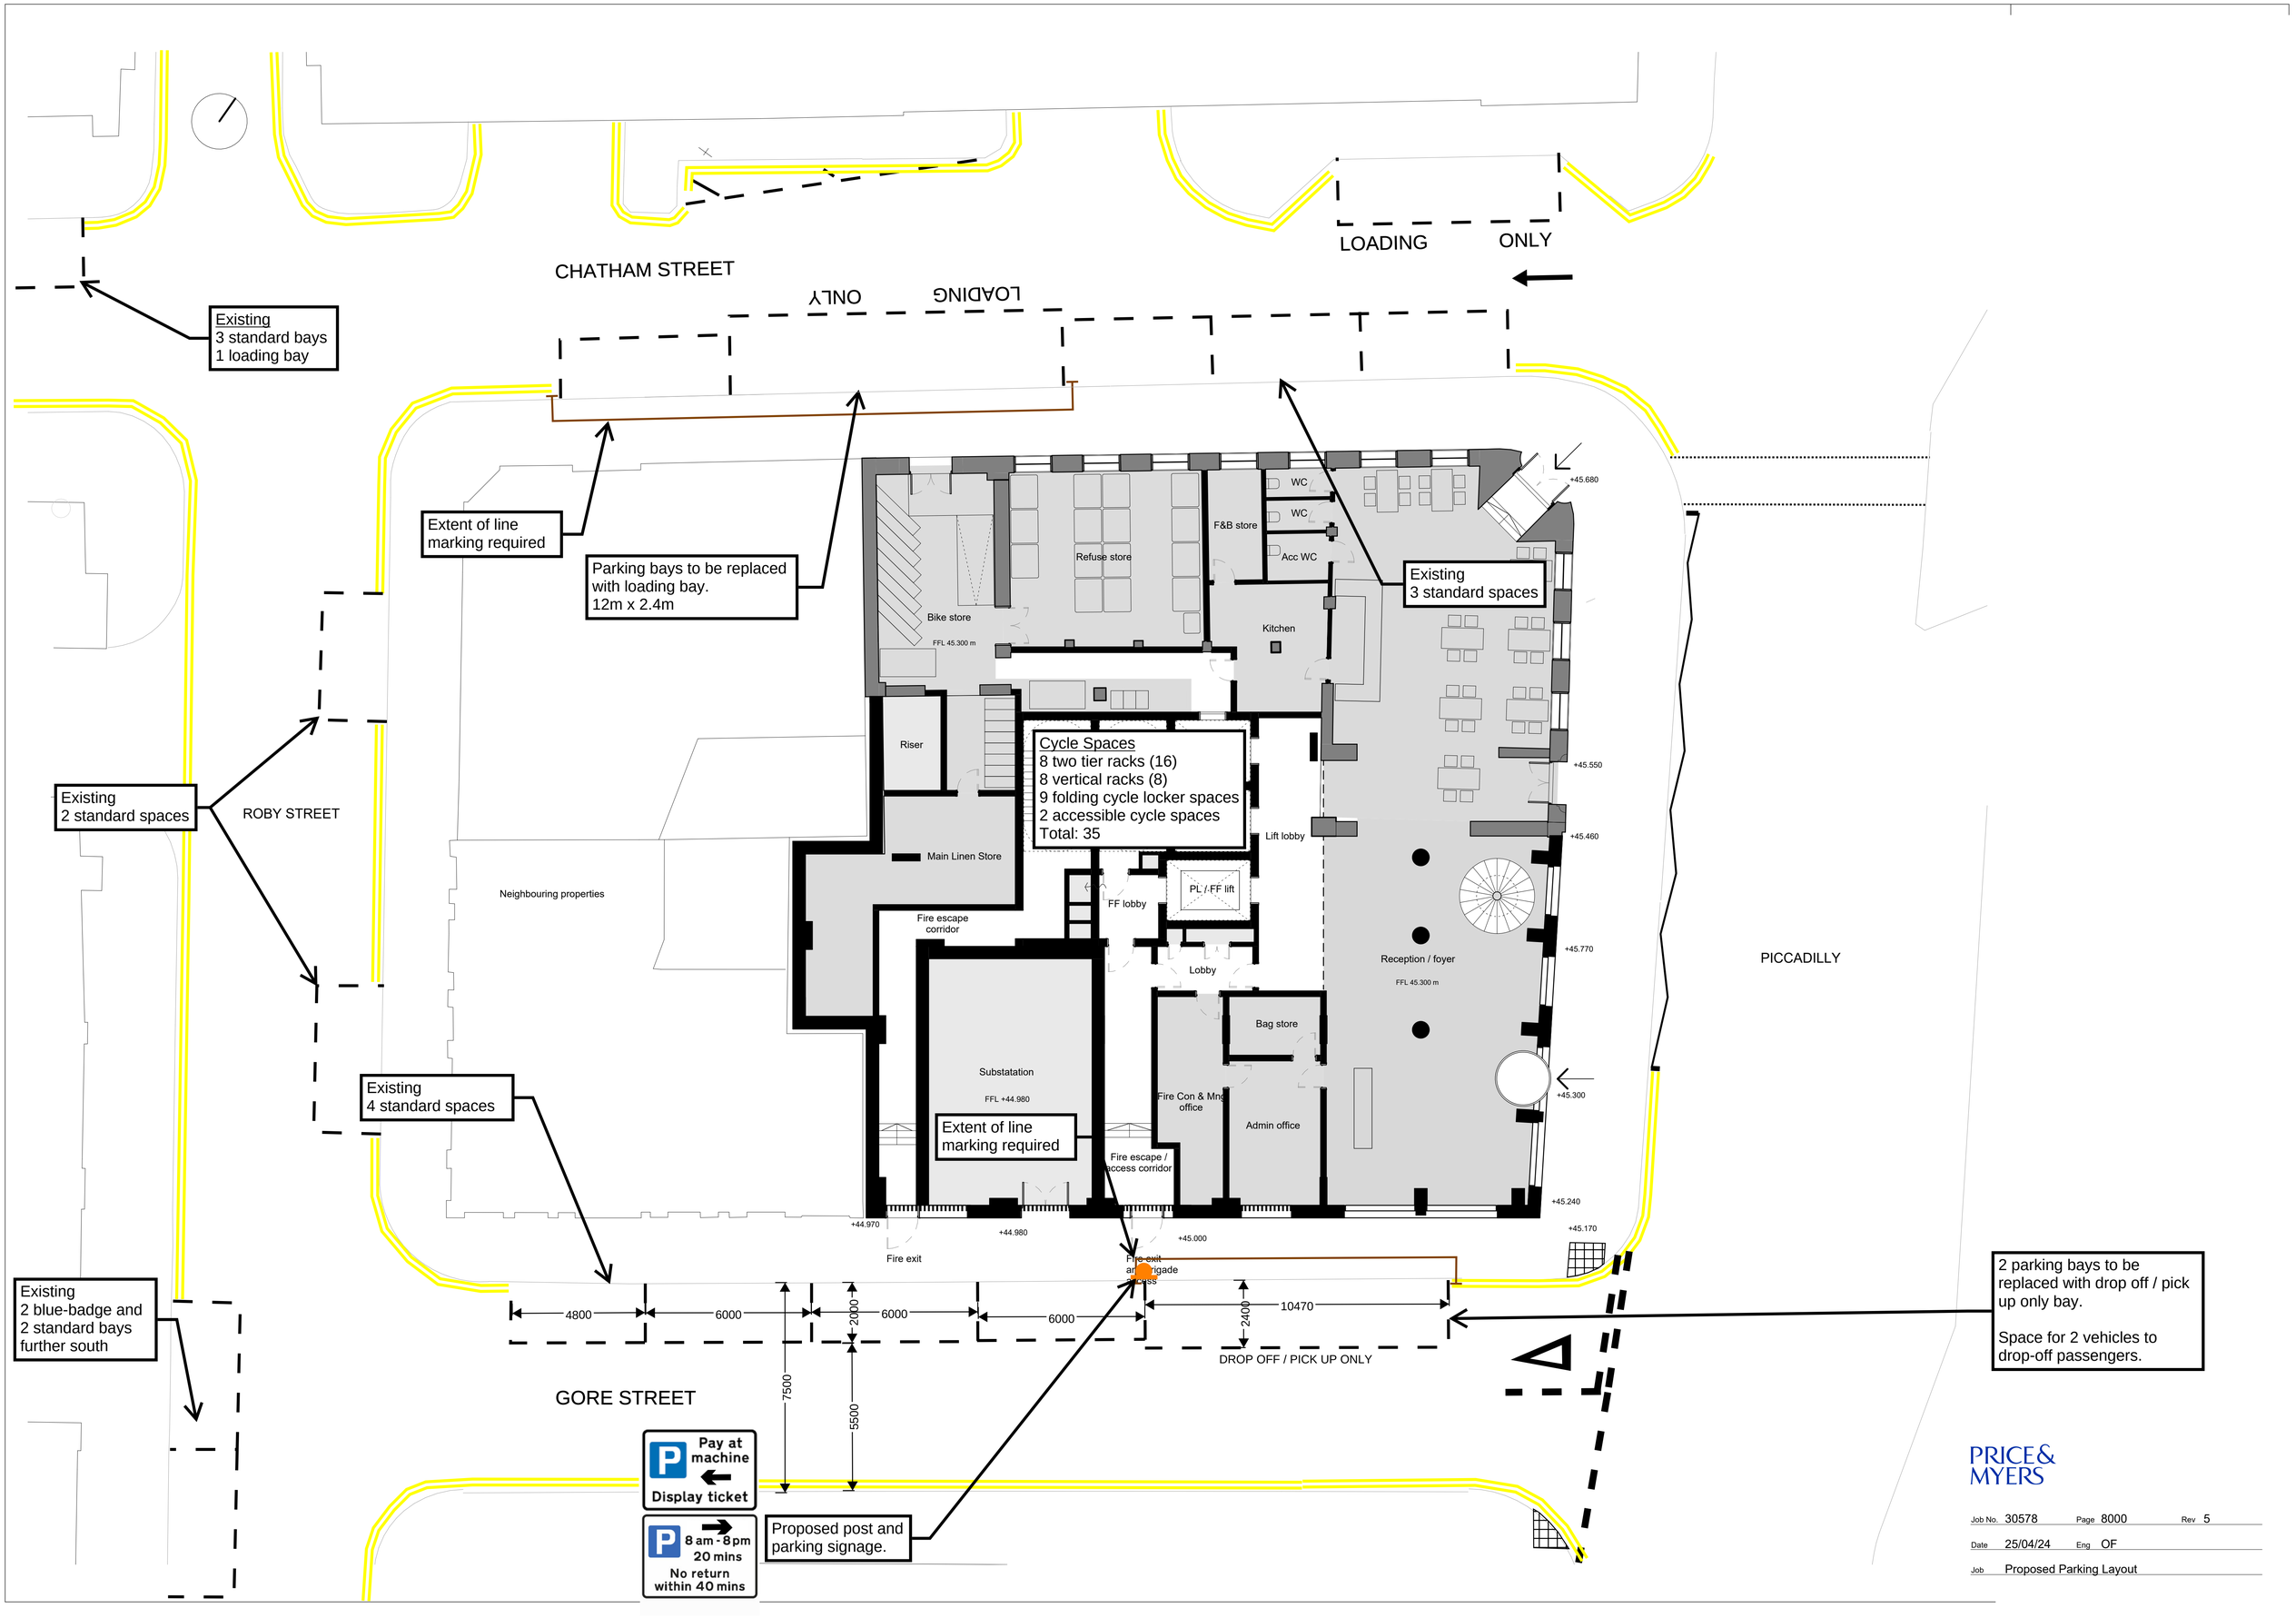

CHATHAM STREET
LOADING ONLY
LOADING ONLY
Existing
3 standard bays
1 loading bay
Extent of line marking required
Parking bays to be replaced with loading bay.
12m x 2.4m
Existing
3 standard spaces
Existing
2 standard spaces
ROBY STREET
Cycle Spaces
8 two tier racks (16)
8 vertical racks (8)
9 folding cycle locker spaces
2 accessible cycle spaces
Total: 35
Bike store
FFL 45.300 m
Refuse store
F&B store
WC
WC
Acc WC
Kitchen
Riser
Main Linen Store
Neighbouring properties
Fire escape corridor
FF lobby
PL / FF lift
Lift lobby
Lobby
Reception / foyer
FFL 45.300 m
Bag store
Substatation
FFL +44.980
Fire Con & Mng office
Admin office
Fire escape / access corridor
Extent of line marking required
Existing
4 standard spaces
Fire exit
Fire exit and brigade access
PICCADILLY
Existing
2 blue-badge and
2 standard bays
further south
4800
6000
6000
6000
2000
10470
2400
7500
5500
DROP OFF / PICK UP ONLY
GORE STREET
2 parking bays to be replaced with drop off / pick up only bay.
Space for 2 vehicles to drop-off passengers.
Pay at machine
Display ticket
8 am - 8 pm
20 mins
No return within 40 mins
Proposed post and parking signage.
PRICE & MYERS
Job No. 30578
Page 8000
Rev 5
Date 25/04/24
Eng OF
Job Proposed Parking Layout