

CONCEALED LIGHTING DETAIL
TO EXISTING COVING - SEE
ARCHITECTURAL LIGHTING
LAYOUT BY MISTRY LIGHTING

EXISTING DECORATIVE DETAIL TO
WALL TO BE REPAIRED AND
RECEIVE NEW PAINT FINISH

EXISTING ALCOVE WITH
VENTILATION GRILL TO RECEIVE
NEW ANTIQUE MESH PANEL WITH
15MM FINING BEAD PAINTED OUT
WITH THE WALL COLOUR
MESH REFERENCE:
M22-28 - ANTIQUE BRASS
1000MM X 2400MM

HEAVY TAPESTRY ARTWORK BY
DIRECTS TO BE SUSPENDED AS
INDICATED VIA SECURELY MOUNTED
BRASS BRACKET - SEE SECTION
ALLOW FOR POWER TO RECESSED
DOWNLIGHTER IN CEILING ABOVE

ANTIQUE BRONZE MIRROR TO REAR
WALL OF RECESS SAT IN 25MM AGED
BRONZE FRAME - BRONZE SAMPLE TO
BE APPROVED BY DESIGNER
MIRROR REF: L.F. MOON LTD BRONZE
SILVERED MIRROR.
CONTACT:
info@lmoon.co.uk
0151 480 5848

25MM TIMBER FRAMED PANEL
WITH HAND SCRAPPED EFFECT
INSERT - REF: OBERFLEX
GOUGED WOOD OAK T4.
FRAME TO HAVE PRE-FINISHED
STAIN AND HAVE BRASS INLAY
TO THE PERIMETER. CORNERS TO
BE MITRED

HAND SCRAPPED EFFECT
TIMBER PANEL TO THE
BOTTOM OF THE WINE
DISPLAY WITH 10MM
BATON AND 25MM BRASS
INLAY TO TOP AND
BOTTOM
FOR HANDSCRAPPED
PANEL SEE REFERENCE
IMAGE


DASHED LINE INDICATES
CONCEALED WARM WHITE LED
TO UNDERSIDE OF SEAT PAD

TIMBER TOP CAPPING TO TOP OF
BOOTH, STAINED TO MATCH OTHER
ELEMENTS

25MM X 10MM TIMBER FRAME
WITH MITRED CORNERS
STAINED TO MATCH
ELSEWHERE

MARBLE CHAMPAGNE BUCKET WELL BUILT INTO CAPPING OF FIXED SEATING - MARBLE REF:
VERDE PRATO - SEE REF. IMAGE


MARBLE 'L' SHAPE WITH UPSTAND TO THE PERIMETER WITH CUT OUT TO SUIT ICE BUCKET
THIN RUBBER GROMMET AROUND OPENING TO PROVIDE PROTECTION AGAINST CHIPPING

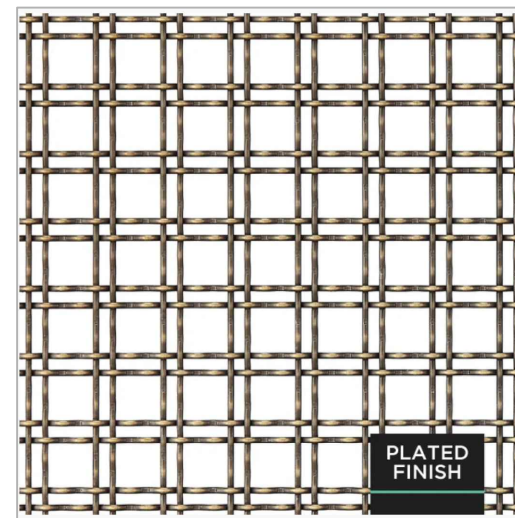

VENT MESH REF IMAGE



SUSPENDED ARTWORK
BRACKET
REF IMAGE

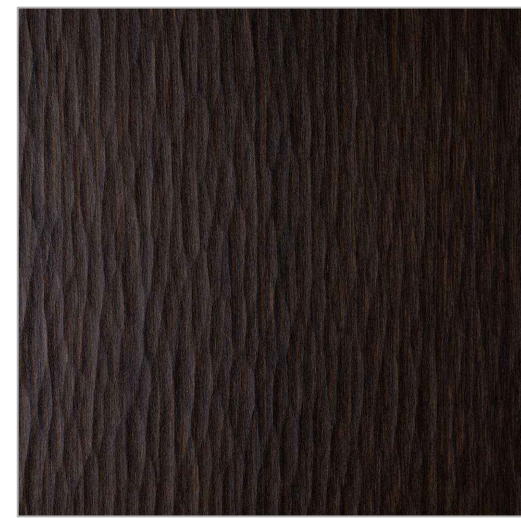


GOUGED TIMBER
EFFECT REF IMAGE

100MM SPACING BETWEEN BACK OF
BOOTH SEATING AND WINE WALL.
CAPPING TO BE STAINED TO MATCH
ELSEWHERE.
ENSURE SUITABLE STRUCTURE/SUPPORT
BELOW CAPPING TO ALLOW FOR
STAFF TO STAND ON LARGER SECTIONS
TO ACCESS WINE DISPLAY
CUPBOARDS.


CURVED, SCALLOPED FIXED SEATING
BY DIRECTS.

SEAT BACK: KAVADRAT CUBA 022
SEAT PAD: CREST LEATHER MURANO
OCEAN


STAINED TIMBER
KICKBOARDS TO DESIGNERS
APPROVED SAMPLE.

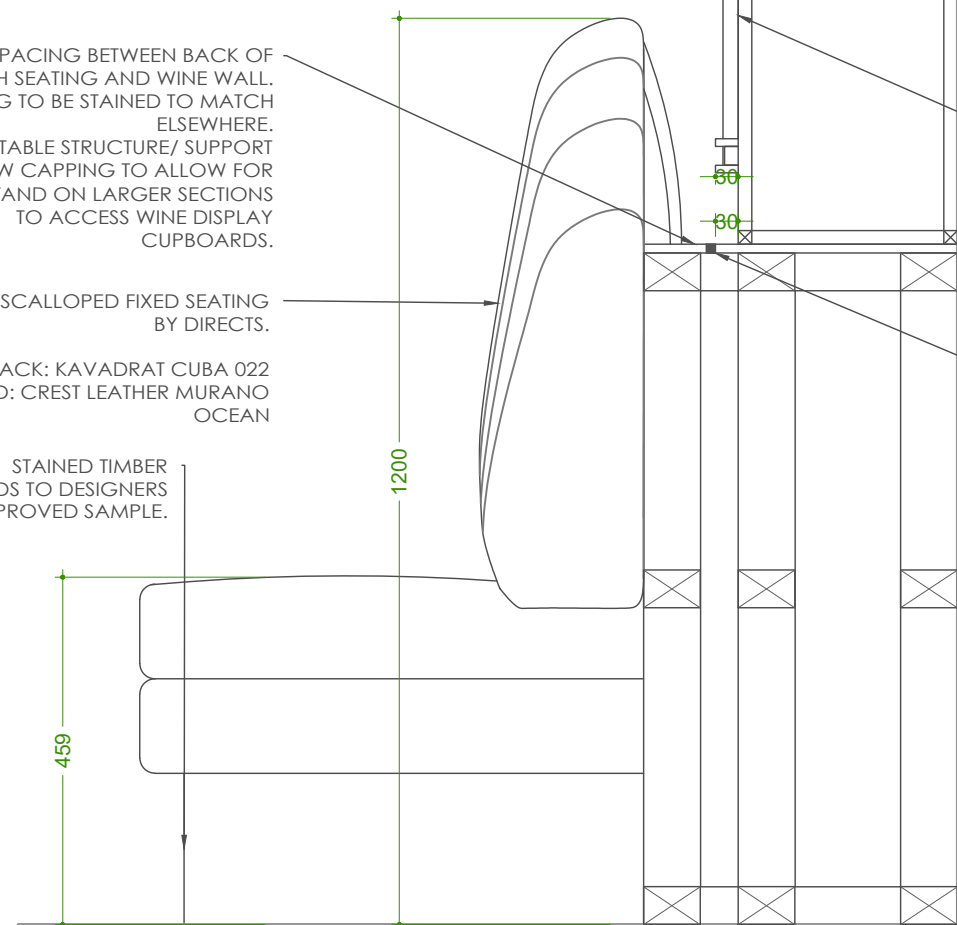


RECESS - SECTION THRU'
Scale 1:10

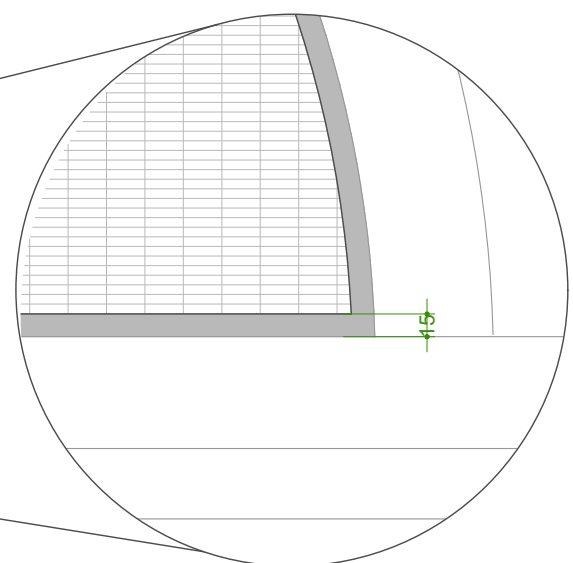

MESH VENT COVER DETAIL
Scale 1:5

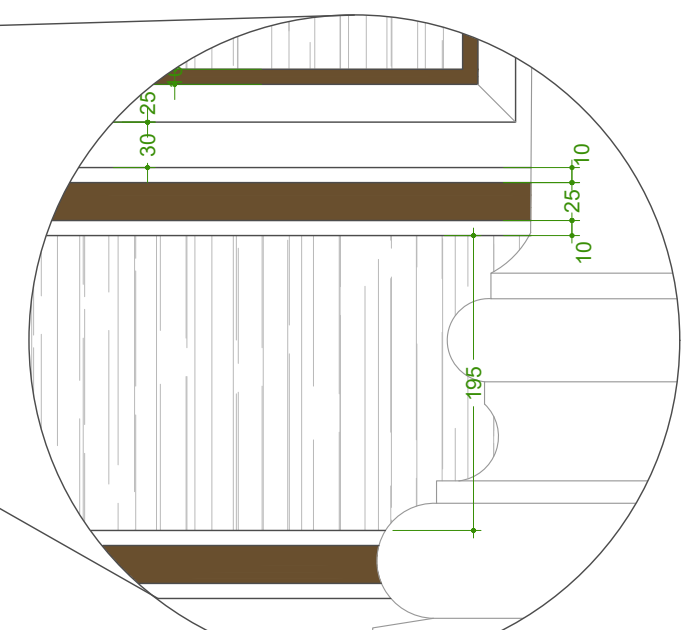

WALL PANEL DETAIL
Scale 1:5

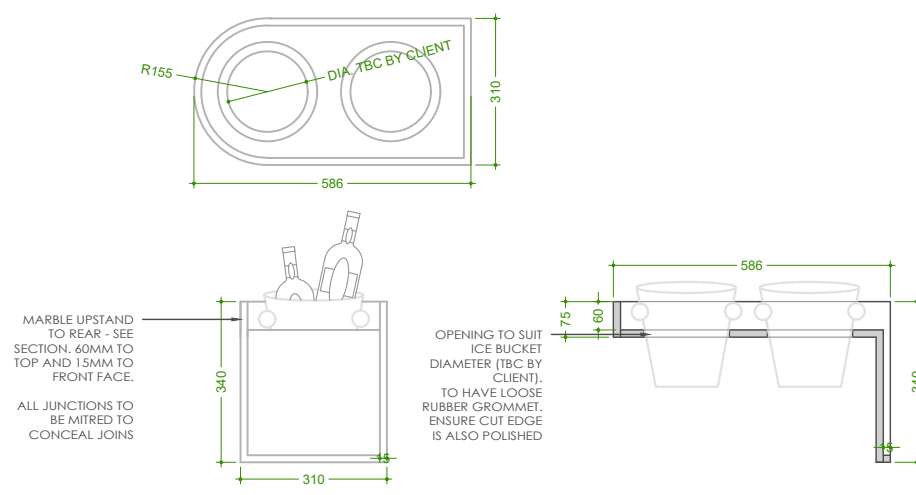

CHAMPAGNE BUCKET WELL DETAIL
Scale 1:16

RECESSED CENTRALISED PIN SPOT
DOWNLIGHTER TO ILLUMINATE ARTWORK

SIDE PANELS OF DISPLAY TO HAVE
RECESSED LIGHTING CHANNEL WITH WARM
WHITE LED STRIPS BEHIND PERIMETER ONLY.
LED TO SIT IN ROUTED CHANNEL WITH
DIFFUSER

REAR PANEL OF THE DISPLAY TO RECEIVE
ANTIQU BRONZE MIRROR FINISH - REF: L.F.
MOON LTD BRONZE SILVERED MIRROR.
CONTACT:
info@lmoon.co.uk
0151 480 5848

SIDE PANEL TO RECEIVE SAME
ANTIQU BRONZE MIRROR FINISH

HEAVY TAPESTRY ARTWORK BY
DIRECTS TO BE SUSPENDED AS
INDICATED VIA SECURELY MOUNTED
BRASS BRACKET.
ALLOW FOR POWER TO RECESSED
DOWNLIGHTER IN CEILING ABOVE

TIMBER CAPPING TO FORM SHELF
INSIDE RECESS. STAINED TO MATCH
FRONT PANELS

10 X 25MM TIMBER BATON WITH 25MM
ANTIQU BRASS INLAY STRIP
BATON TO RECEIVE STAINED FINISH TO
MATCH ELSEWHERE

HAND SCRAPPED/GOUGED EFFECT TIMBER
PANEL SAT BETWEEN A DOUBLE 10MM
TIMBER BATON WITH A 25MM ANTIQU
BRASS INLAY STRIP BETWEEN - REF:
OBERFLEX GOUGED WOOD OAK T4.
DESIGNER TO APPROVE BRONZE STRIP
SAMPLE PRIOR TO MANUFACTURE

SEE REF IMAGE FOR HAND SCRAPPED
TIMBER

RECESSED LED WARM LED STRIP TO THE
BACK OF THE FIXED SEATING CAPPING

RAISED DINING AREA - ELEVATION D
Scale 1:20




BOOTH SEATING STYLE REF IMAGE



VERDE PRATO MARBLE REF IMAGE



MARBLE TRAY REF IMAGE

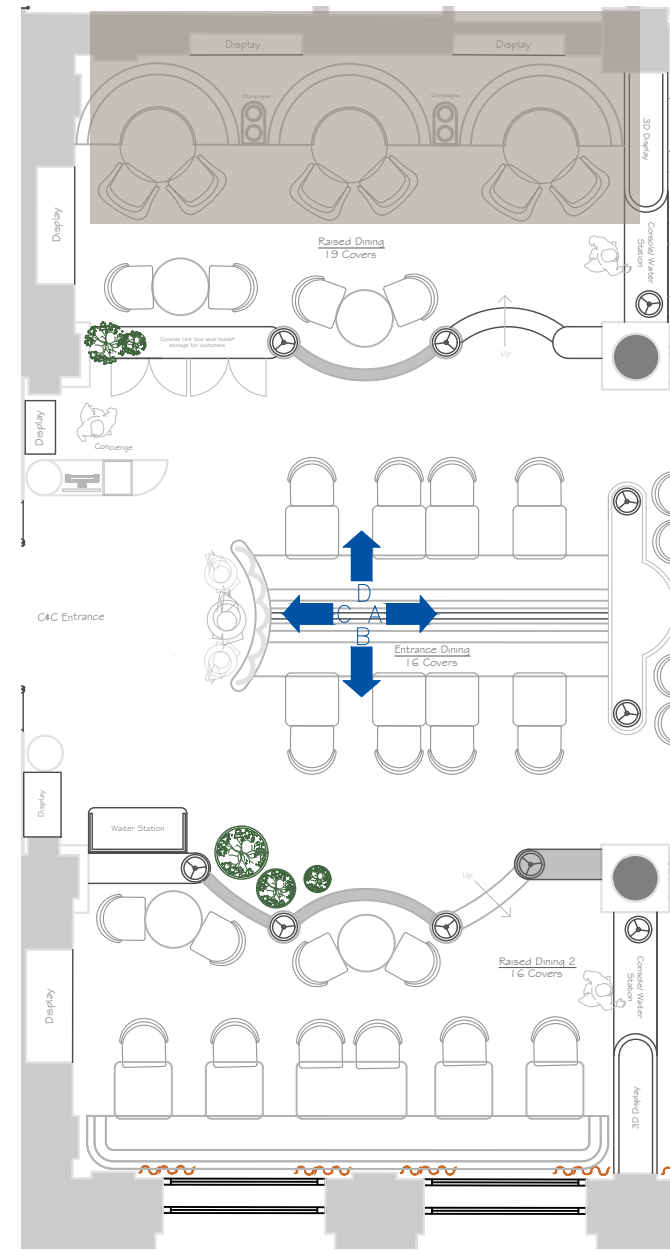

Location Plan - Ground Floor
Scale 1:100

STUDIO TWO

JOB TITLE

Cut & Craft
Manchester

DRAWING TITLE

Raised Dining Area Built In Display

SCALE
VARIES @ A1

DATE
May 2024

DRAWING No

AC 23- P39

DO NOT SCALE. ALL DIMENSIONS TO BE CHECKED ON SITE BY CONTRACTOR.
ALL MEASUREMENTS ARE IN MM UNLESS OTHERWISE SPECIFIED. WRITTEN
DIMENSIONS TO BE USED IN PREFERENCE TO SCALED DIMENSIONS & ALL
DISCREPANCIES TO BE REPORTED TO STUDIO TWO. THE DESIGN SHOWN ON
THIS DRAWING IS THE PROPERTY OF STUDIO TWO AND IS NOT TO BE USED OR
ITS CONTENTS COPIED, COMMUNICATED OR DISCLOSED, IN WHOLE OR IN PART.