



Internal Elevations - Existing

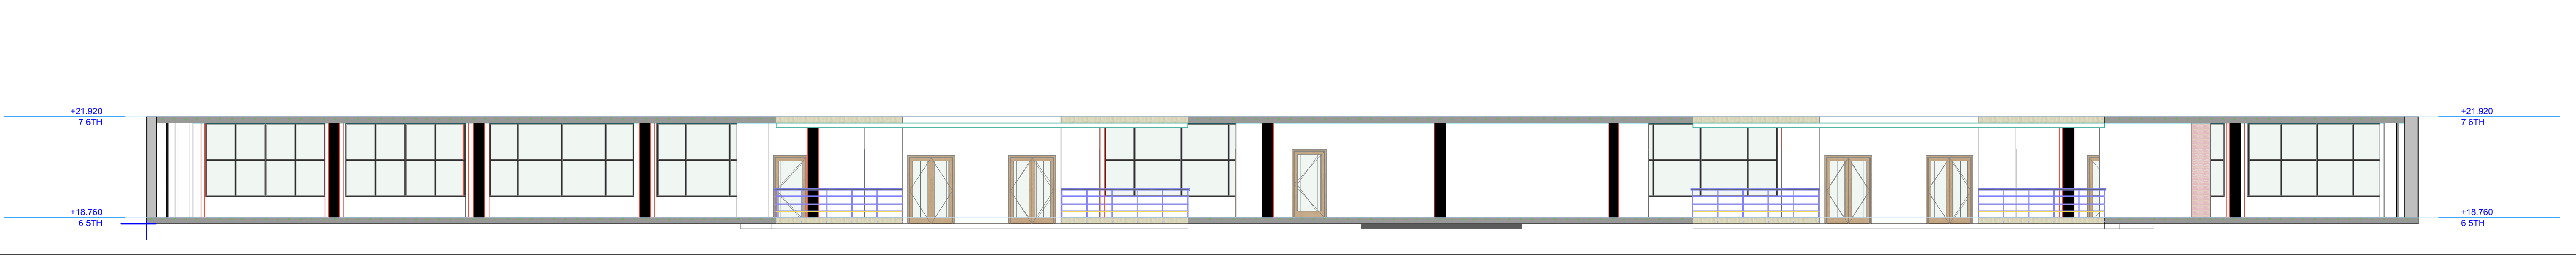


2 Building Section S-01- Existing 1:100



3 Building Section S-02- Existing 1:100

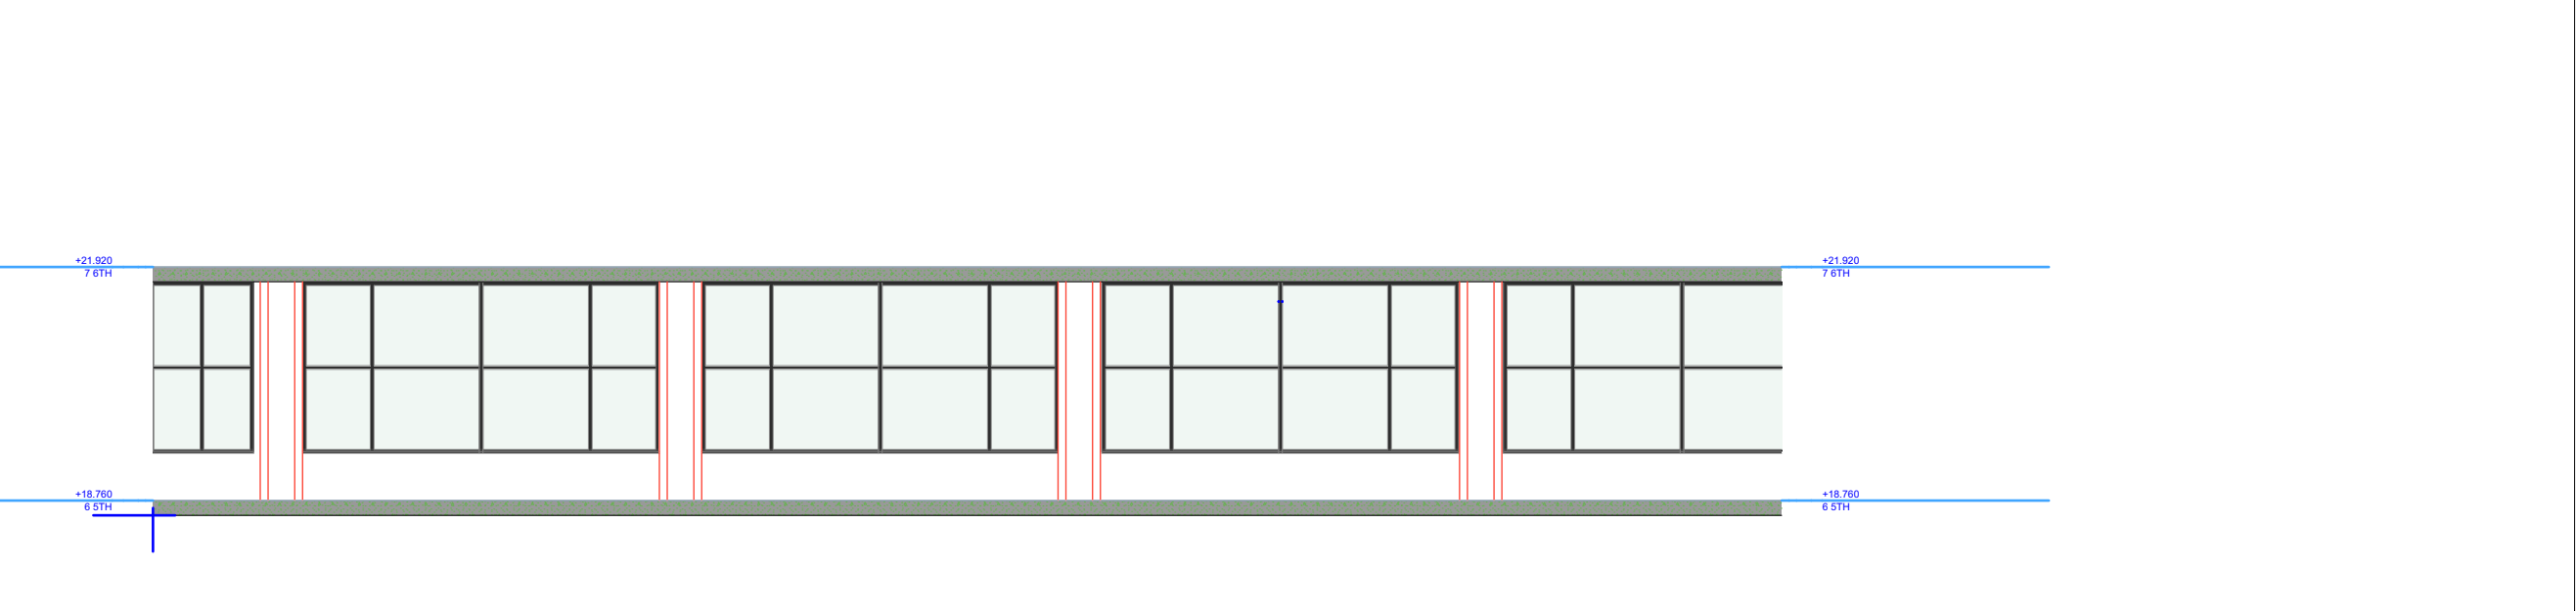


4 Building Section S-10- Existing 1:100

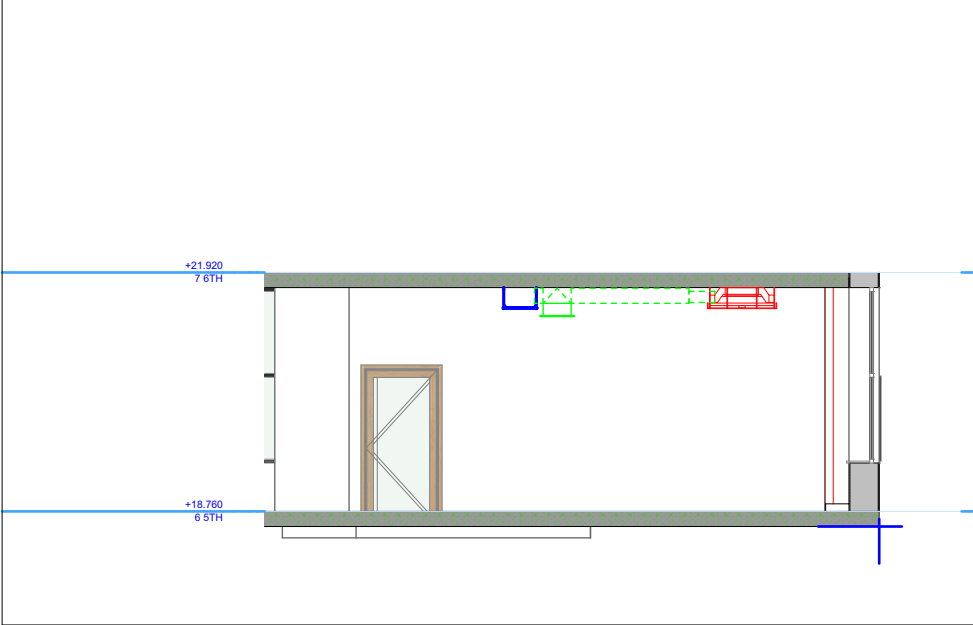


5 Building Section S-07- Existing 1:100


Sections With Existing Services

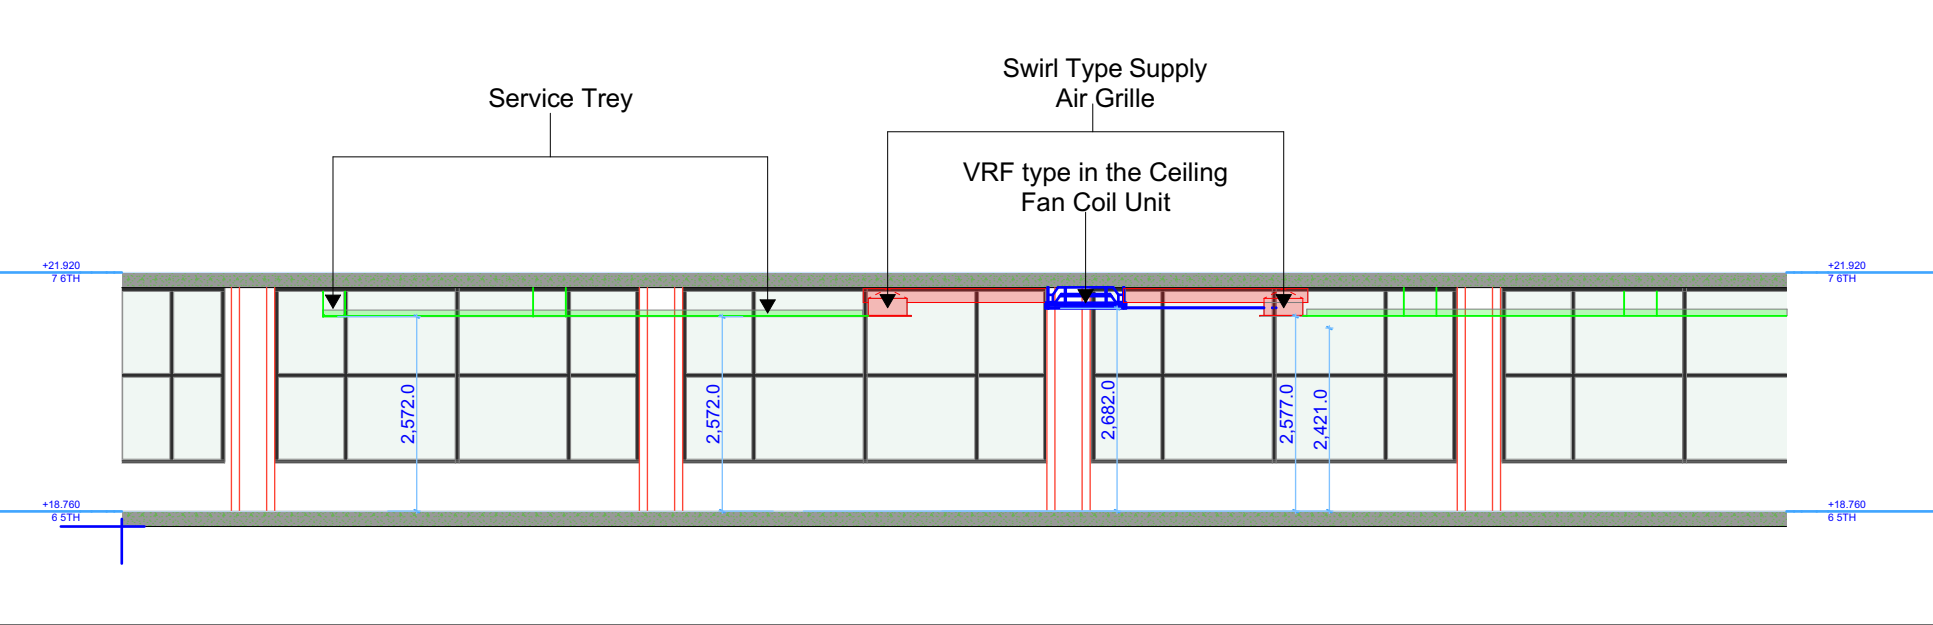


8 Building Section S-10- Existing 1:100

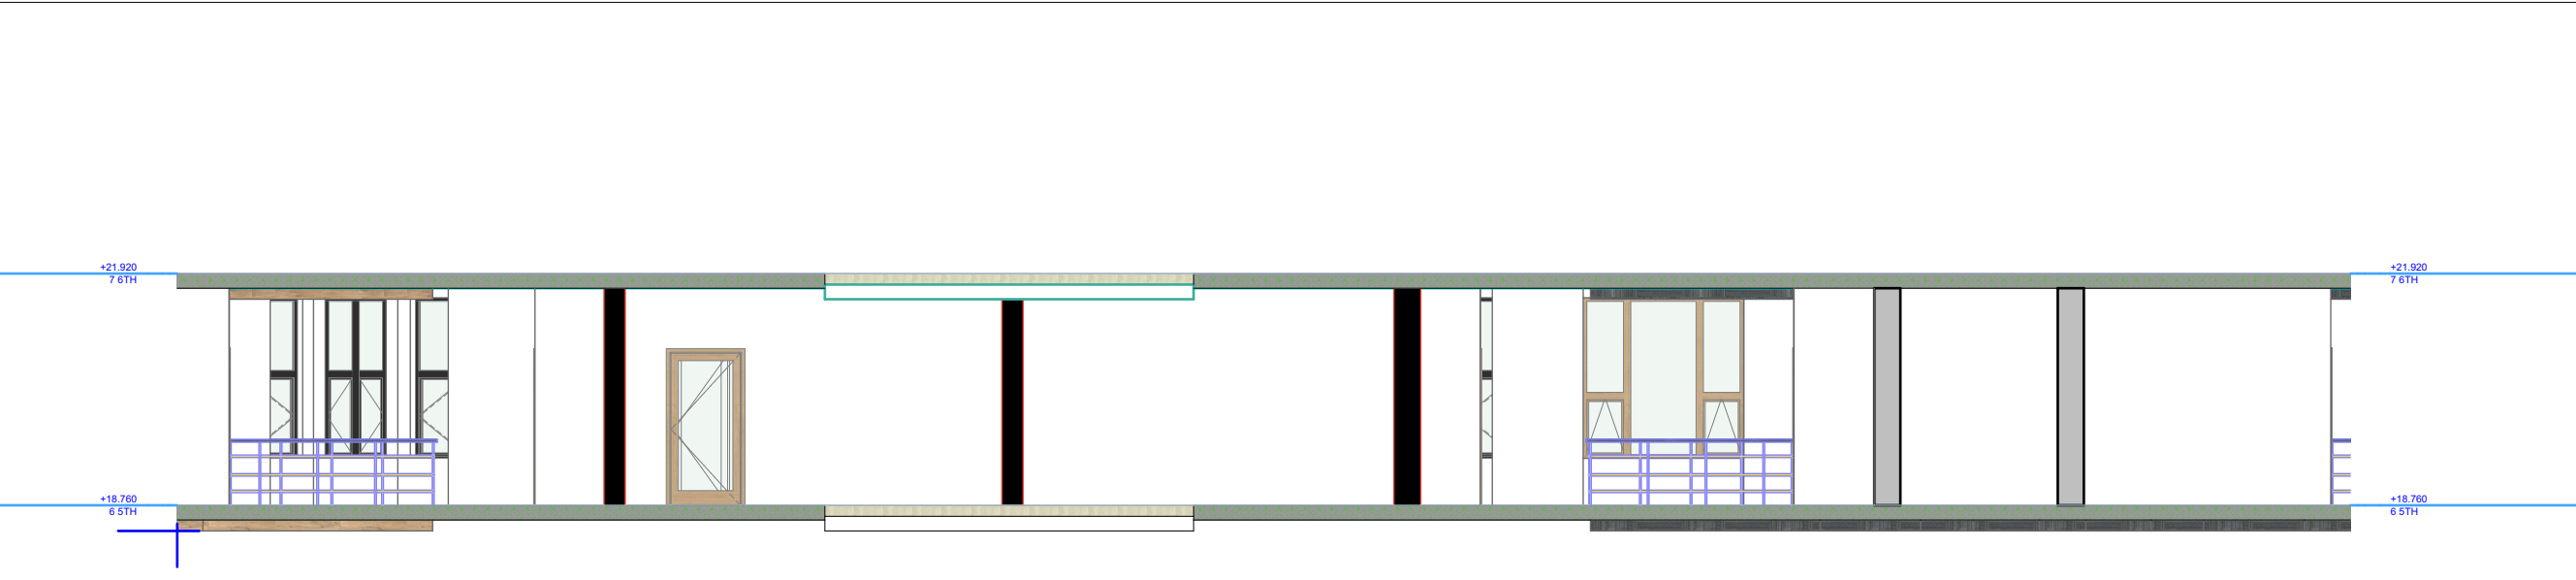

6 Building Section S-09- Existing 1:100

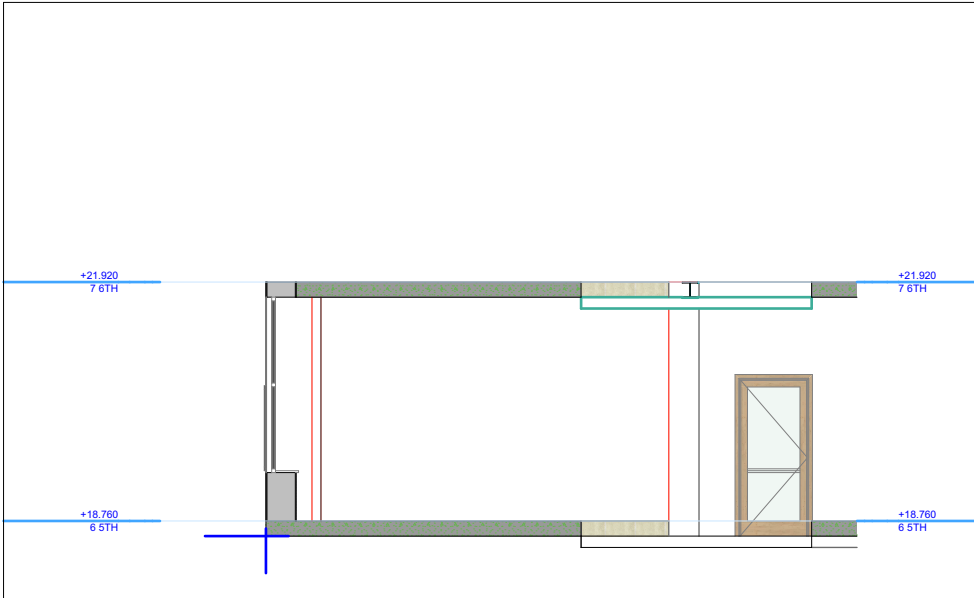


1 Building Section S-08 - Existing 1:100

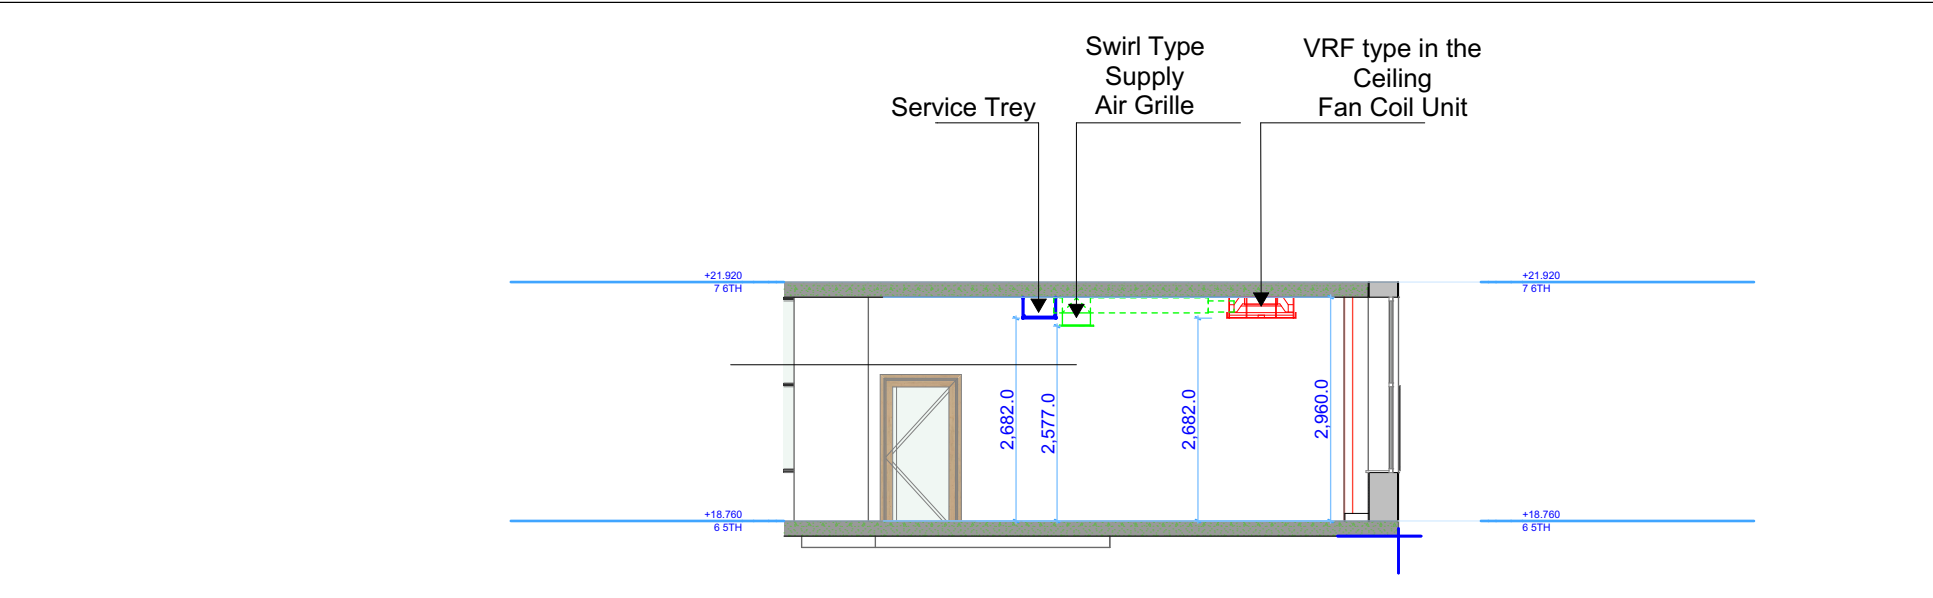

7 General Section Existing 1:100


Internal Elevations - Existing

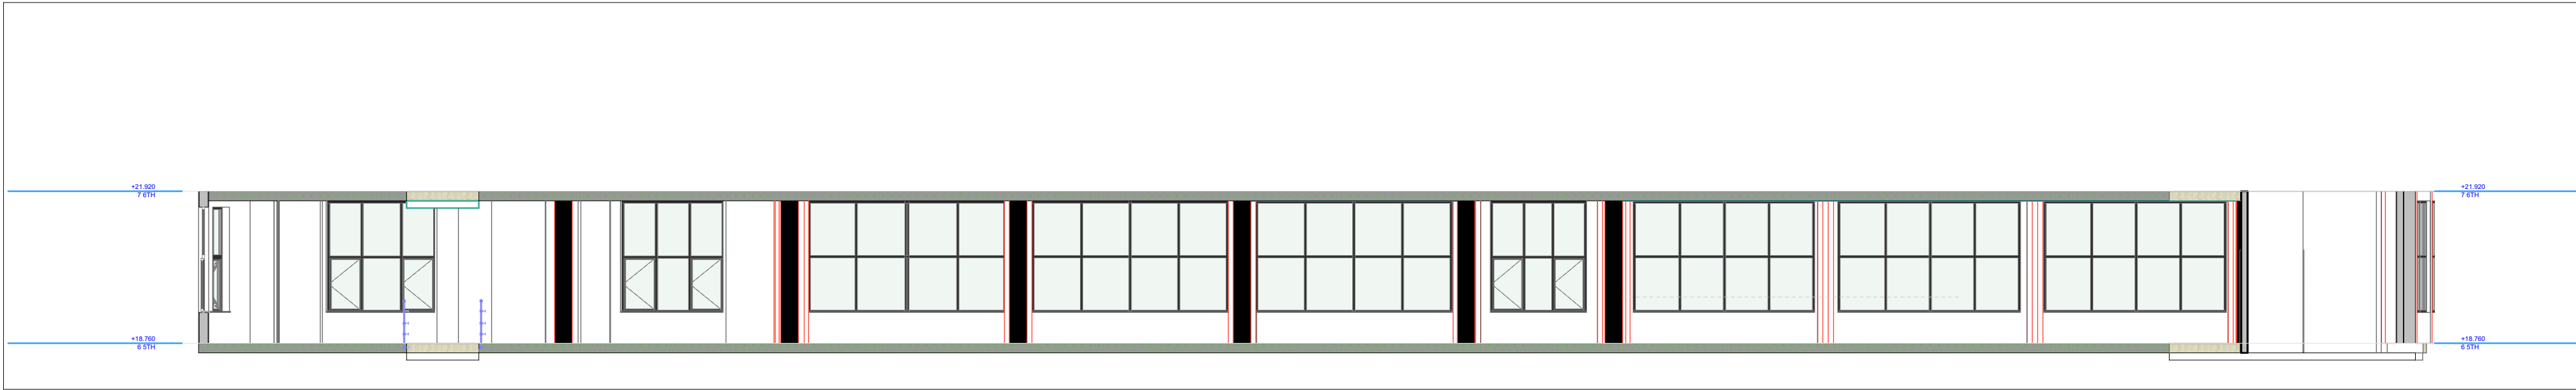


1 Building Section S-03- Existing 1:100



2 Building Section S-04- Existing 1:100

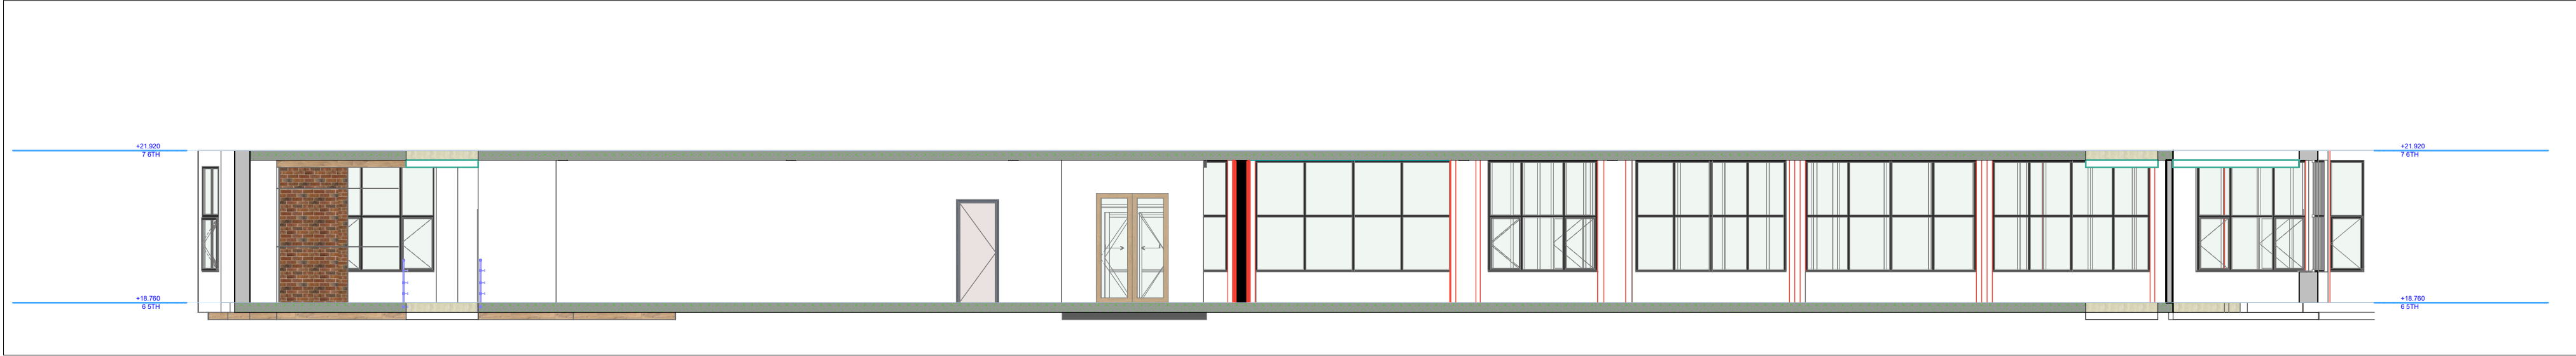

3 Building Section S-05- Existing 1:100

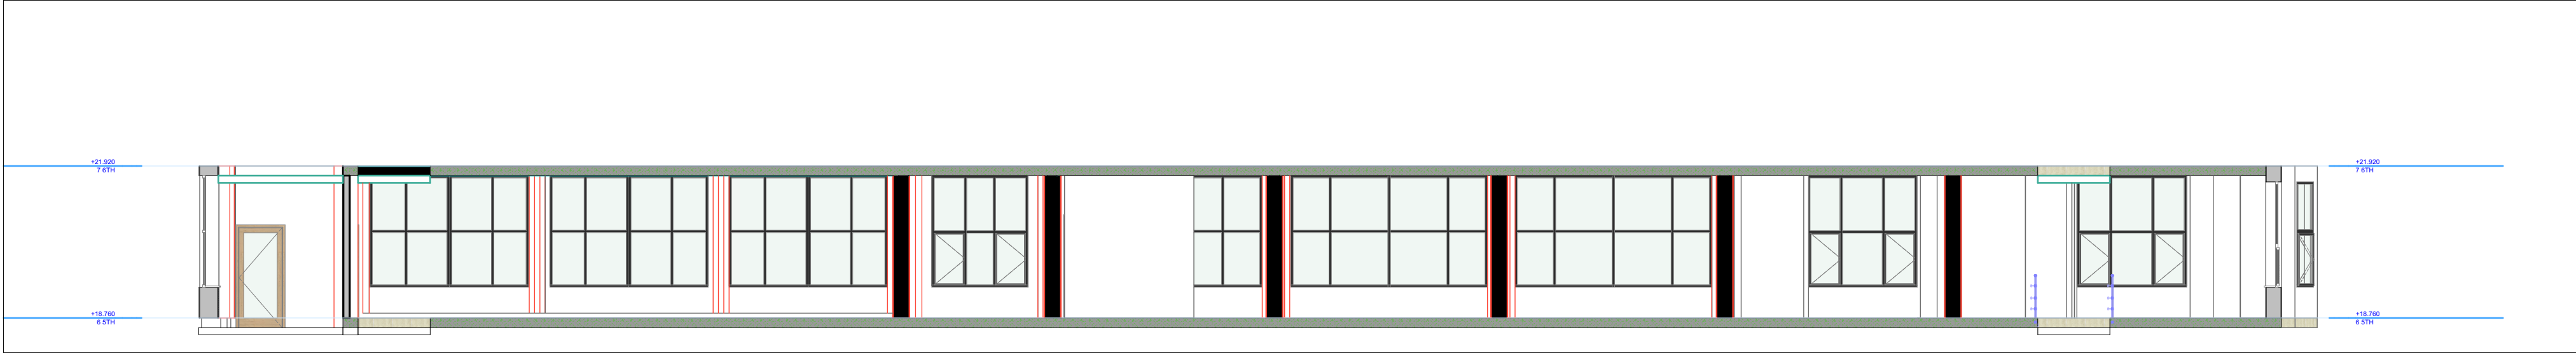

4 Building Section S-06- Existing 1:100

NOTES:
Construction work shall not commence until planning permission is approved by the Planning Authority.
Drawings should not be used for Land registry purposes.
Party wall notices is to be served by either the owner/main contractor. No liability is taken to any Third Party relying on information contained in this drawing.
All dimensions must be verified on site before commencing any work or shop drawing.

Project **VCAD - MANCHESTER
Manchester M1 6LT**
Client **Mr Md Faruki**
Project No. **2024-02**
Project Status **Design**

Layout Title **A008 Int.Elevations- Existing
-02**
Layout No. **A007**
Scales @ A0 **1:100** Date **16/07/2024**
Revision **-** Revision Date **-**

Contact Person **Khondoker Rahman
Sadequul Alam**
Contact Number **07538513571
075315 658788**
Contact Email **mdrahimc@icloud.com,
sadequ@cds.construction**
Address **Creative Design and Construction Ltd
434 Cranbrook Road, Gants Hill,
Essex IG2 6LL**

