


PROPOSED REAR ELEVATION

1 Tideswell Avenue
Manchester - M40 7WD
1:50@A3-MCPRPL01
Dimensions to be checked
on site by contractor

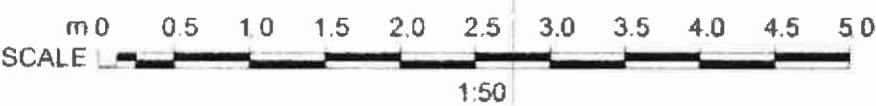


PROPOSED FRONT ELEVATION



PROPOSED SIDE ELEVATION

1 Tideswell Avenue
Manchester - M40 7WD
1:50@A3-MCPRPL02
Dimensions to be checked
on site by contractor

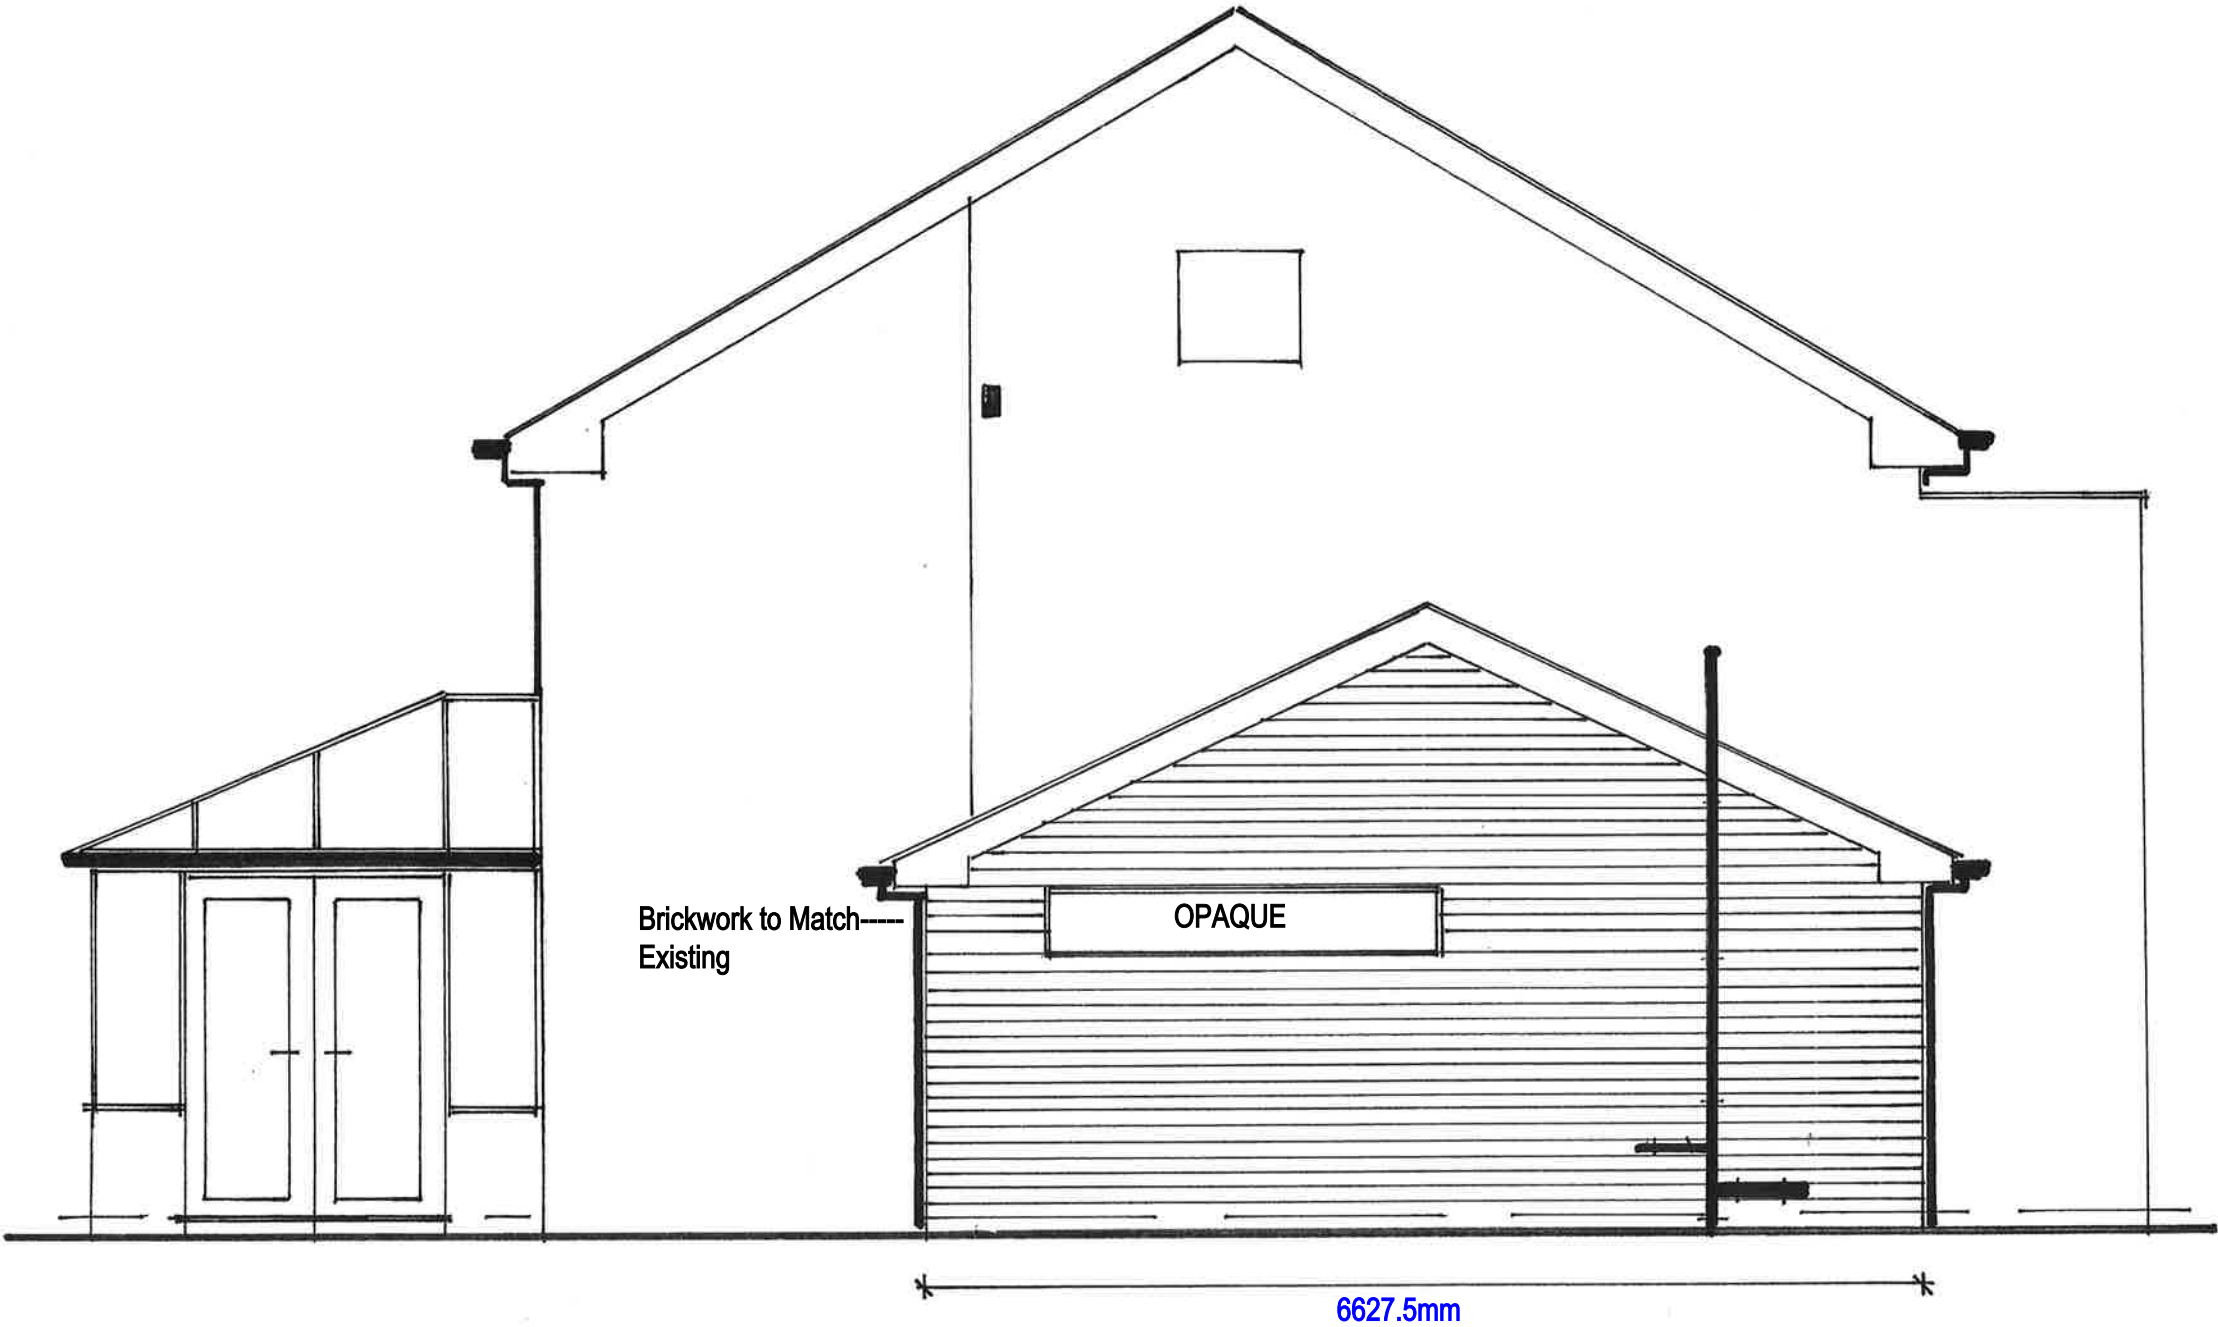

Scale 1:50



CONDRON DESIGN CONSULTANTS

Specialist in Planning, Design and Building Regulation Submissions

Mobile : 07734 669651

Email : Condrondesignconsultants@outlook.com

PROPOSED GROUND FLOOR LAYOUT PLAN

1 Tideswell Avenue
Manchester - M40 7WD
1:50@A3-MCPRPL03
Dimensions to be checked
on site by contractor

