


52 waverton

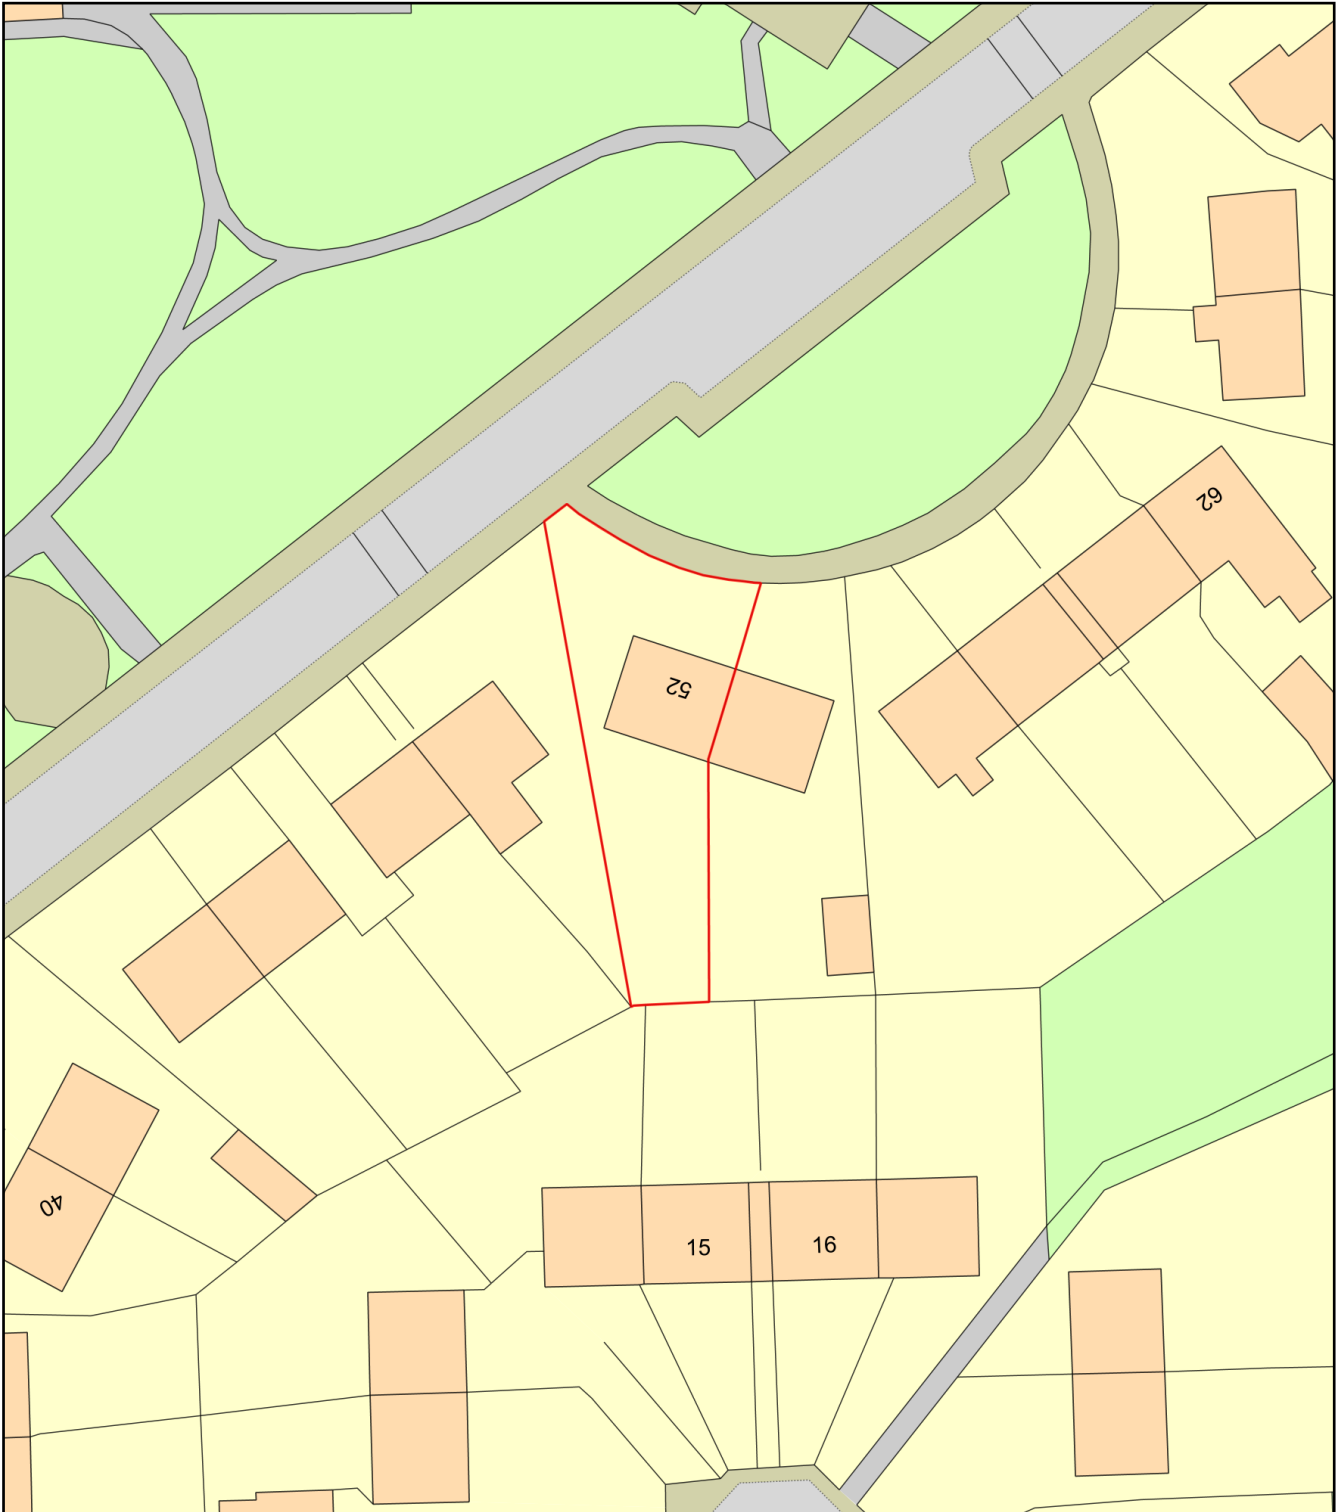

0 20
Metres



Plan Produced for: For planning and building rg

Date Produced: 23 Apr 2024

Plan Reference Number: TQRQM24114200732449

Scale: 1:500 @ A4