
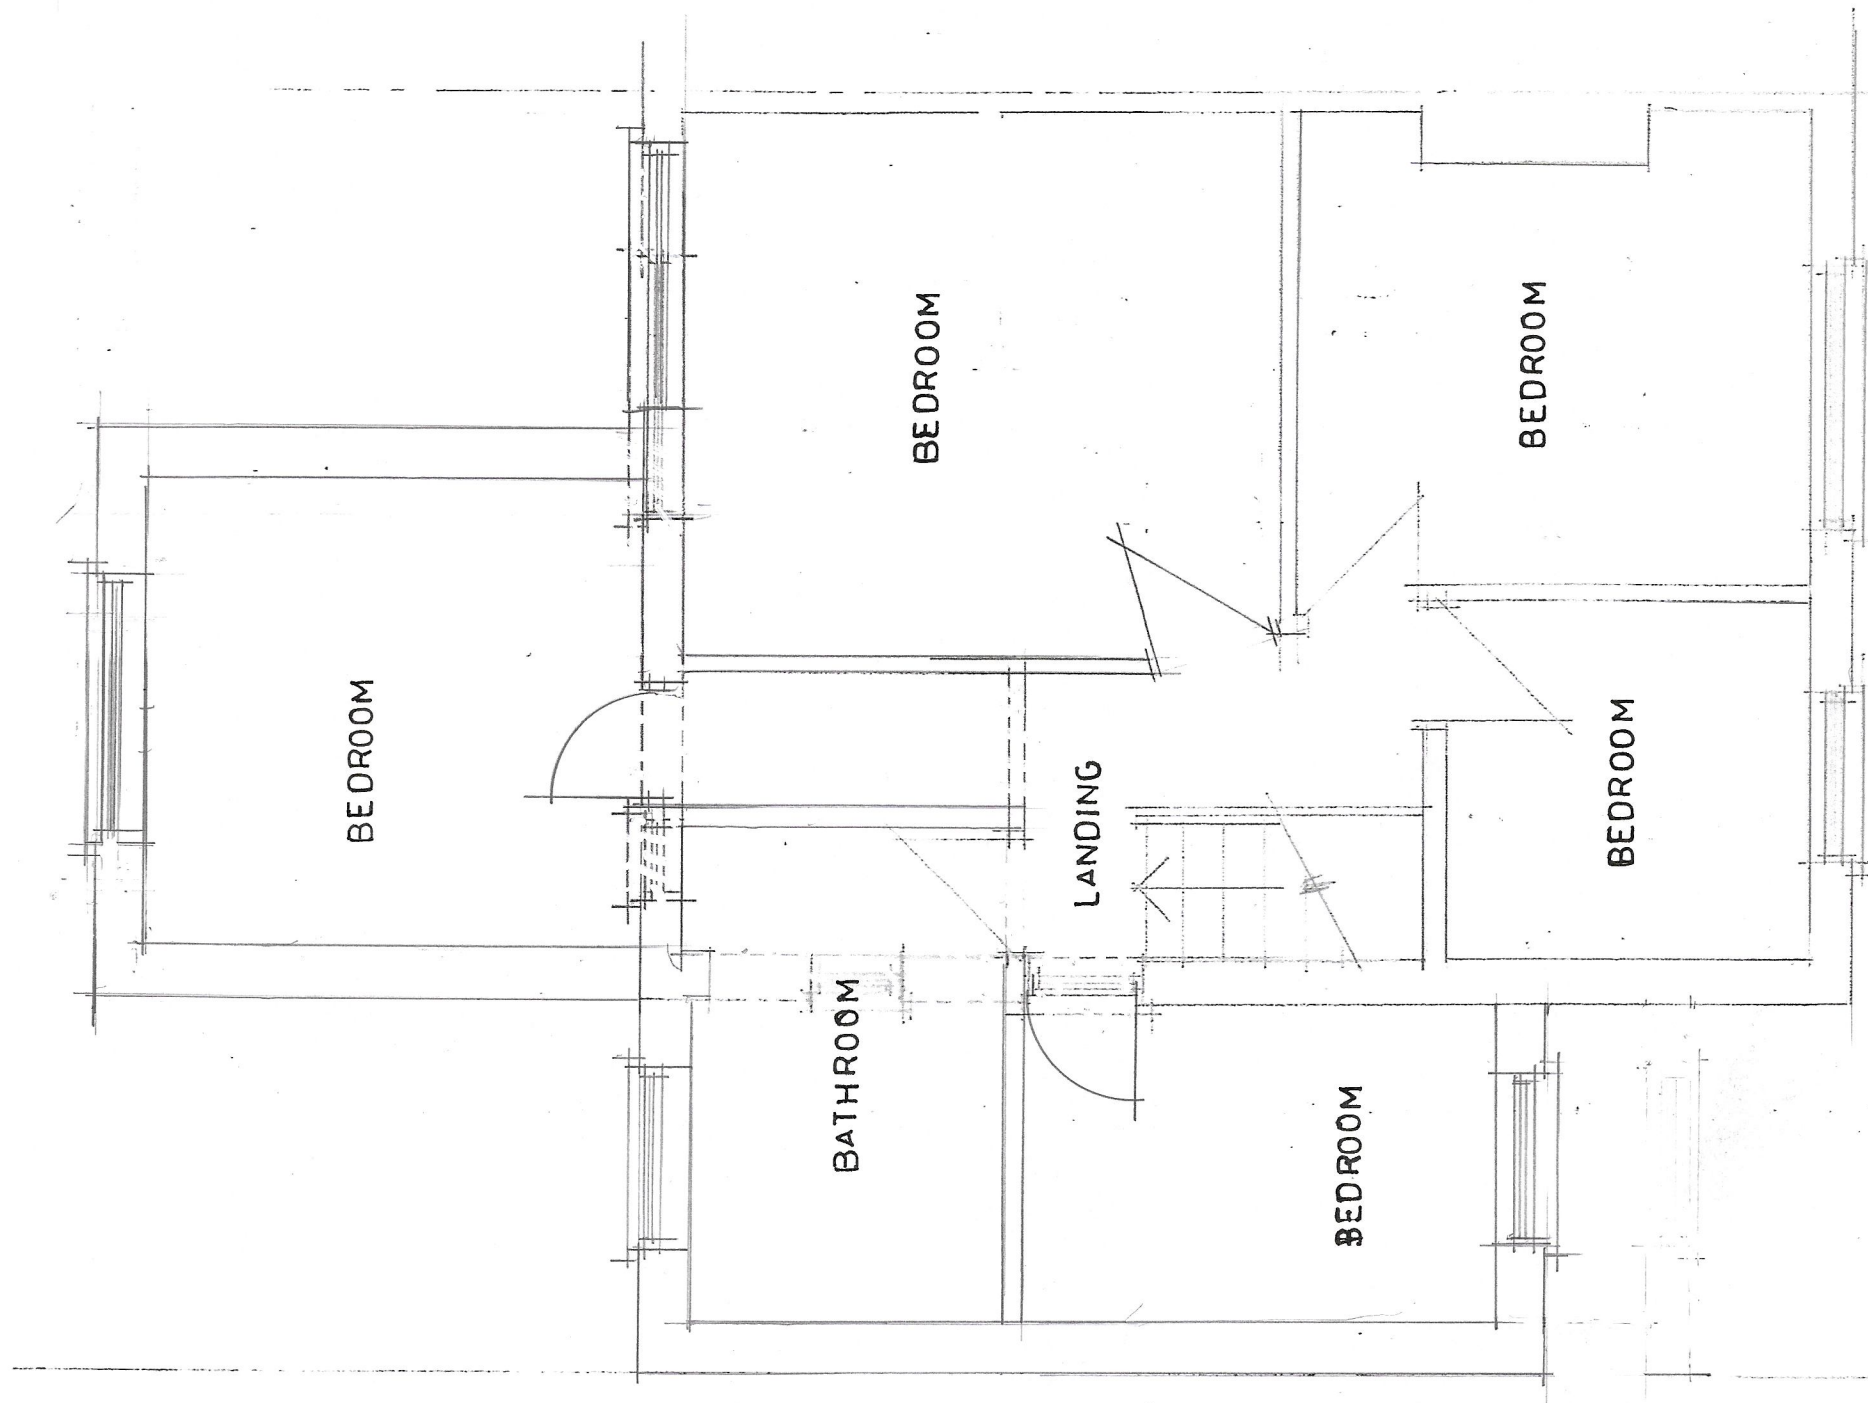
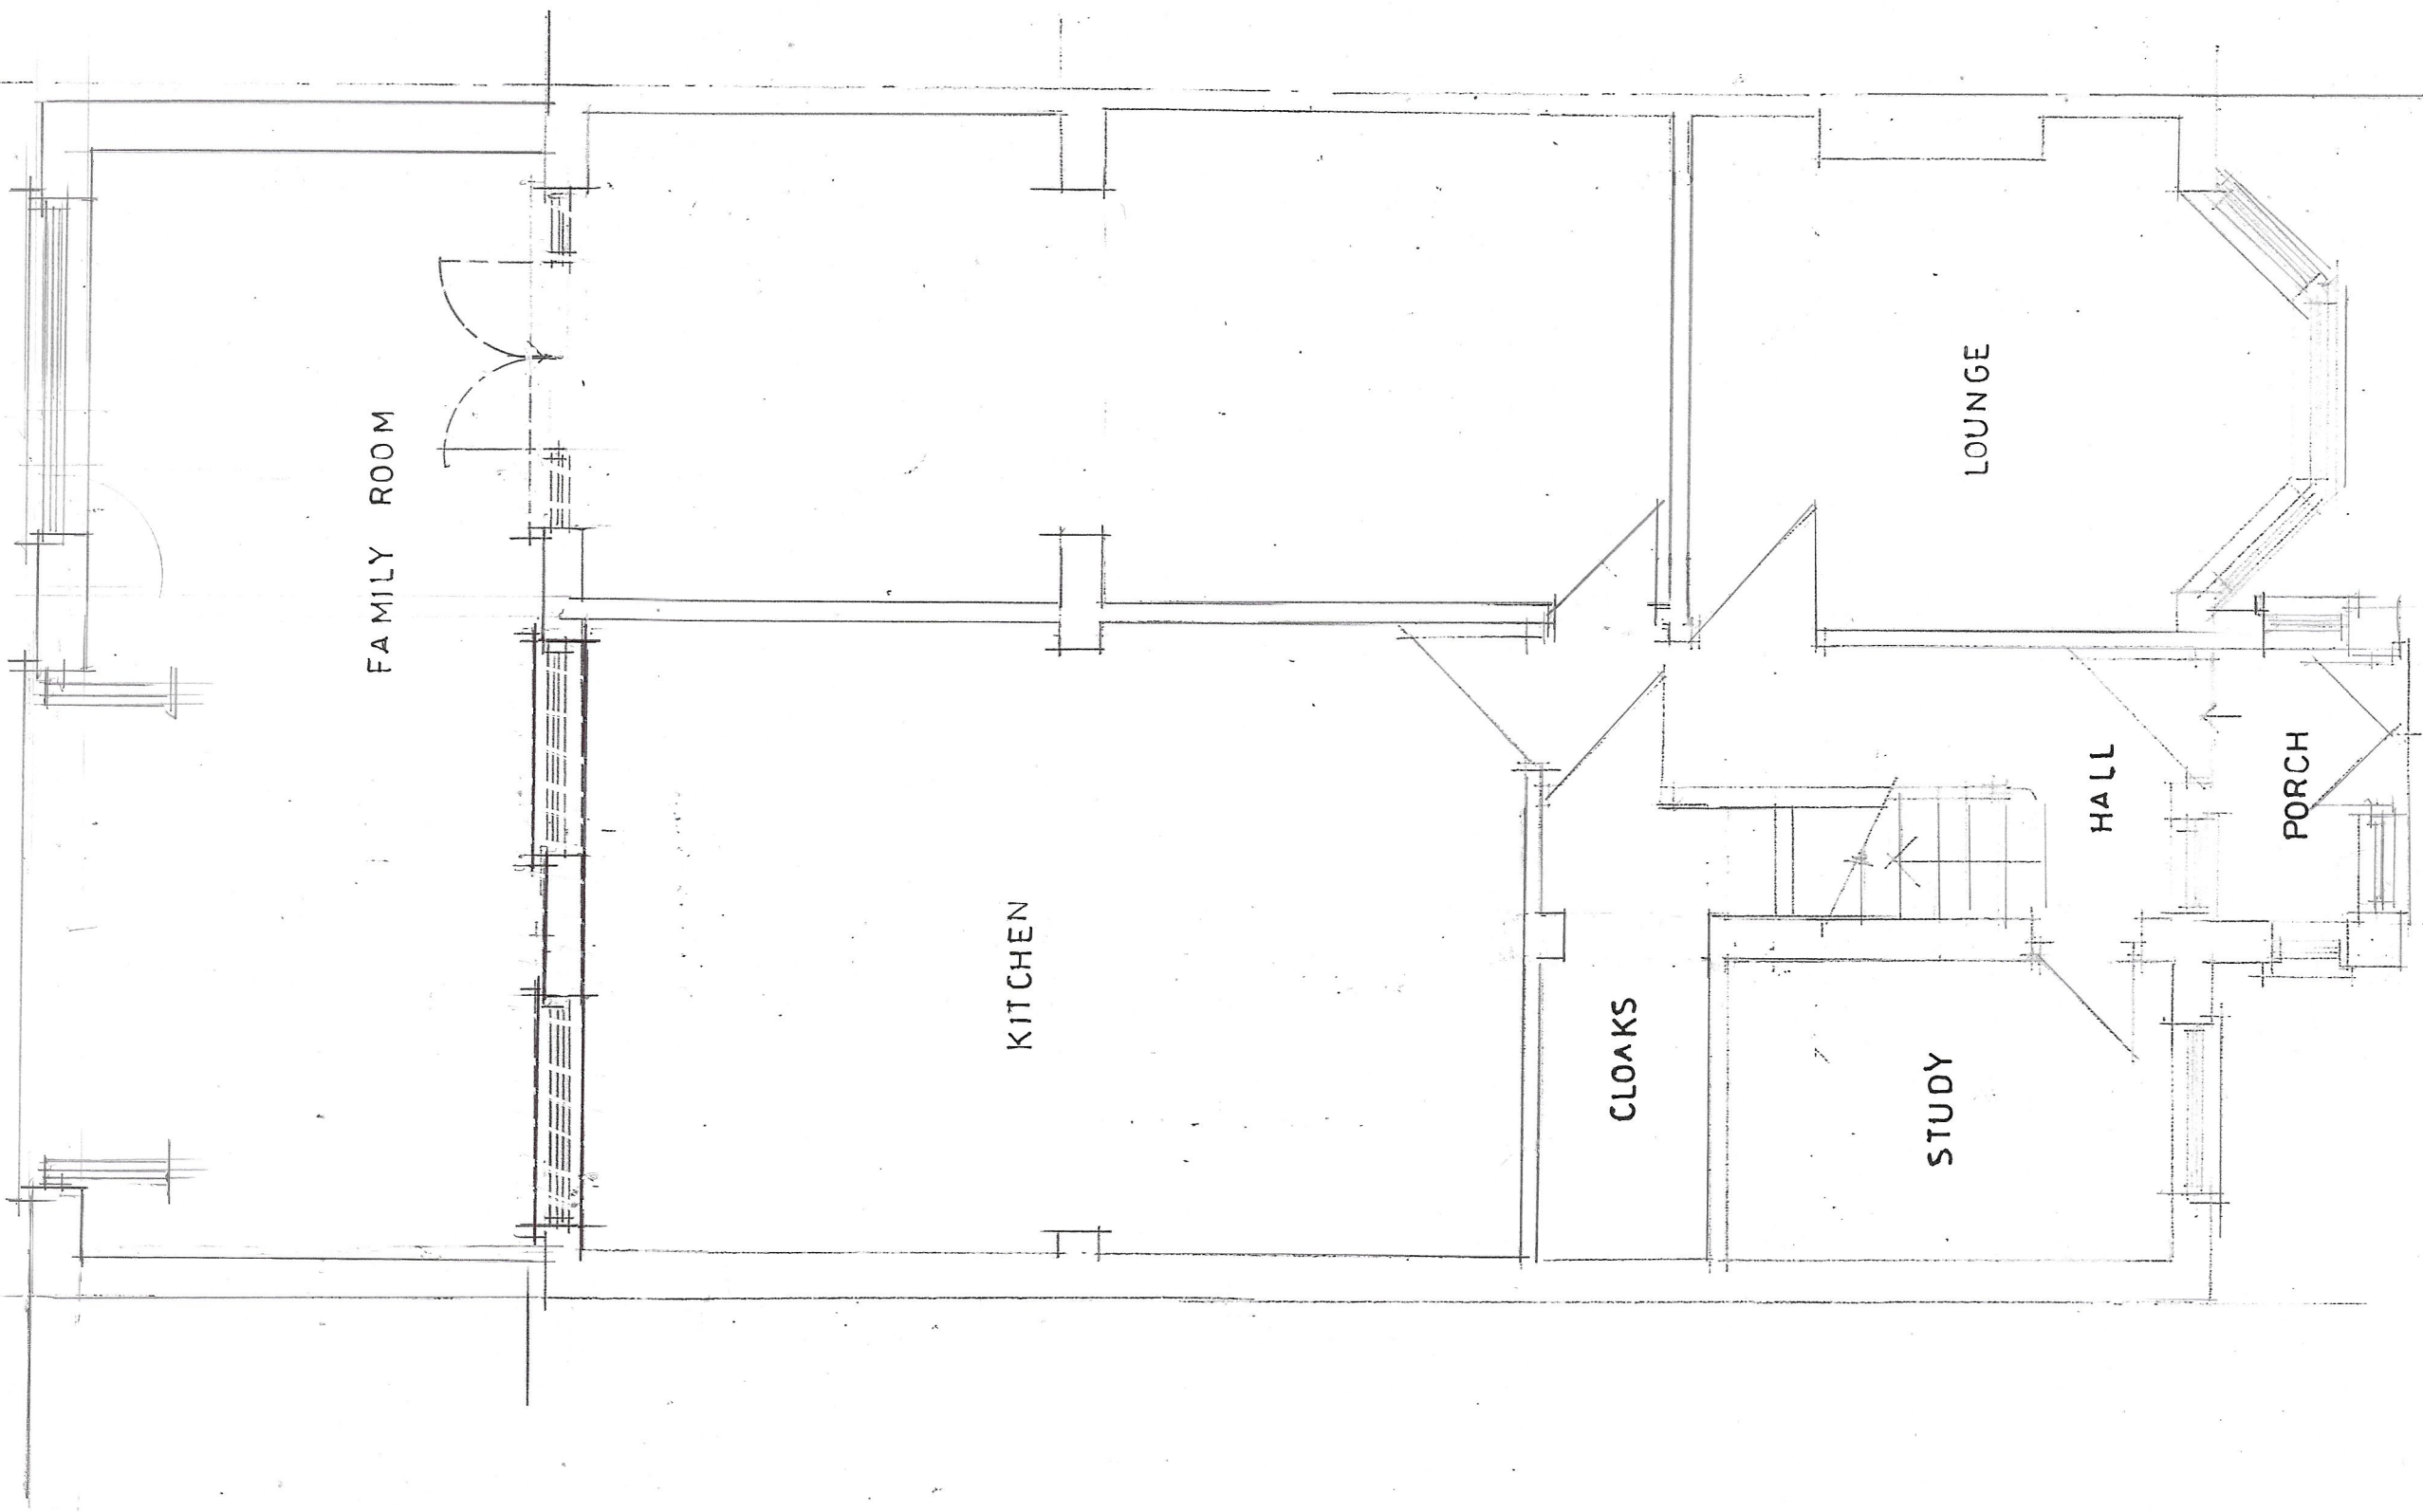


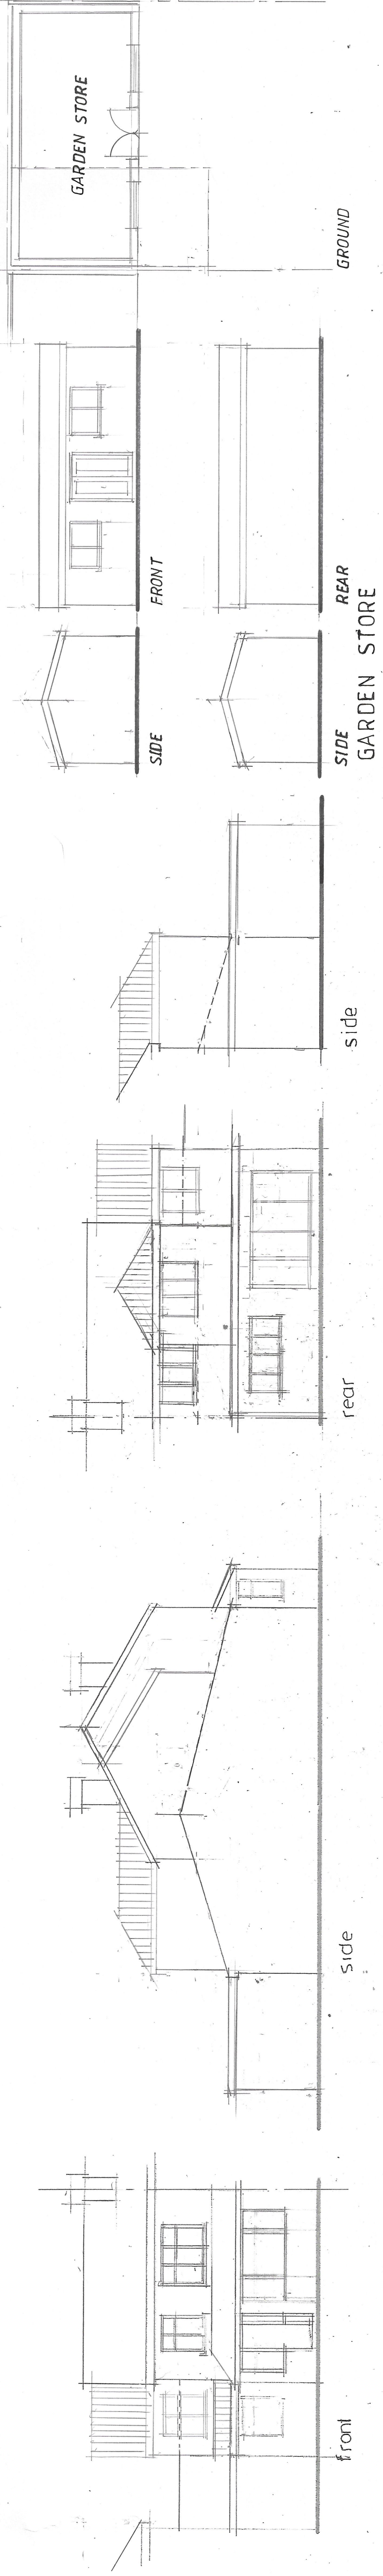

GROUND

FIRST

CLIENT	MR R KHAN 36 VAUGHAN ROAD CHORLTON M21 0YL							
JOB TITLE	PROPOSED GROUND FLOOR REAR & FIRST SIDE/REAR EXTENSIONS & GARDEN STORE							
DRG. TITLE	PLANS AND ELEVATIONS AS PROPOSED							
HOLBOROW + ORMESHER <i>Limited</i>	architectural & interior design							
15 OVERTON CLOSE MIDDLEWICH CHESHIRE CW10 0PZ phone: 07770 834939								
ISSUE	ORIGINAL	1	2	3	4	5	6	7
REVISION								
DATE	30/1/04							
DRAWN								
CHECKED								
APPROVED								
SCALE	1:50 & 1:100 at A1							
DRAWING NUMBER	2267/22/02 A							