


NOTES

DO NOT SCALE FROM THIS DRAWING.
ALL DIMENSIONS TO BE CHECKED ON SITE.
(DRAWINGS MAYBE SCALED FOR LOCAL AUTHORITY & PLANNING PURPOSE ONLY)
COPYRIGHT PROTECTED.


ORIGINAL A1

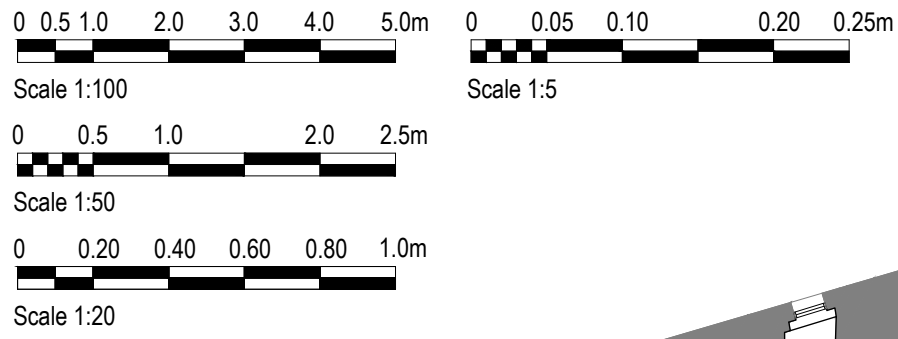


FOR PLANNING
DO NOT USE FOR CONSTRUCTION

CONSULTANT REFERENCES IN DRAWING:


STRUCTURAL - REF/REVISION

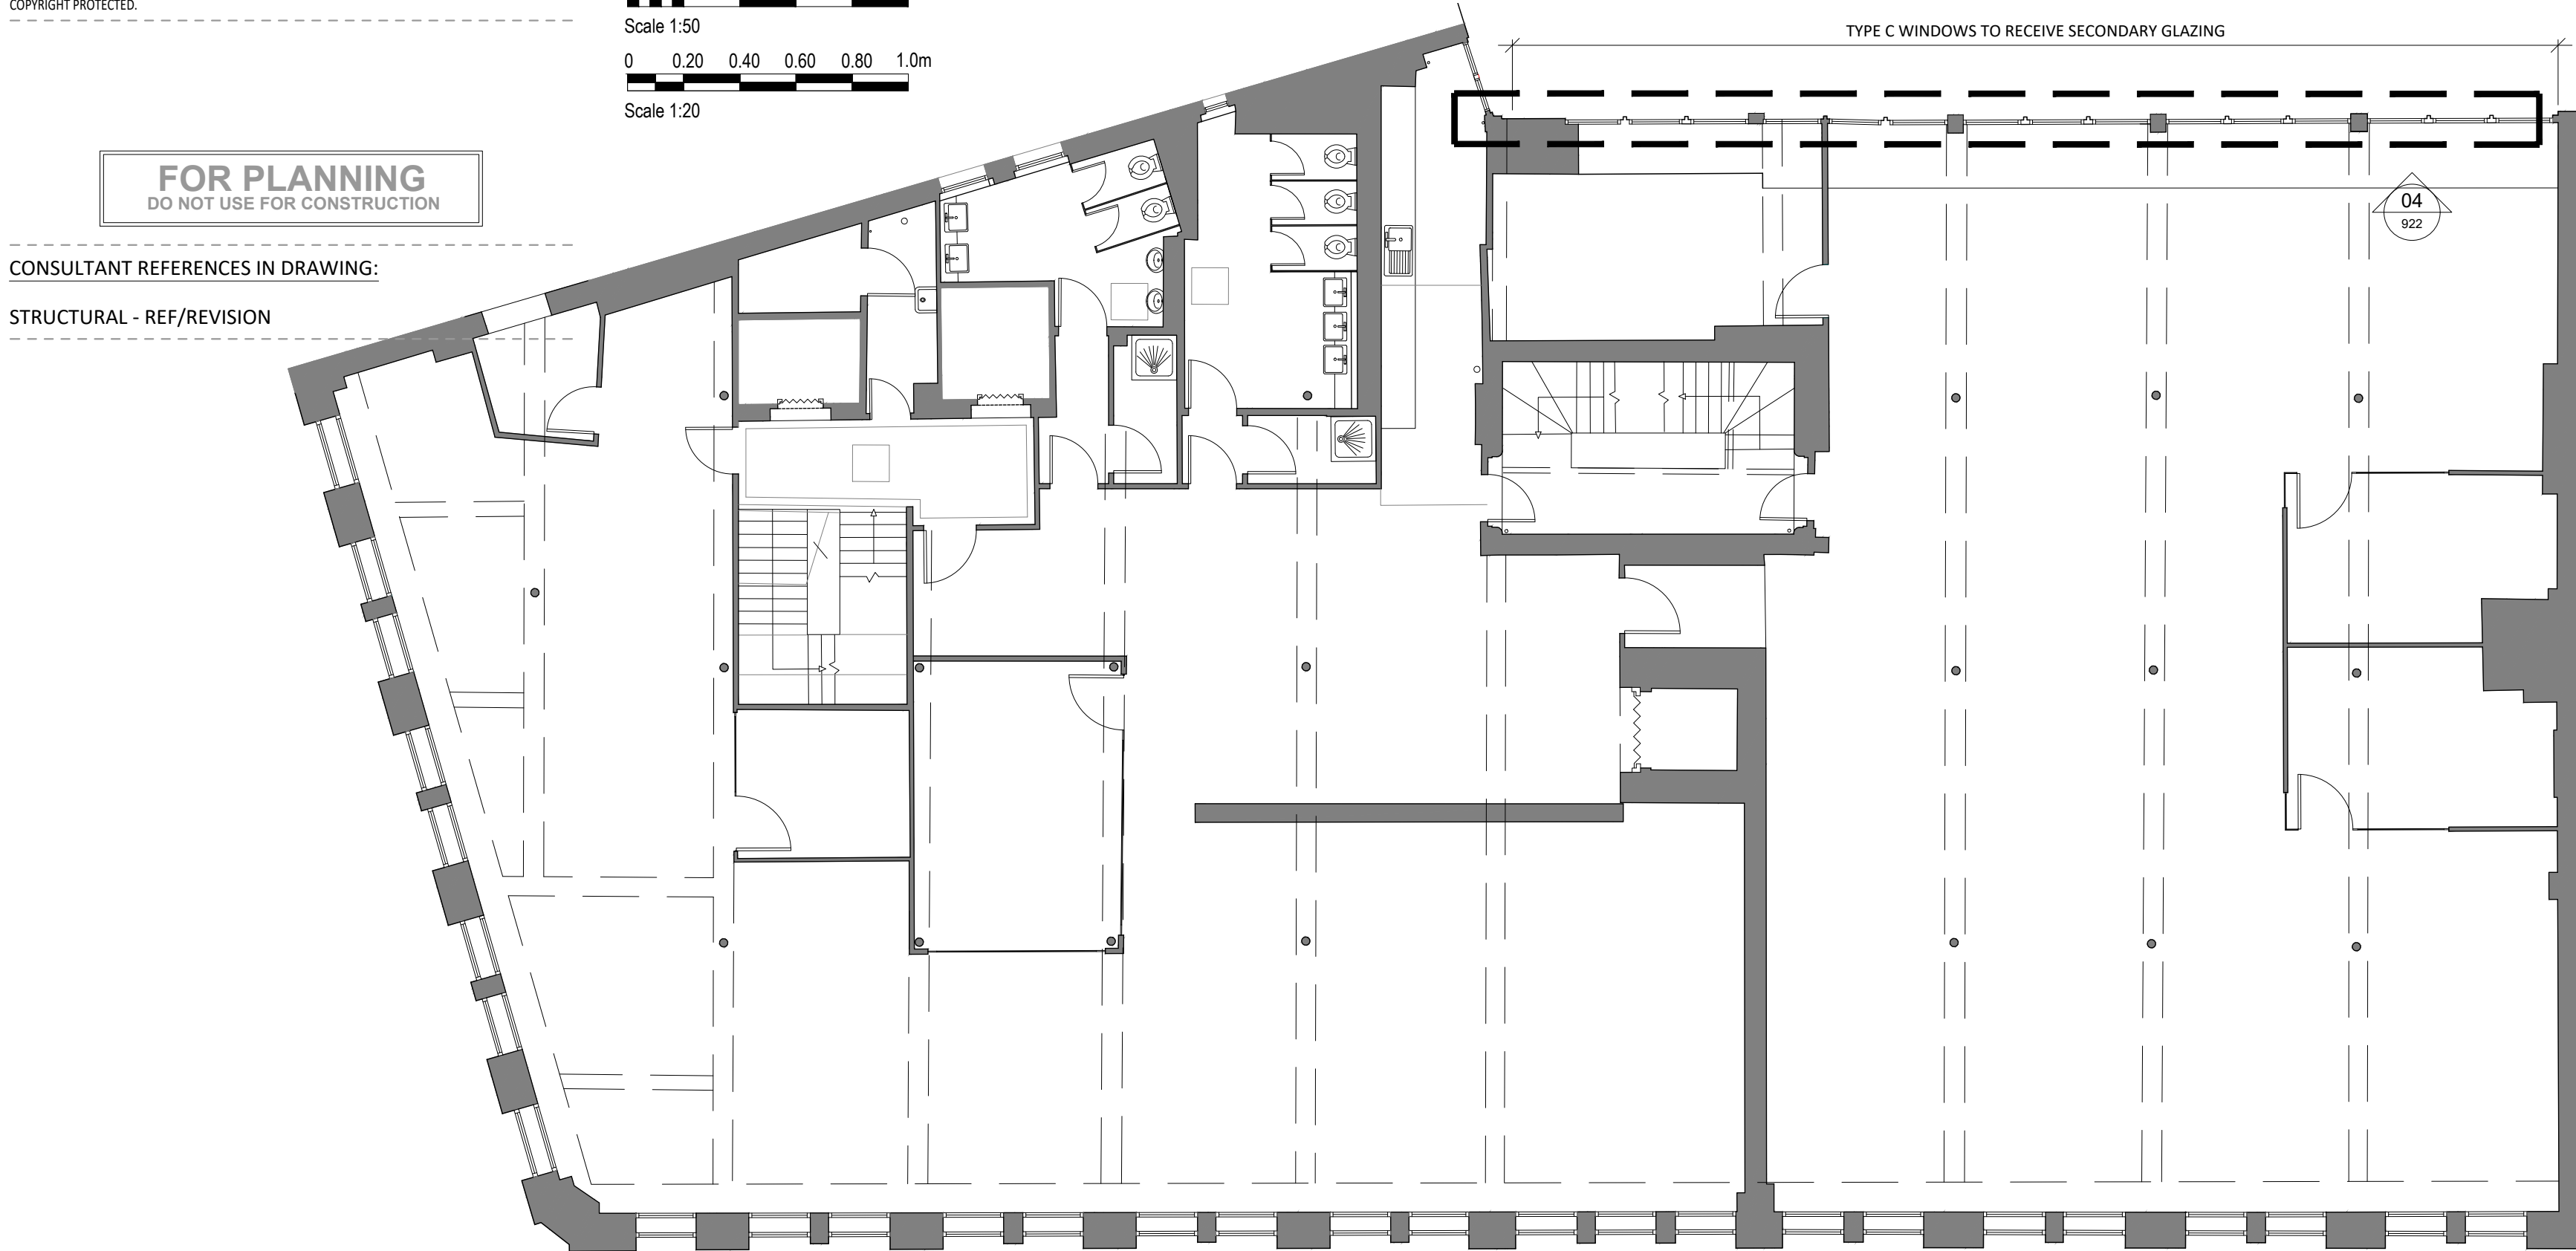


01 REFERENCE PLAN AT THIRD FLOOR
922 SCALE - 1:100 @ A1 PLAN

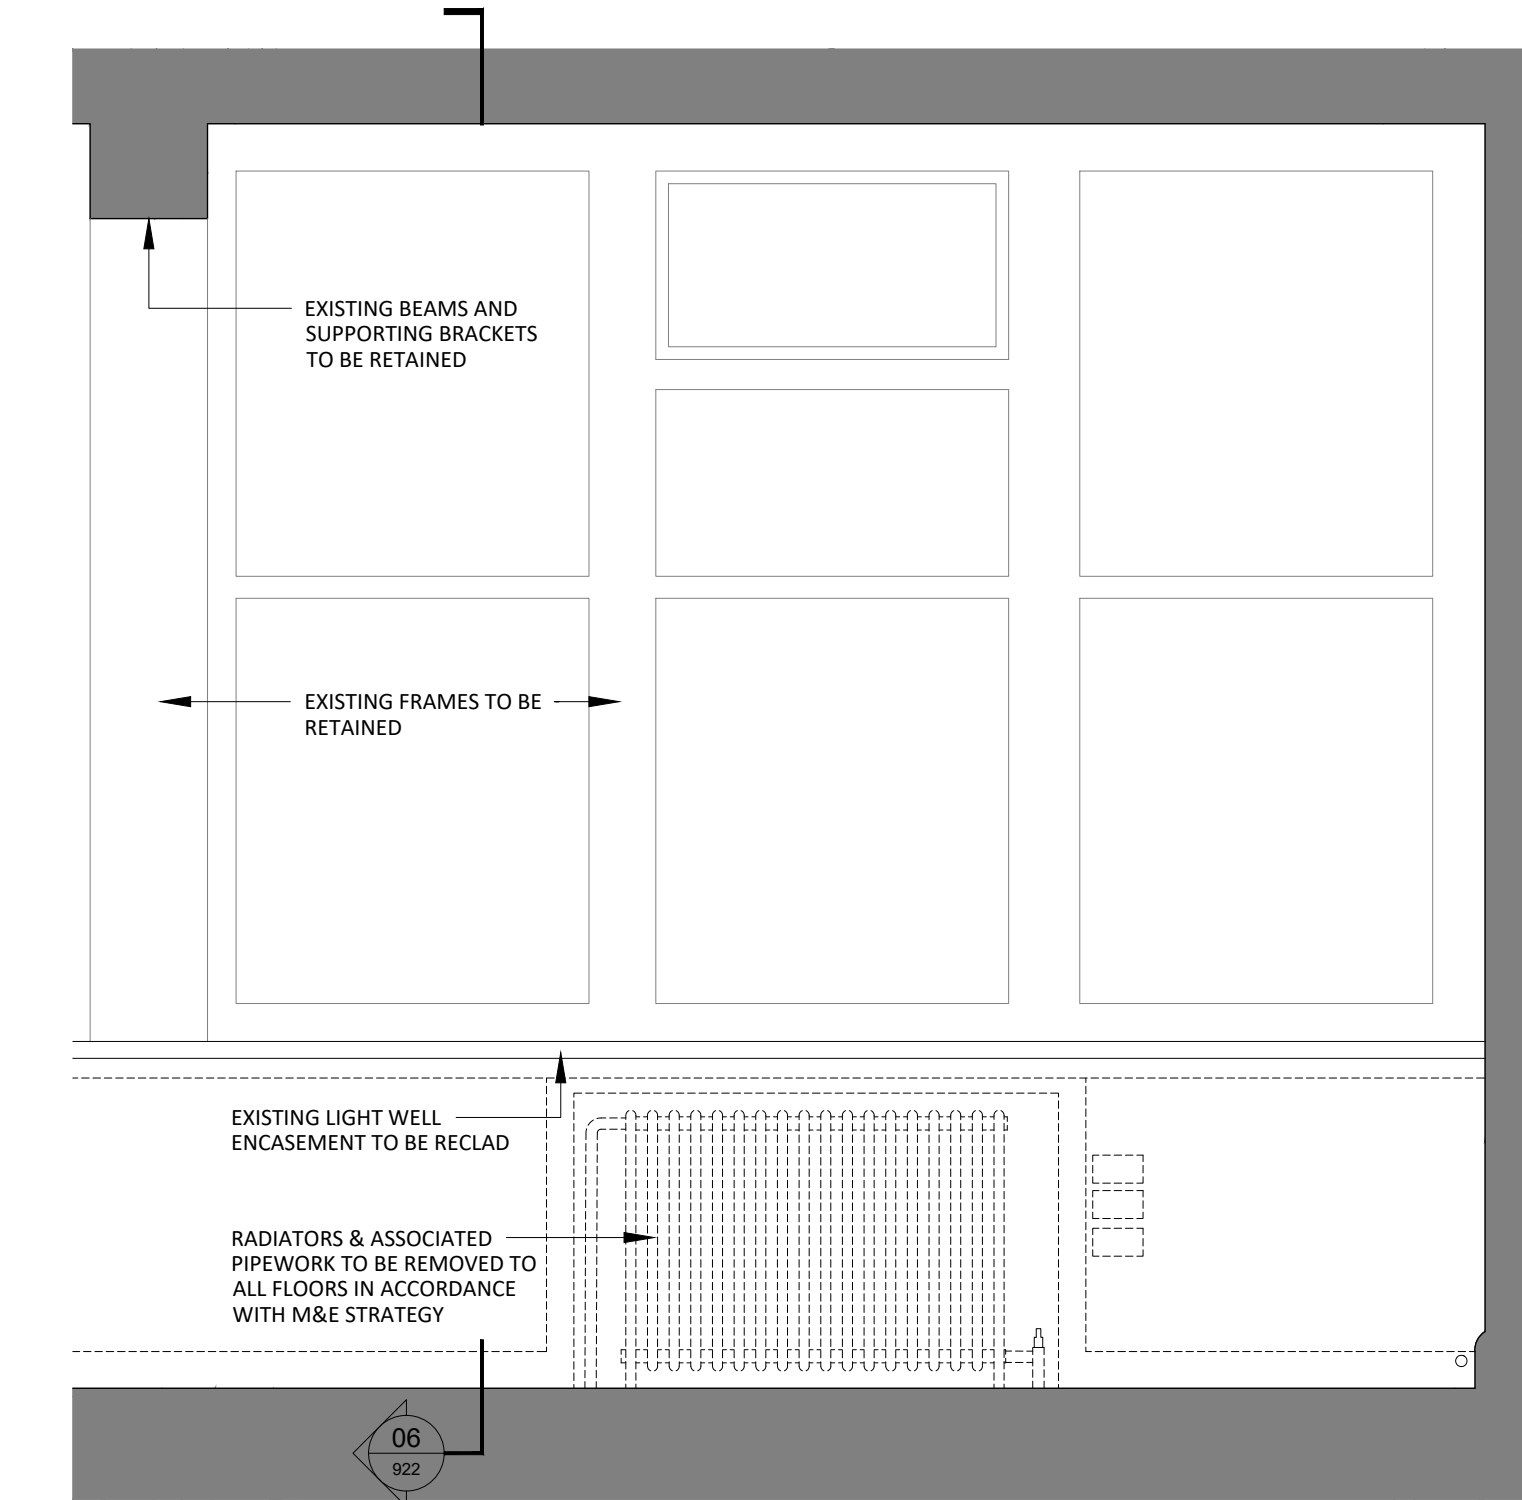


04 TYPICAL TYPE C WINDOW ELEVATION AS EXISTING
922 SCALE - 1:20 @ A1 PLAN DETAIL

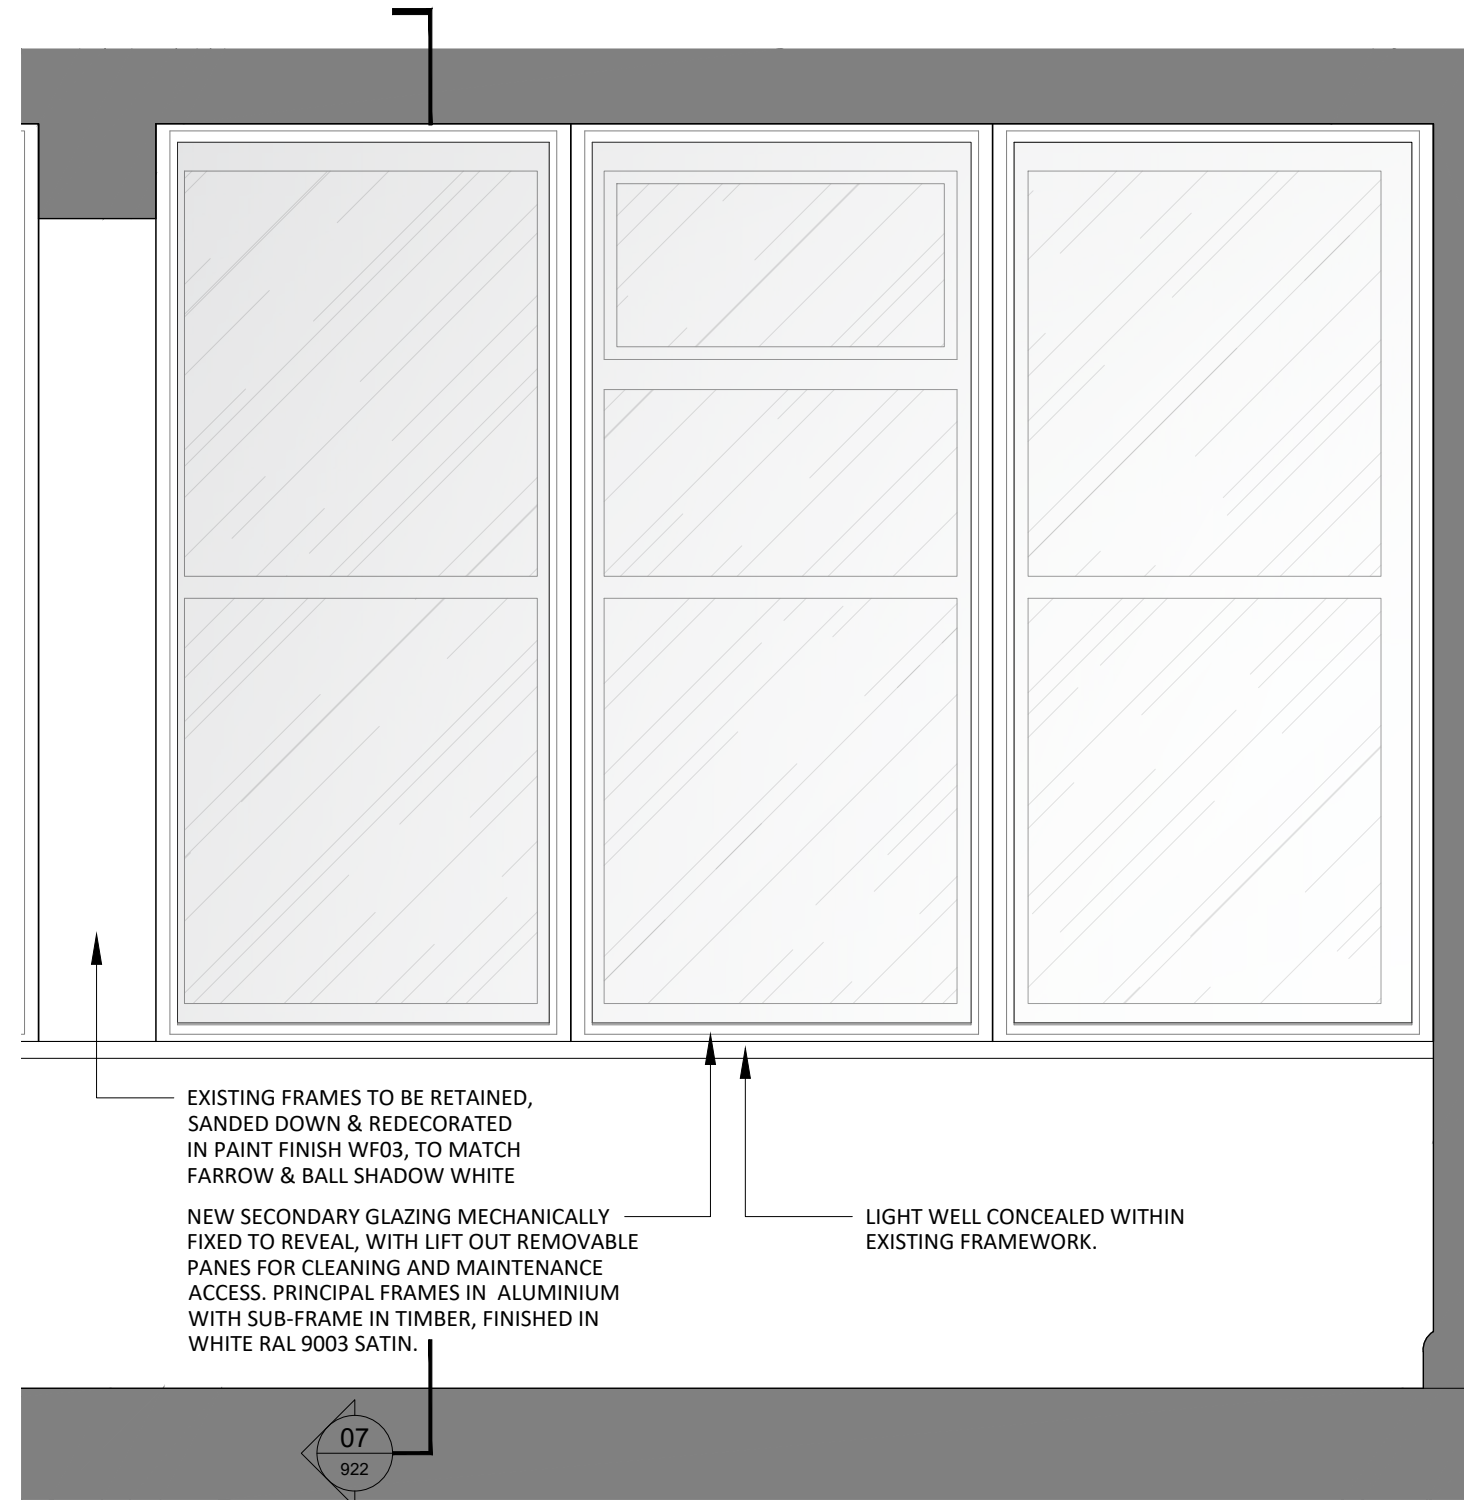

05 TYPICAL TYPE C WINDOW ELEVATION AS PROPOSED
922 SCALE - 1:20 @ A1 PLAN DETAIL

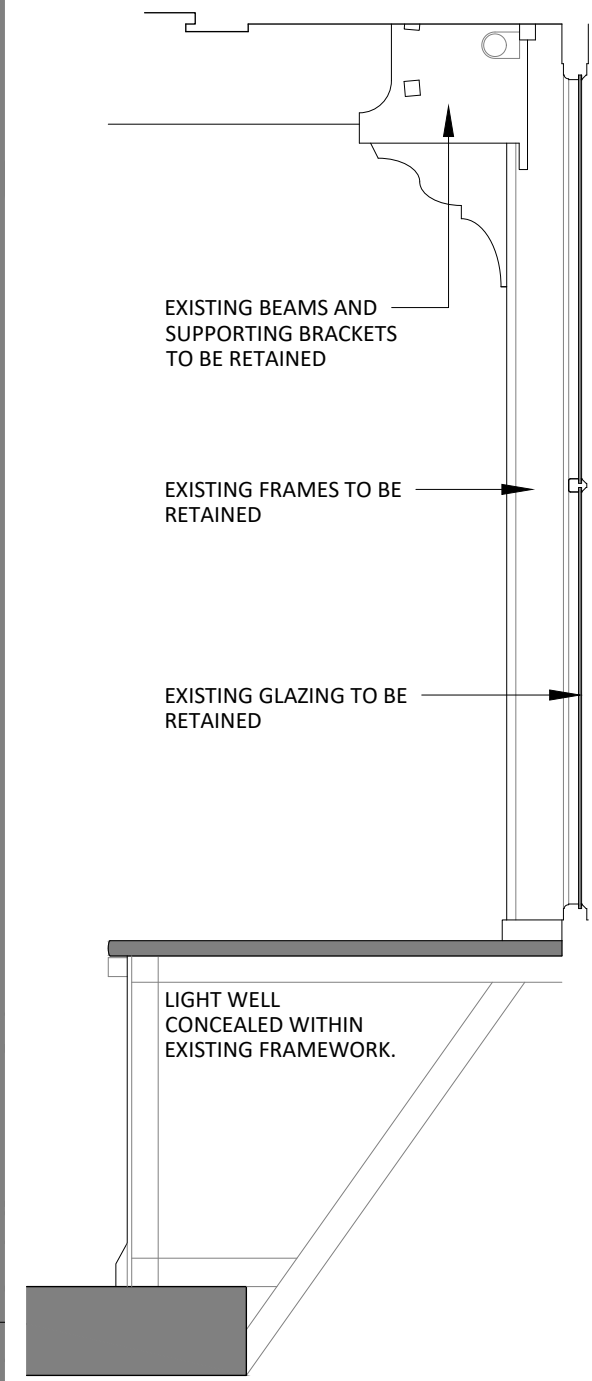


06 TYPE C EXISTING SECTION
922 SCALE - 1:20 @ A1 SECTION AGAINST BEAM

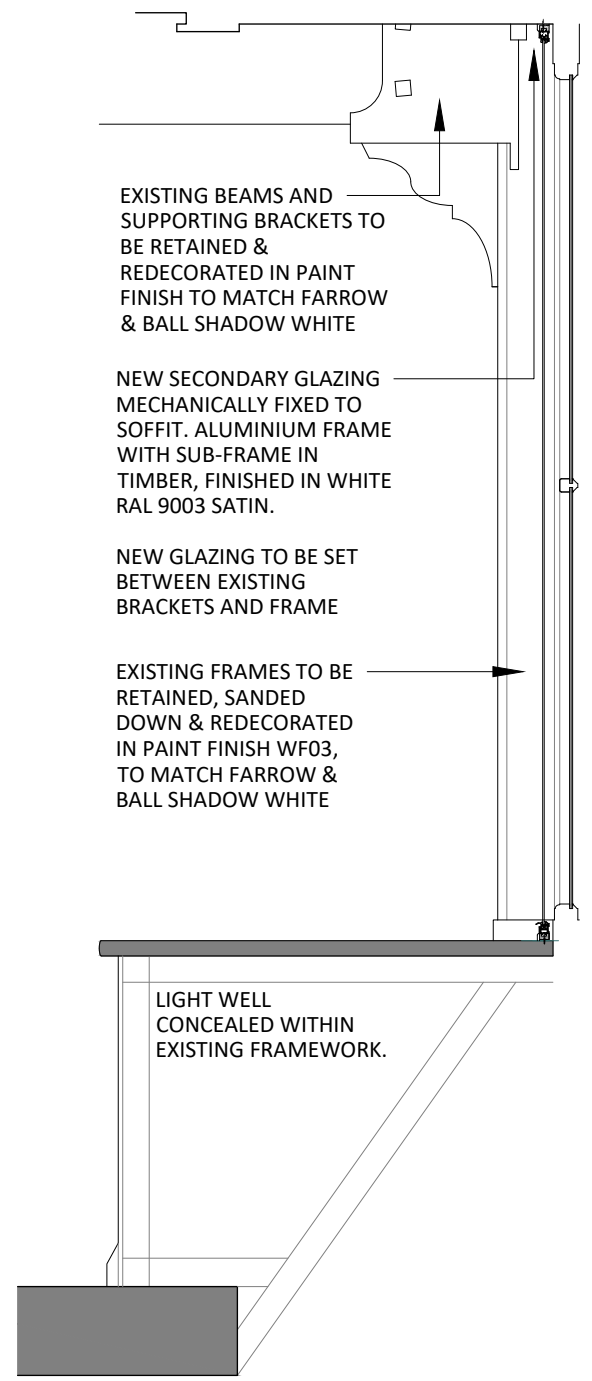


07 TYPE C PROPOSED SECTION
922 SCALE - 1:20 @ A1 SECTION AGAINST BEAM




02 TYPE C WINDOW INTERNAL ELEVATION AS EXISTING
922 SCALE - 1:100 @ A1 ELEVATION

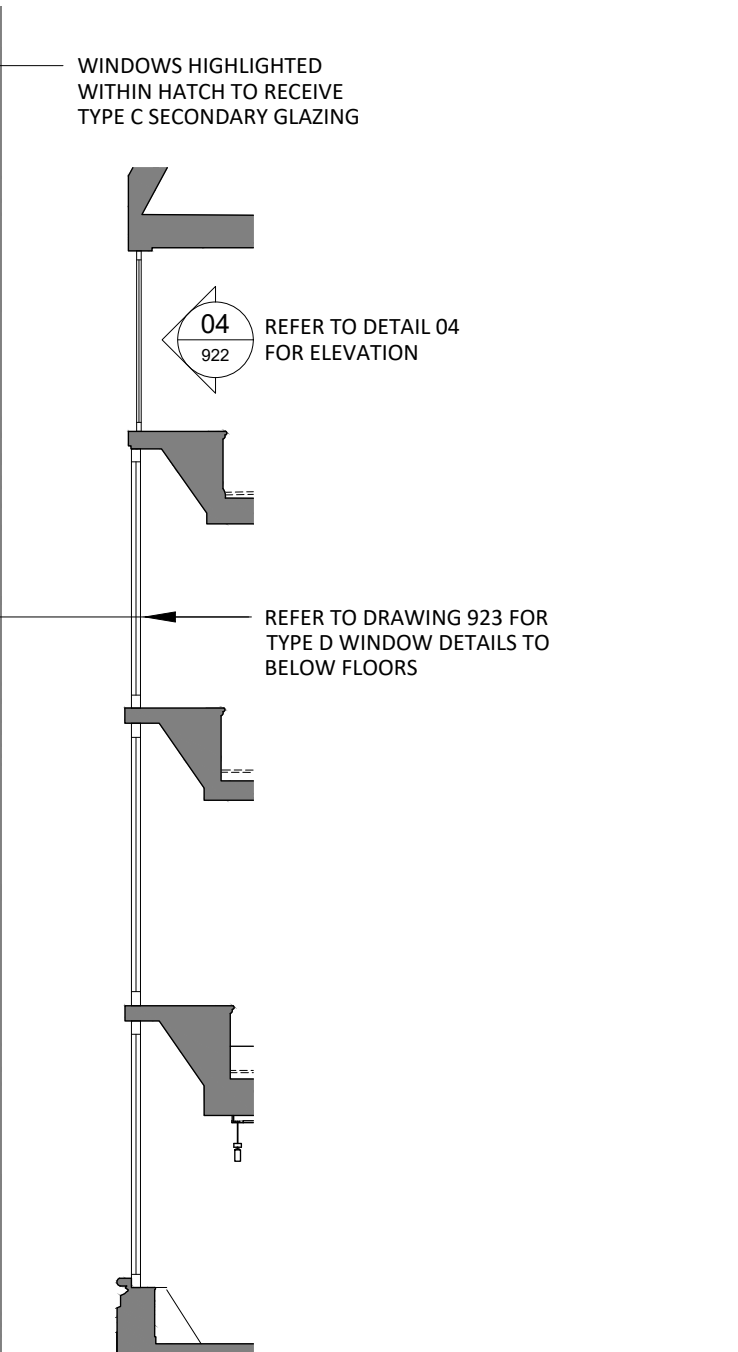


03 TYPE C WINDOW SECTIONS
922 SCALE - 1:100 @ A1 EXISTING SECTION

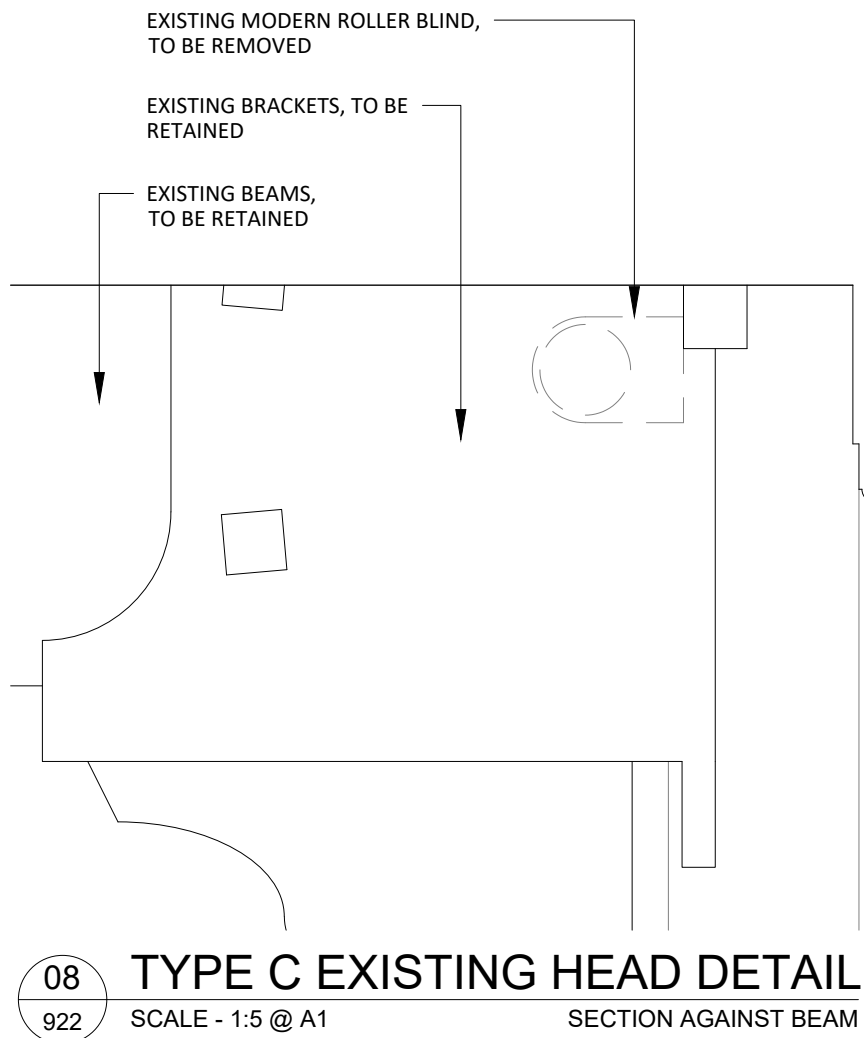


08 TYPE C EXISTING HEAD DETAIL
922 SCALE - 1:5 @ A1 SECTION AGAINST BEAM

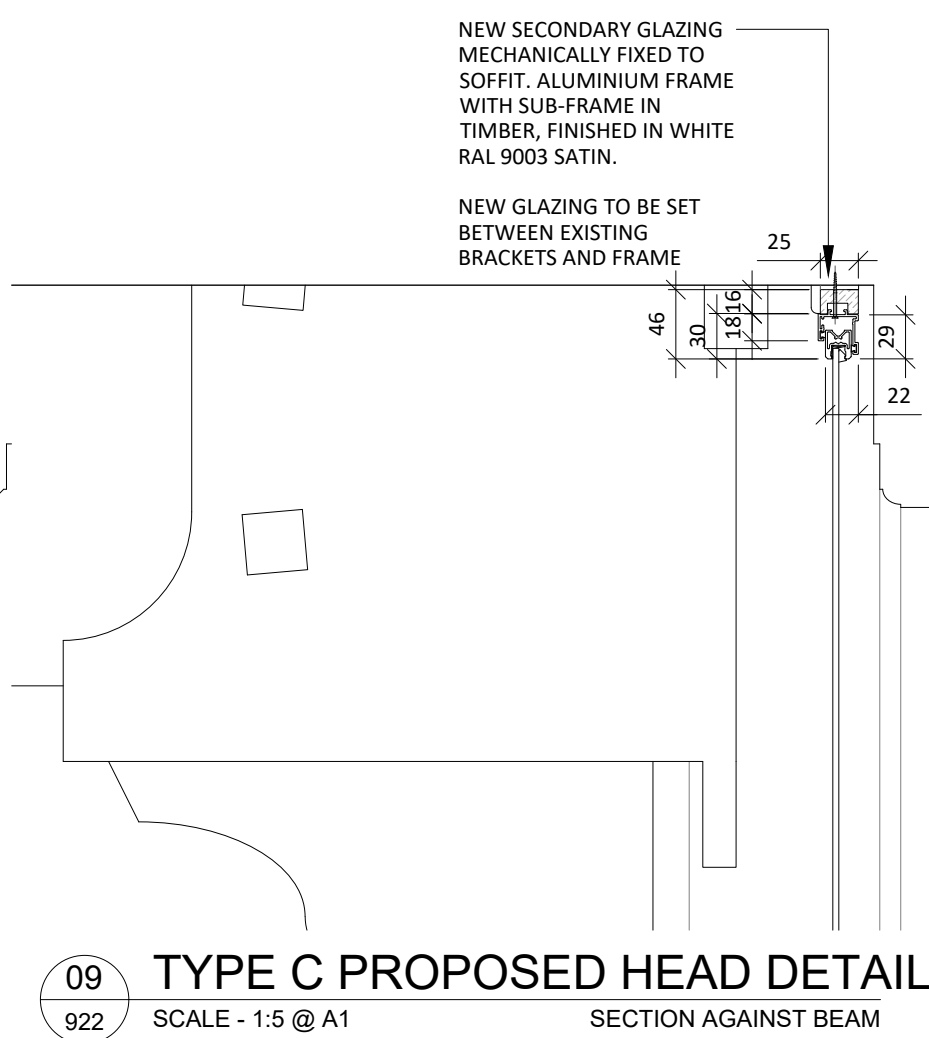


09 TYPE C PROPOSED HEAD DETAIL
922 SCALE - 1:5 @ A1 SECTION AGAINST BEAM

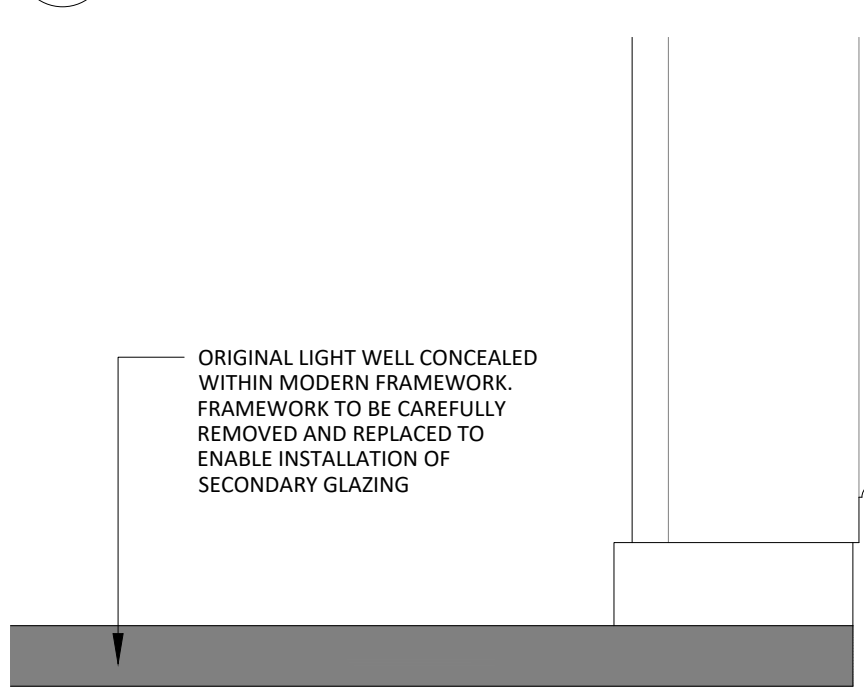


10 TYPE C EXISTING BASE DETAIL
922 SCALE - 1:5 @ A1 SECTION AGAINST BEAM

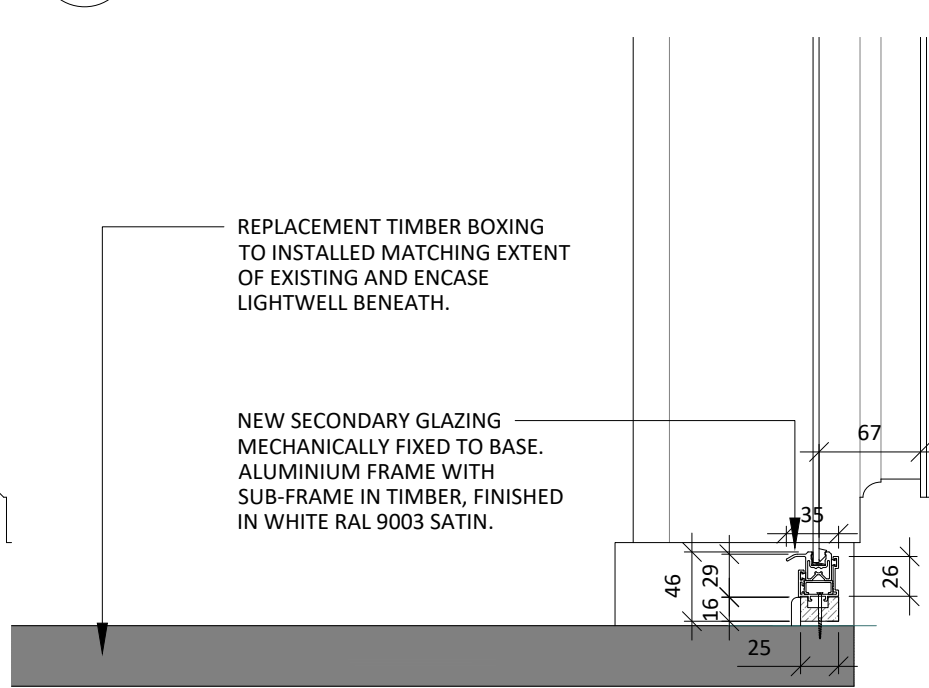


11 TYPE C PROPOSED BASE DETAIL
922 SCALE - 1:5 @ A1 SECTION AGAINST BEAM

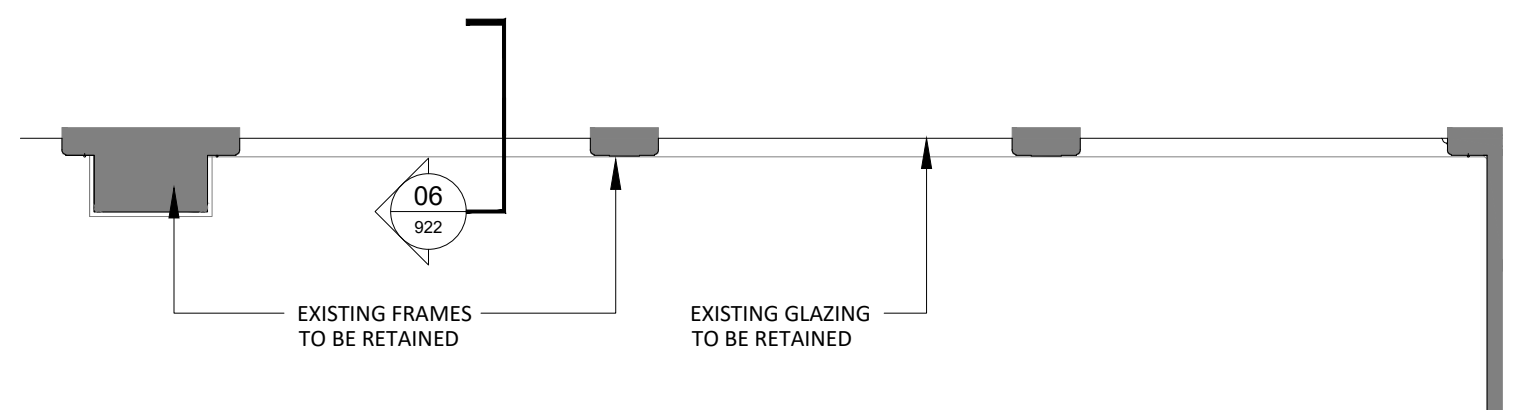

12 WINDOW TYPE C PLAN AS EXISTING
922 SCALE - 1:20 @ A1 PLAN DETAIL

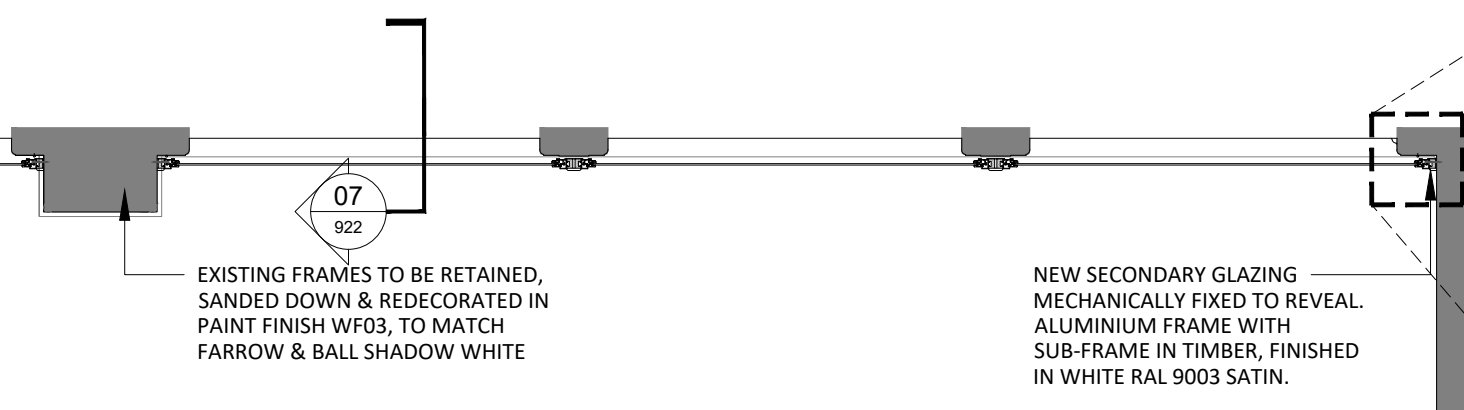

13 WINDOW TYPE C PLAN AS PROPOSED
922 SCALE - 1:20 @ A1 PLAN DETAIL

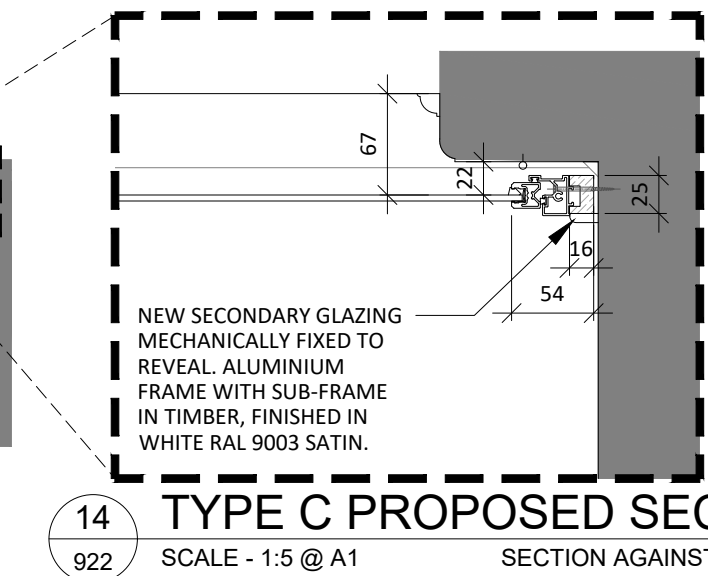

14 TYPE C PROPOSED SECTION
922 SCALE - 1:5 @ A1 SECTION AGAINST WALL

A

X

I

ADDRESS : 4th FLOOR CAULCO 55-55 MOSLEY STREET, MANCHESTER, M2 3HQ

TELEPHONE : +44 (0)161 879 7357

EMAIL : www.axi.studio

COMPANY NO : 11847325

bruntwood

SciTech

PROJECT

117 - 119 PORTLAND STREET MANCHESTER

DRAWING REFERENCE

TYPE C WINDOW DETAILS EXISTING & PROPOSED

JOB REFERENCE

23 - 192

DRAWING SCALE

varies@A1

DATE

25.03.24

DRAWN

ARB

CHECKED

FWE

DRAWING REFERENCE

AXI - 922

STAGE

3

REV

00

3.00	04/04/24	ISSUED FOR PLANNING	SO	ARB
REV	DATE	DESCRIPTION	DRAWN	CHECKED