


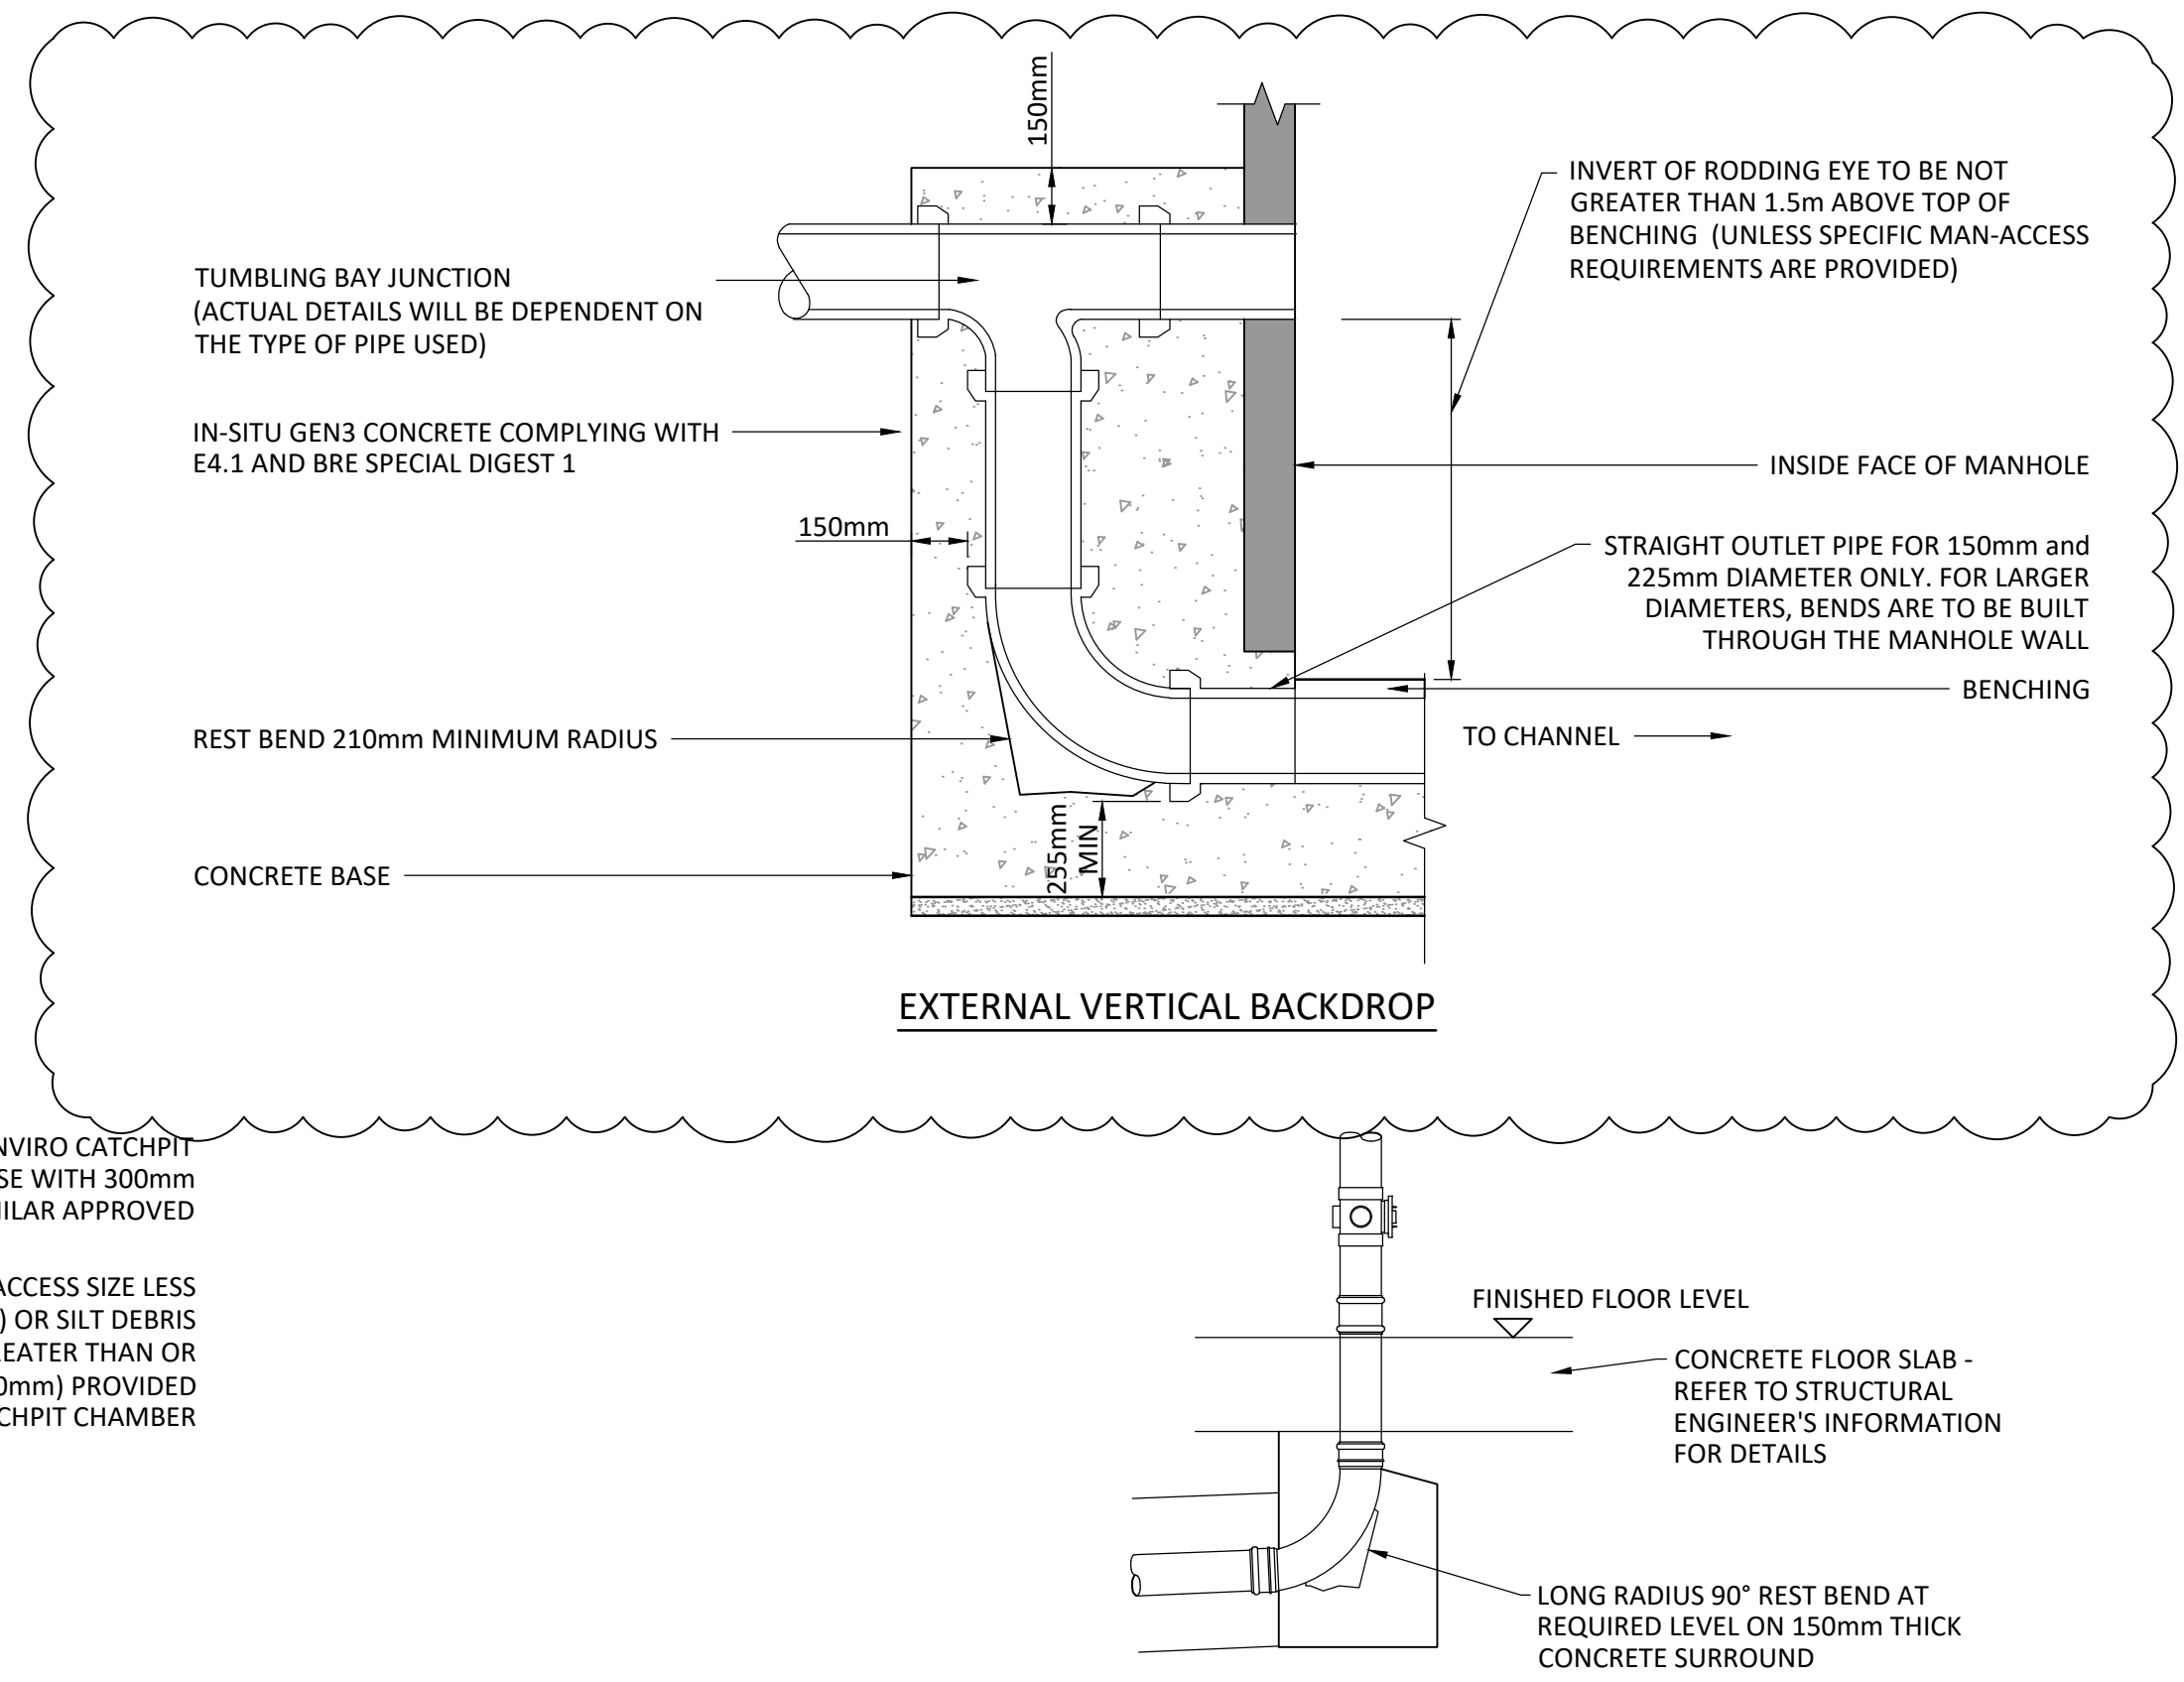


STANDARD NOTES

1. THIS DRAWING IS TO BE READ IN CONJUNCTION WITH ALL RELEVANT ARCHITECT'S AND ENGINEER'S DRAWINGS AND THE SPECIFICATIONS.
2. THIS DRAWING SHOULD NOT BE SCALED.
3. ALL DIMENSIONS ARE TO BE VERIFIED BY THE CONTRACTOR ON SITE.
4. ALL DISCREPANCIES SHOULD BE REPORTED TO C.A./E.A. PRIOR TO THE COMMENCEMENT OF WORKS.

© CIVIC ENGINEERS LIMITED


TYPICAL SOIL VENT PIPE / STUB STACK /
INTERNAL RAINWATER PIPE
CONNECTION DETAIL

SCALE 1:20

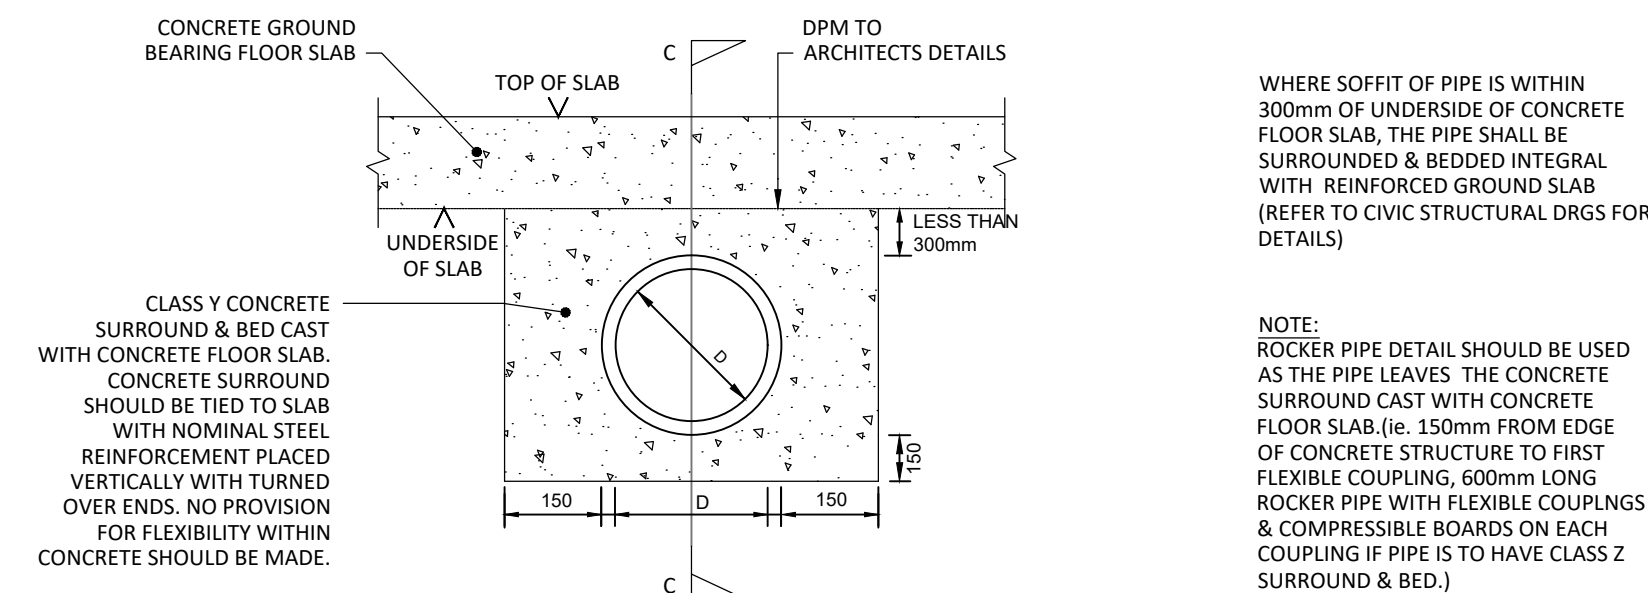

SECTION A-A

WHERE DISTANCE BETWEEN PIPE SOFFIT &
UNDERSIDE OF CONCRETE GROUND BEARING FLOOR
SLAB/GROUND BEAM IS LESS THAN 300mm

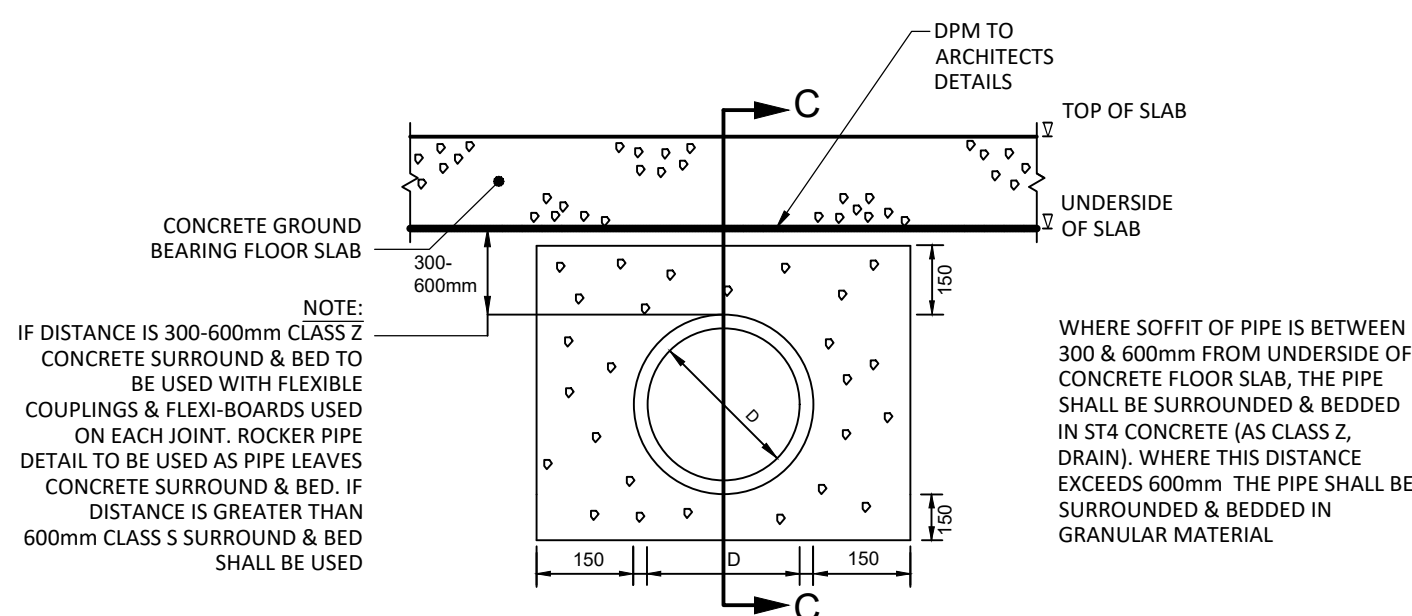

SECTION B-B

WHERE DISTANCE BETWEEN PIPE SOFFIT & UNDERSIDE OF FLOOR SLAB/GROUND BEAM IS GREATER THAN 300mm

25.06.24	T02	BACKDROP DETAIL ADDED	CER	JF
19.04.24	T01	FIRST ISSUE	NL	LT
DATE	REV	DESCRIPTION	DRAWN	CHKD



PROJECT

ARDWICK GREEN, MANCHESTER

TITLE

TYPICAL DRAINAGE DETAILS
SHEET 2

DRAWING STATUS				STATUS CODE	
TENDER				-	
CE PROJECT No.	SCALE @ A1	DATE CREATED	DRAWN	CHECKED	
2075	1:20	MAR'24	NL	LT	
DRAWING No.				REV	
2075-CIV-XX-XX-D-C-31002				T02	

TYPICAL UNDERSLAB PIPE BEDDING DETAILS FOR PIPEWORK UNDER STRUCTURAL SLAB