




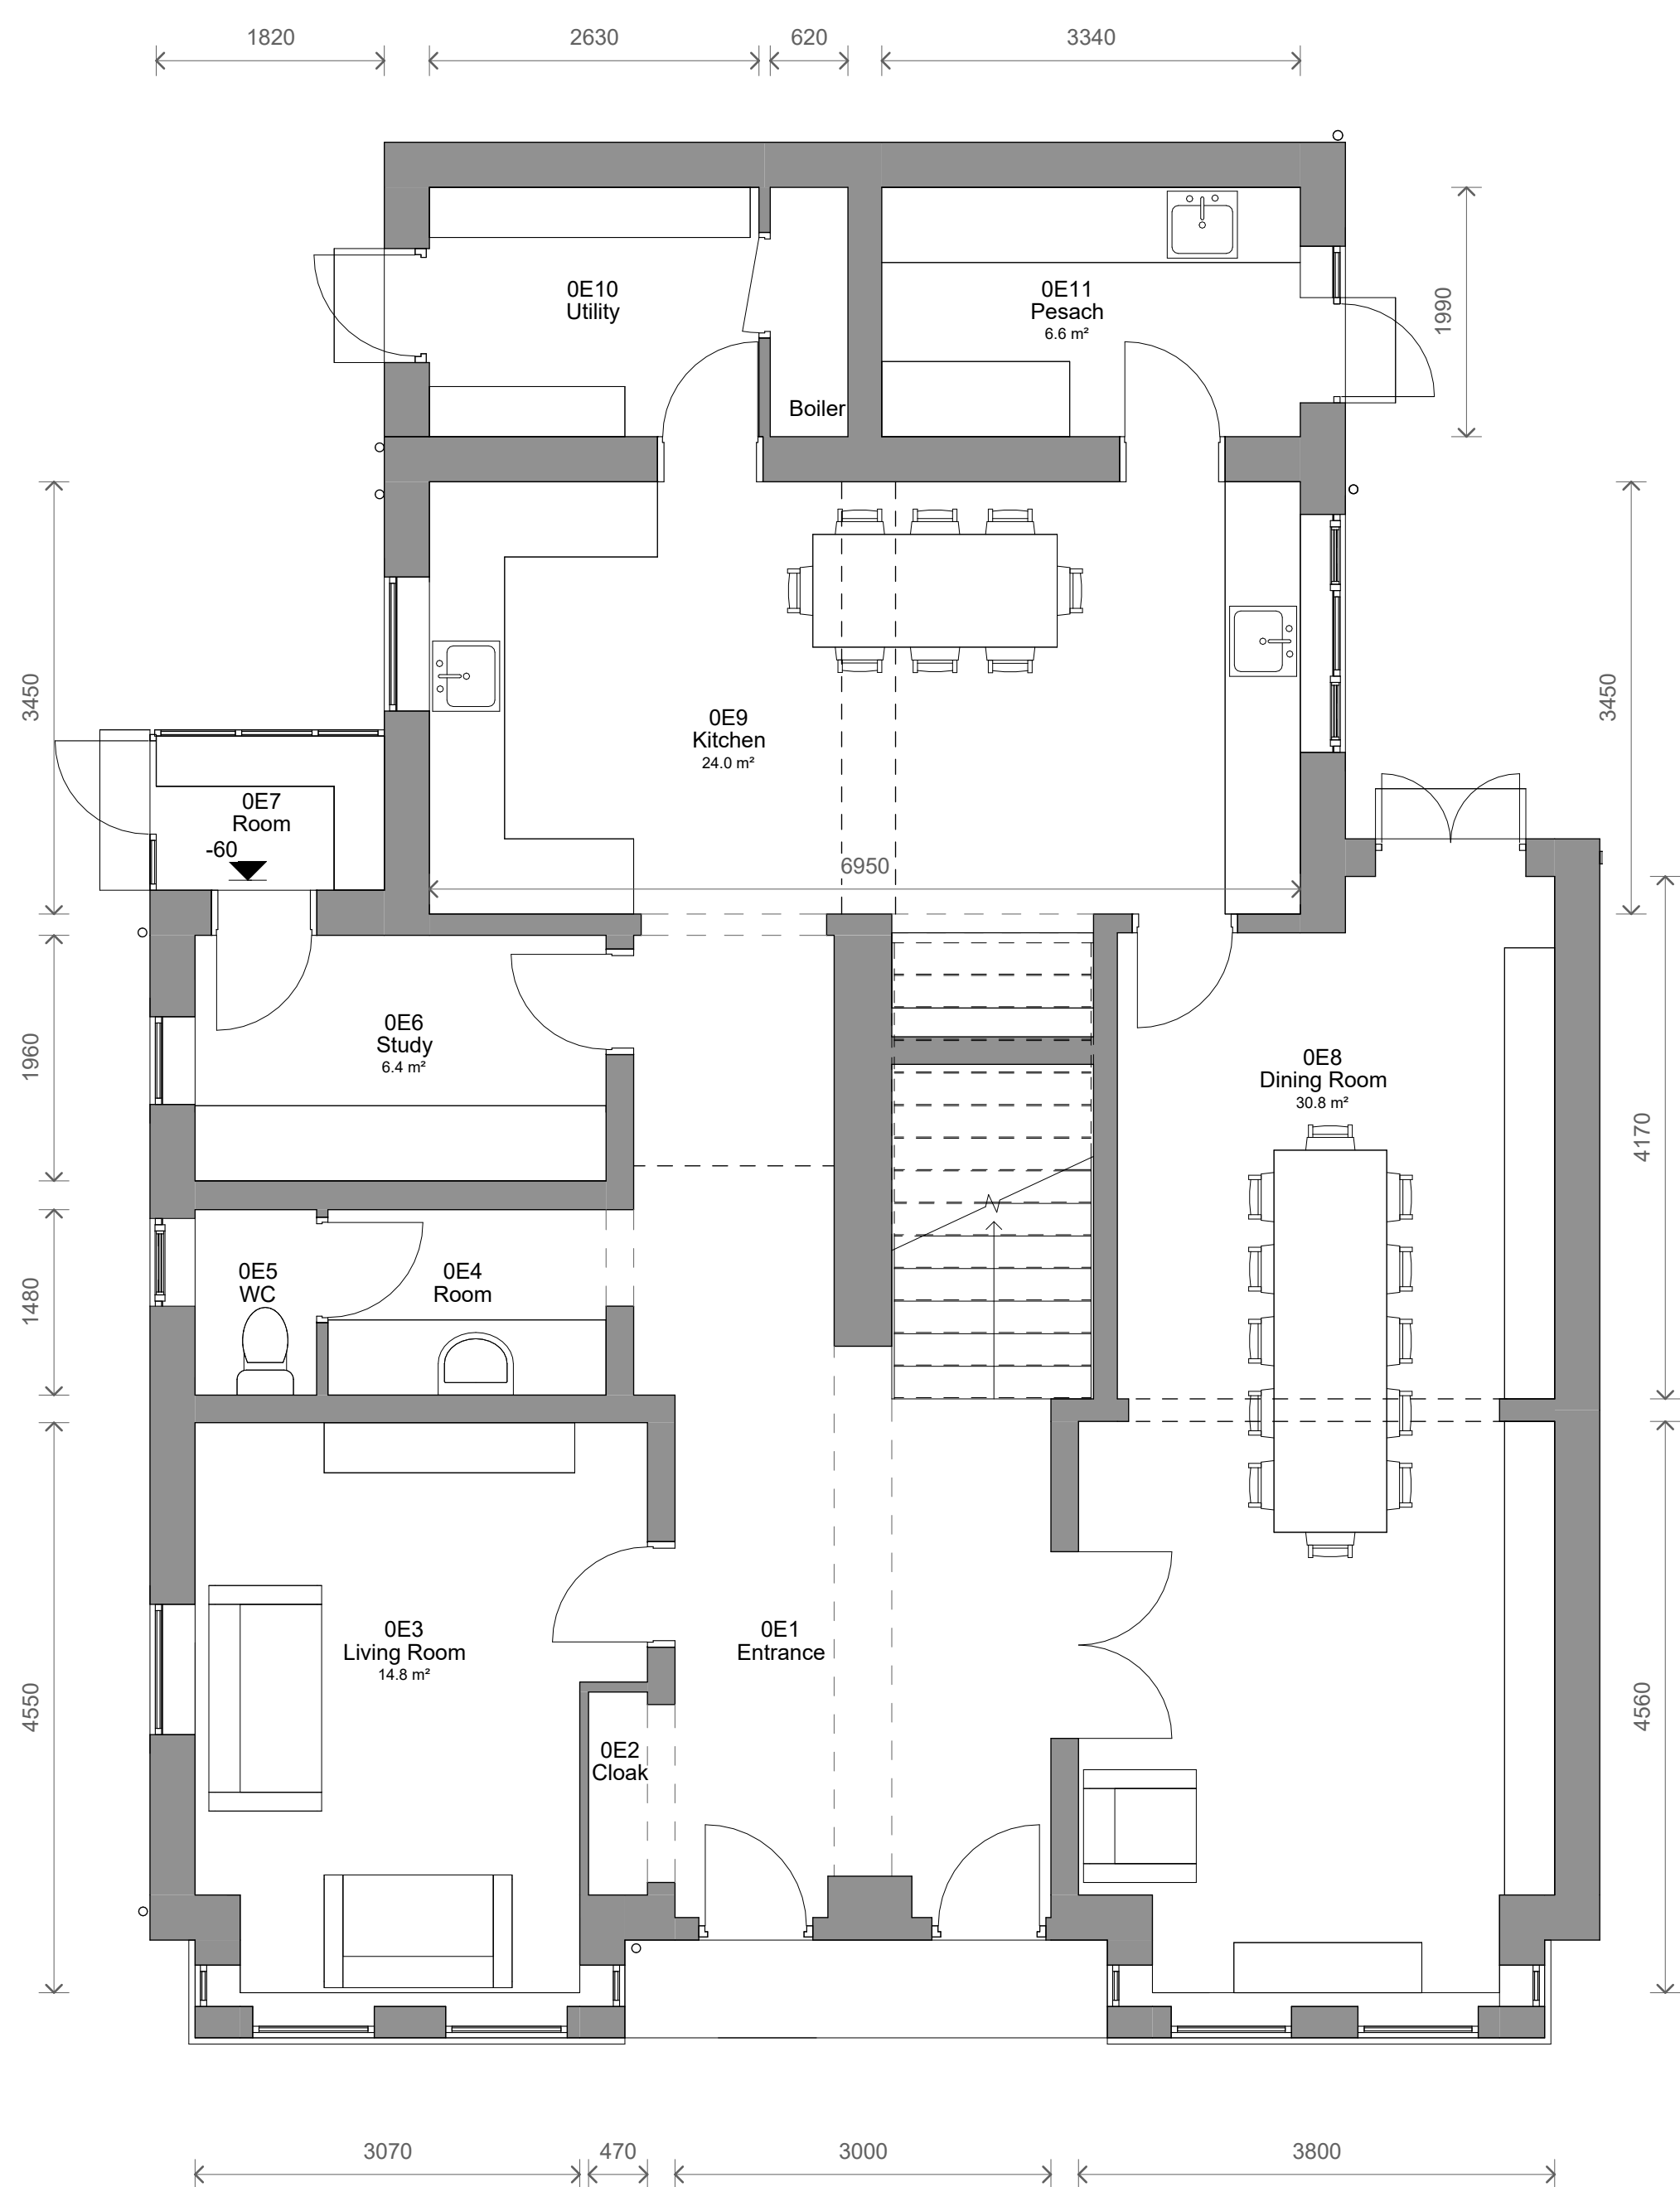



1 Level 0 - Existing
1 : 50

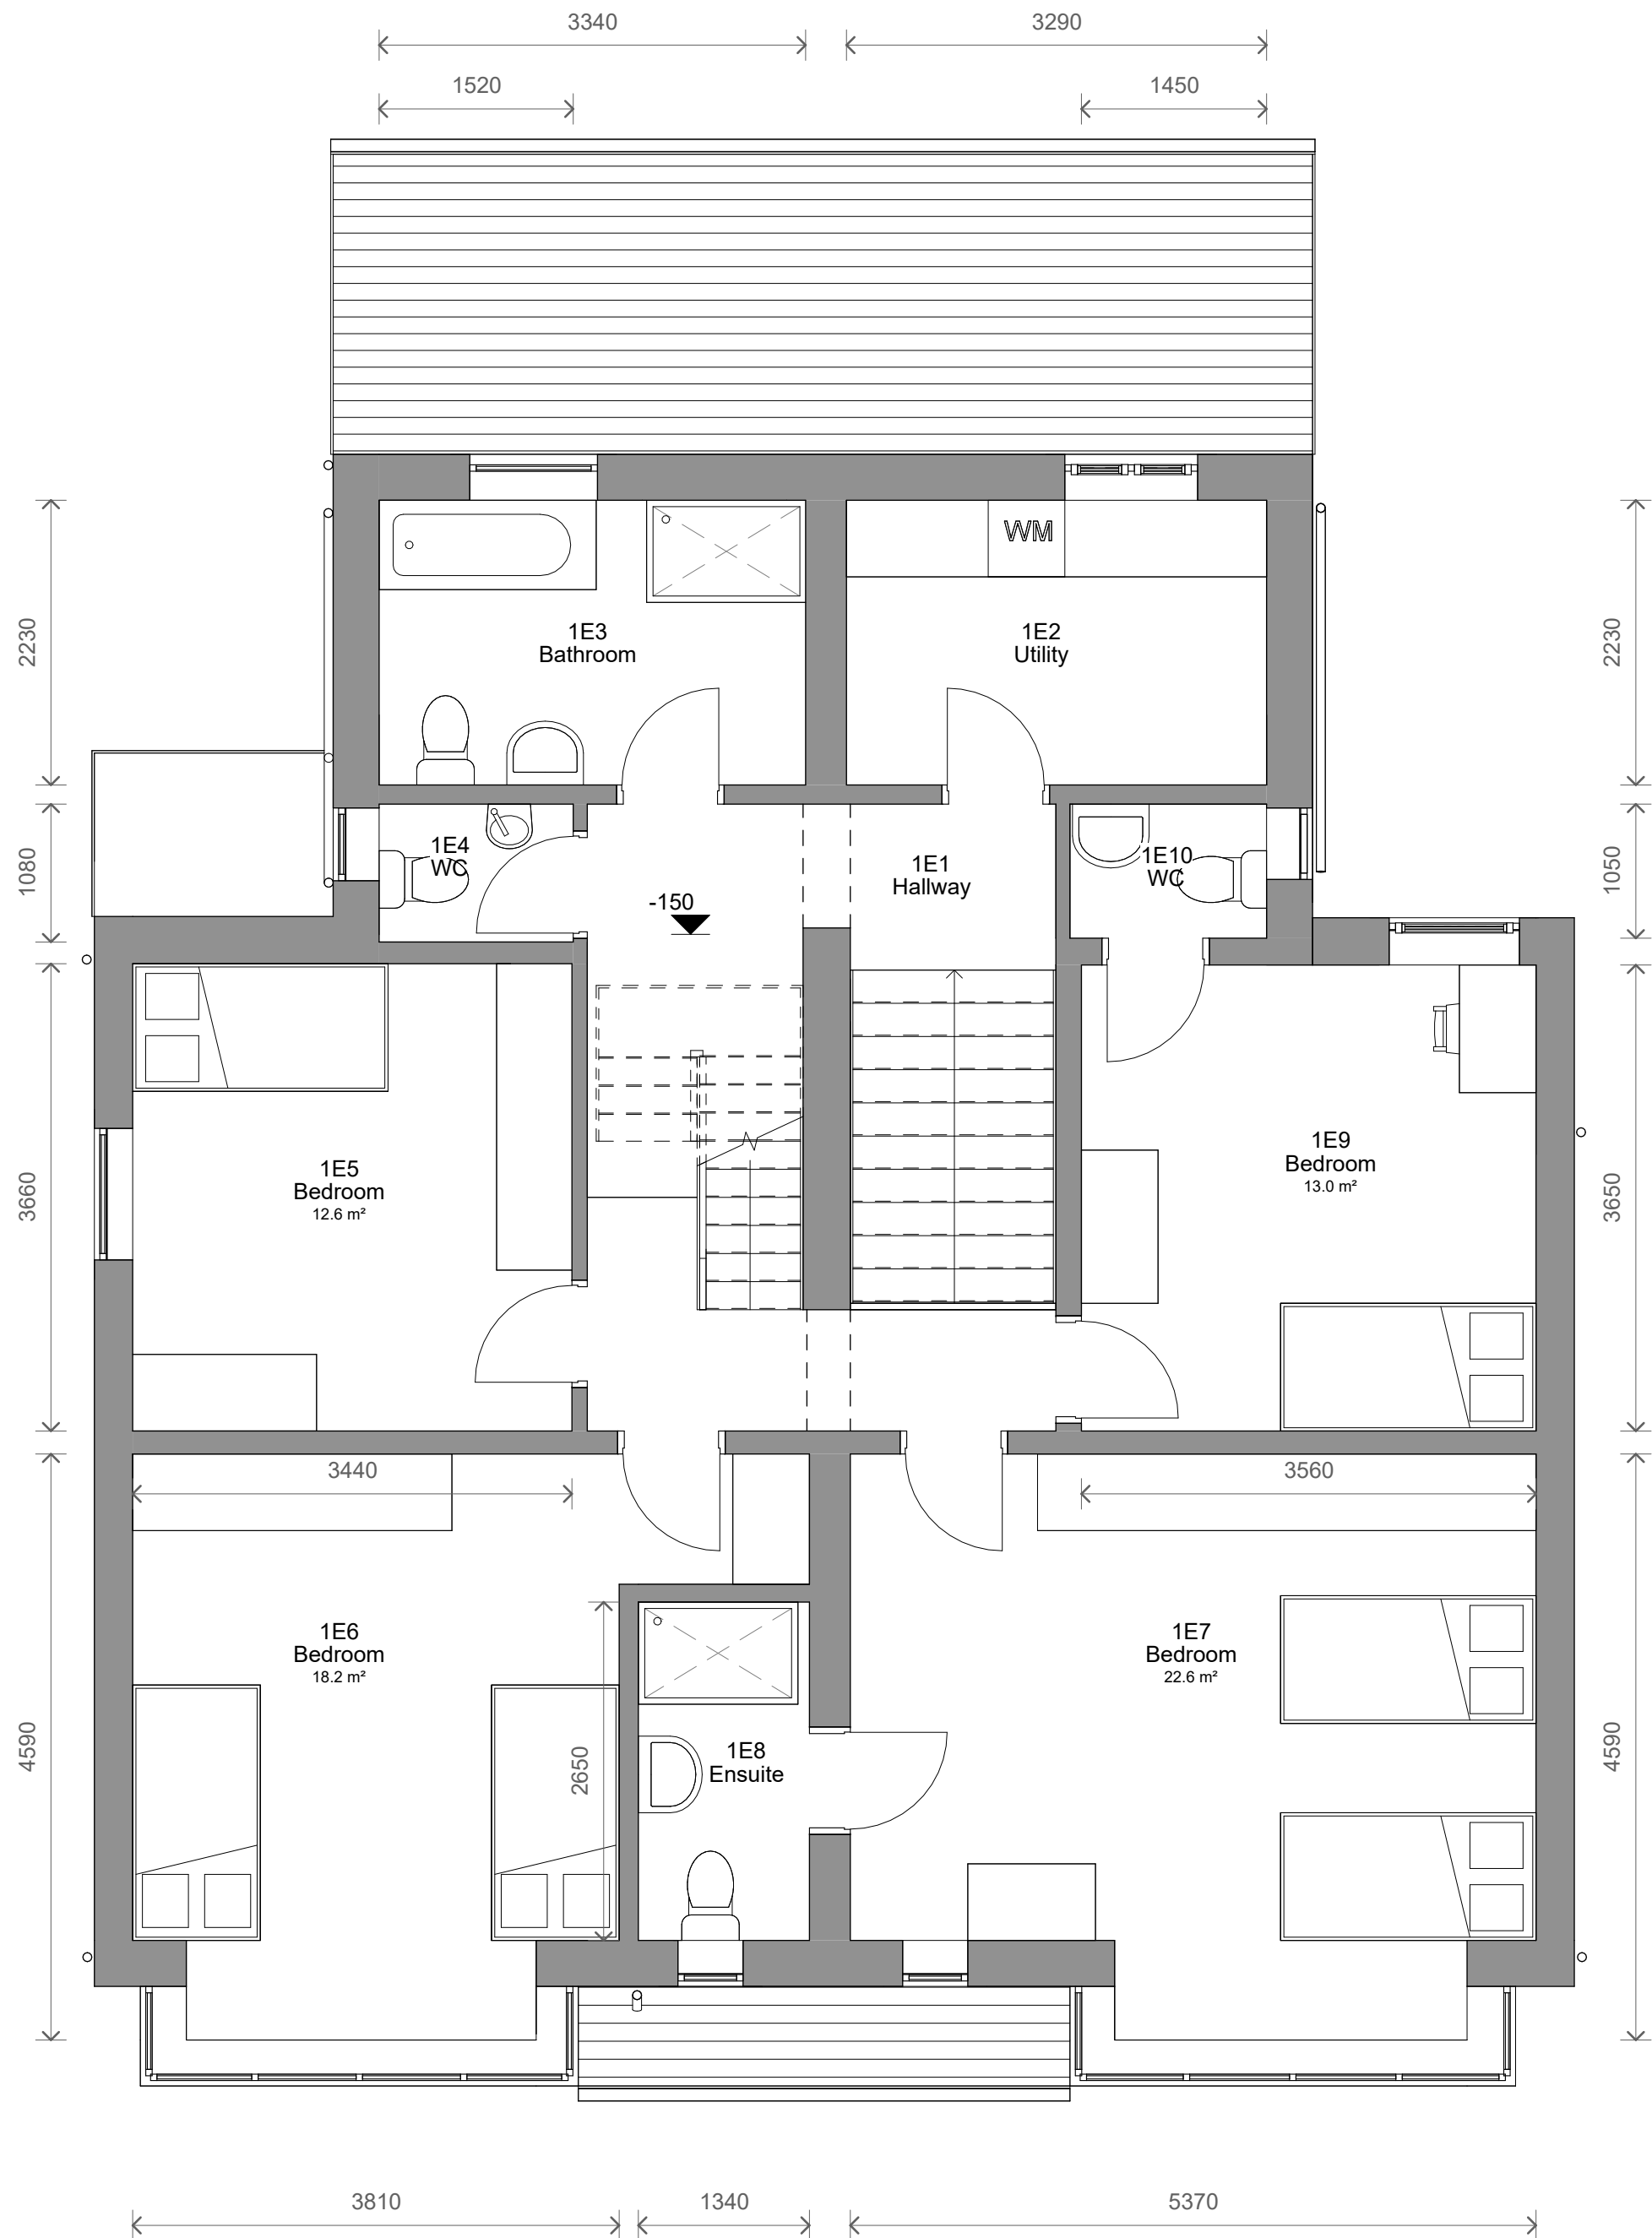

2 Level 1 - Existing
1 : 50

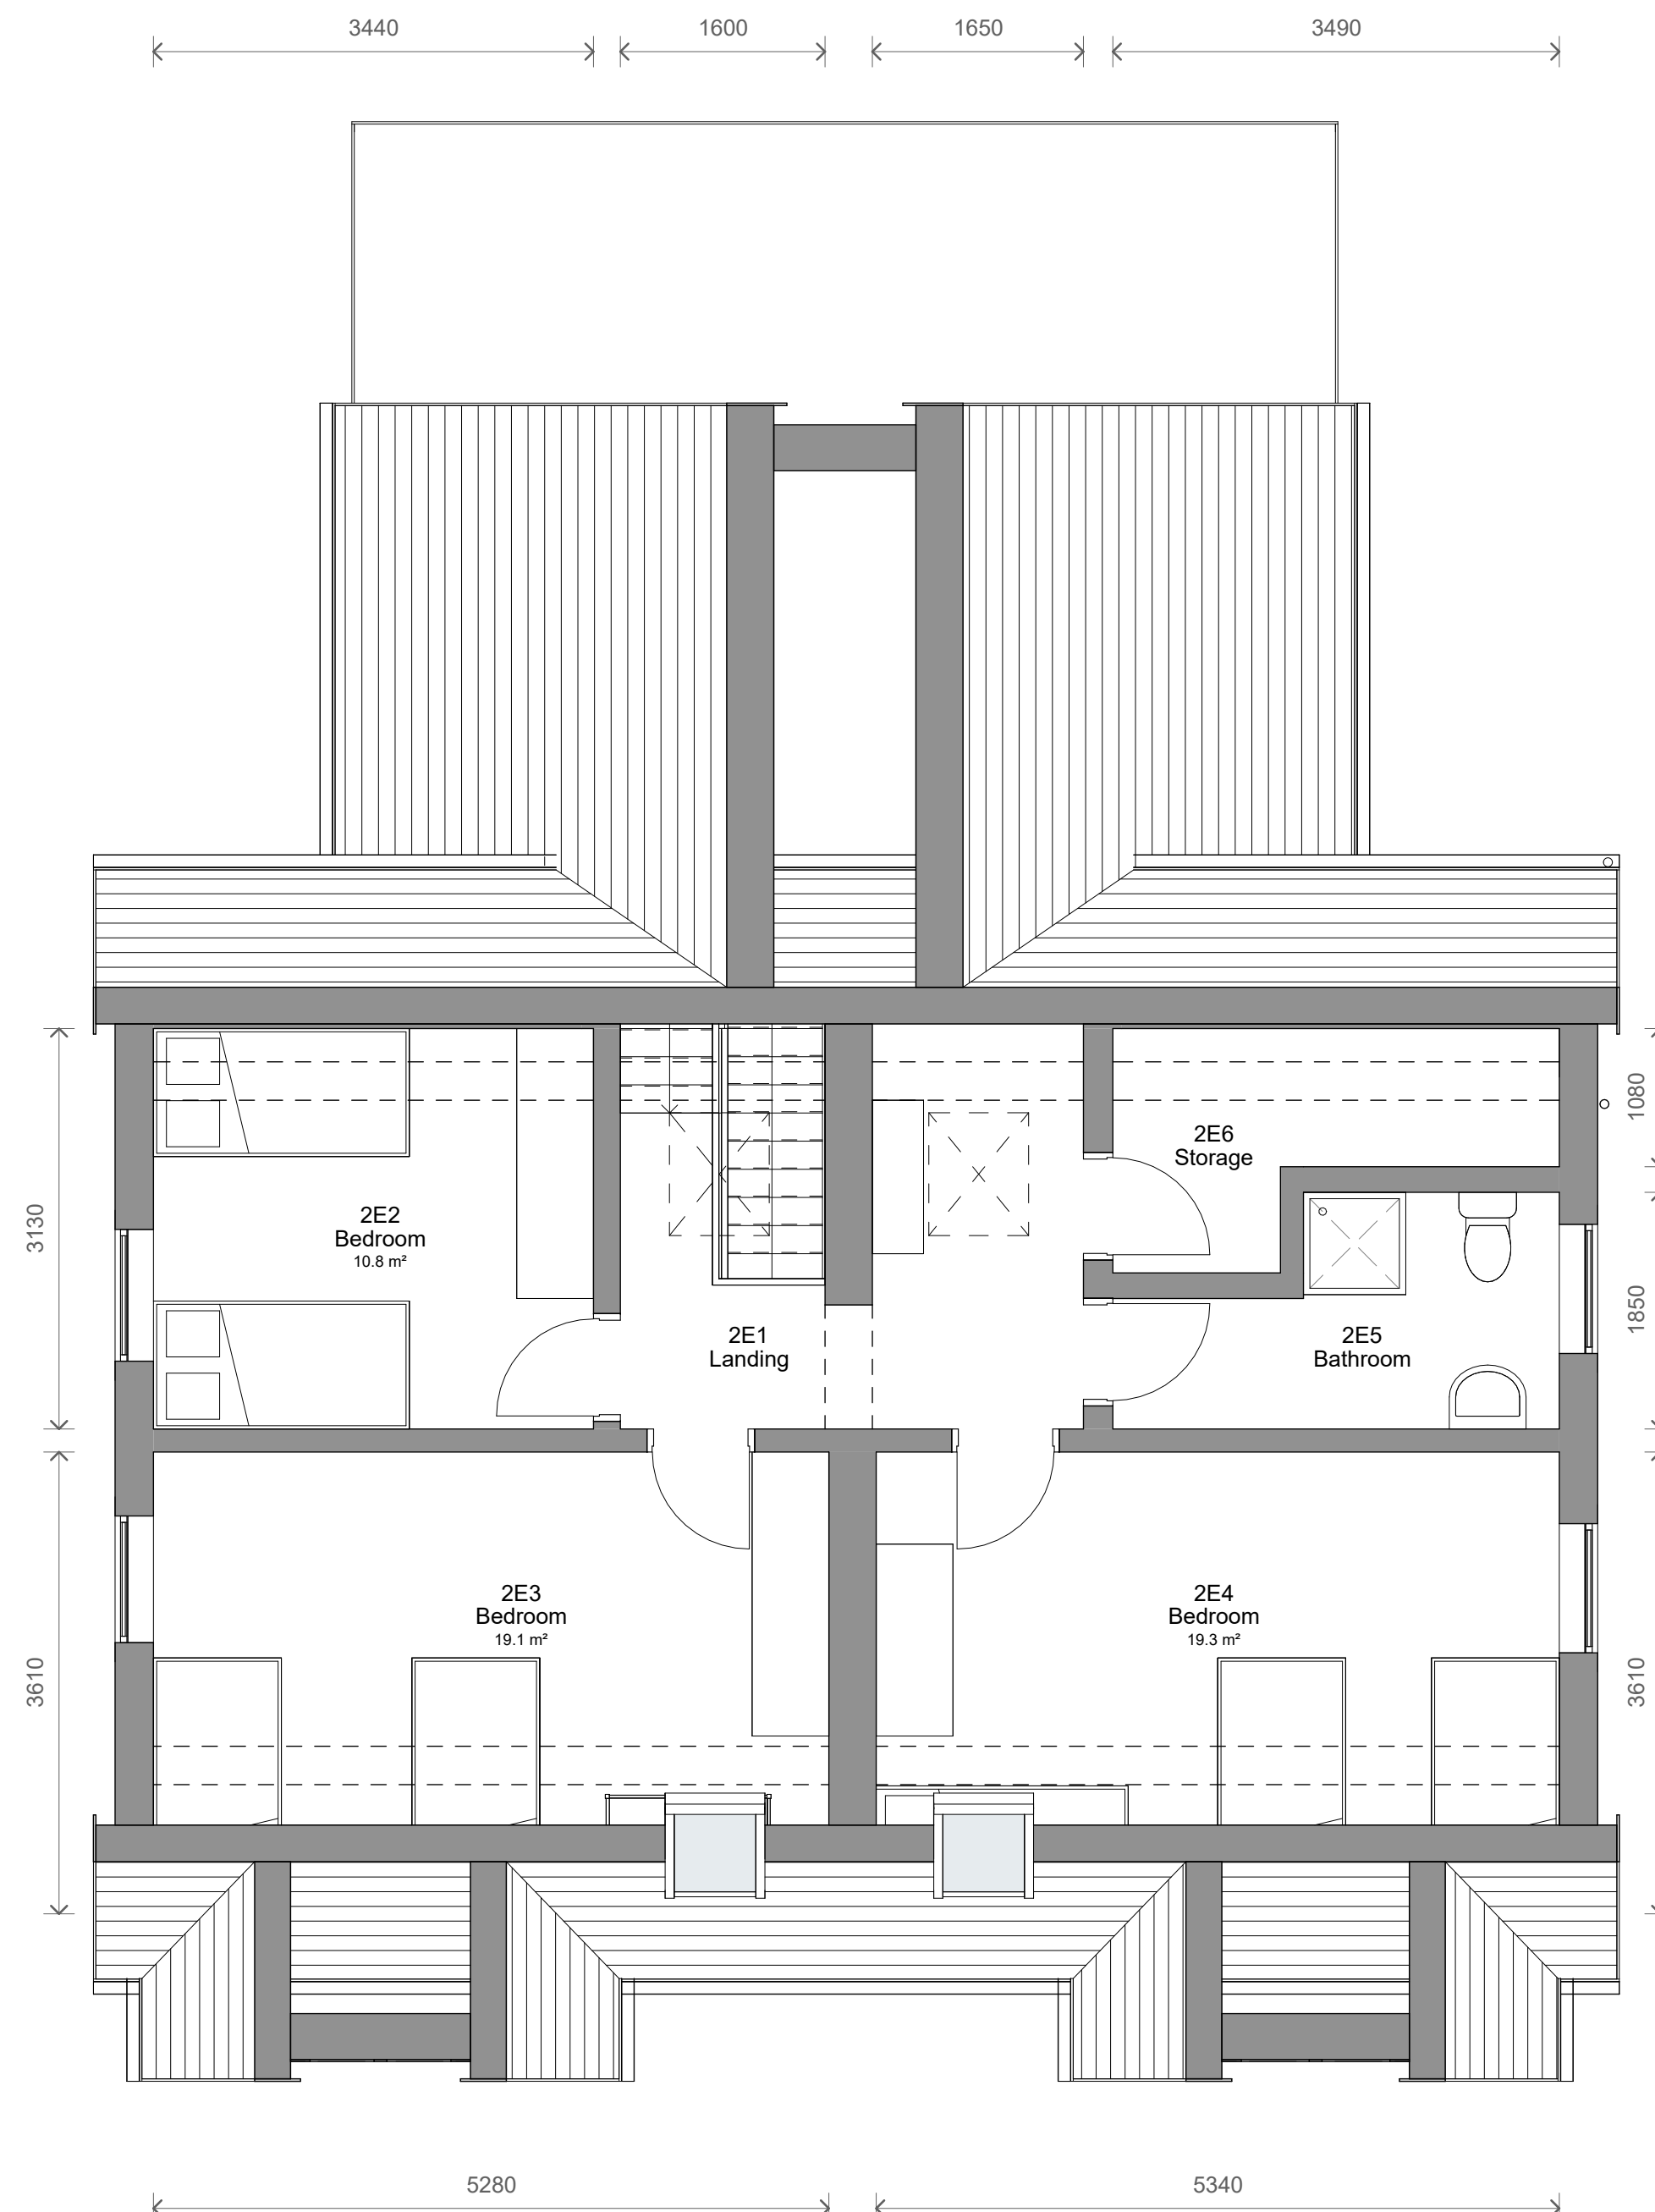

3 Level 2 - Existing
1 : 50

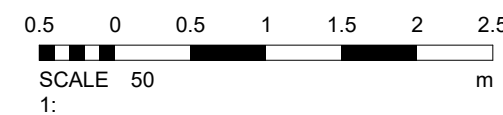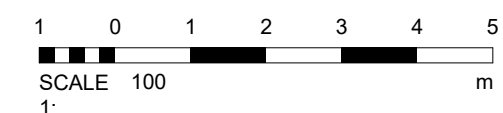

No.	Description	Date	Initial
PROJECT			
8-10 Melton Road			
TITLE			
Existing Plans			
STATUS			
DESIGN			
DRAWN BY	DATE	SCALE (@ A1)	
JB	09/02/2024	1 : 50	
PROJECT NUMBER		DRAWING NUMBER	REV
GSS24007		002A	
GOLD SKETCH			
S T U D I O S			
www.goldsketch.co.uk info@goldsketch.co.uk 0161 792 9595			
NOTES			
© COPYRIGHT - ALL RIGHTS RESERVED. THIS DRAWING SHALL NOT BE REPRODUCED WITHOUT PRIOR WRITTEN CONSENT. DRAWING TO BE USED FOR THE STATUS INDICATED ONLY. ALL DIMENSIONS AND SETTING OUT SHALL BE VERIFIED AND CONFIRMED ON SITE. ANY DISCREPANCIES TO BE REPORTED TO THE CLIENT IMMEDIATELY UPON DISCOVERY. THE CONSULTANT'S LIABILITY IS LIMITED TO THE DESIGN AND CONSTRUCTION OF THE LEGISLATION RELEVANT CODES OF PRACTICE AND BRITISH STANDARDS. ALL DIMENSIONS ON THIS DRAWING ARE IN MILLIMETRES UNLESS OTHERWISE STATED.			