



Description:
- Furniture Type 2 - Tree Planter
Supplier:
- TBC
Material:
- Galvanised Mild Steel
Product:
- TBC
Colour:
- Anthracite Grey (RAL 7016)
Finish:
- Powder coated
Size:
- Dia 2500 X H1100 mm.

Fabrication Drawings:
- Complete fabrication drawings are to be submitted to the Landscape Architect for approval prior to manufacture.


NOTE:
- The detail shown is a DESIGN INTENT and requires the supplier to provide detailed fabrication drawings for each scenario in the scheme.

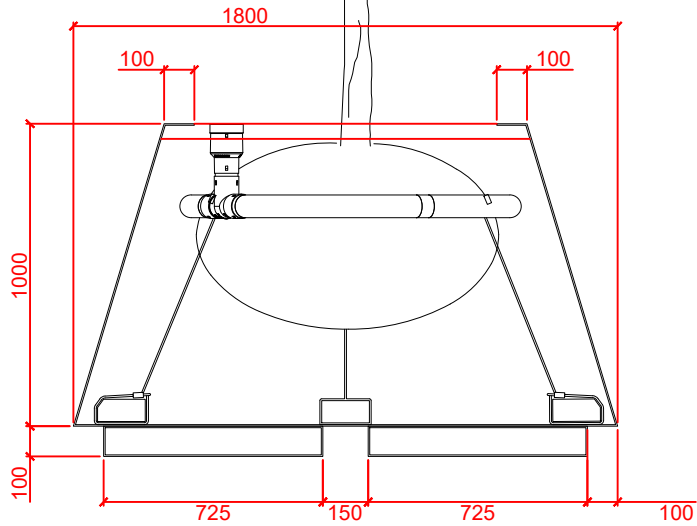


**TREE PLANTER DETAIL 001
SECTION @ 1:25**

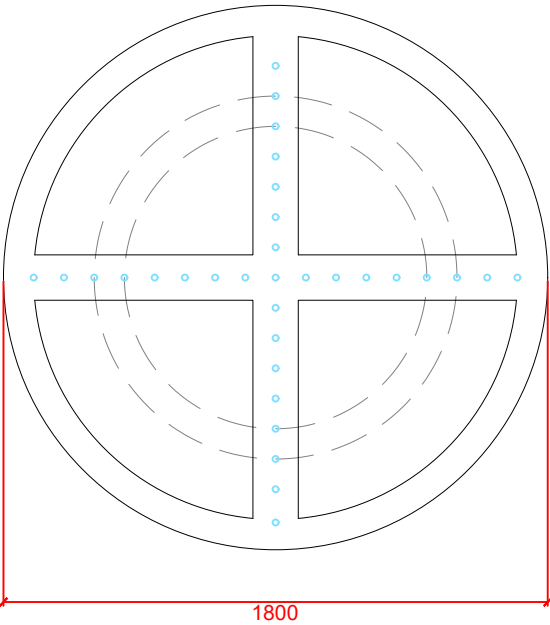

**TREE PLANTER DETAIL 003
PLAN @ 1:25**

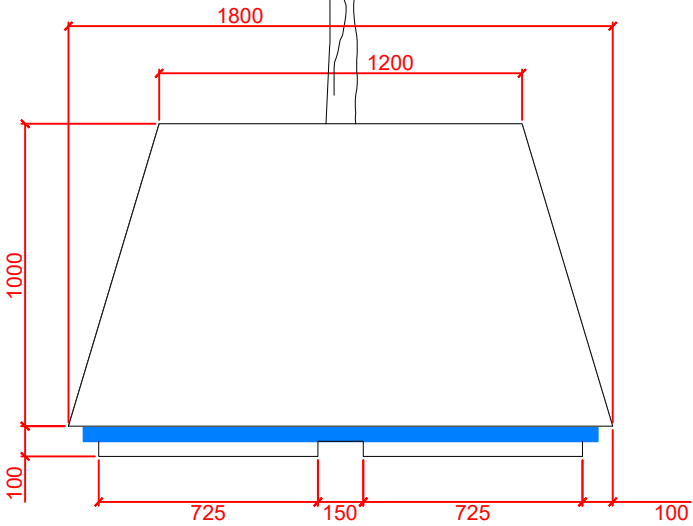

**TREE PLANTER inc LIGHT
DETAIL 002 ELEVATION @ 1:25**

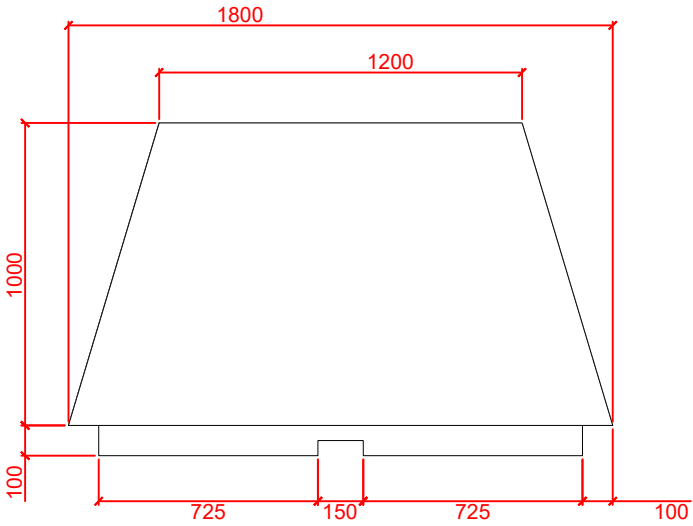

**TREE PLANTER ex LIGHT
DETAIL 004 ELEVATION @ 1:25**

DESIGN INTENT

- NOTES**
1. This drawing is to be read in conjunction with all other drawings and specifications.
 2. Do not scale off this drawing. Written dimensions to be taken only.
 3. Any discrepancies found between this drawing and other drawings and specifications in the construction documents must be referred to the Landscape Architect prior to work commencing.
 4. This drawing must not be copied in whole or in part without prior written consent of Optimised Environments Ltd.

DRAWING INFORMATION BASED UPON

Emapsite: © Crown copyright and database rights 2019 Ordnance Survey 0100031673.
OS OpenData: Contains OS data © Crown copyright and database right (2019).
Google Earth: Please show the attribution statement shown on the Google map or image that you are using.
Topographical Survey: Please reference surveyor's survey.

CDM INFORMATION

1. To be completed

04	Colour Updated	sb	03.04.24
03	Colour Added	CO	05.07.23
02	Light Added	CO	27.04.23
01	Stage 4 Update	CO	15.12.22
-	Stage 4 Issue	CO	31.10.22

Issue	Revision	Initial	Date
-------	----------	---------	------

open
optimised environments

optimised environments ltd

EDINBURGH 2nd Floor | Quartermile Two | 2 Lister Square | Edinburgh | EH3 9GL
t 0131 221 5920 w optimisedenvironments.com

LONDON Unit 6 | 36-42 New Inn Yard | Shoreditch | London | EC2A 3EY
t 0203 984 4022 w optimisedenvironments.com

MANCHESTER 86 Princess Street | Manchester | M1 6NG
t 0161 696 7550 w optimisedenvironments.com

Optimised Environments Ltd. Registered in Scotland SC359690.
Registered address: 2nd Floor | Quartermile Two | 2 Lister Square | Edinburgh | EH3 9GL

Client
Downing Living (Manchester) Limited

Project
PLOT 11 FIRST STREET SOUTH
Manchester

Drawing Title
**Furniture Type 2 (FT2)
Raised Metal Planter**
Page 1 of 1

Scale Bar	North
0.25m 0.50m 0.75m 1.00m 1.25m	
Scale: 1:25@A3	Date: 23.09.22
By: CO	Status: TENDER
Checked: AW	Approved: AW

Drawing Number M90183_50003	Rev 04
---------------------------------------	------------------

FT2
sheet 50003
Furniture Type 2: Tree Planter
Scale: 1 : 25