



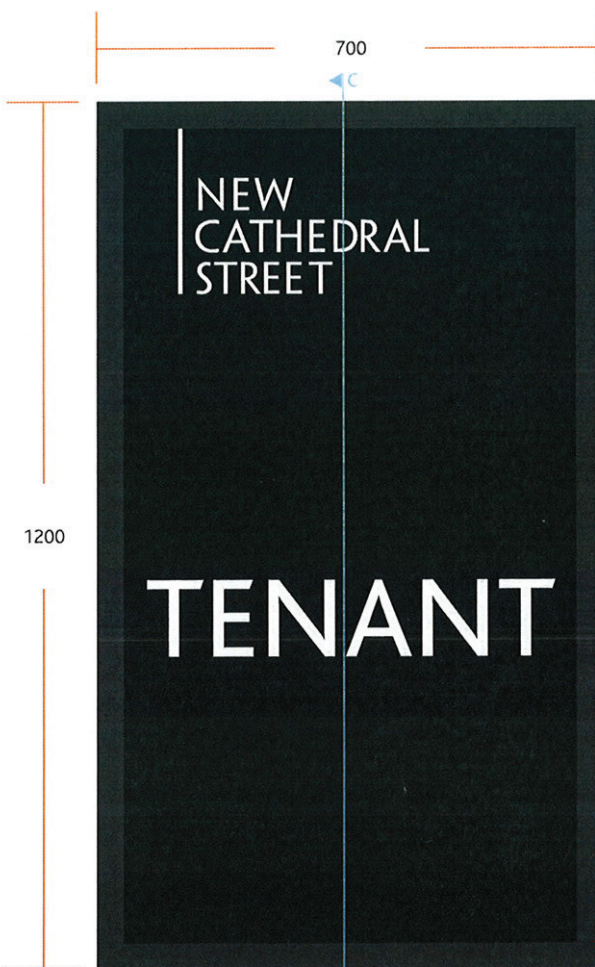


< EX.3 - 11No. Projecting Signs [1:10 @ A3]

TO BE 2No. 10MM LIGHTSHEET PANELS SANDWICHED BETWEEN 2No. 5MM CLEAR ACRYLIC PANE THAT ARE REVERSE DECORATED TO DETAIL.
ALL FITTED WITHIN 25x25MM ST/STEEL BOX SECTION FRAME AND OUTER TRIM. BACK FIXING PLATE MOUNTED TO WALL AND HIDDEN BY CLOAKING SHROUD. ALL STEEL WORK FINISHED BLACK.

ALL PROJECTING SIGNS CONSTRUCTED TO BE IDENTICAL EXCEPT FOR TENANT LOGO. ALL TENANT LOGOS WILL BE WHITE OUT OF BLACK BACKGROUND.

PROPOSED ELEVATION [NTS]

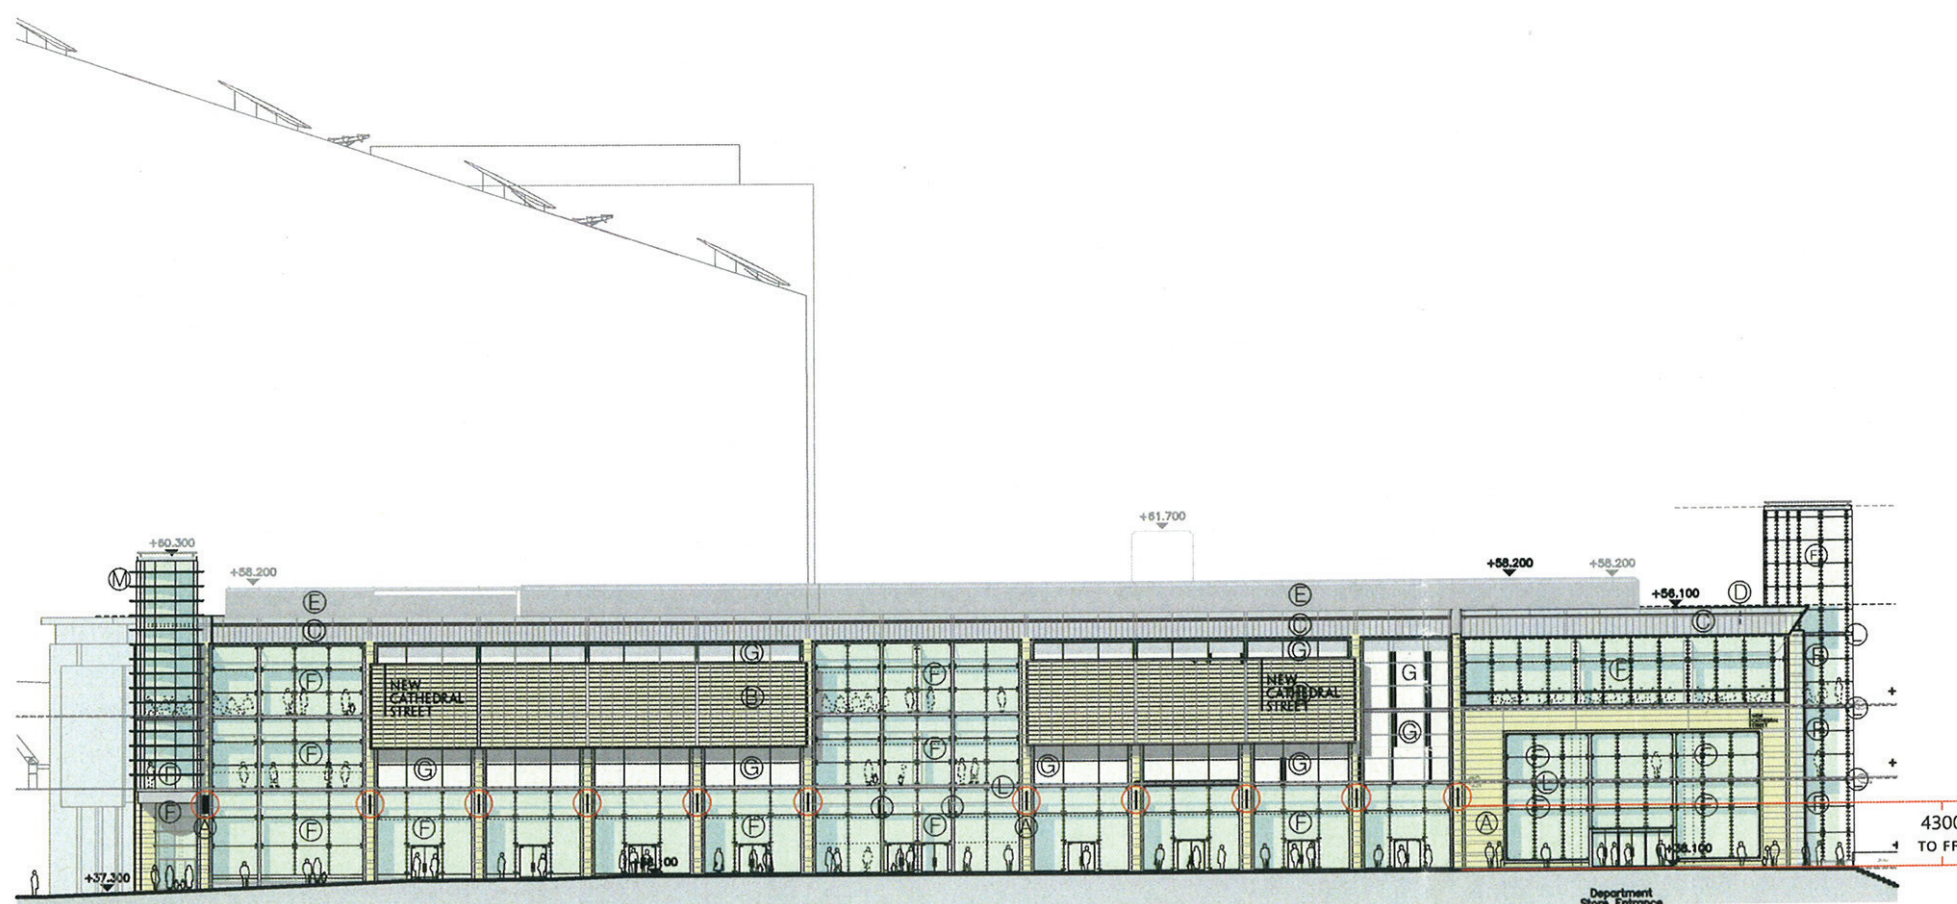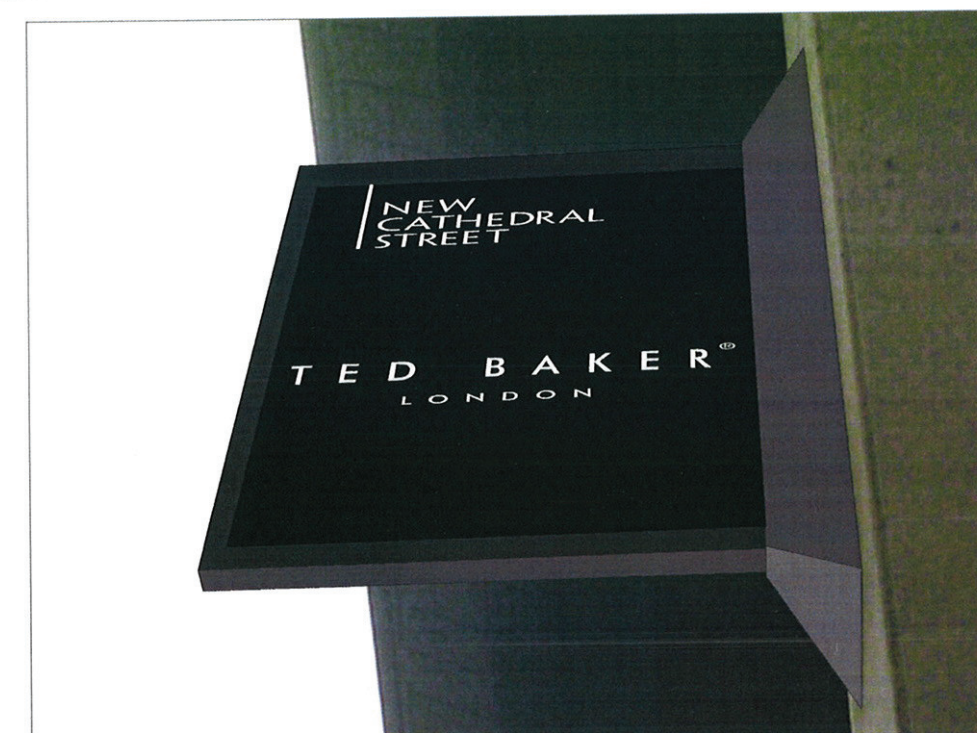

NEW CATHEDRAL STREET ELEVATION [1:500 @ A3]

25x25MM INTERNAL ST/STEEL
FRAME WITH 38x38MM
ST/STEEL TRIM

5MM CLEAR ACRYLIC PANEL
REVERSE DECORATED TO DETAIL

2No. 10MM LIGHTSHEET PANELS
TO GIVE ILLUMINATION TO TEXT

BACK FIXING PLATE MOUNTED TO
WALL AND HIDDEN BY CLOAKING
SHROUD

SECTION C-C [1:10 @ A3]

REVISIONS:	A	MC 07/08/09: Corrected FFL
	B	MC 07/08/09: Altered scale
	C	MC 17/09/09: Altered Spec
	D	MC 22/09/09: Added 2No. additional proj. signs
	E	MC 26/09/09: Added tenant not & scale @ A3
DATE:	07/08/09	Author: G. M. (G.M.)
SCALE:	Shown	Drawn: G. M. (G.M.)
DRAWN:	MC	Checked: DC
CHECKED:	DC	Geetee Ltd
		Regent Road, Burslem, Stoke-on-Trent, Staffordshire, ST6 5SS
		Tel: 0115 976 1188 Fax: 0115 976 1213
DESCRIPTION:	Layout & Detail - Projecting Signs	
CONTRACT NAME:	New Cathedral Street - Manchester	
DWG. No:	MC[09]0815	