



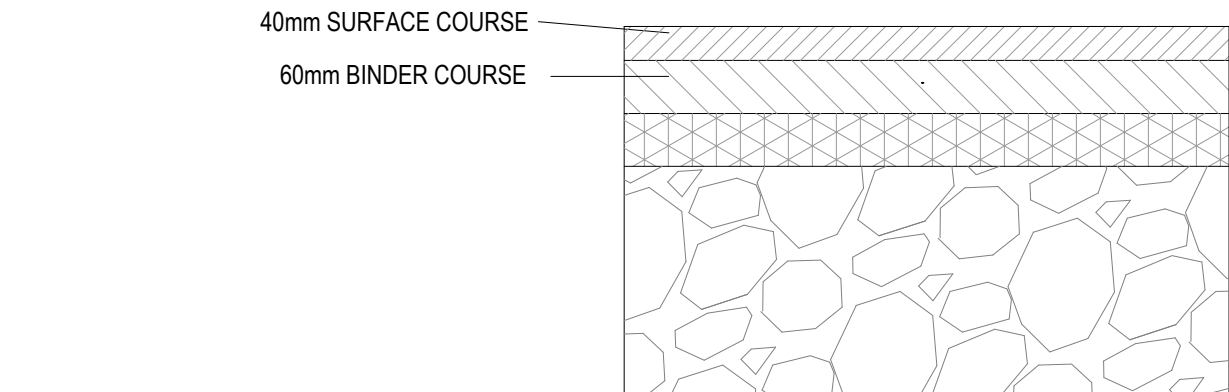

TYPICAL CARRIAGEWAY RESURFACING


PAVEMENT TYPE P1 (FULL PAVEMENT CONSTRUCTION) AREA >1m WIDE				
LAYER	SHW CLAUSE	MATERIAL	THICKNESS	SPECIAL REQUIREMENTS
SURFACE	-	HRA 55/10C SURF 40/60	40mm	MINIMUM PSV 65 BS EN 13108-4,
BINDER	929	AC20 DENSE BIN 100/150	60mm	BS EN 13108-4

* INSITU CBR TESTING TO BE CARRIED OUT ON SITE IN ACCORDANCE WITH THE SPECIFICATION FOR HIGHWAY WORKS

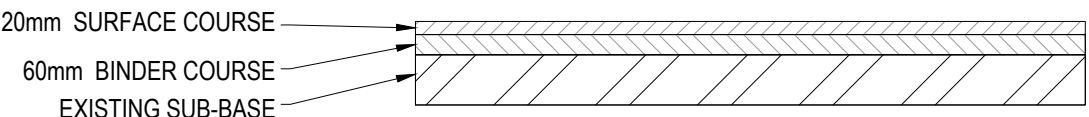

FOOTWAY RESURFACING				
LAYER	SHW CLAUSE	MATERIAL	THICKNESS	SPECIAL REQUIREMENTS
SURFACE COURSE	-	6mm HARDSTONE AGGREGATE	20mm	BS EN 12591
BINDER COURSE	-	AC 20 HDM BIN	60mm	BS EN 13043
SUB-BASE	-	EXISTING PAVEMENT LAYERS	-	-


* LAID TO LANDSCAPE ARCHITECTS SPECIFICATION

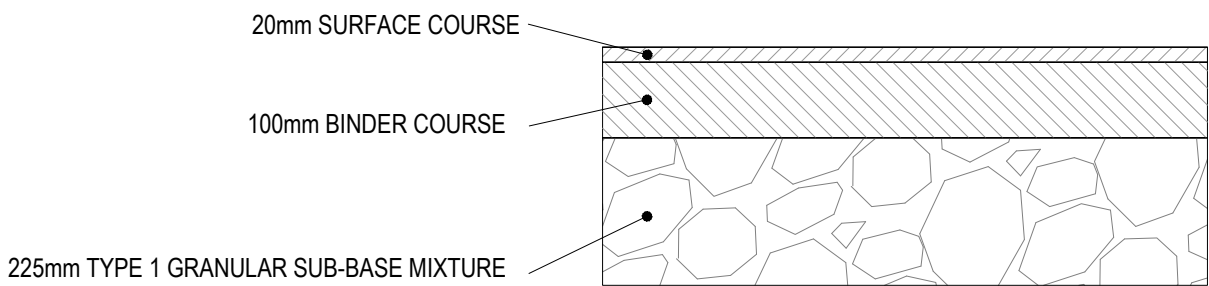

TYPICAL FOOTWAY CONSTRUCTION AT VEHICULAR CROSSINGS


FULL VEHICLE CROSS-OVER CONSTRUCTION				
LAYER	SHW CLAUSE	MATERIAL	THICKNESS	SPECIAL REQUIREMENTS
SURFACE	-	AC10 CLOSE SURF 100/150	30mm	
BINDER	-	AC20 DENSE BIN 100/150	50mm	
SUB-BASE		GRANULAR MATERIAL TYPE 1	225mm	-

* TACK COAT TO BE APPLIED BETWEEN ALL BITUMINOUS LAYERS

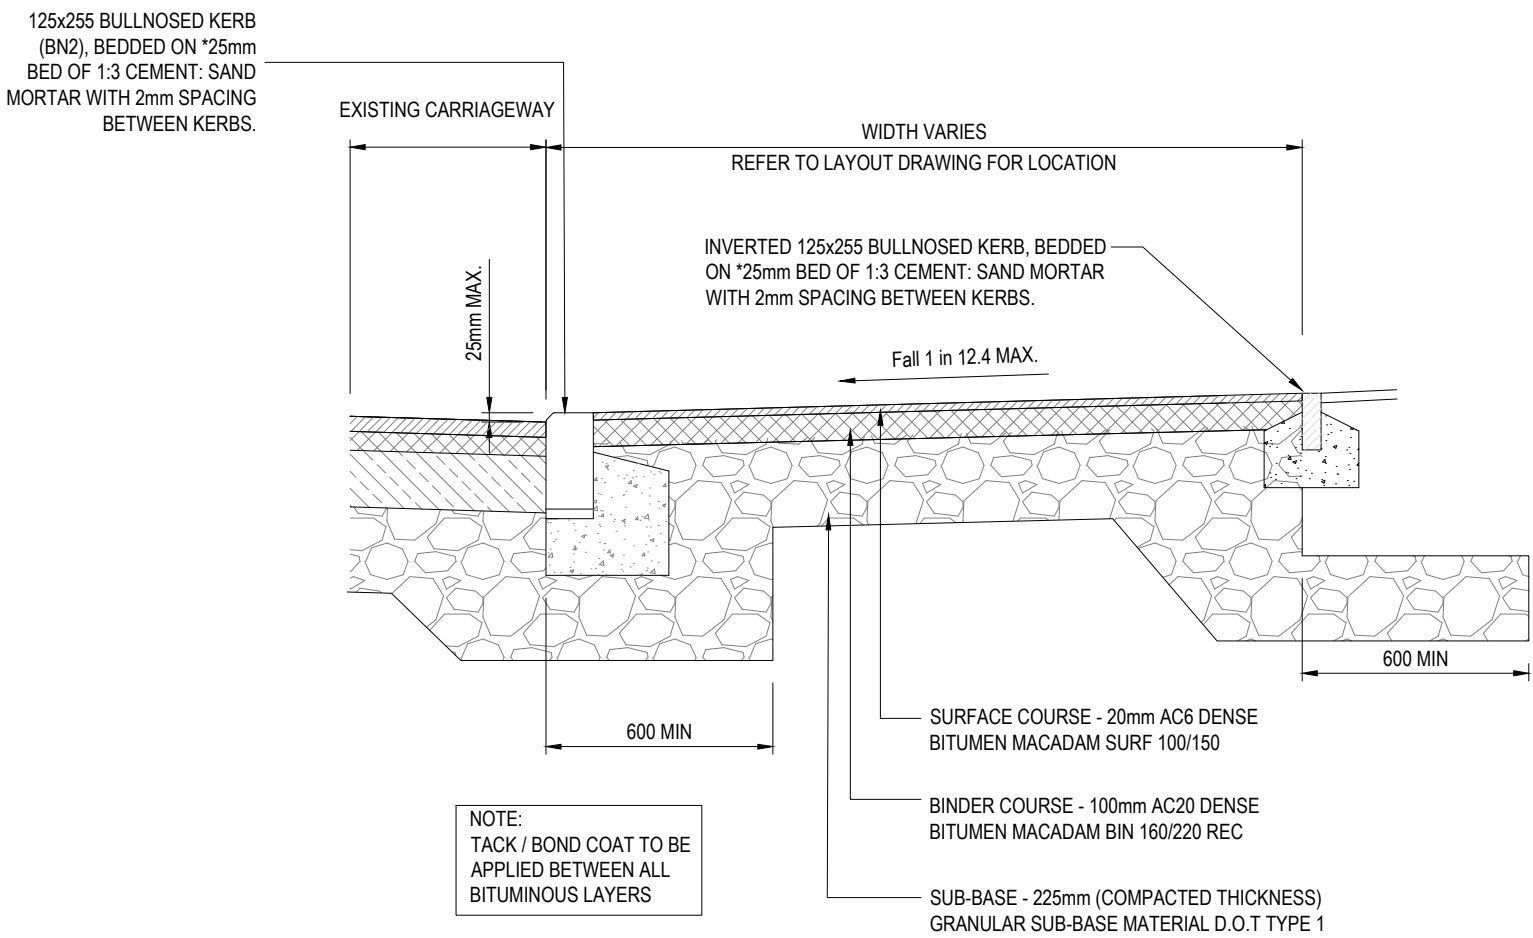


FLEXIBLE FOOTPATH/VEHICLE DROPPED CROSSING


(SCALE 1:20)

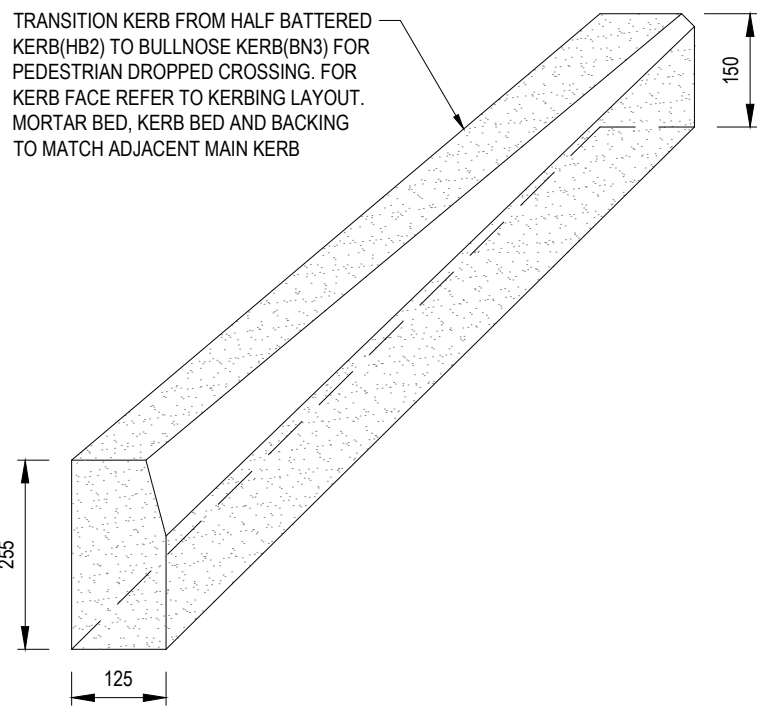


TRANSITION KERB DETAIL (SCALE 1:10)

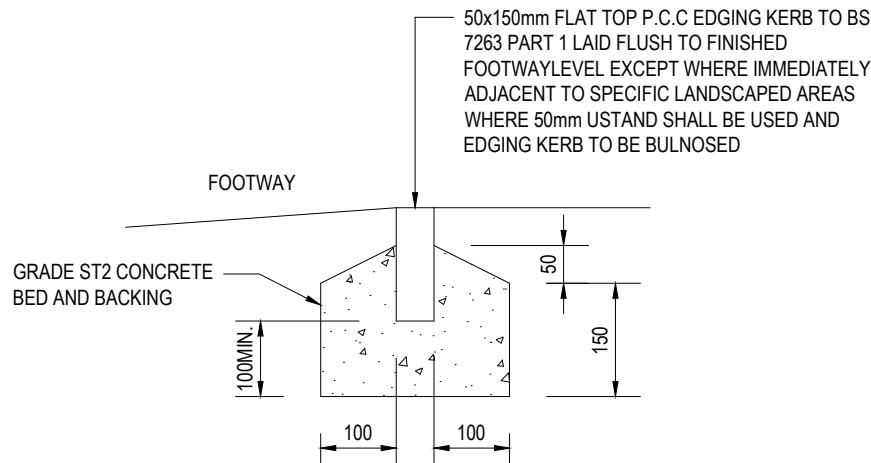


EDGING KERB (EF1) (SCALE 1:10)

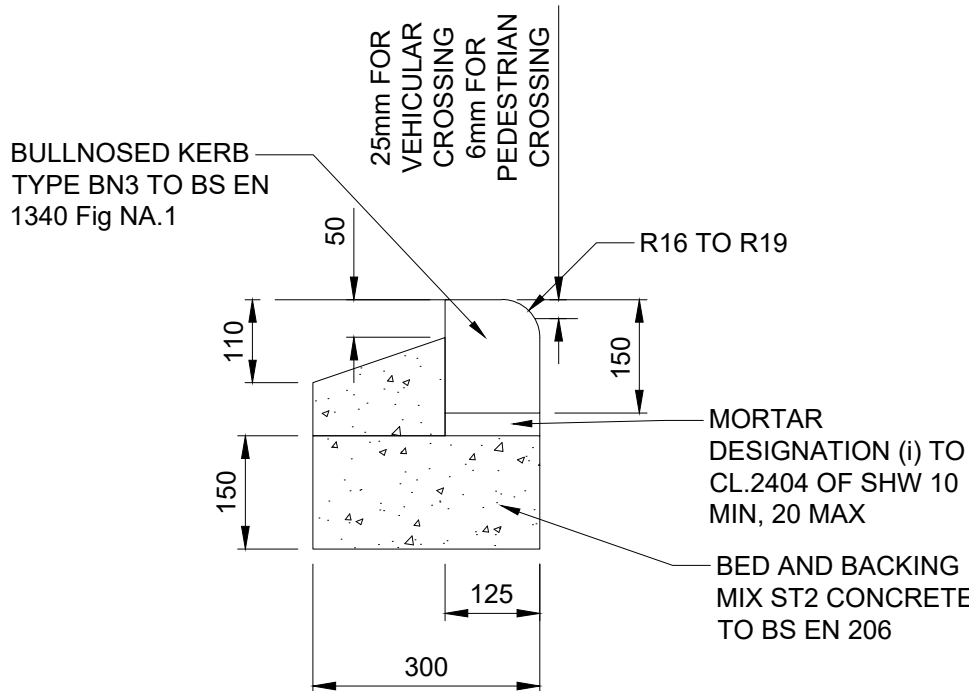


BULL NOSED KERB (TYPE BN3) SCALE 1:10

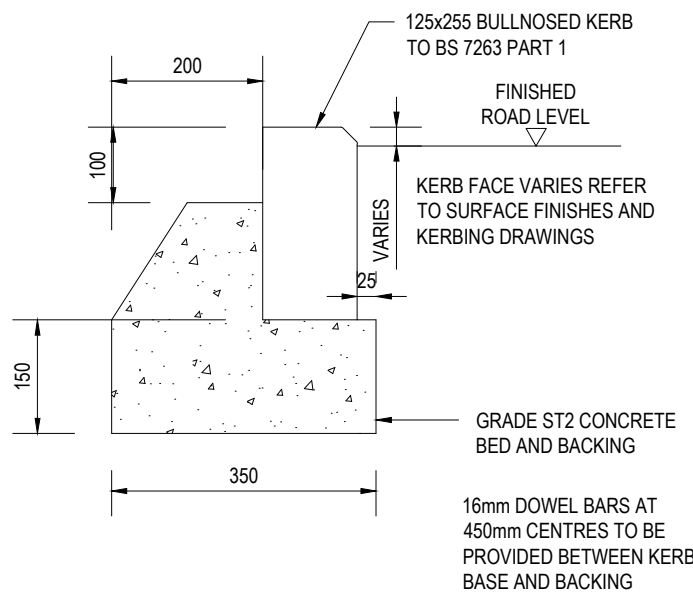


BULLNOSED DROPPED KERB (BN2) (SCALE 1:10)

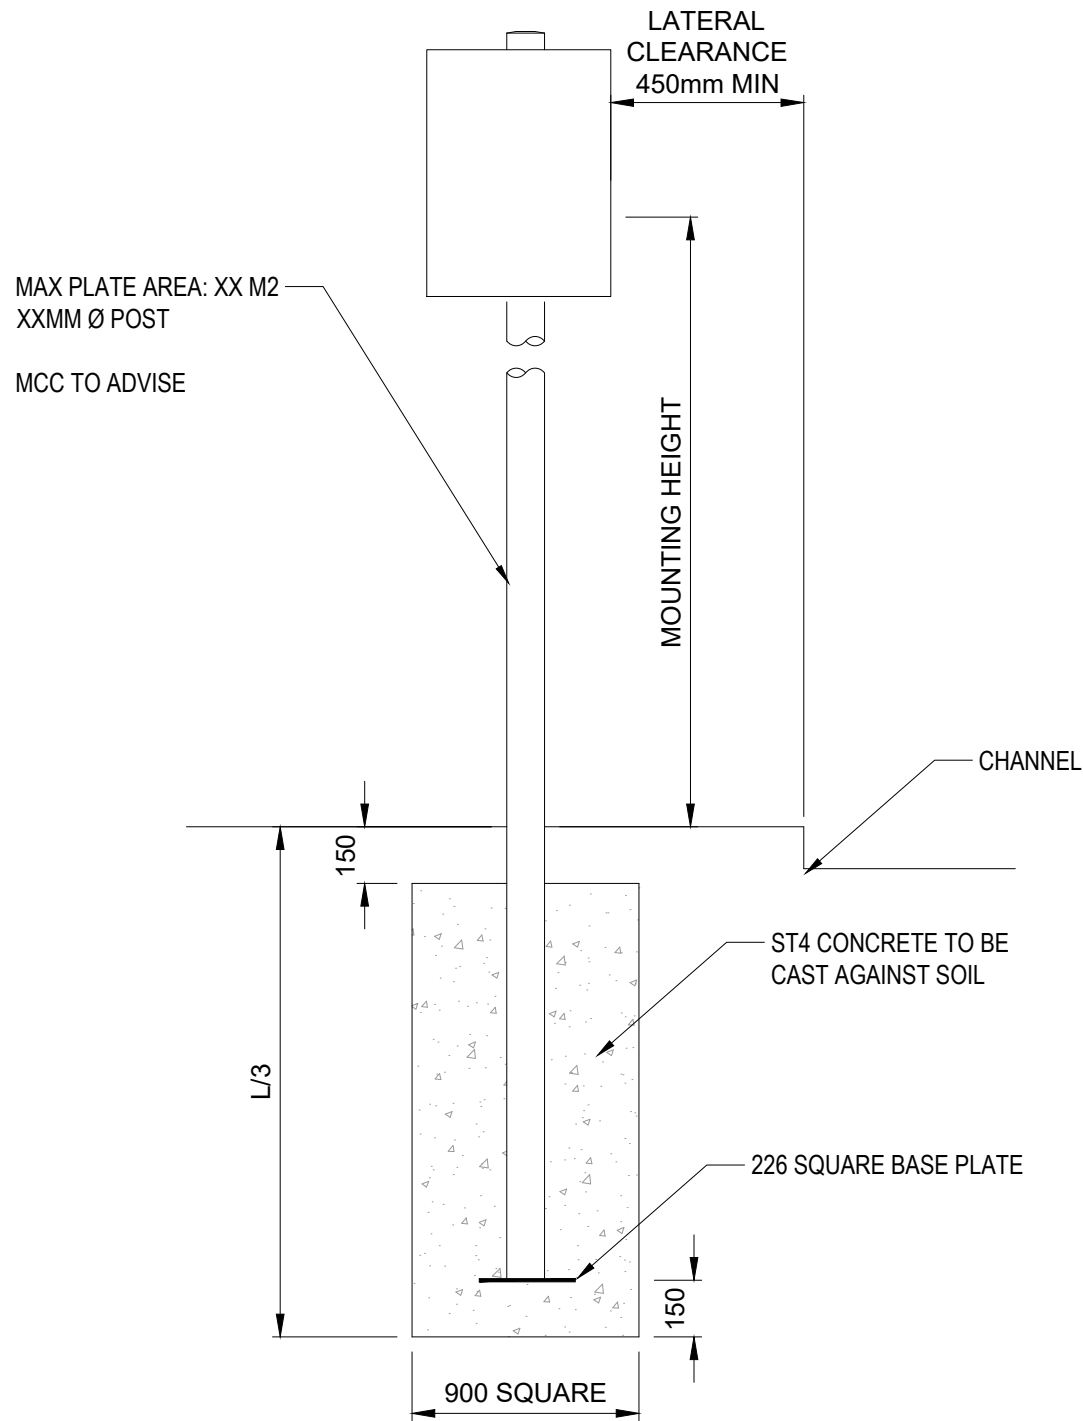

TRAFFIC SIGN MOUNTING AND FOUNDATION (SCALE 1:20)

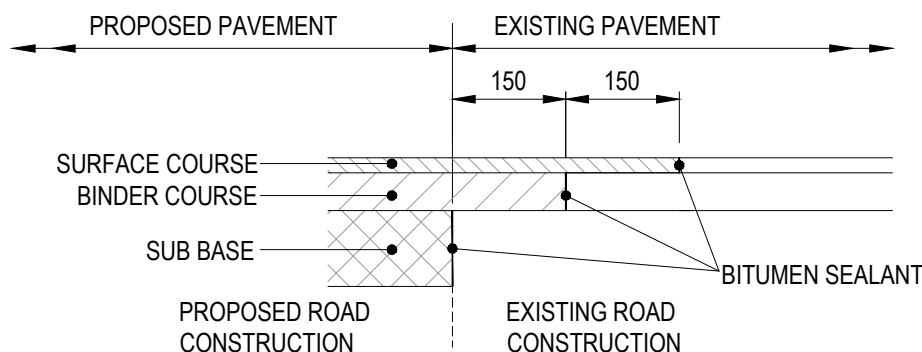

JOINT BETWEEN EXISTING AND PROPOSED FOOTWAY (FULL CONSTRUCTION) SCALE - 1:10

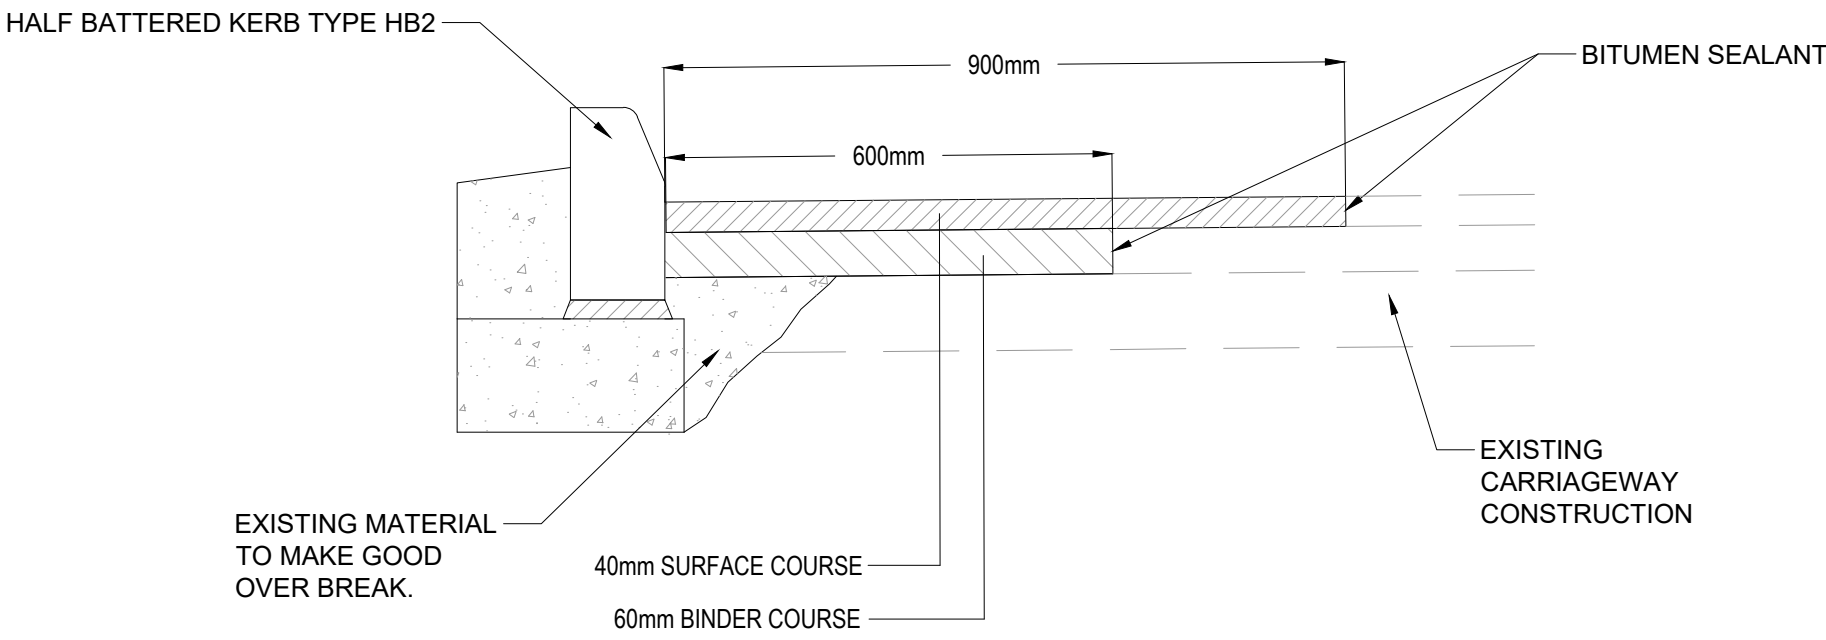

CARRIAGEWAY KERB TIE-IN DETAIL SCALE - 1:10

NOTES

- ALL DIMENSIONS ARE IN METRES UNLESS NOTED OTHERWISE.
- ALL LEVELS ARE IN METRES RELATED TO ORDNANCE DATUM NEWLYN (OD) UNLESS NOTED OTHERWISE.
- ALL COORDINATES ARE IN METRES RELATED TO ORDNANCE SURVEY NATIONAL GRID.
- ALL MATERIALS AND WORKMANSHIP WILL BE AS DEFINED IN THE SPECIFICATION UNLESS NOTED OTHERWISE.
- THIS DRAWING IS TO BE READ IN CONJUNCTION WITH ALL DRAWINGS AND DOCUMENTATION ASSOCIATED WITH THE PROJECT.
- THIS DRAWING HAS BEEN BASED UPON SURVEY/OS INFORMATION SUPPLIED BY A THIRD PARTY AND SCP SHALL NOT BE LIABLE FOR ANY INACCURACY OR DEFICIENCIES ARISING FROM IT.
- ALL LEVELS, DIMENSIONS AND LOCATIONS ARE TO BE CHECKED BY THE MAIN CONTRACTOR PRIOR TO COMMENCEMENT OF ANY WORK ON SITE.
- ALL WORKS TO BE CARRIED OUT IN ACCORDANCE WITH LOCAL AUTHORITY ADOPTABLE RESIDENTIAL ROAD SPECIFICATION AND STANDARD DETAILS.

REVISIONS

REV	DESCRIPTION	DATE	BY
A	FIRST ISSUE	10.04.24	AQ

SCP
an **RSK** company

Office of Origin: Manchester Tel: 0161 832 4400
www.scptransport.co.uk - www.rskgroup.com

Client Name:

R & M PROPERTY GROUP LTD

Project Title:

CROSS LANE / VAREY STREET
GORTON

Drawing Title:

S278 STANDARD DETAILS

Date:	10.04.2024	Drawn By:	AQ
Scale:	AS SHOWN	Checked:	LC
Status:	DESIGN	Approved:	NMc

Drawing No.	Rev.
SCP-230871-S278-4000-001	A