




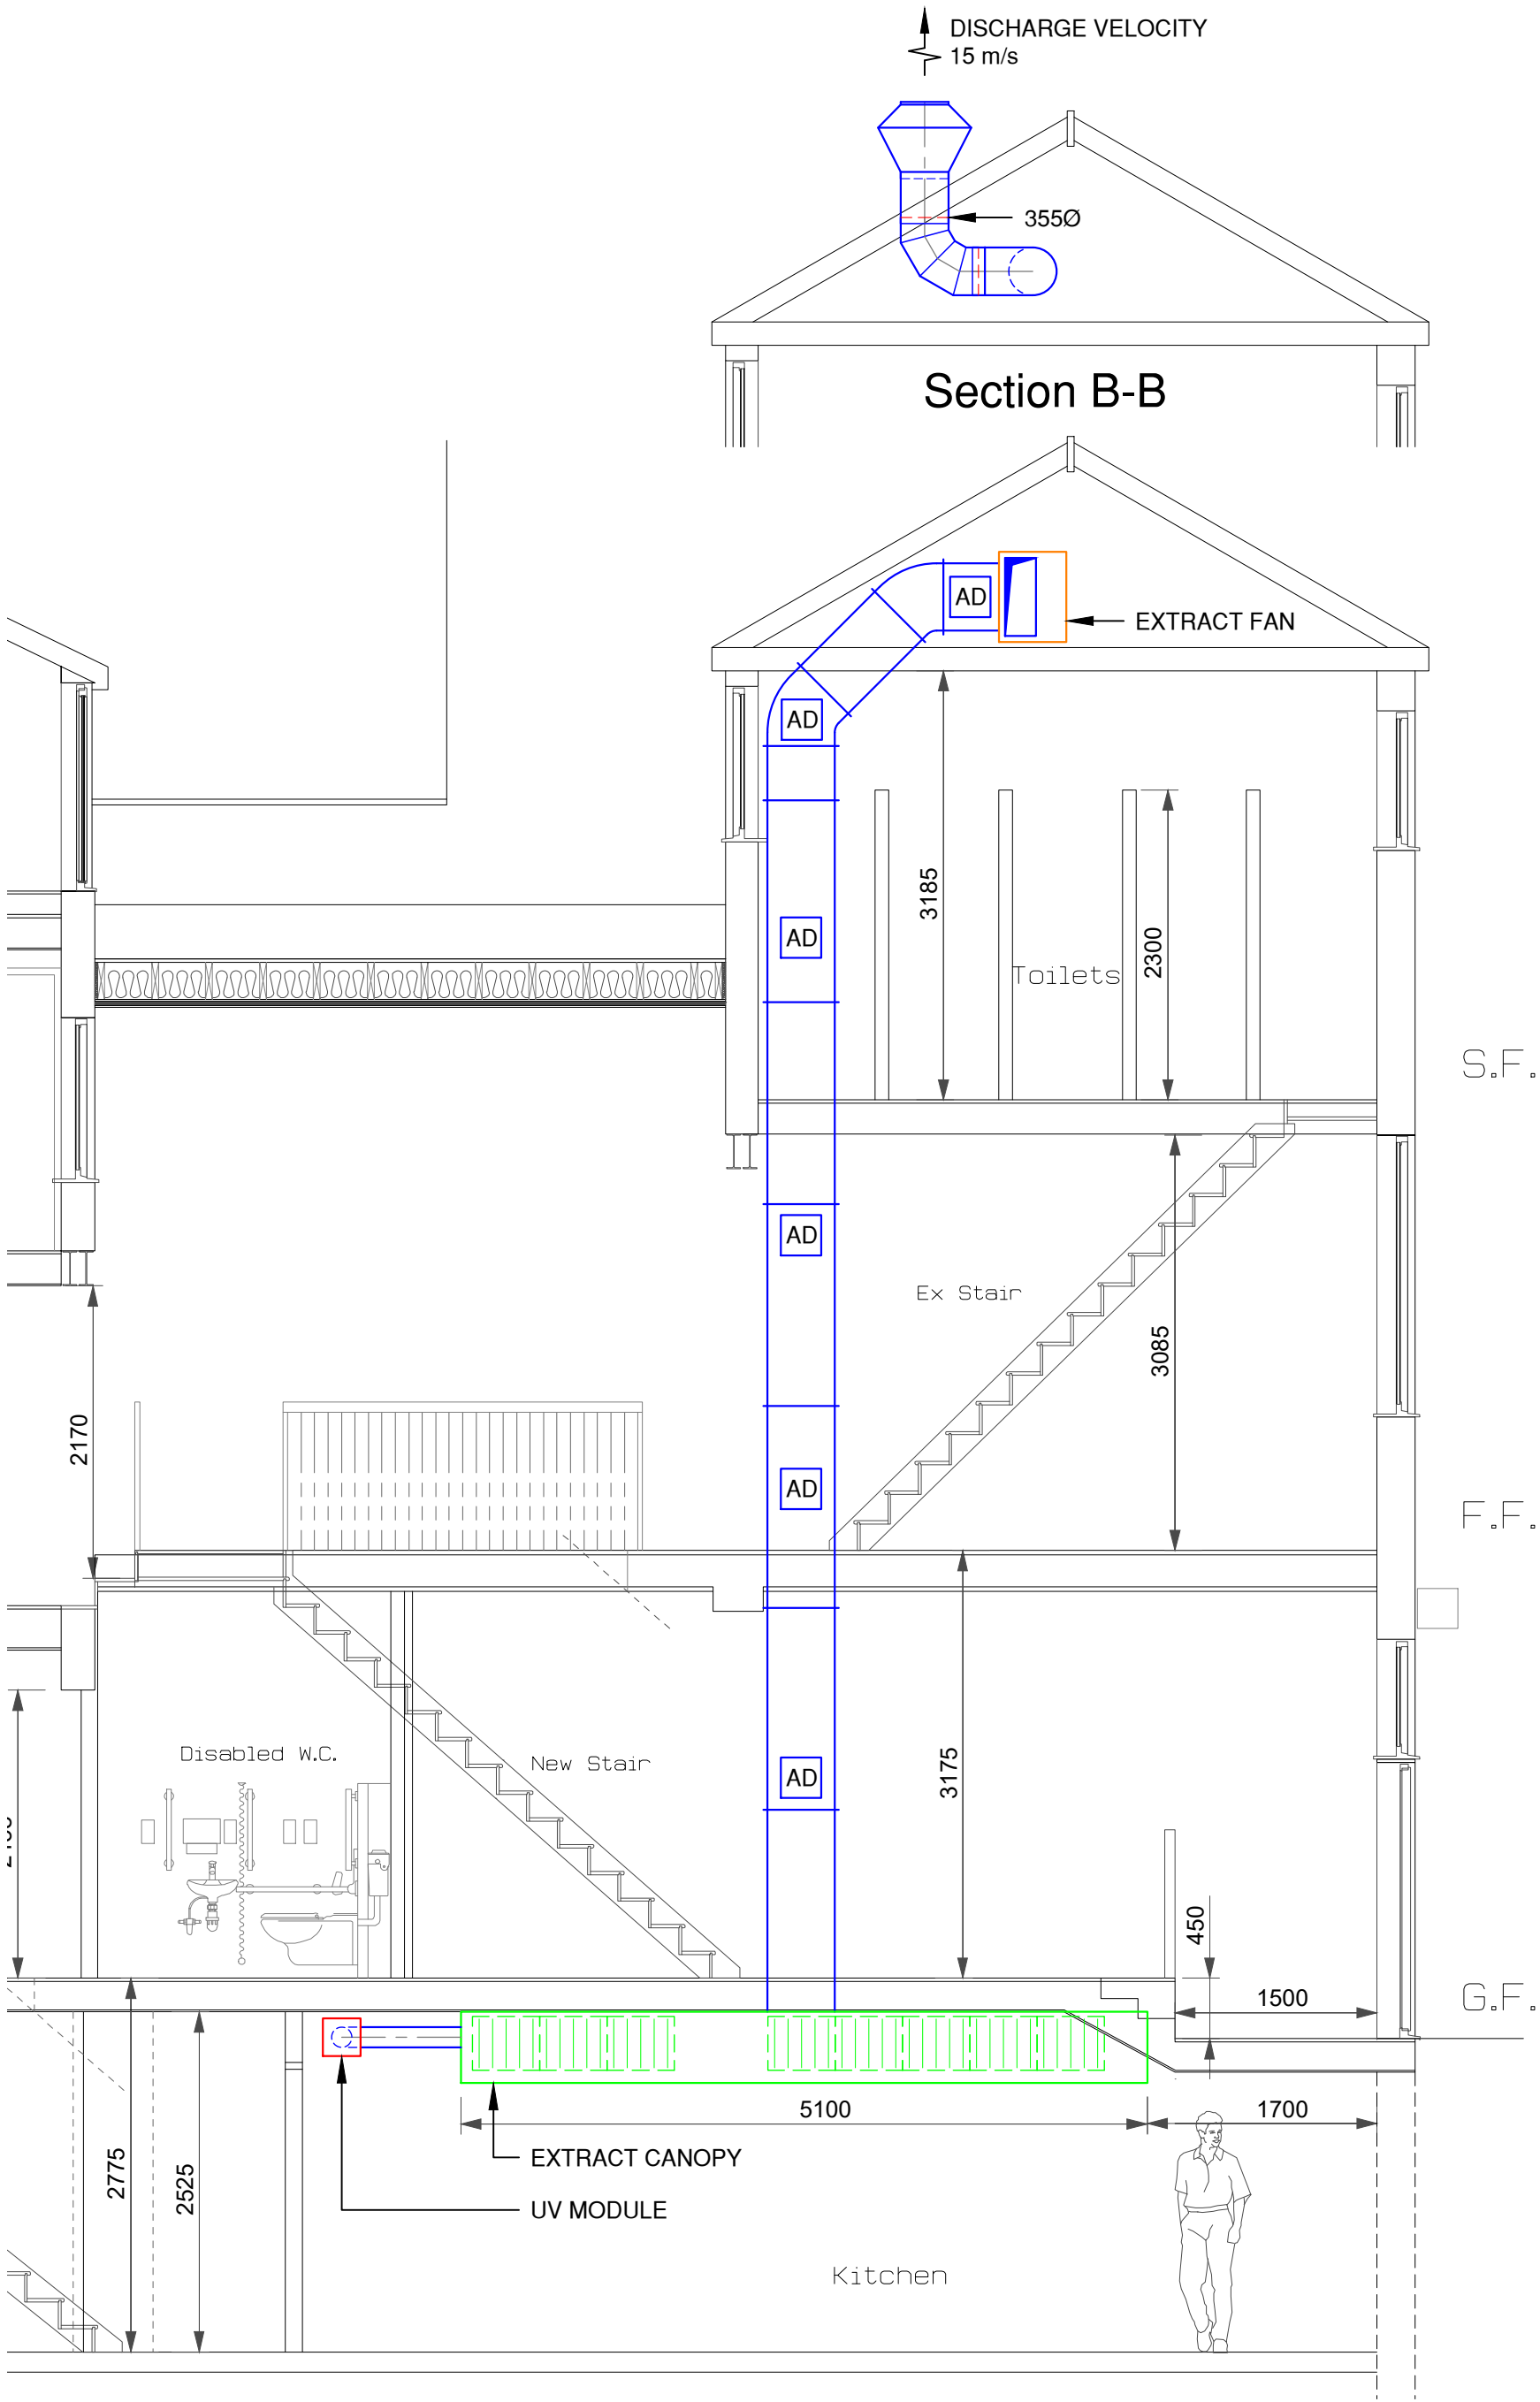


TYPICAL PROPOSED SECTION A-A

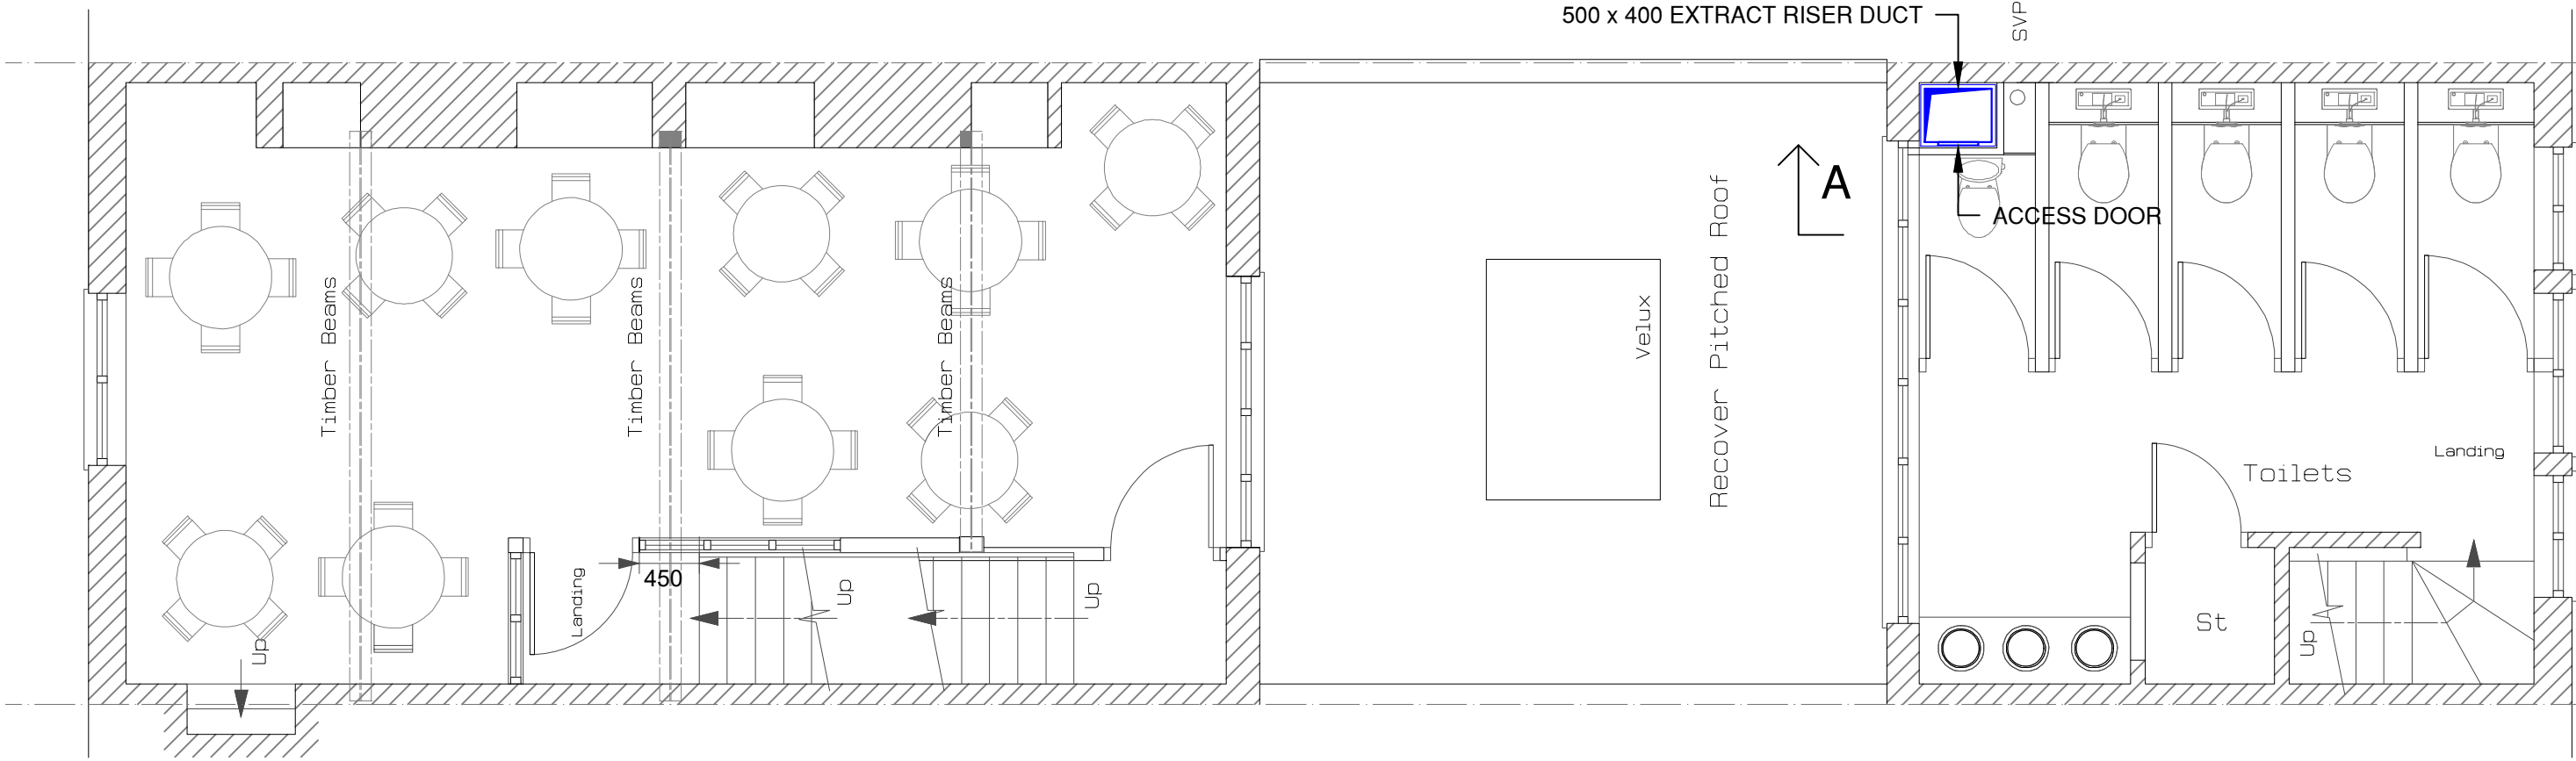


PROPOSED SECOND FLOOR

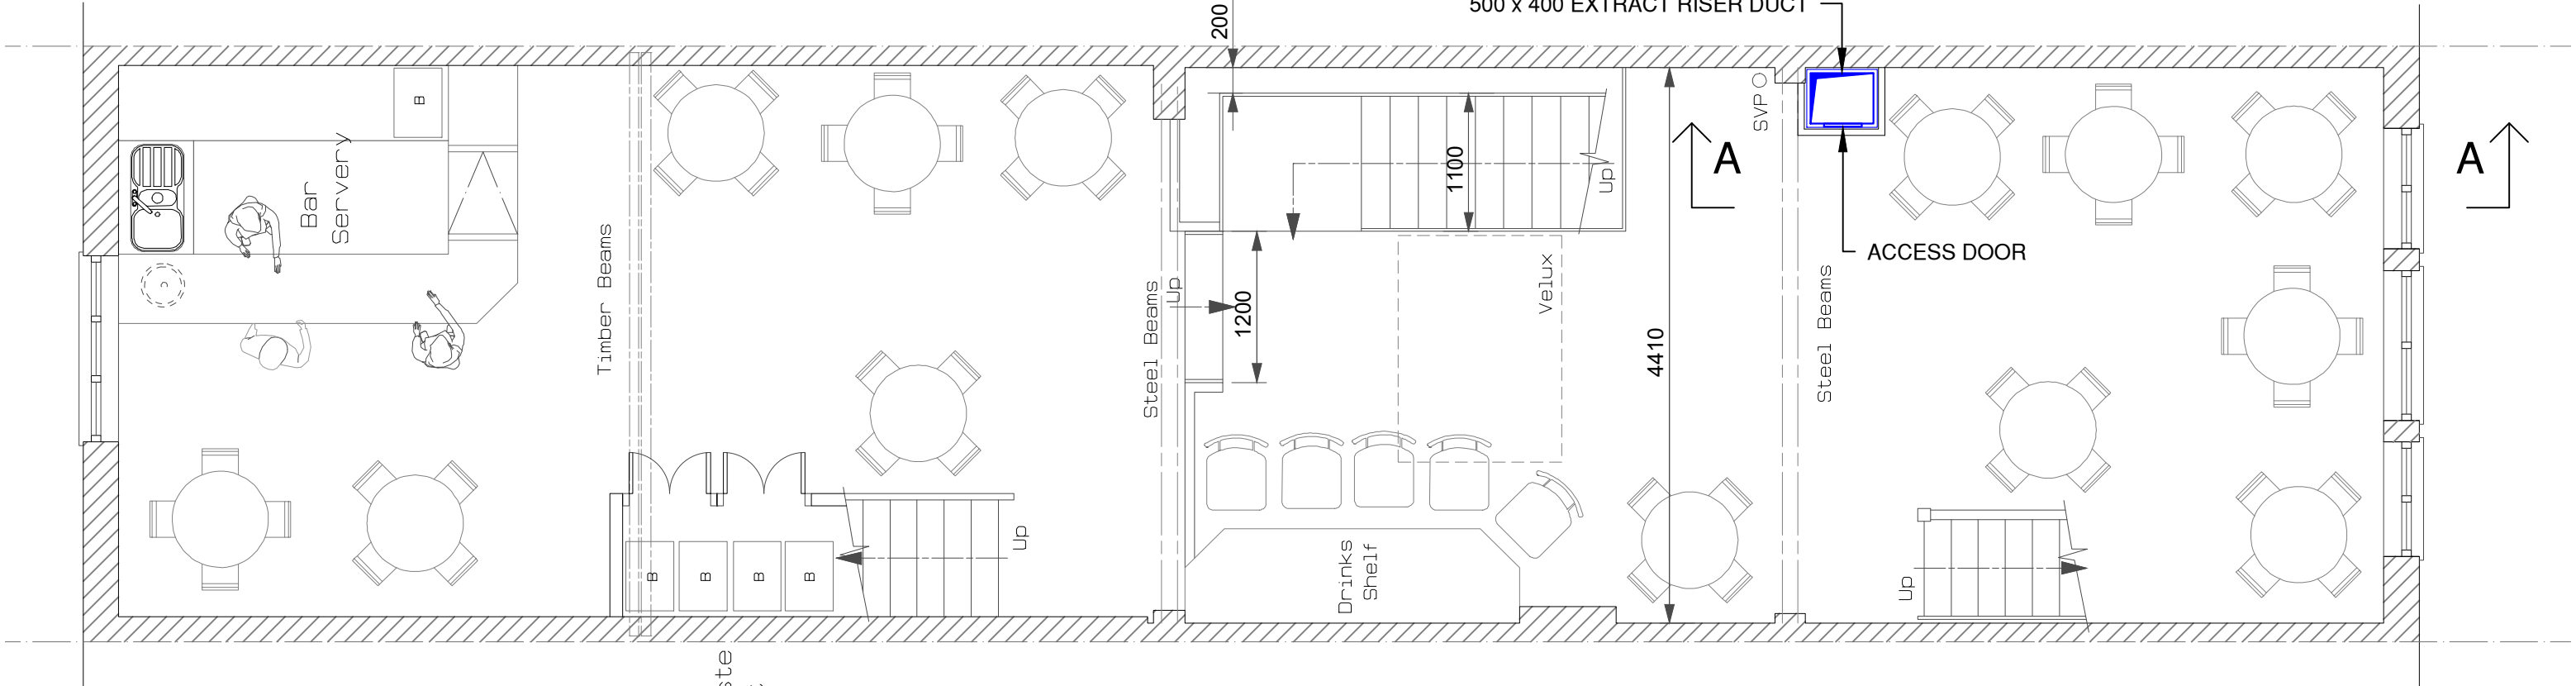


PROPOSED FIRST FLOOR

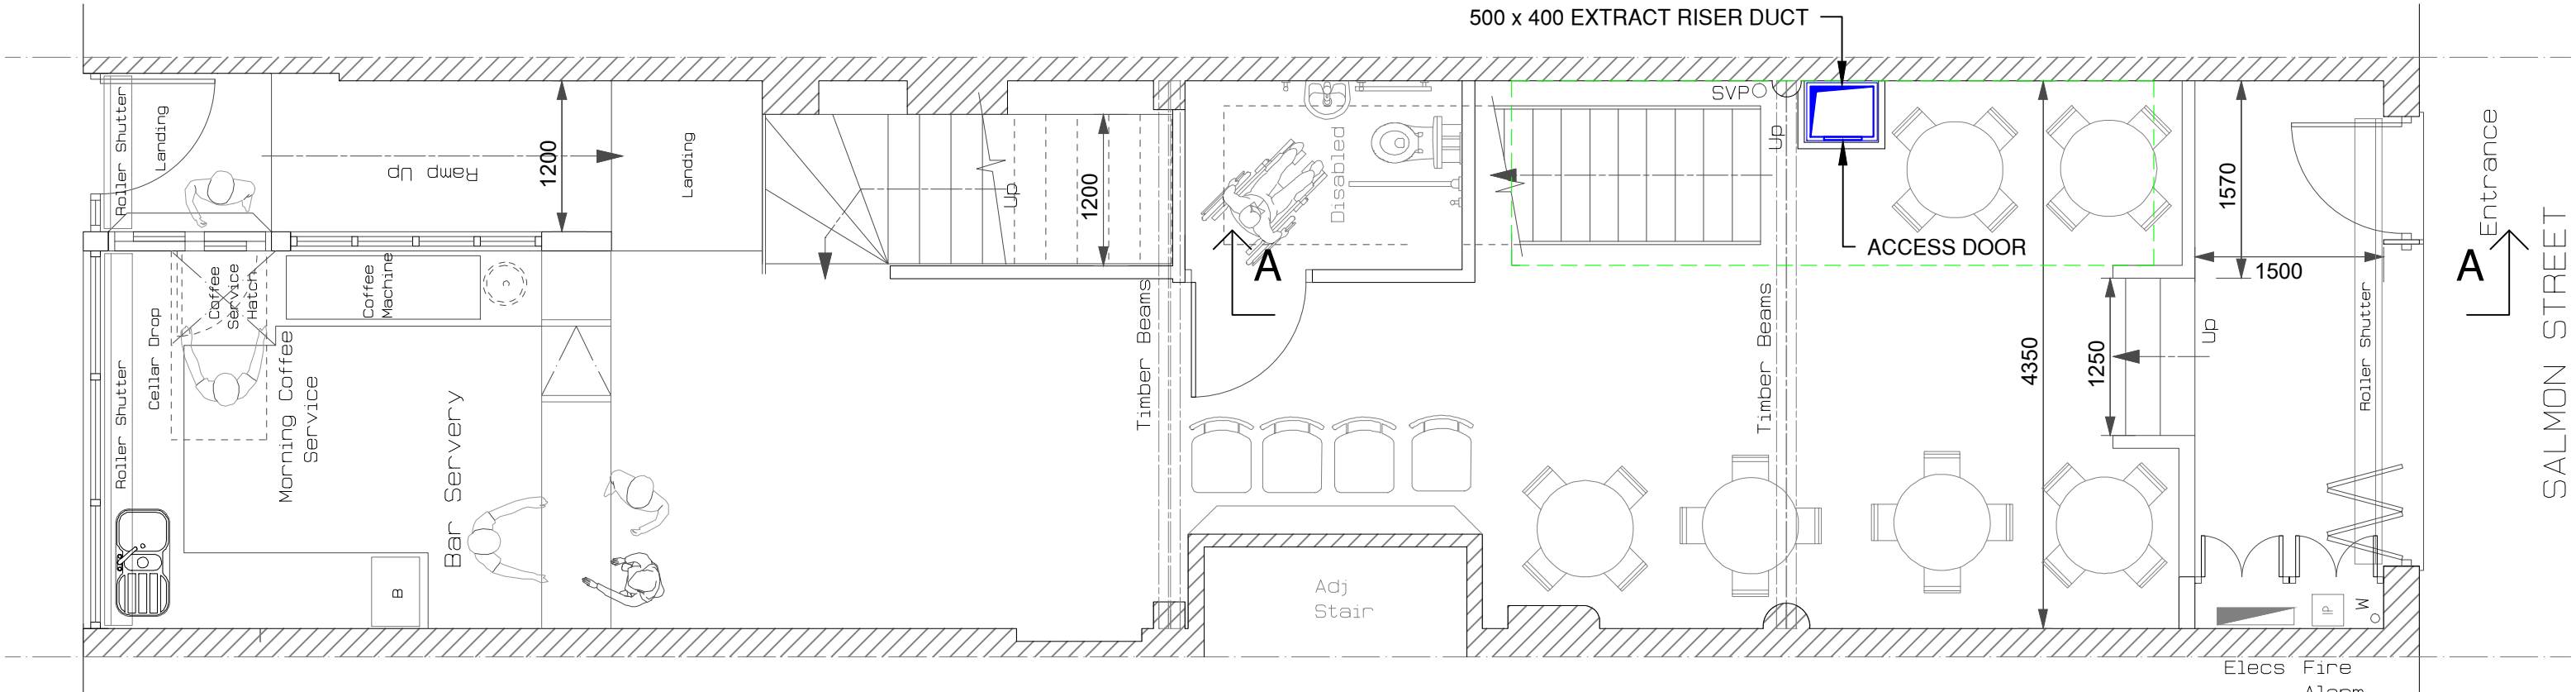

PROPOSED GROUND FLOOR

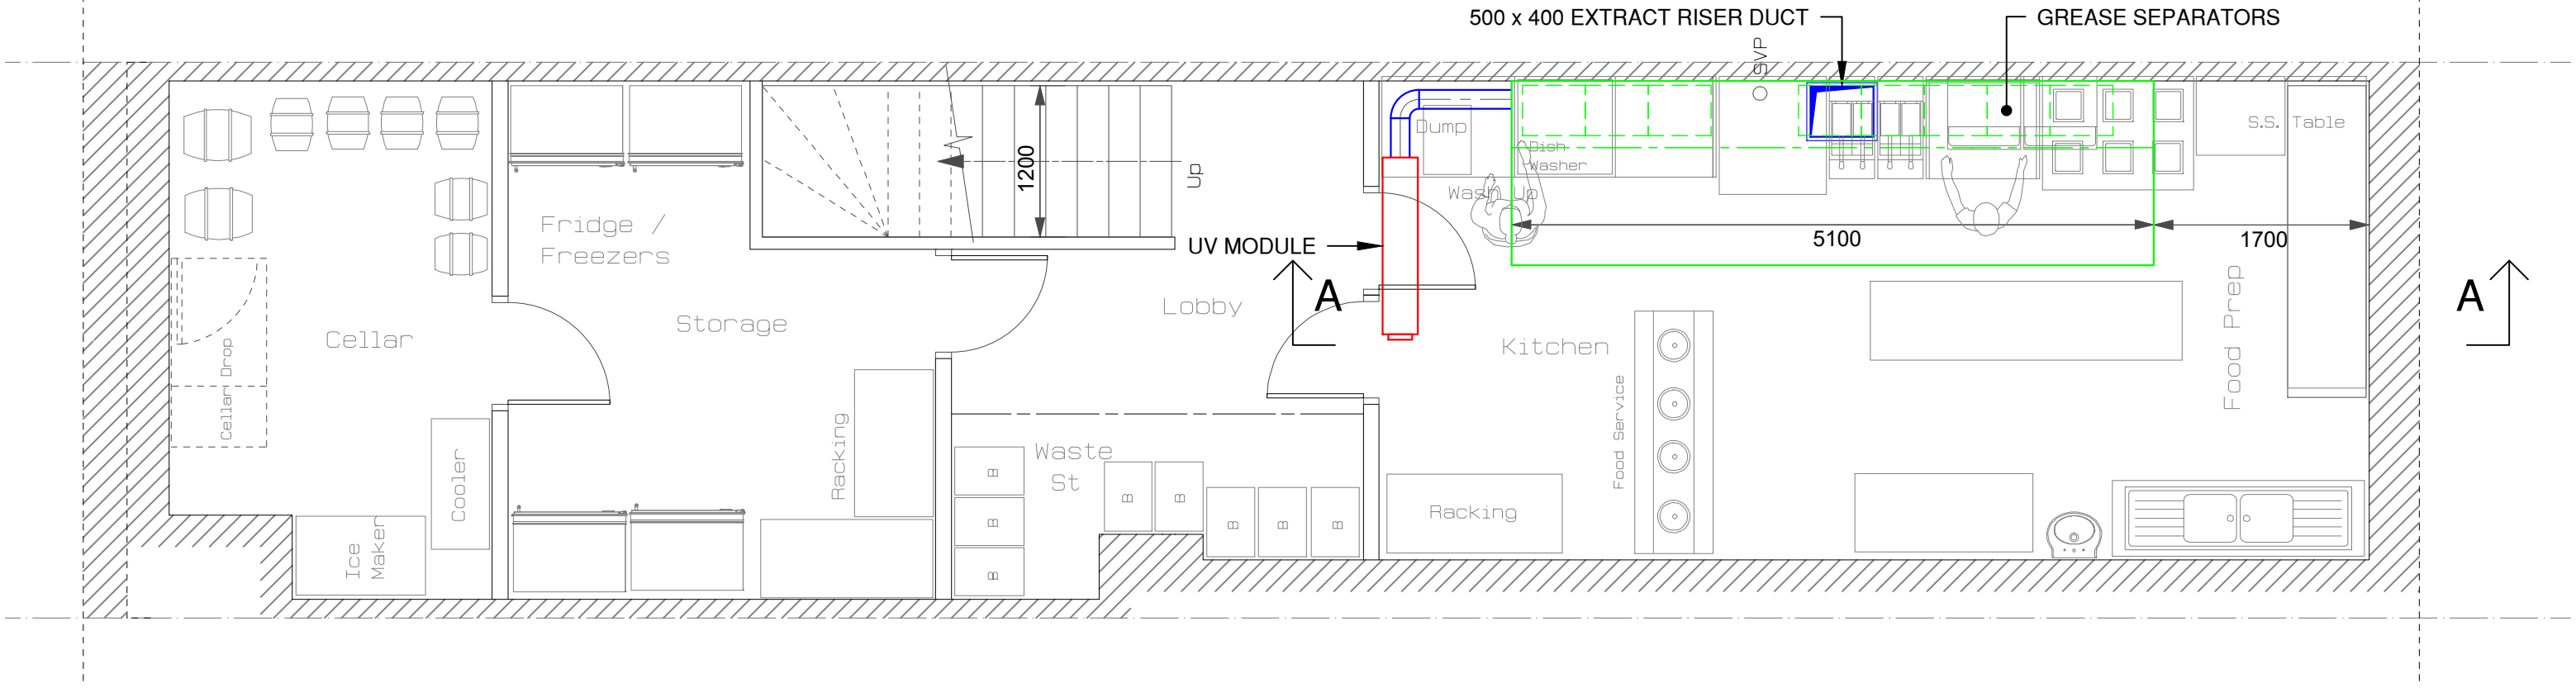

PROPOSED BASEMENT

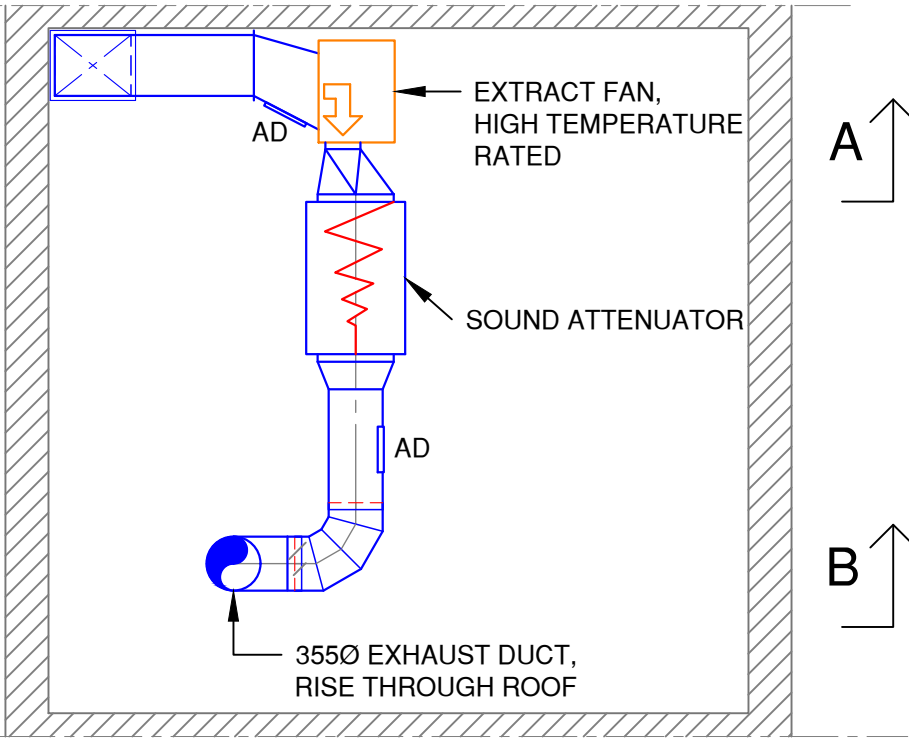

ROOF SPACE ABOVE
SECOND FLOOR TOILETS

NOTE
ALL DUCTWORK TO BE 2 HOUR FIRE RATED
EXTRACT FAN TO BE HIGH TEMPERATURE RATED

Rev	Date	Description	By
SWAN Projects			
tel: 0161 300 3465 fax: 0161 959 2093 E mail: Info@swan-projects.com			
Client THREE33 VENTURES LTD			
Project 1 SALMON STREET			
Title KITCHEN VENTILATION			
Scale	1:50	Drawing Number	Rev
Date	14.04.23	C759/1	
Drawn	PAS		
Checked			