





CLIENT: Dr Owoicho Okpe	© Copyright Diogel Architecture. All dimensions to be checked and verified on site. This drawing is to be read in conjunction with all other relevant drawings and specifications. Any discrepancies in the drawings are to be reported immediately to Diogel Architecture. This drawing is not to be used for construction or sales purposes unless marked 'issued for construction'. Dimensions and area schedules are subject to change.	DIOGEL Your Home, Your Safe Place, Your World adam@diogelarchitecture.co.uk / +44 (0)1248 800 321	REV	DESCRIPTION	DATE	2 Britnal Avenue M12 4BH Location Plan		REVISION
						SCALE: 1 : 1250 DRAWN: BA		JOB / DRAWING No. 1247-02-01-01

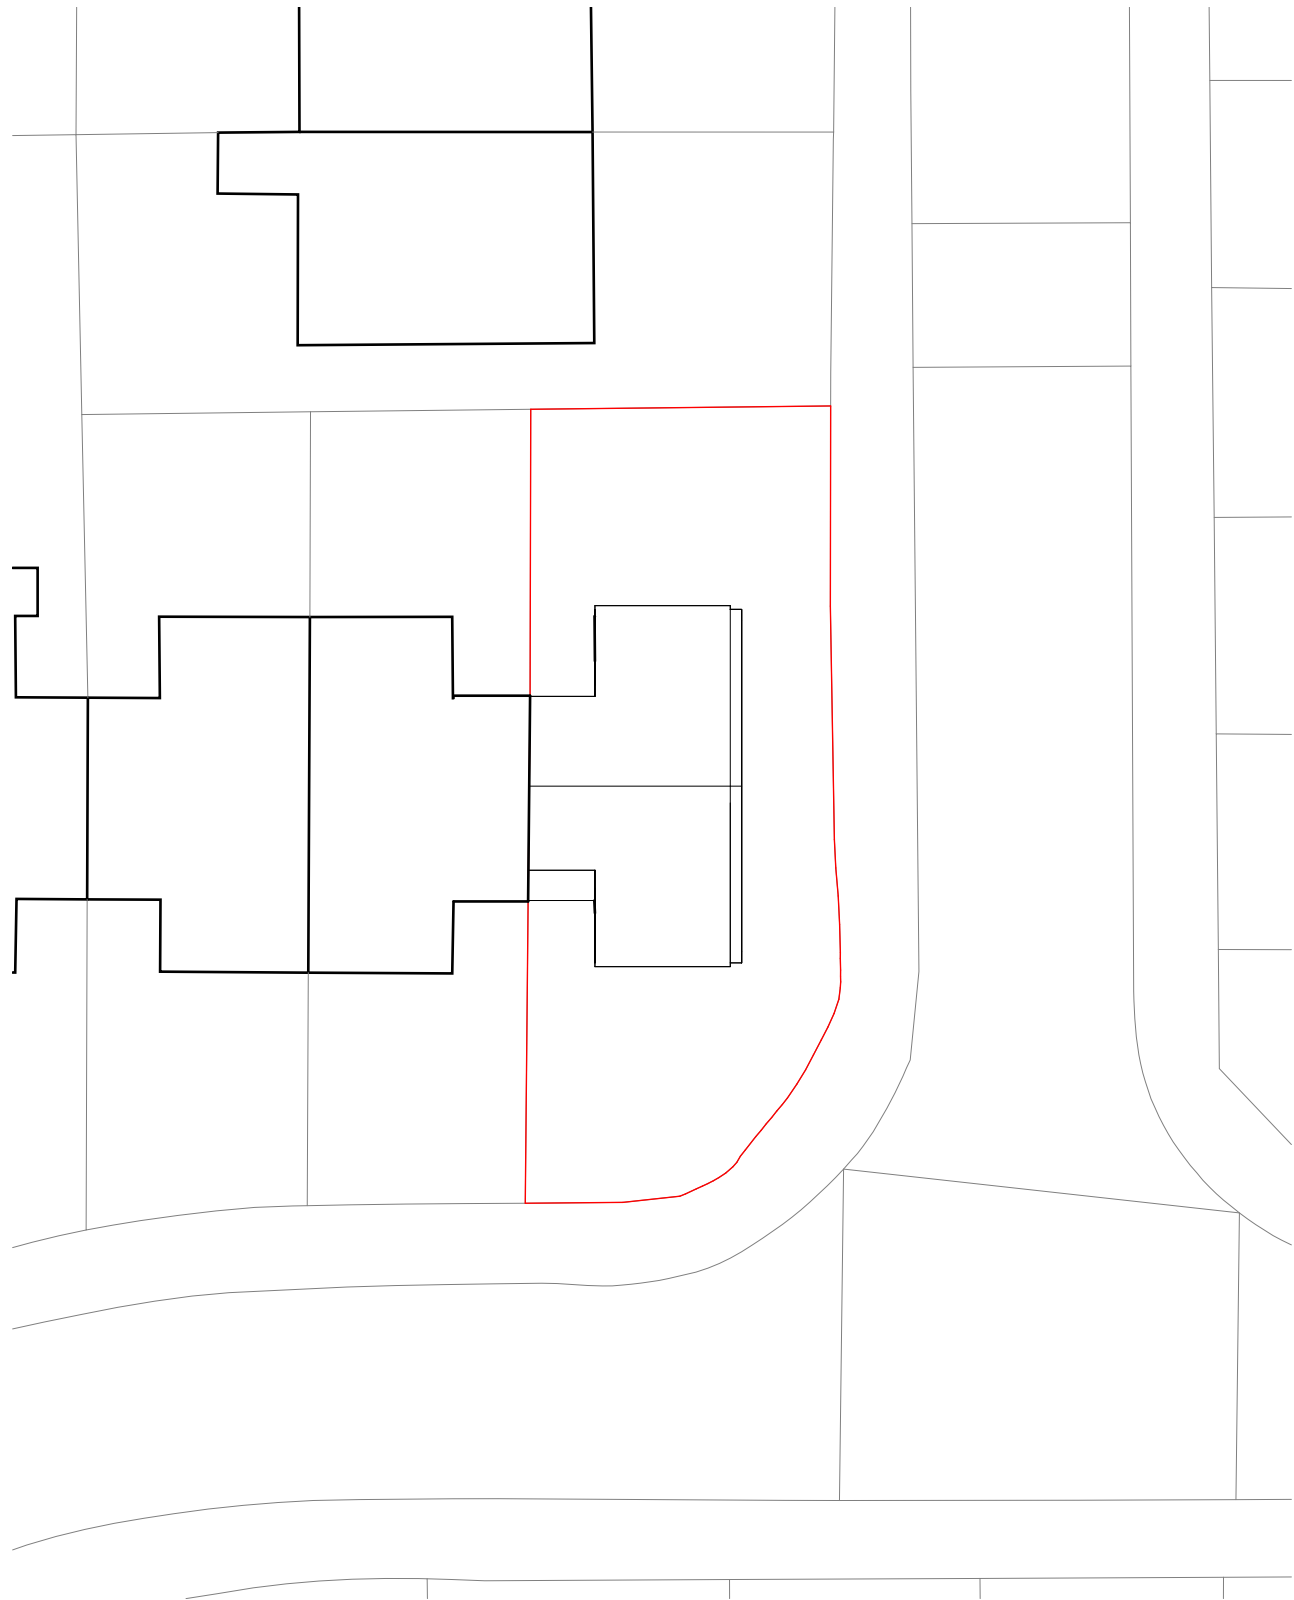

1 Existing
1 : 200

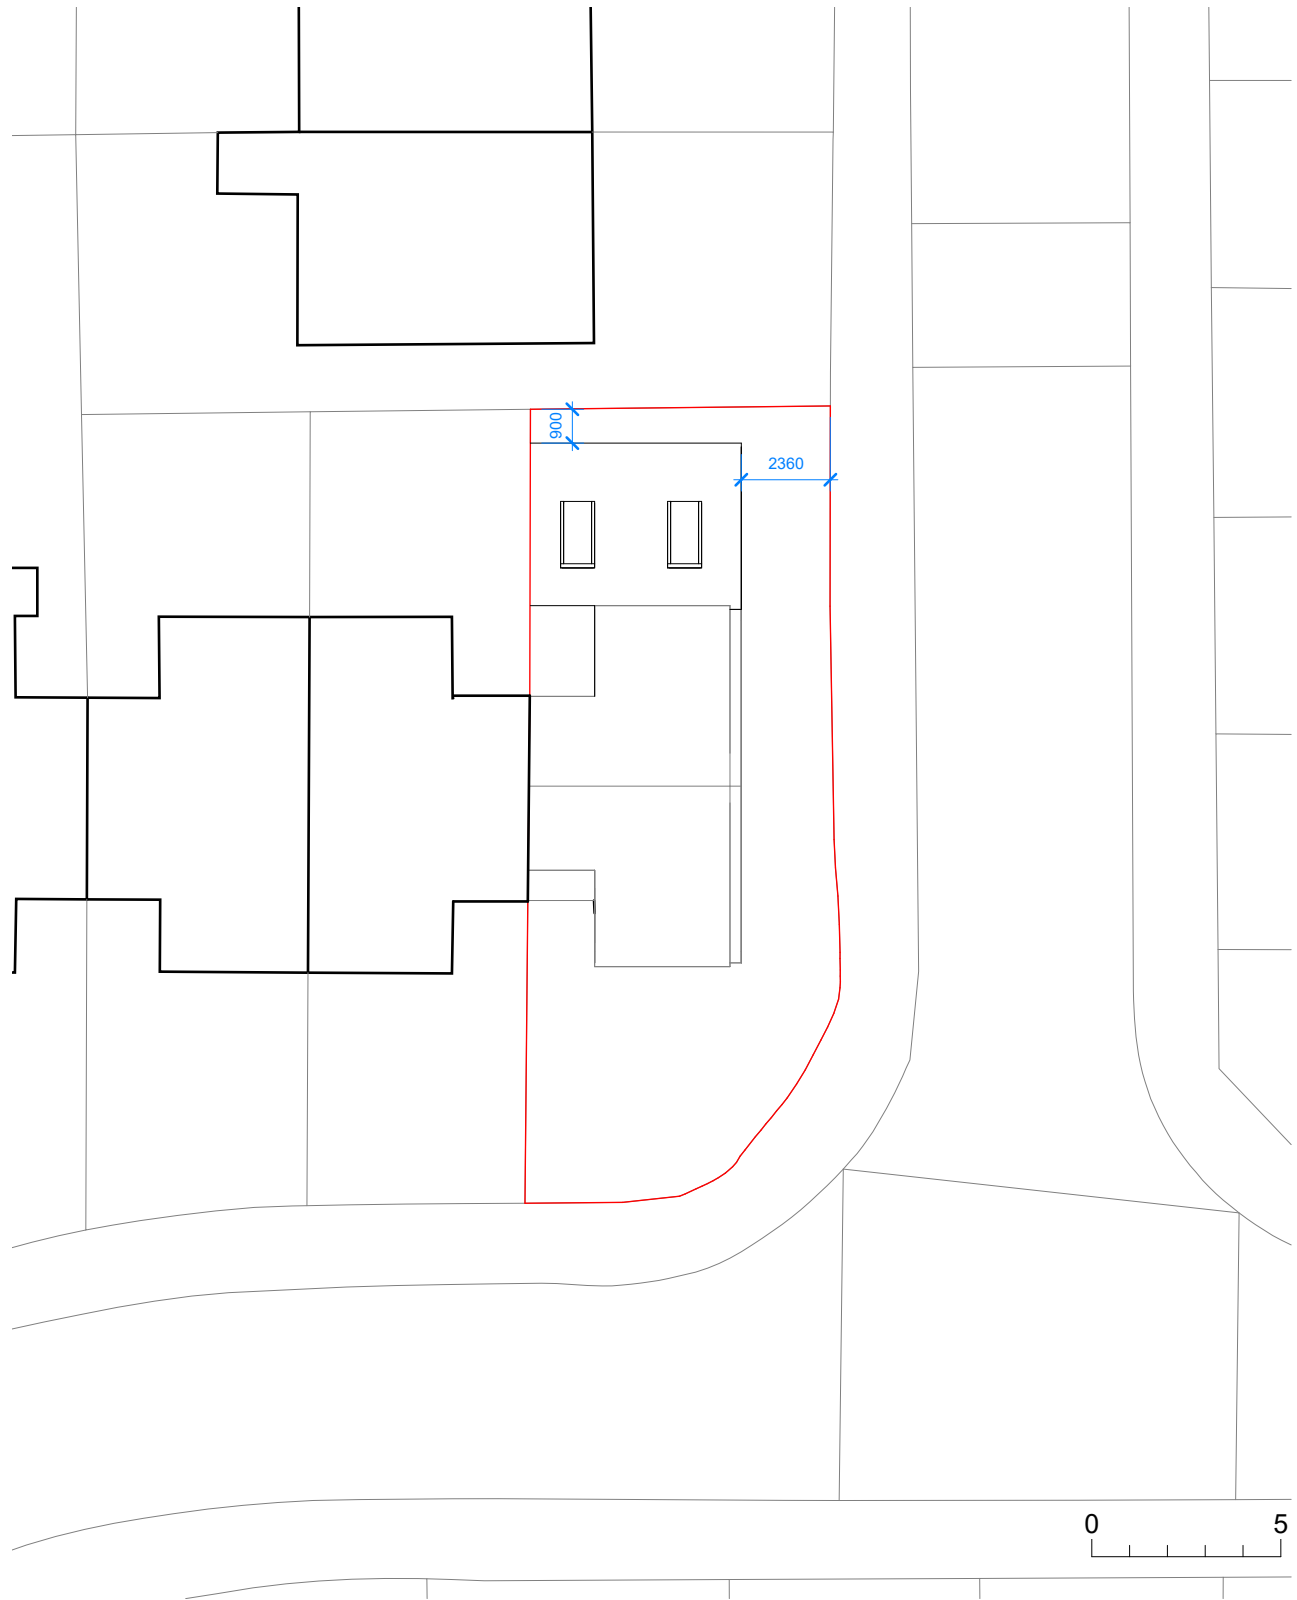

2 Proposed
1 : 200



CLIENT:

Dr Owoicho Okpe

REV

DESCRIPTION

DATE

2 Britnal Avenue
M12 4BH
Site Layout Plan

REVISION



© Copyright Diogel Architecture. All dimensions to be checked and verified on site. This drawing is to be read in conjunction with all other relevant drawings and specifications. Any discrepancies in the drawings are to be reported immediately to Diogel Architecture. This drawing is not to be used for construction or sales purposes unless marked 'issued for construction'.

Dimensions and area schedules are subject to change.

DIOGEL


Your Home, Your Safe Place, Your World
adam@diogelarchitecture.co.uk / +44 (0)1248 800 321

SCALE: 1 : 200


DRAWN: BA

JOB / DRAWING No.

1247-02-02-01

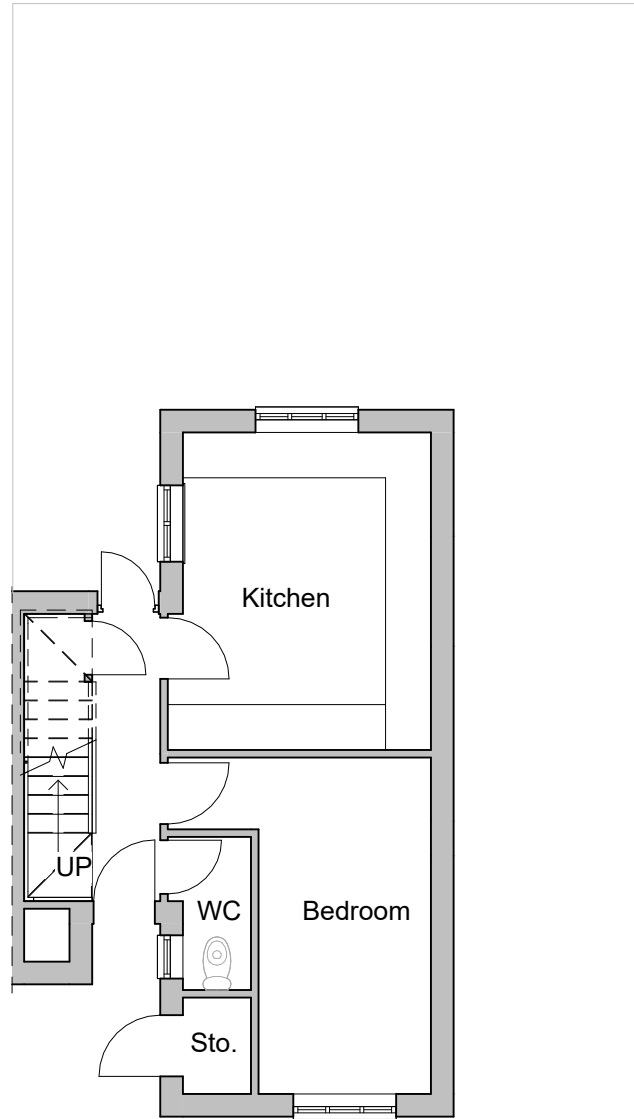

1 **Ground Floor**
1 : 100

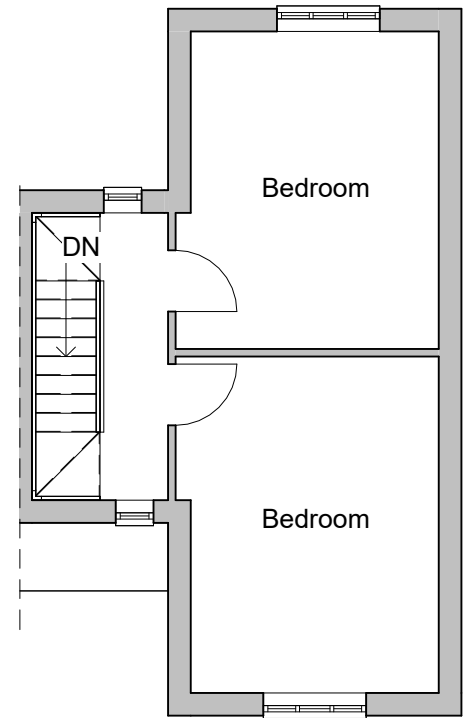

2 **First Floor**
1 : 100




CLIENT:	Dr Owoicho Okpe	REV	DESCRIPTION	DATE	2 Britnal Avenue M12 4BH Existing Plans		REVISION
	DIOGEL Your Home, Your Safe Place, Your World adam@diogelarchitecture.co.uk / +44 (0)1248 800 321				SCALE: 1 : 100	JOB / DRAWING No.	
					DRAWN: BA	1247-02-03-01	


© Copyright Diogel Architecture. All dimensions to be checked and verified on site. This drawing is to be read in conjunction with all other relevant drawings and specifications. Any discrepancies in the drawings are to be reported immediately to Diogel Architecture. This drawing is not to be used for construction or sales purposes unless marked 'issued for construction'.
Dimensions and area schedules are subject to change.

DIOGEL

Your Home, Your Safe Place, Your World
adam@diogelarchitecture.co.uk / +44 (0)1248 800 321

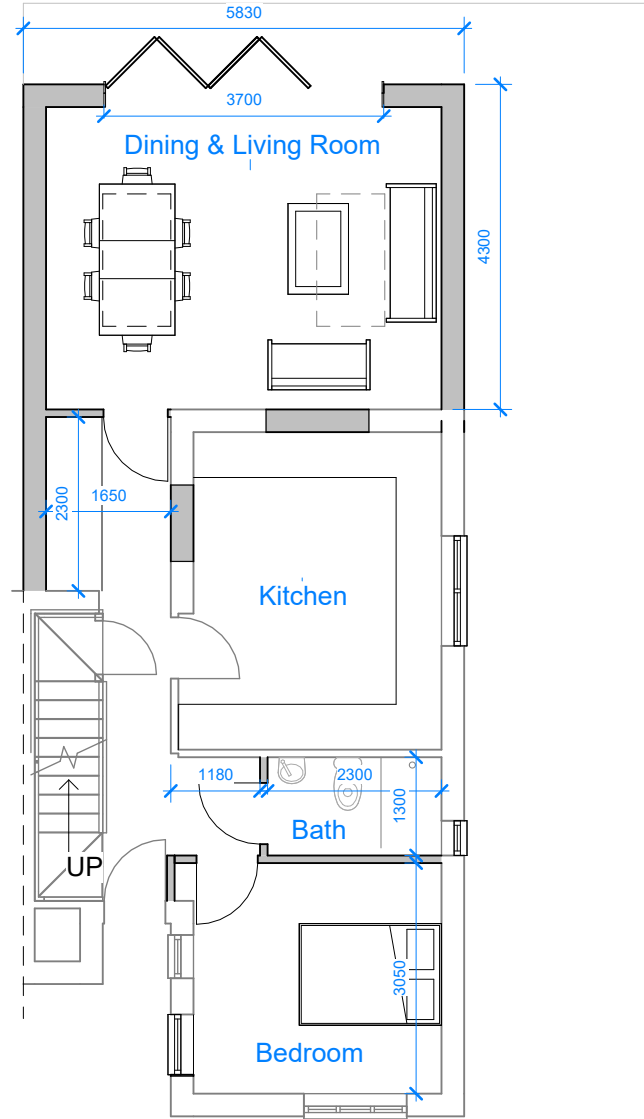

1 **Groud Floor**
1 : 100

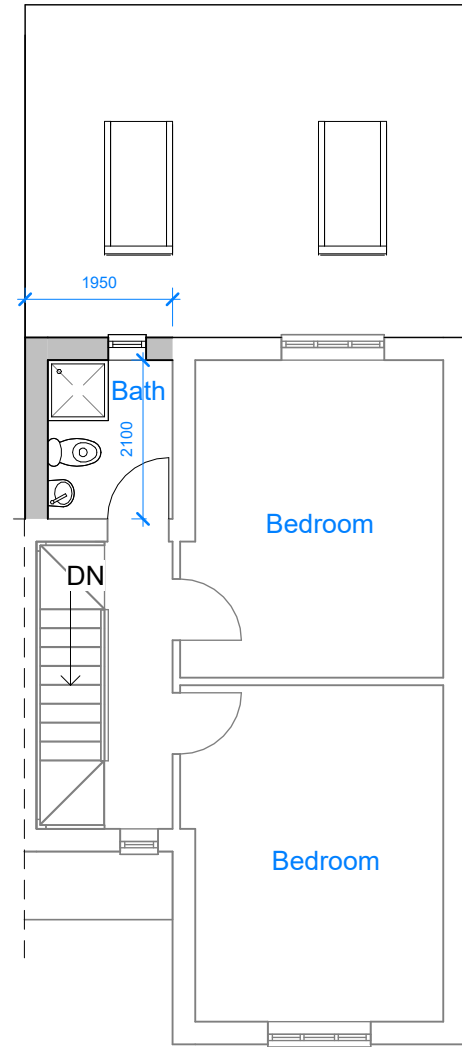


2 **First Floor**
1 : 100




CLIENT:	Dr Owoicho Okpe	REV DESCRIPTION DATE	2 Britnal Avenue M12 4BH Proposed Plans		REVISION
			SCALE: 1 : 100	JOB / DRAWING No.	
			DRAWN: BA	1247-02-03-02	

© Copyright Diogel Architecture. All dimensions to be checked and verified on site. This drawing is to be read in conjunction with all other relevant drawings and specifications. Any discrepancies in the drawings are to be reported immediately to Diogel Architecture. This drawing is not to be used for construction or sales purposes unless marked 'issued for construction'.
Dimensions and area schedules are subject to change.

DIOGEL
Your Home, Your Safe Place, Your World
adam@diogelarchitecture.co.uk / +44 (0)1248 800 321

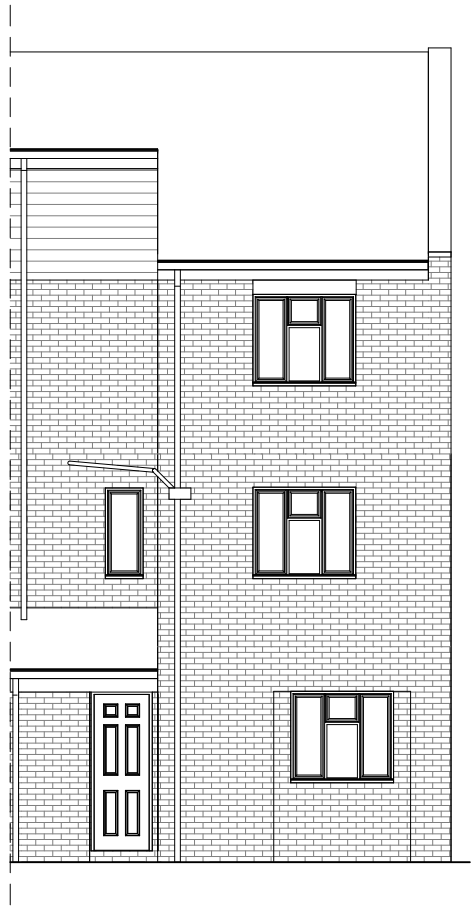


1 **Front**
1 : 100

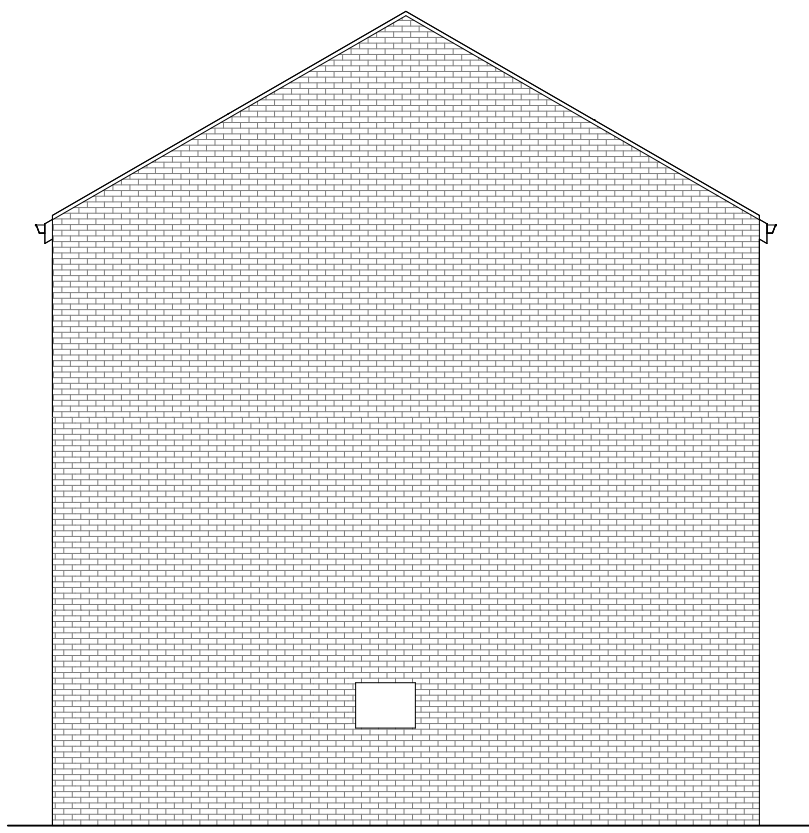


2 **Right Hand Side**
1 : 100



CLIENT:	Dr Owoicho Okpe		REV	DESCRIPTION	DATE	2 Britnal Avenue M12 4BH Existing Elevations		REVISION
	© Copyright Diogel Architecture. All dimensions to be checked and verified on site. This drawing is to be read in conjunction with all other relevant drawings and specifications. Any discrepancies in the drawings are to be reported immediately to Diogel Architecture. This drawing is not to be used for construction or sales purposes unless marked 'issued for construction'. Dimensions and area schedules are subject to change. DIOGEL Your Home, Your Safe Place, Your World adam@diogelarchitecture.co.uk / +44 (0)1248 800 321						REVISION	
		SCALE: 1 : 100		DRAWN: BA		JOB / DRAWING No. 1247-02-04-01		

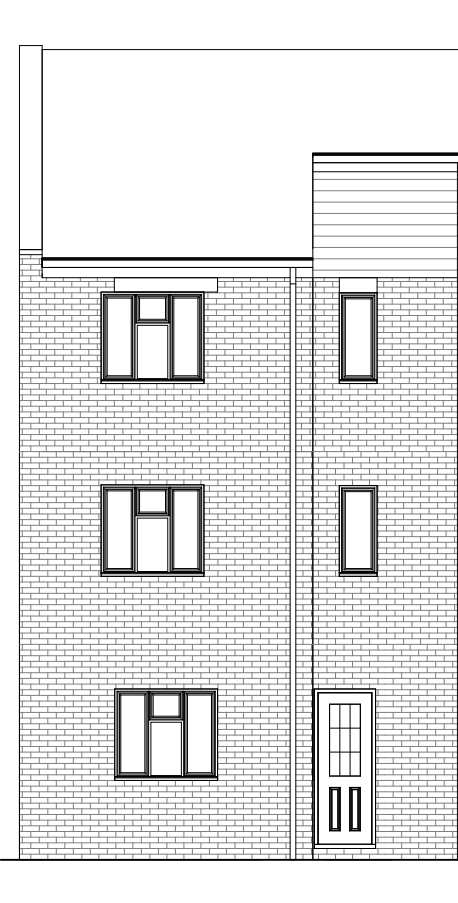

1 **Rear**
1 : 100

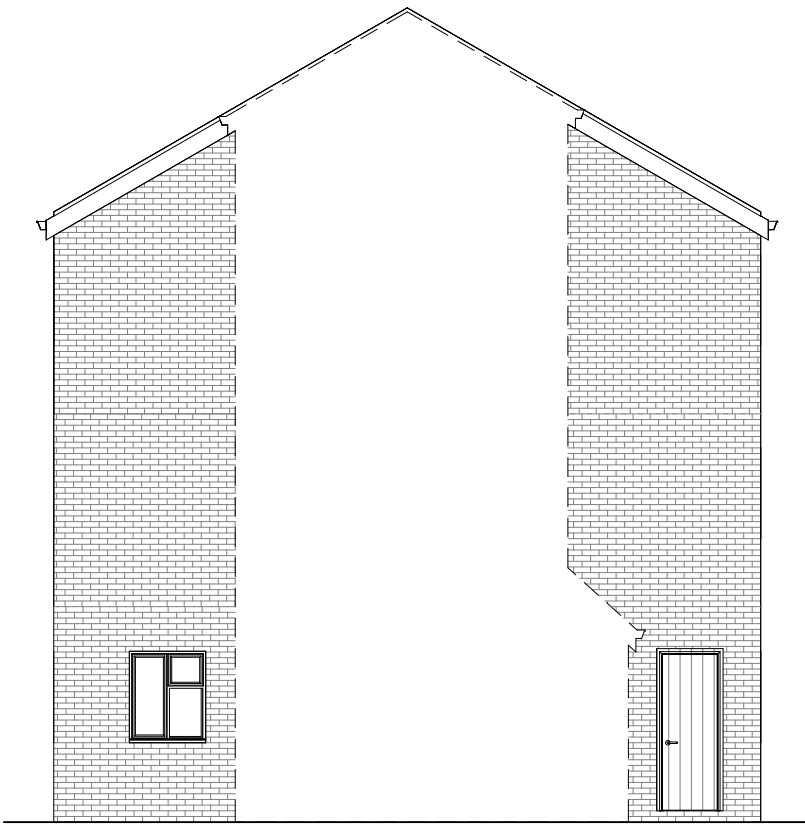

2 **Left Hand Side**
1 : 100



CLIENT:

Dr Owoicho Okpe

REV DESCRIPTION DATE

2 Britnal Avenue
M12 4BH
Existing Elevations


REVISION
○

© Copyright Diogel Architecture. All dimensions to be checked and verified on site. This drawing is to be read in conjunction with all other relevant drawings and specifications. Any discrepancies in the drawings are to be reported immediately to Diogel Architecture. This drawing is not to be used for construction or sales purposes unless marked 'issued for construction'.
Dimensions and area schedules are subject to change.


DIOGEL
Your Home, Your Safe Place, Your World
adam@diogelarchitecture.co.uk / +44 (0)1248 800 321

SCALE: 1 : 100
DRAWN: BA


JOB / DRAWING No.
1247-02-04-02

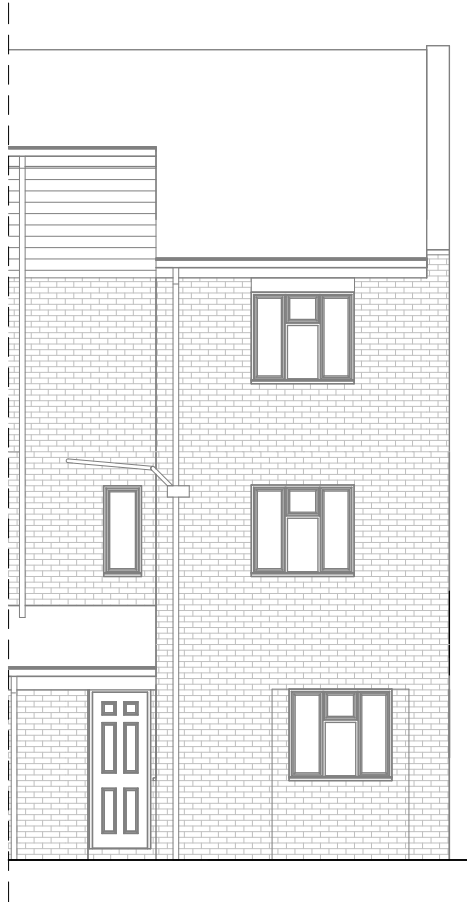

1 **Front**
1 : 100

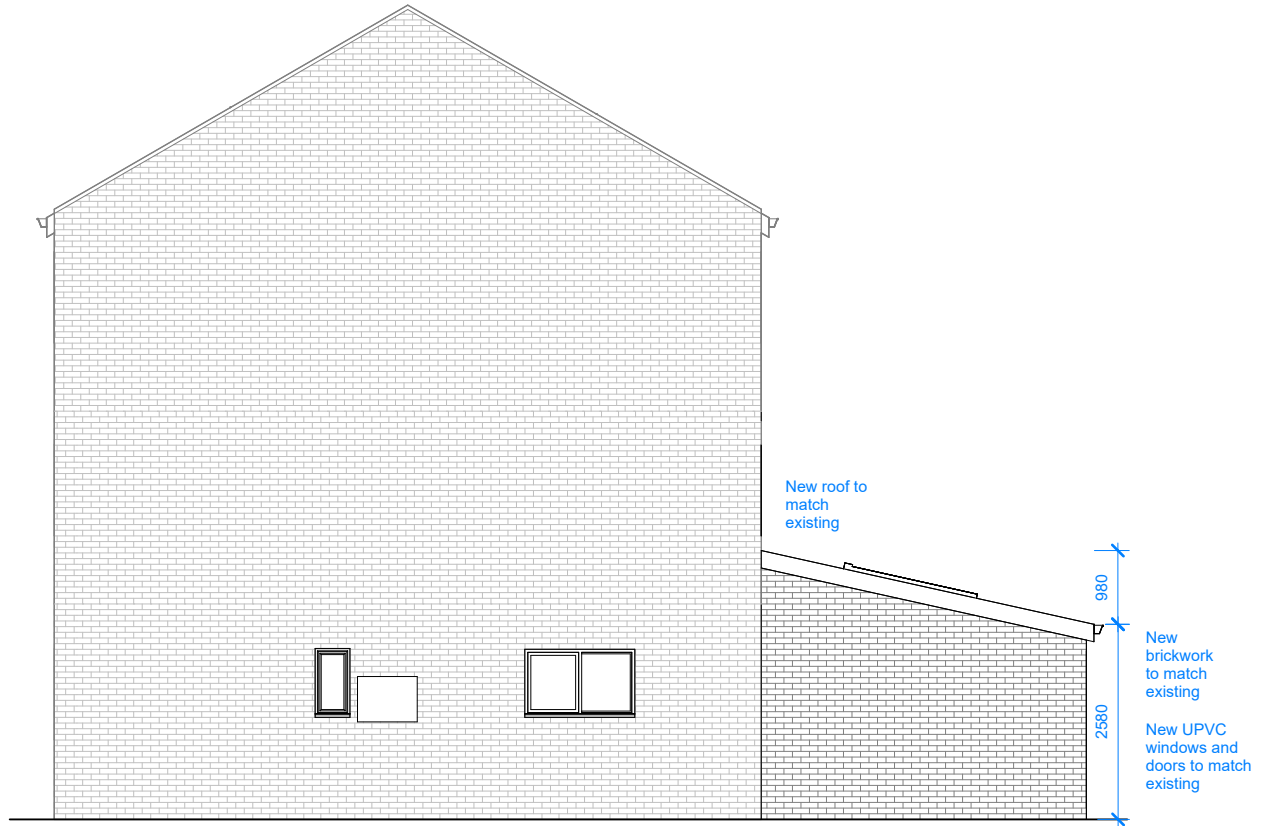

2 **Right Hand Side**
1 : 100

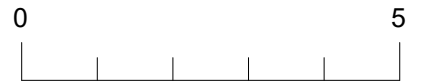

CLIENT:

Dr Owoicho Okpe

© Copyright Diogel Architecture. All dimensions to be checked and verified on site. This drawing is to be read in conjunction with all other relevant drawings and specifications. Any discrepancies in the drawings are to be reported immediately to Diogel Architecture. This drawing is not to be used for construction or sales purposes unless marked 'issued for construction'.
Dimensions and area schedules are subject to change.

DIOGEL

Your Home, Your Safe Place, Your World
adam@diogelarchitecture.co.uk / +44 (0)1248 800 321

REV

DESCRIPTION

DATE

2 Britnal Avenue
M12 4BH
Proposed Elevations

REVISION



SCALE: 1 : 100


DRAWN: BA

JOB / DRAWING No.

1247-02-04-03



1 Rear
1 : 100

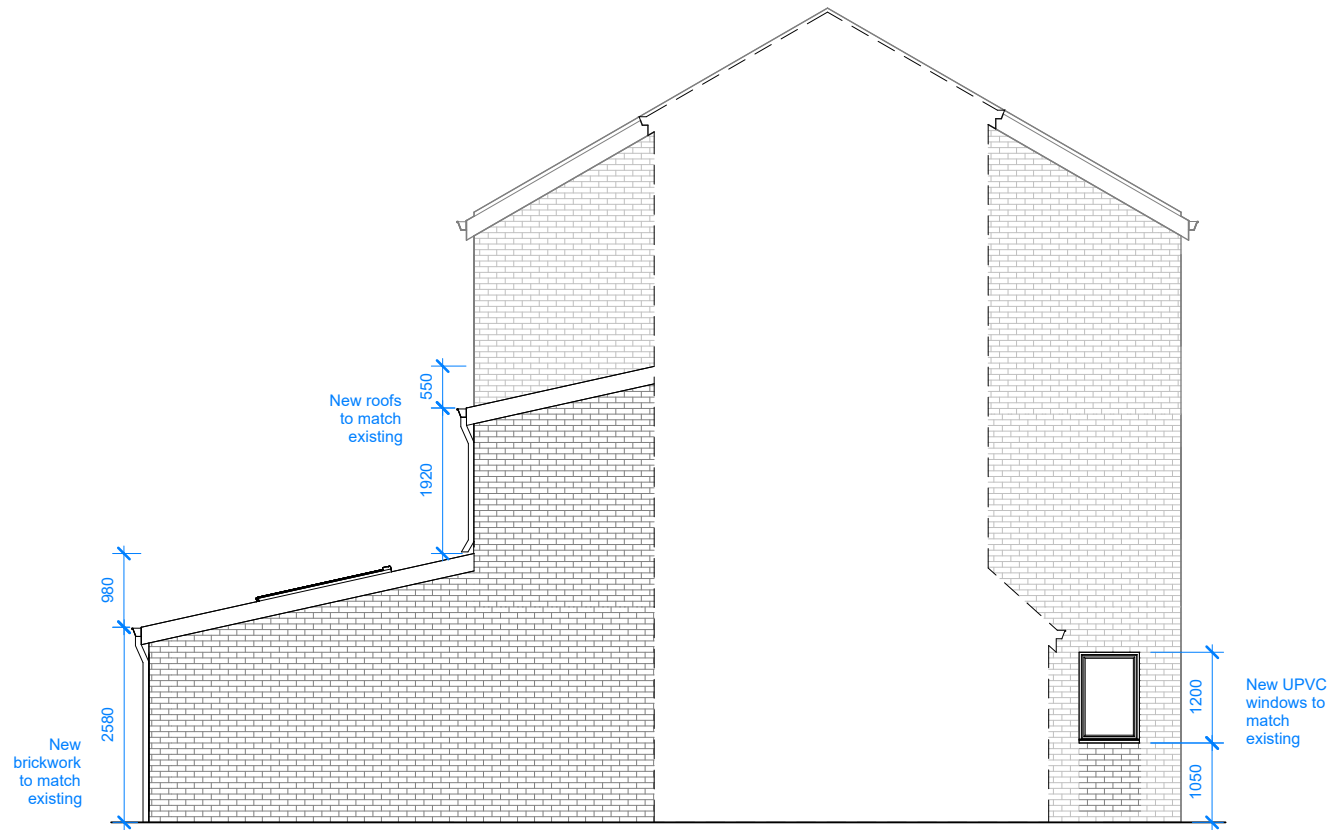

2 Left Hand Side
1 : 100



CLIENT:

Dr Owoicho Okpe

© Copyright Diogel Architecture. All dimensions to be checked and verified on site. This drawing is to be read in conjunction with all other relevant drawings and specifications. Any discrepancies in the drawings are to be reported immediately to Diogel Architecture. This drawing is not to be used for construction or sales purposes unless marked 'issued for construction'.

Dimensions and area schedules are subject to change.

DIOGEL

Your Home, Your Safe Place, Your World
adam@diogelarchitecture.co.uk / +44 (0)1248 800 321

REV

DESCRIPTION

DATE

2 Britnal Avenue
M12 4BH
Proposed Elevations

SCALE: 1 : 100

DRAWN: BA

JOB / DRAWING No.

1247-02-04-04

REVISION

