JO MALONE
LONDON

Retail DESIGN DEVELOPMENT CENTRE UK & I

ELECTRICAL KEY

	1x DOUBLE WALL FED POWER
	1x DOUBLE WALL FED POWER [CLEANING IN MATTE BLACK]
	2x WALL FED UNSWITCHED FUSED SPURS
	1x 24HR CEILING FED POWER
	1x 24HR 13AMP FLOOR FED POWER
	2x 24HR 13AMP WALL FED POWER
	6x 13AMP FLOOR FED DOUBLE SWITCHED SOCKET OUTLETS [DSSO]
	2x DOUBLE FLOOR FED POWER
	1x DOUBLE FLOOR FED POWER
	12x CAT6 FLOOR FED CABLE DATA
	1x DOUBLE 24HR 13AMP WALL FED POWER
	2x CAT6 DATA IN CEILING [FOOTFALL]
	2x CAT6 DATA IN CEILING [WiFi]
	2x CAT6 WALL FED DATA [DIGITAL SCREEN]
	2x CAT6 WALL FED DATA [MEDIA PLAYER]
	6x 13AMP WALL FED DOUBLE SWITCHED SOCKET OUTLETS [DSSO]
	1x DOUBLE USB POWER SOCKET
	12x CAT6 WALL FED CABLE DATA
	HOT AND COLD WATER
	MAINS CONNECTED DRAINAGE
	OUTLET FOR CEILING LIGHTING

ELECTRICAL NOTES

NOTE: ALL DIMENSIONS SHOWN ARE TO CENTRE POINT OF ALL FLOOR OR WALL FED POWER SUPPLY. PLEASE NOTE THAT ALL DIMENSIONS SHOWN ARE **SUBJECT TO SITE SURVEY.**

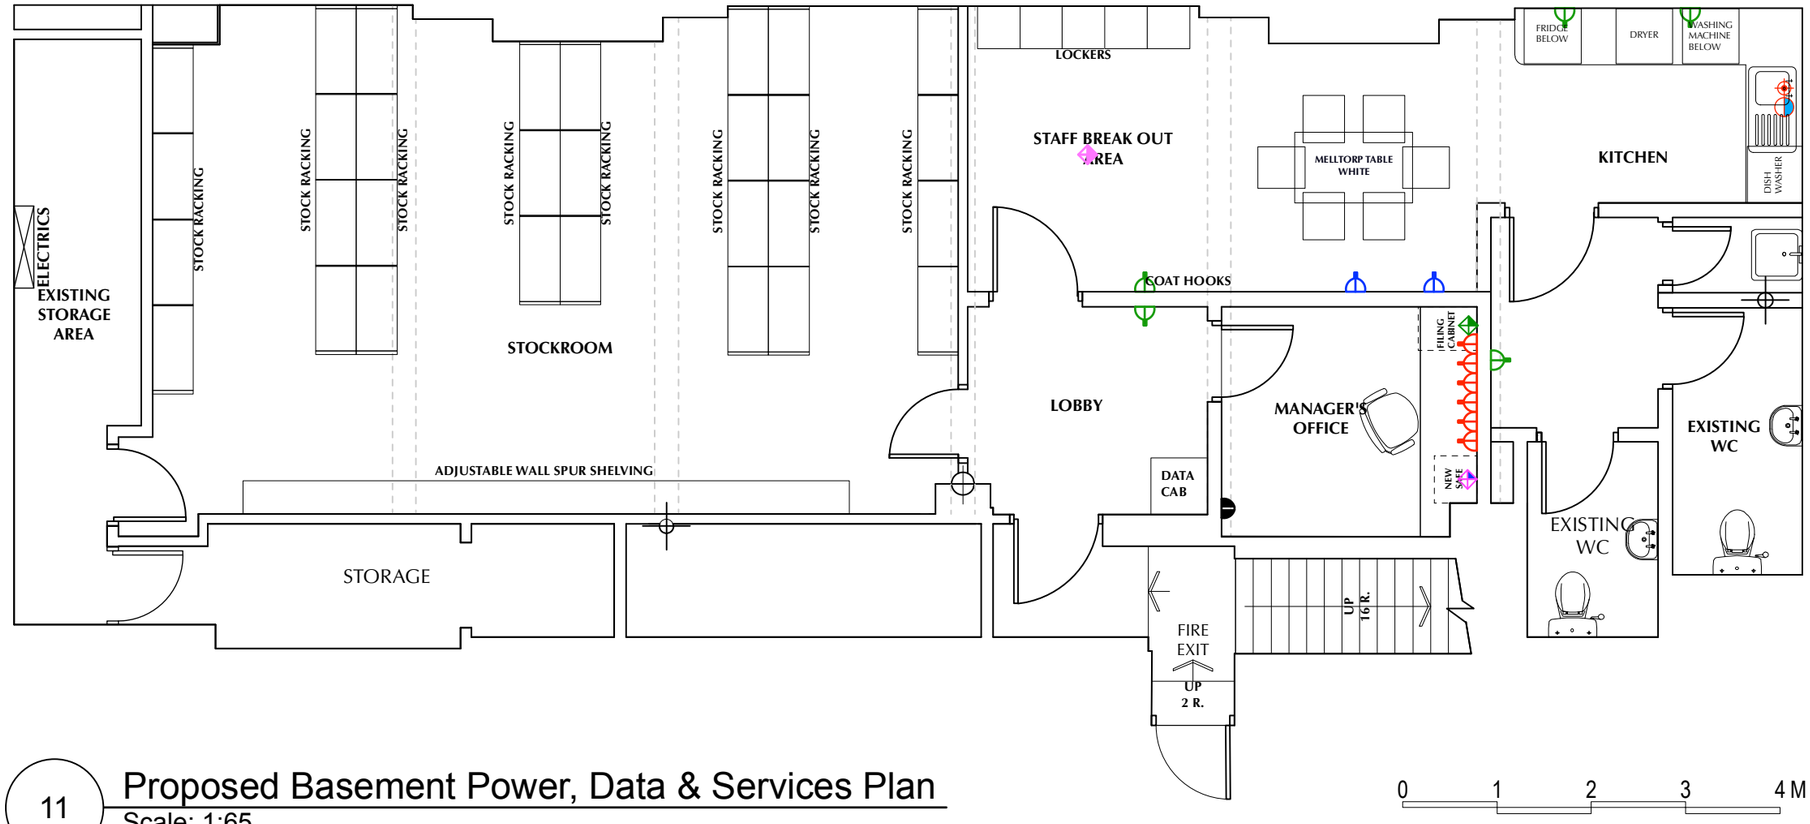

11 Proposed Basement Power, Data & Services Plan
Scale: 1:65

REVISION NO. D
DATE: 28/03/24
REQUESTED BY:
DESCRIPTION:
[1] DRAWING PACK ANNOTATIONS AMENDED FOLLOWING FEEDBACK FROM C&W.

[2] JO MALONE PIN MOUNTED LOGO ADDED ABOVE LED SCREEN BEHIND CASH & WRAP UNIT.

REVISION NO. E
DATE: 15/05/24
REQUESTED BY:
DESCRIPTION:
[1] FALSE BEAMS ADDED TO THE FACES OF THE EXISTING BEAMS ON THE GROUND AND FIRST FLOOR CEILING FOR CABLE ROUTE FOR NEW INFRASTRUCTURE IN THE CEILING.

BRAND NAME
JO MALONE LONDON

PROJECT NAME
JML_FSS - MANCHESTER

DRAWING TITLE
PROPOSED BASEMENT POWER, DATA AND SERVICES PLAN

DRAWING NUMBER	
ID1068595705	11
DATE	REVISION NO.
19/12/23	E
DRAWN BY	SCALE
ADE SHOKUNBI	1:65@A3

REVISION NOTES

REVISION NO. A
DATE: 14/01/24
REQUESTED BY: BRAND
DESCRIPTION:
[1] THE 2No. FREESTANDING TALL CABINETS AND THE STORAGE CONSOLE WITH SINK IN THE MIDDLE ARE REPLACED WITH 2No. 1000MM LIBRARY BAYS AND A 1500MM LIBRARY BAY WITH SINK.

REVISION NO. B
DATE: 29/01/24
REQUESTED BY: BRAND
DESCRIPTION:
[1] FABRIC LIGHTBOX ADDED TO THE GROUND FLOOR STAIRCASE WALL

[2] PIN MOUNTED LOGO ADDED TO WALL BEHIND THE GF SEATING AREA

[3] FLUTING DETAIL ONLY REQUIRED ABOVE LIBRARY DISPLAY BAYS.

[4] LED LIGHTING REQUIRED TO ALL PICTURE RAILS.

[5] LAY IN GRID CEILING TO BE INSTALLED IN THE NEW FIRST FLOOR KITCHEN AND WC AREA

REVISION NO. C
DATE: 04/03/24
REQUESTED BY: BRAND
DESCRIPTION:
[1] THE SIZE OF THE FABRIC LIGHTBOX ON THE GF STAIRCASE WALL AMENDED AND RELOCATED TO THE WALL ABOVE

RDDC UK & I ONE FITZROY PLACE, 6 MORTIMER ST, LONDON W1T3JJ EMAIL: XXXXXXXX@ESTEE-LAUDER.CO.UK

*ALL DRAWINGS, SPECIFICATIONS AND RELATED DOCUMENTS ARE THE COPYRIGHT PROPERTY OF ESTEE LAUDER COMPANIES AND MUST BE RETURNED UPON REQUEST. REPRODUCTION OF DRAWINGS, SPECIFICATIONS AND RELATED DOCUMENTS IN PAR OR WHOLE IS FORBIDDEN WITHOUT ESTEE LAUDER COMPANIES WRITTEN PERMISSION.