



LGF LOUNGE LOBBY




ELEVATION A-A
SCALE: 1:20 @ A1

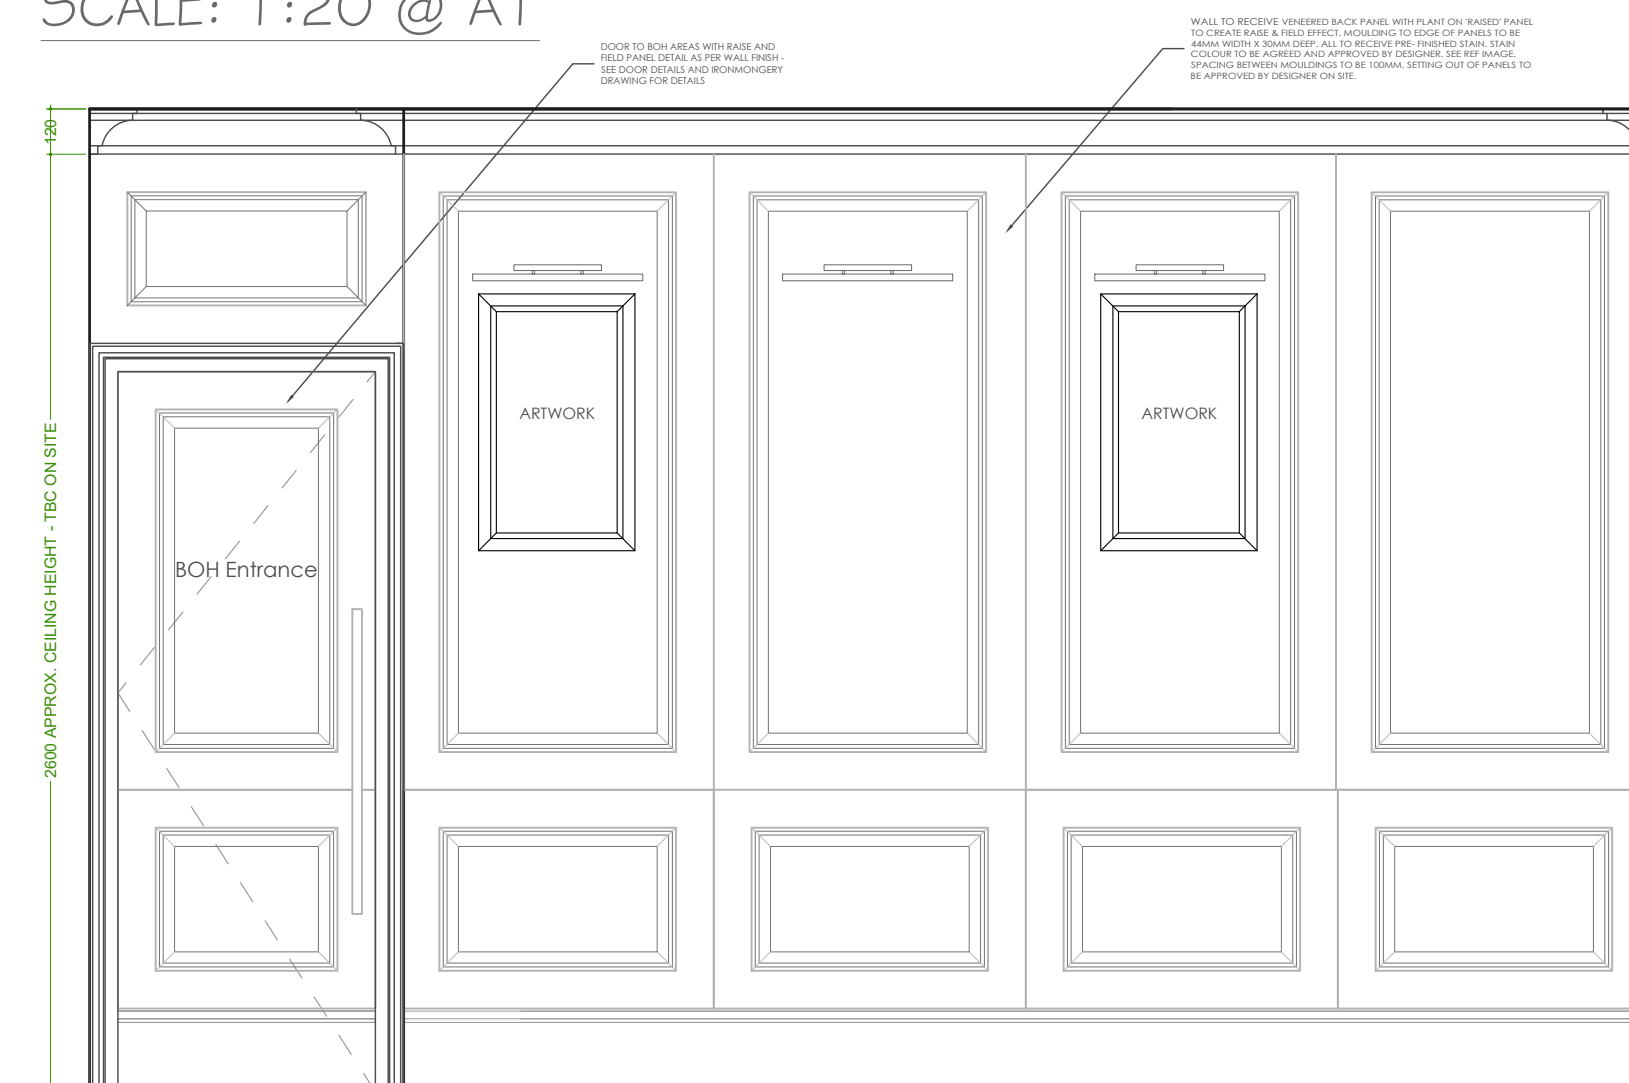


ELEVATION B-B
SCALE: 1:20 @ A1

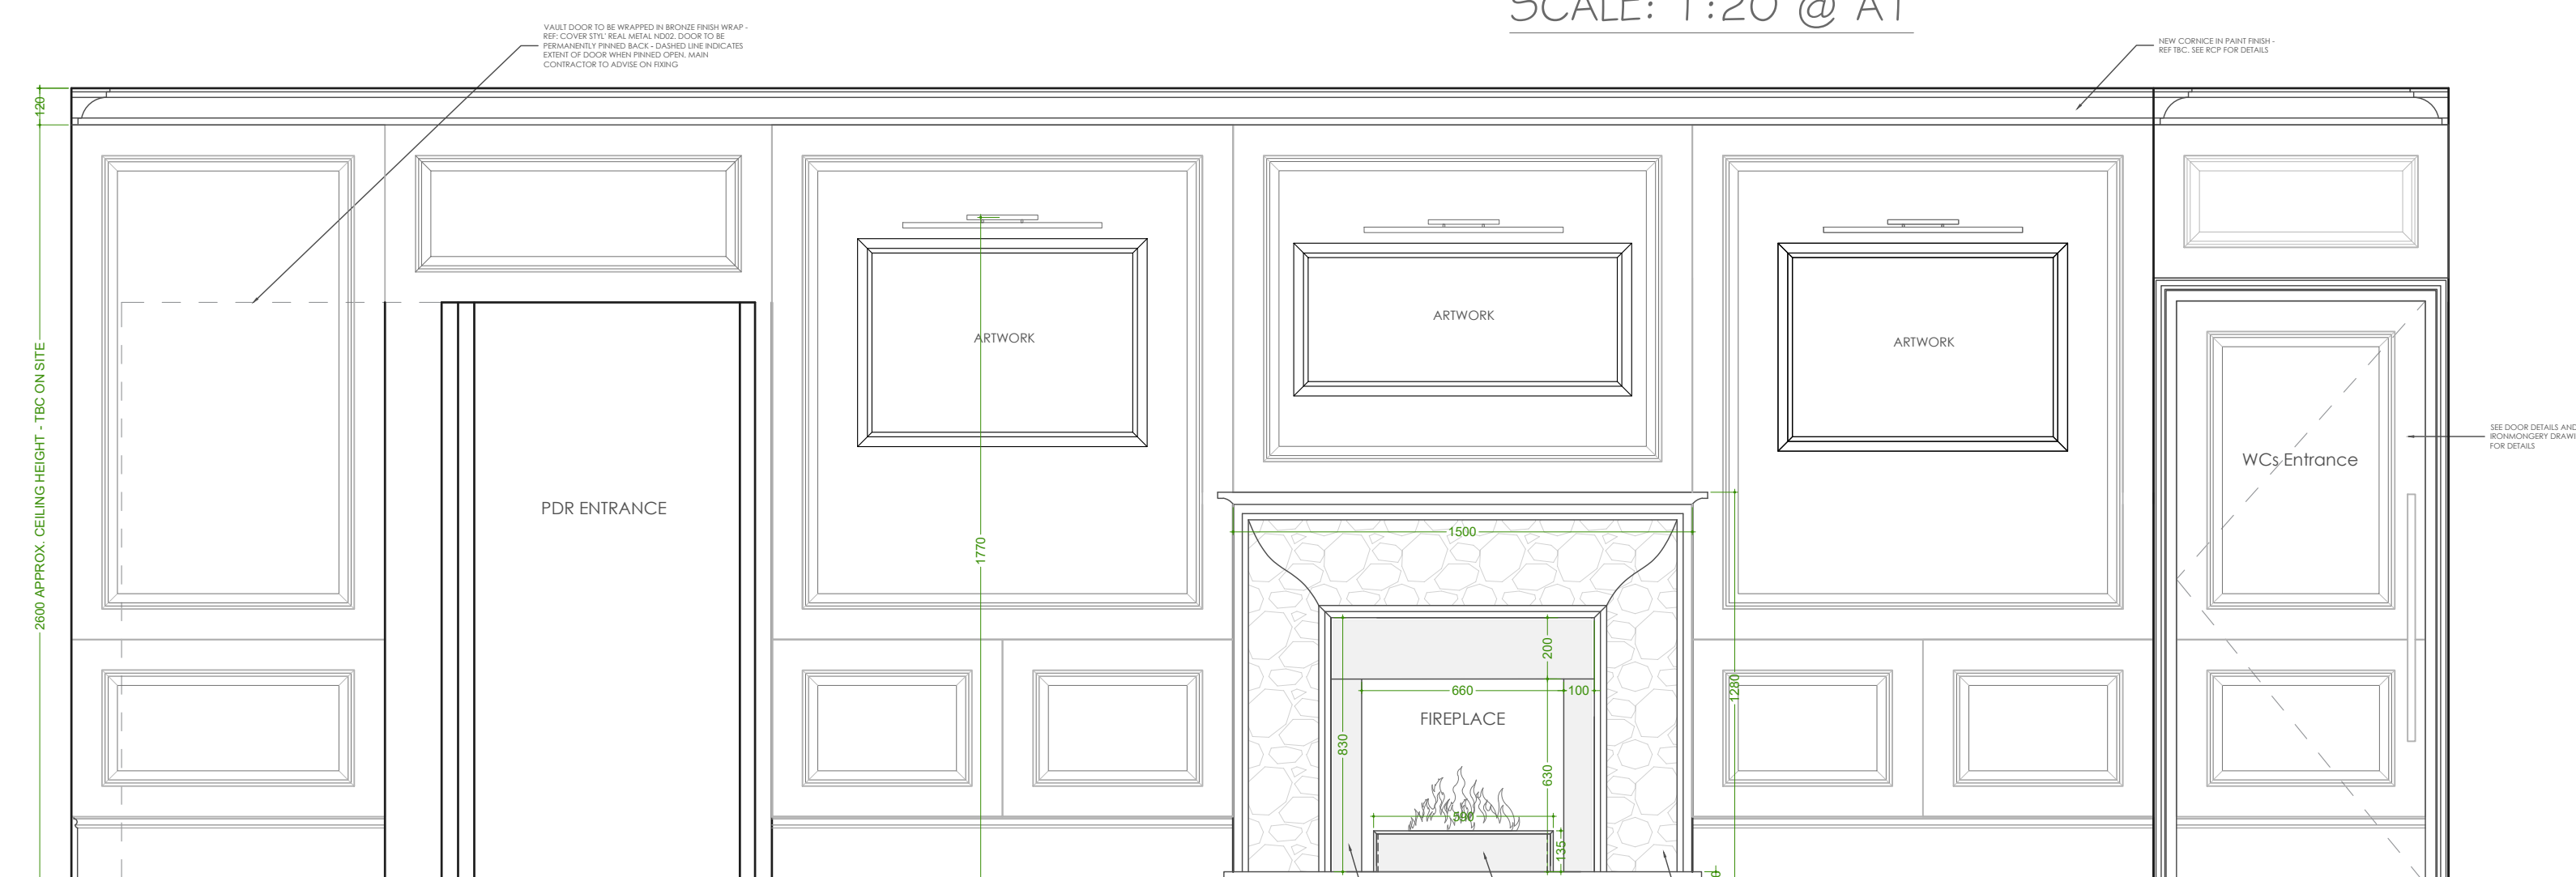


ELEVATION C-C
SCALE: 1:20 @ A1

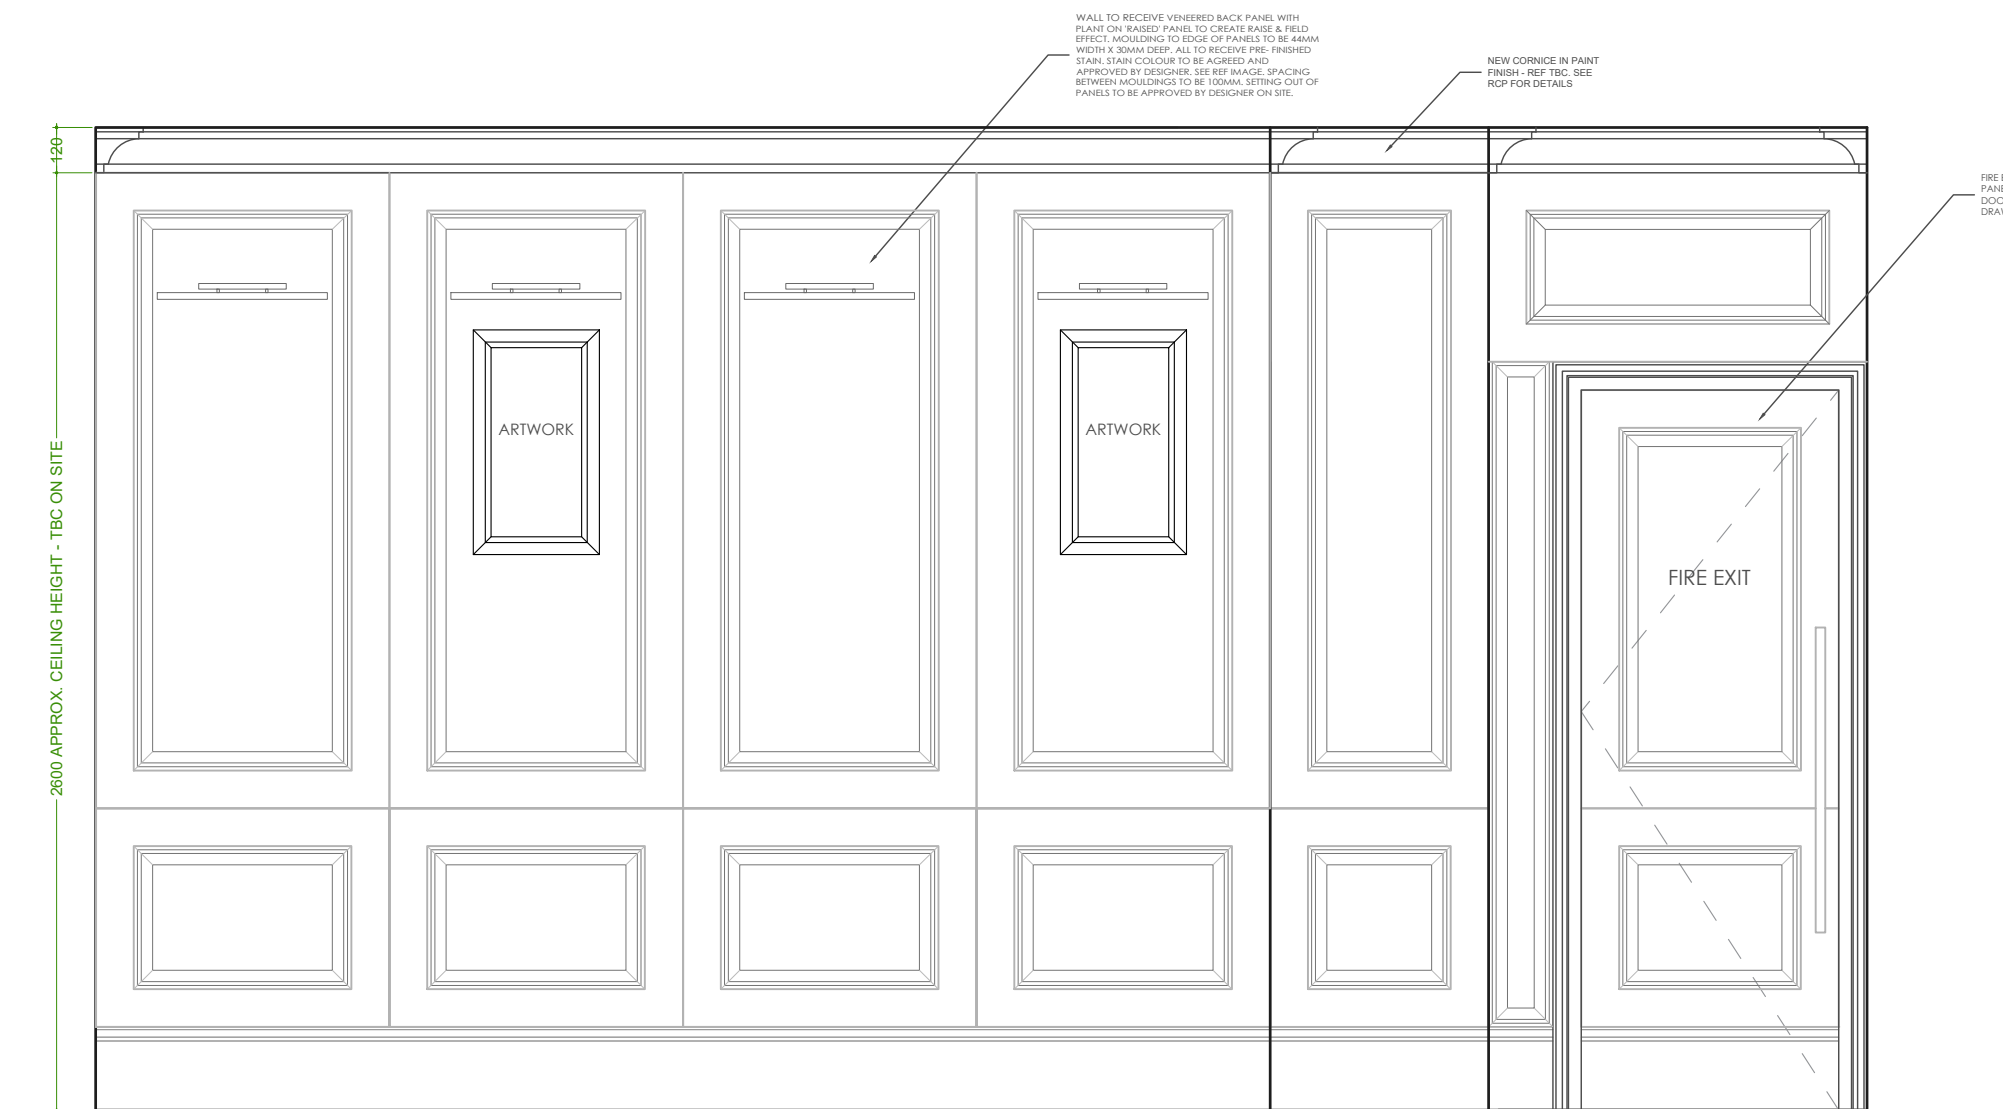


ELEVATION D-D
SCALE: 1:20 @ A1

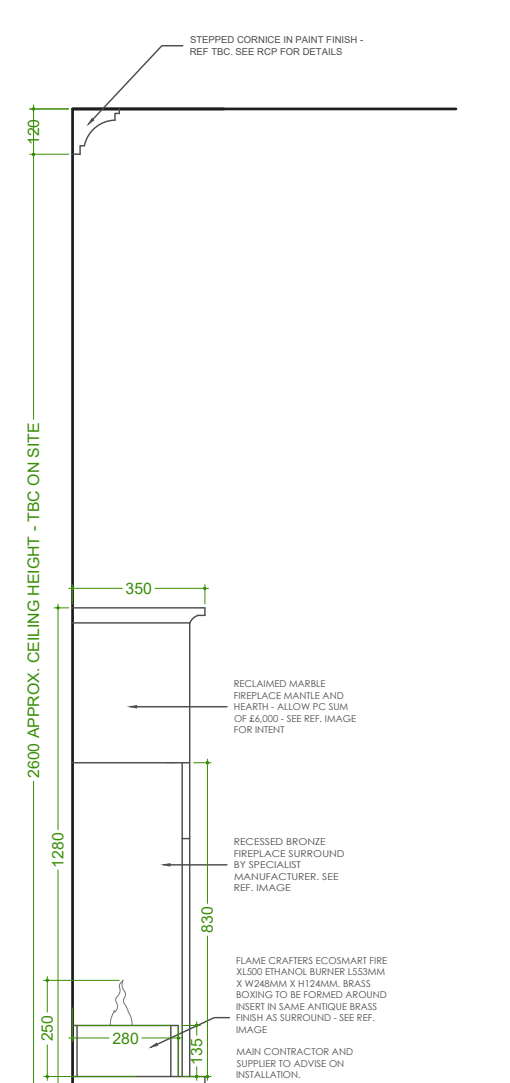

FIREPLACE DETAIL
SCALE: 1:10 @ A1

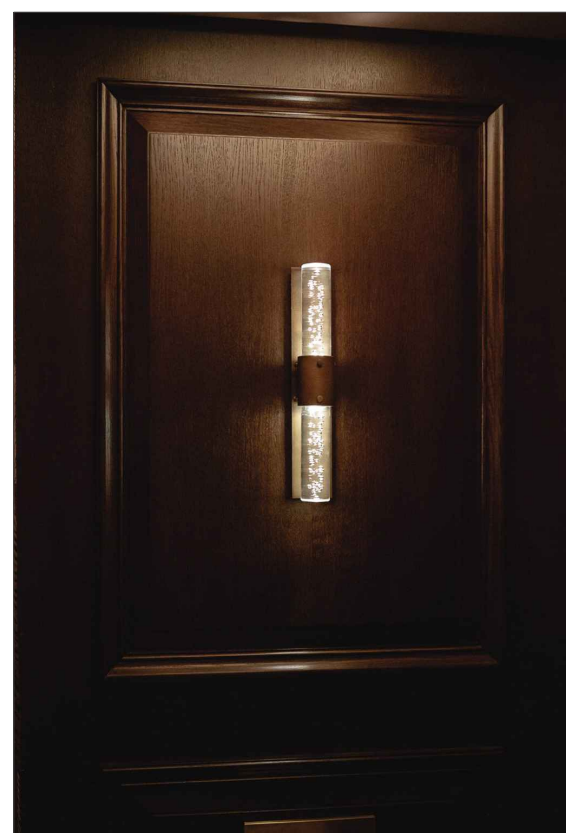


RAISE AND FIELD PANELLING
REF. IMAGE

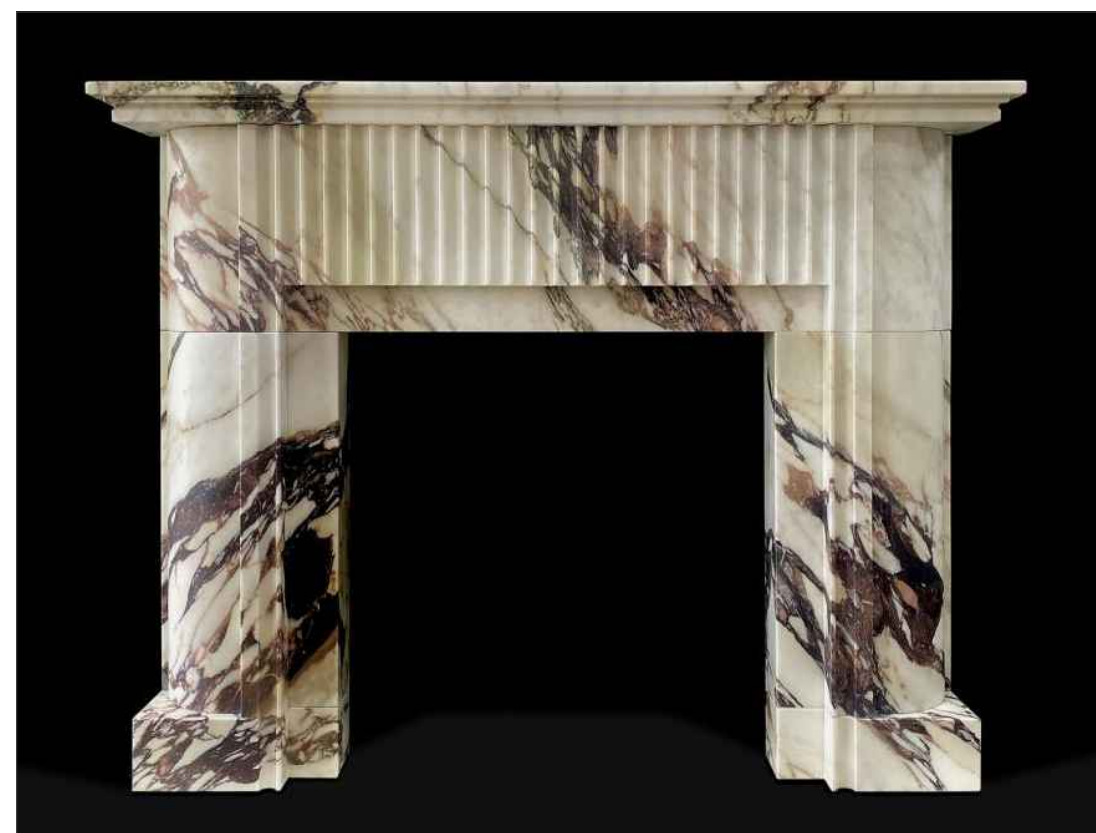

RECLAIMED MARBLE FIREPLACE REF. IMAGE



BRASS FIREPLACE
SURROUND REF. IMAGE

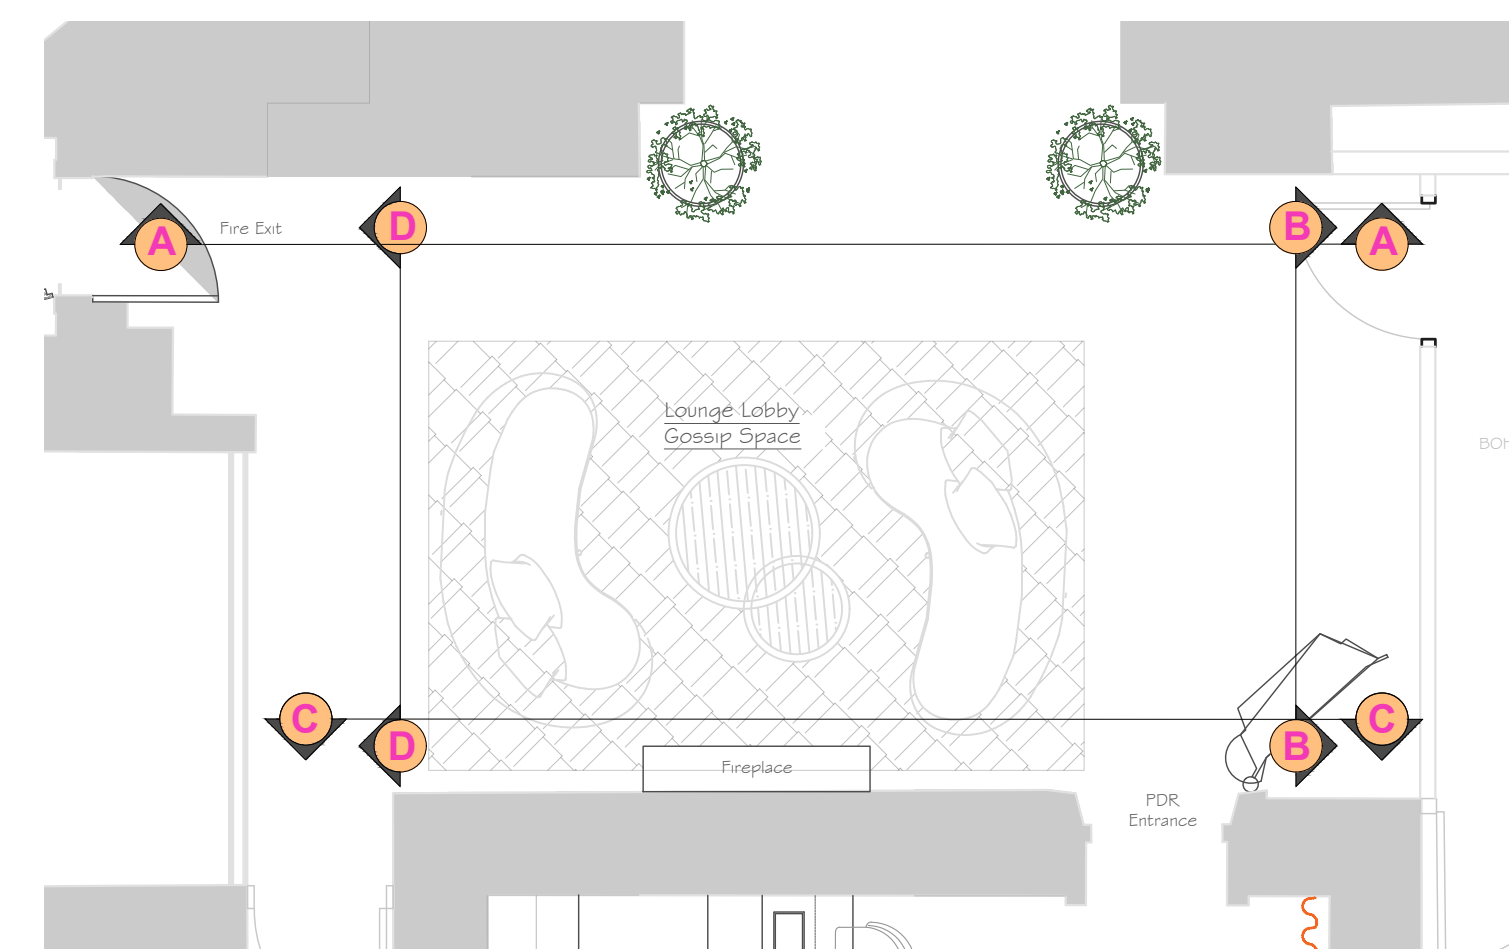

PLAN
SCALE: 1:50 @ A1

