


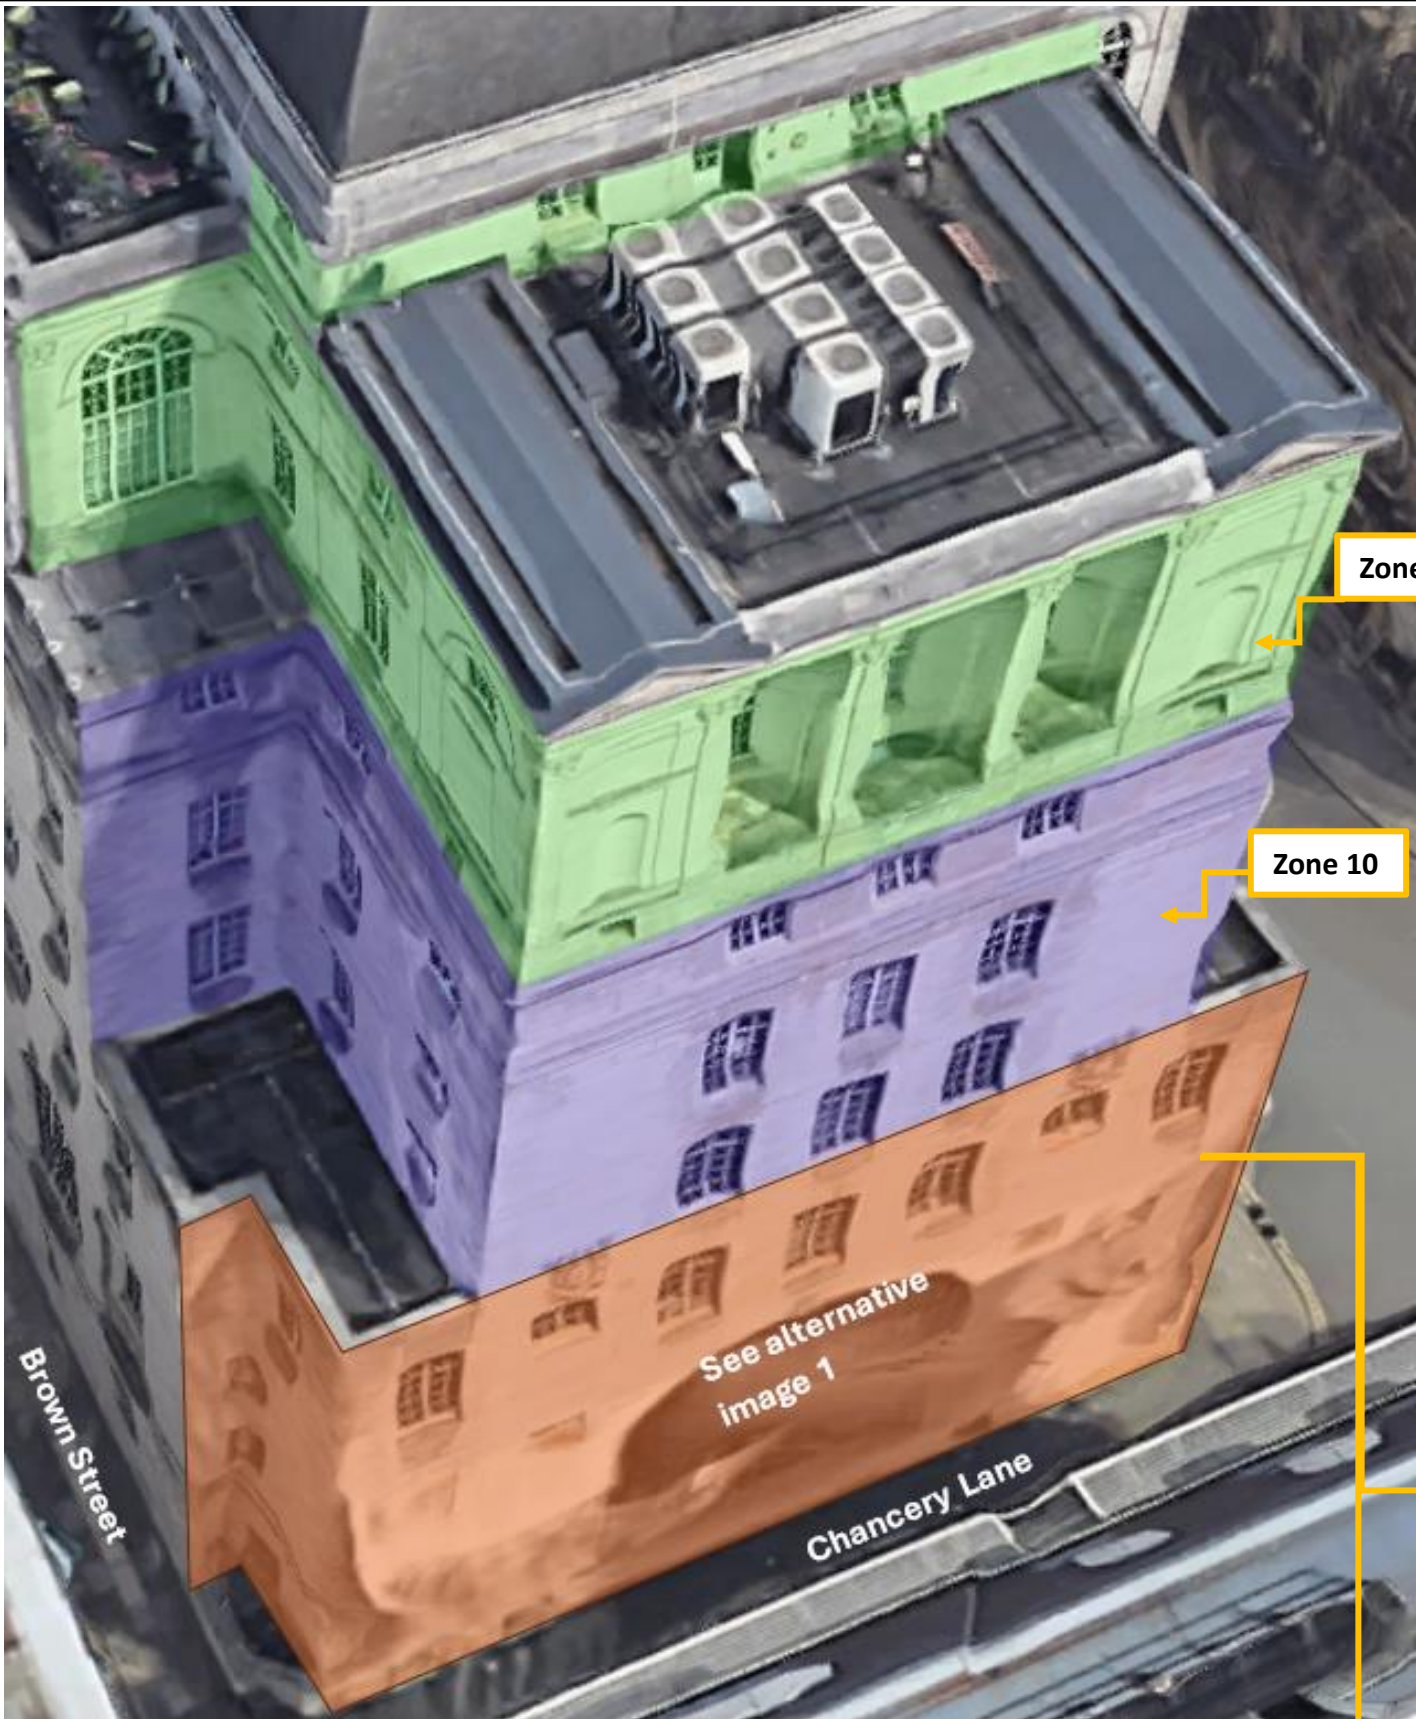


Zone 14

Zone 10

Zone 6

Zone 2

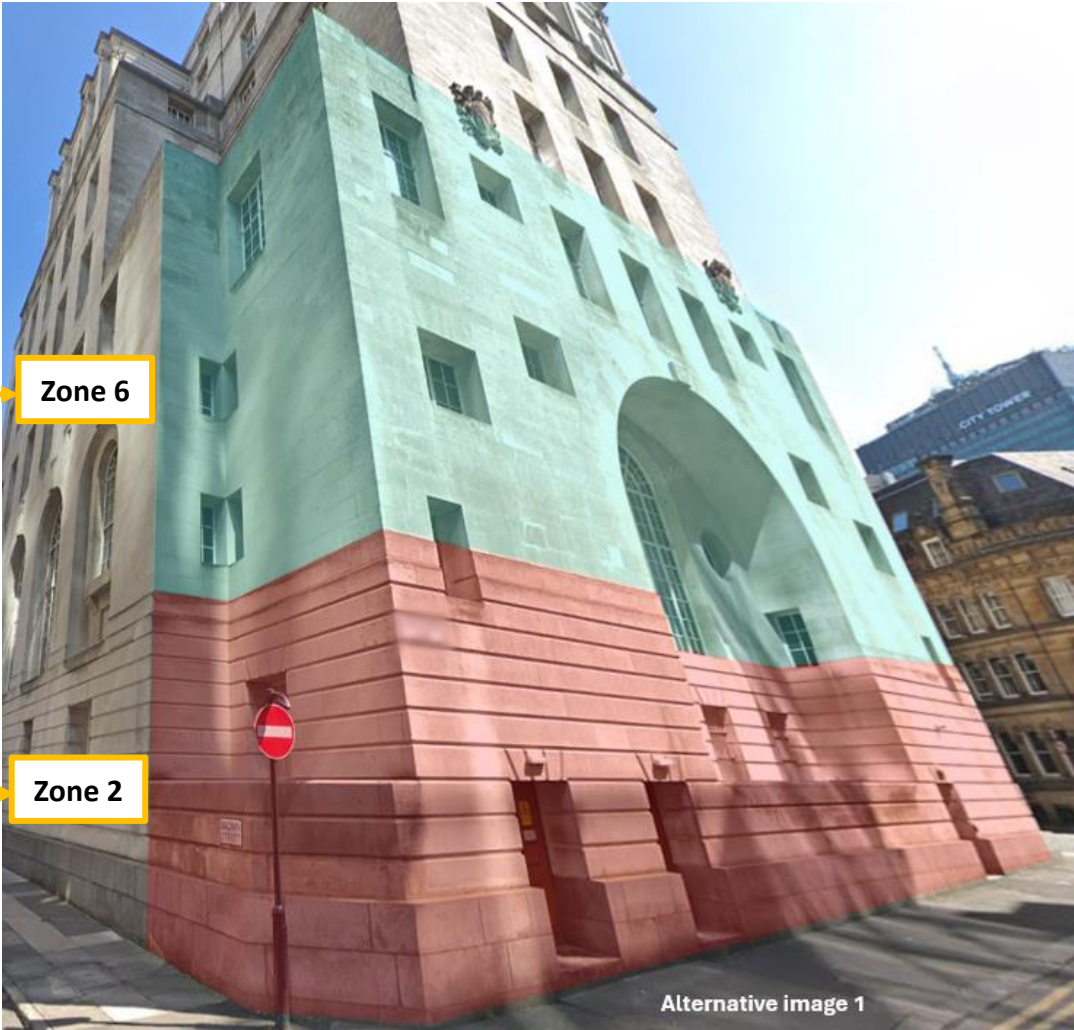

Notes:

Revision History		
DA	Notes:	Date: 29/02/24
	By: J. Crawley-Welch	Checked: C. Wozencroft
DB	By: J. Crawley-Welch	Checked: C. Wozencroft
DC	By J. Crawley-Welch	Checked: C. Wozencroft

Sheet Size: A3	Scale: NTS	Project Number: CN23-016-J712
-------------------	---------------	----------------------------------



**CORROSION
ENGINEERING
SOLUTIONS**

Corrosion Engineering Solutions Ltd.
Unit YF19 Akeman Business Park, 81-82 Akeman Street, Tring,
Hertfordshire, HP23 6AF
T: +44 (0) 1442 767 899 E: info@corrosionengineering.co.uk
W: www.corrosionengineering.co.uk

Copyright © The design and information presented on this drawing are
subject to copyright as of the date of issue and may not reproduced - in
whole or part - or made use of in anyway without the written permission of
Corrosion Engineering Solutions Ltd.

Project:

HOTEL GOTHAM, MCR

Drawing Title:

CHANCERY LANE ZONING

Client:
Marshall Commercial Development -
Projects Limited
Huddersfield Road
West Yorkshire
HX5 9BW



Drawing No: CN23-016-J712-SK012	Rev: 00
------------------------------------	------------