

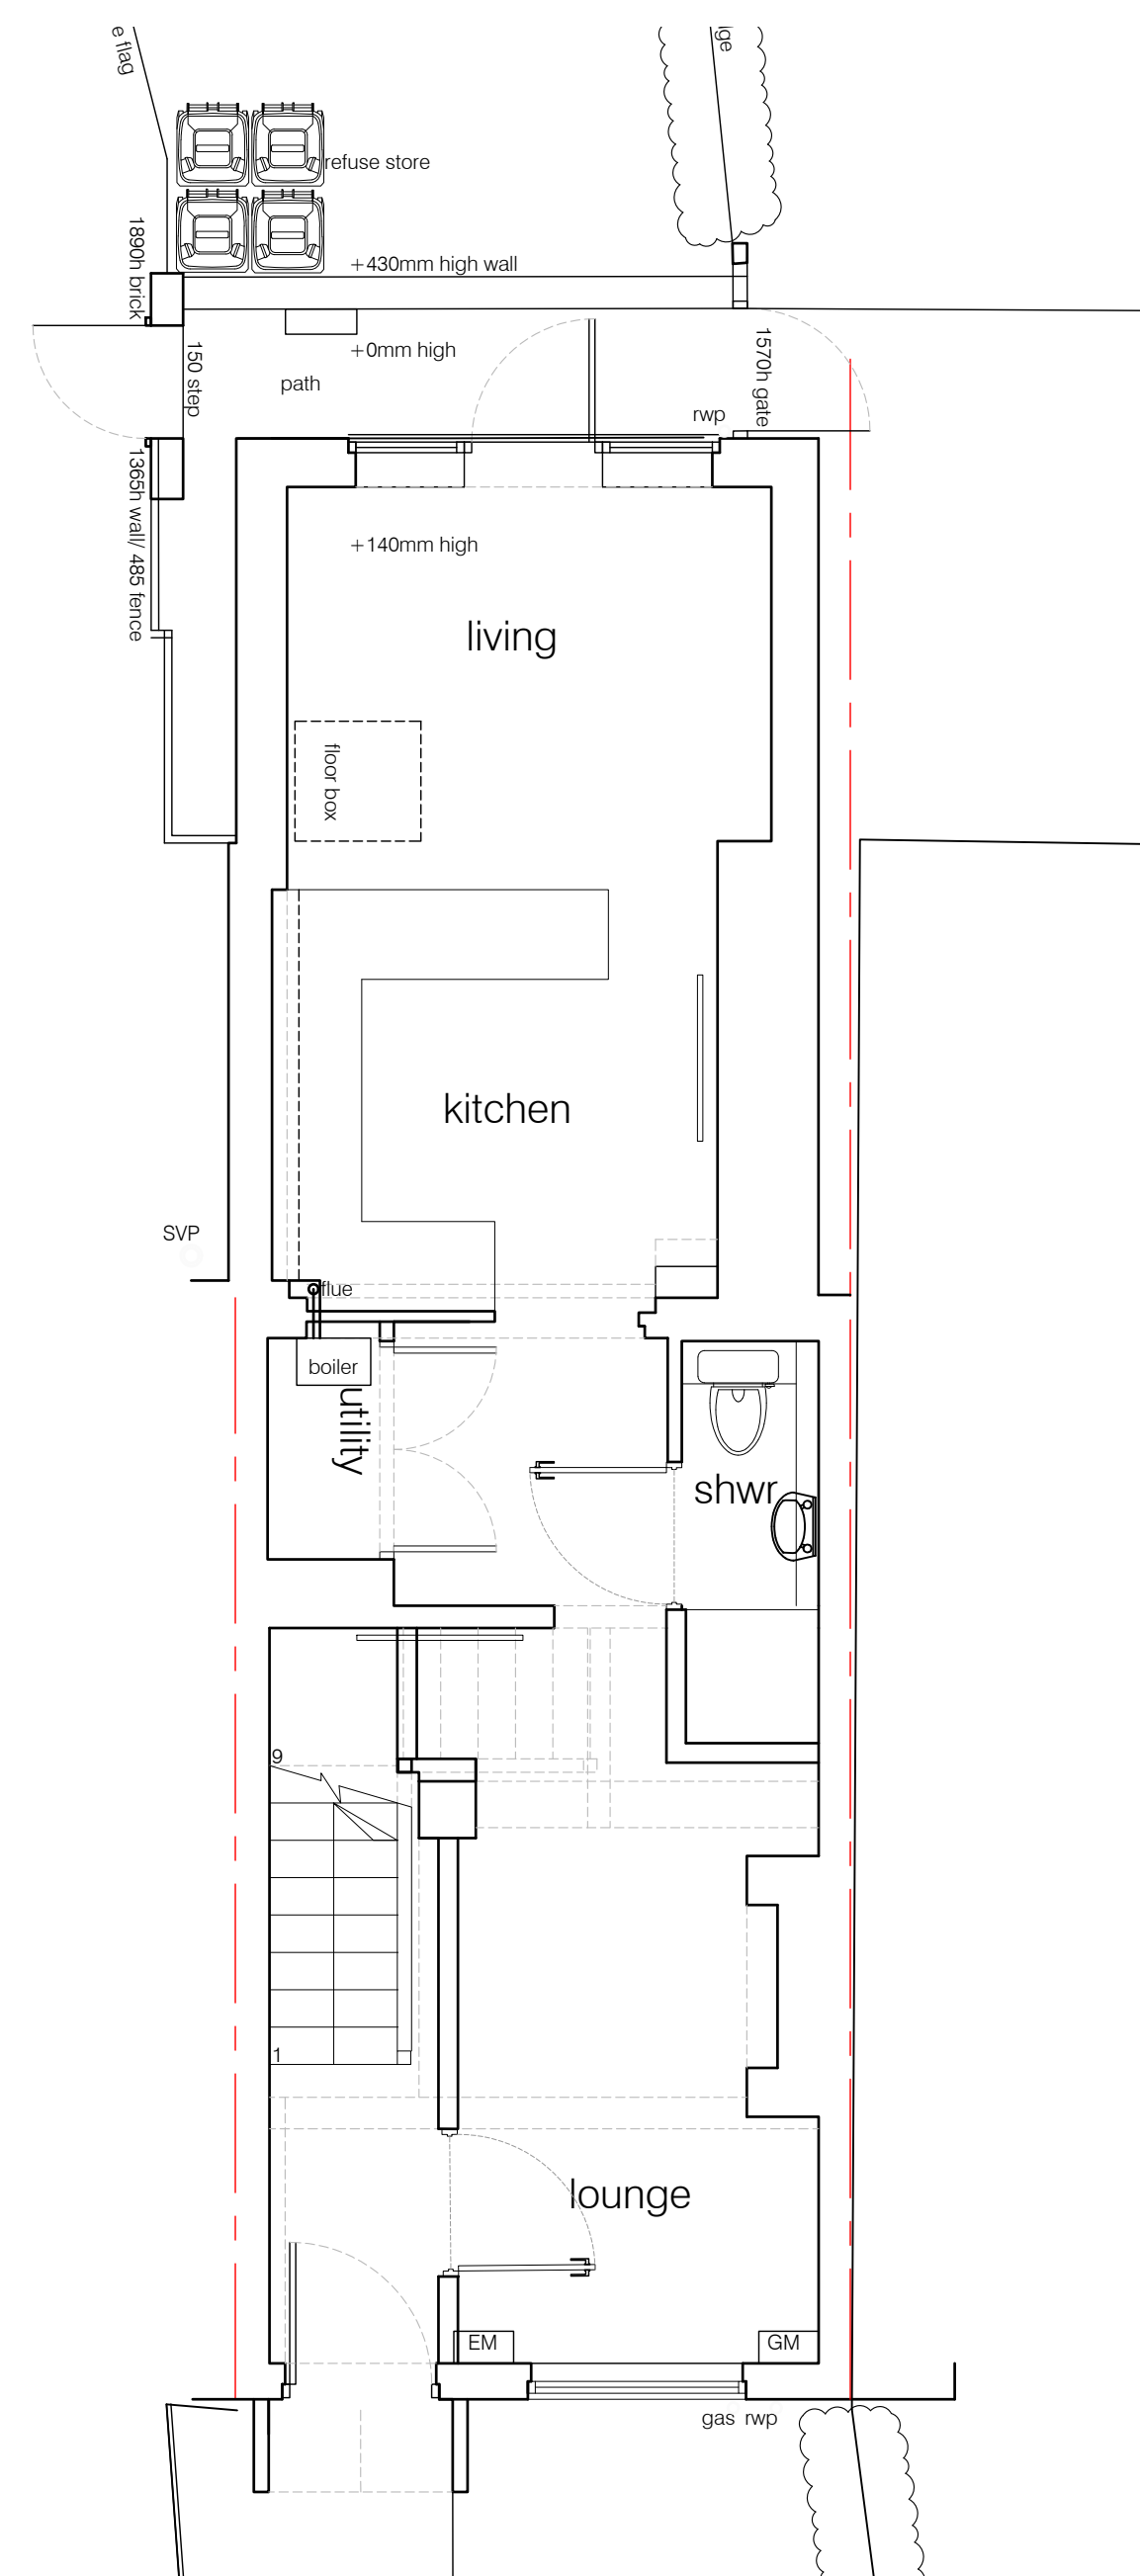
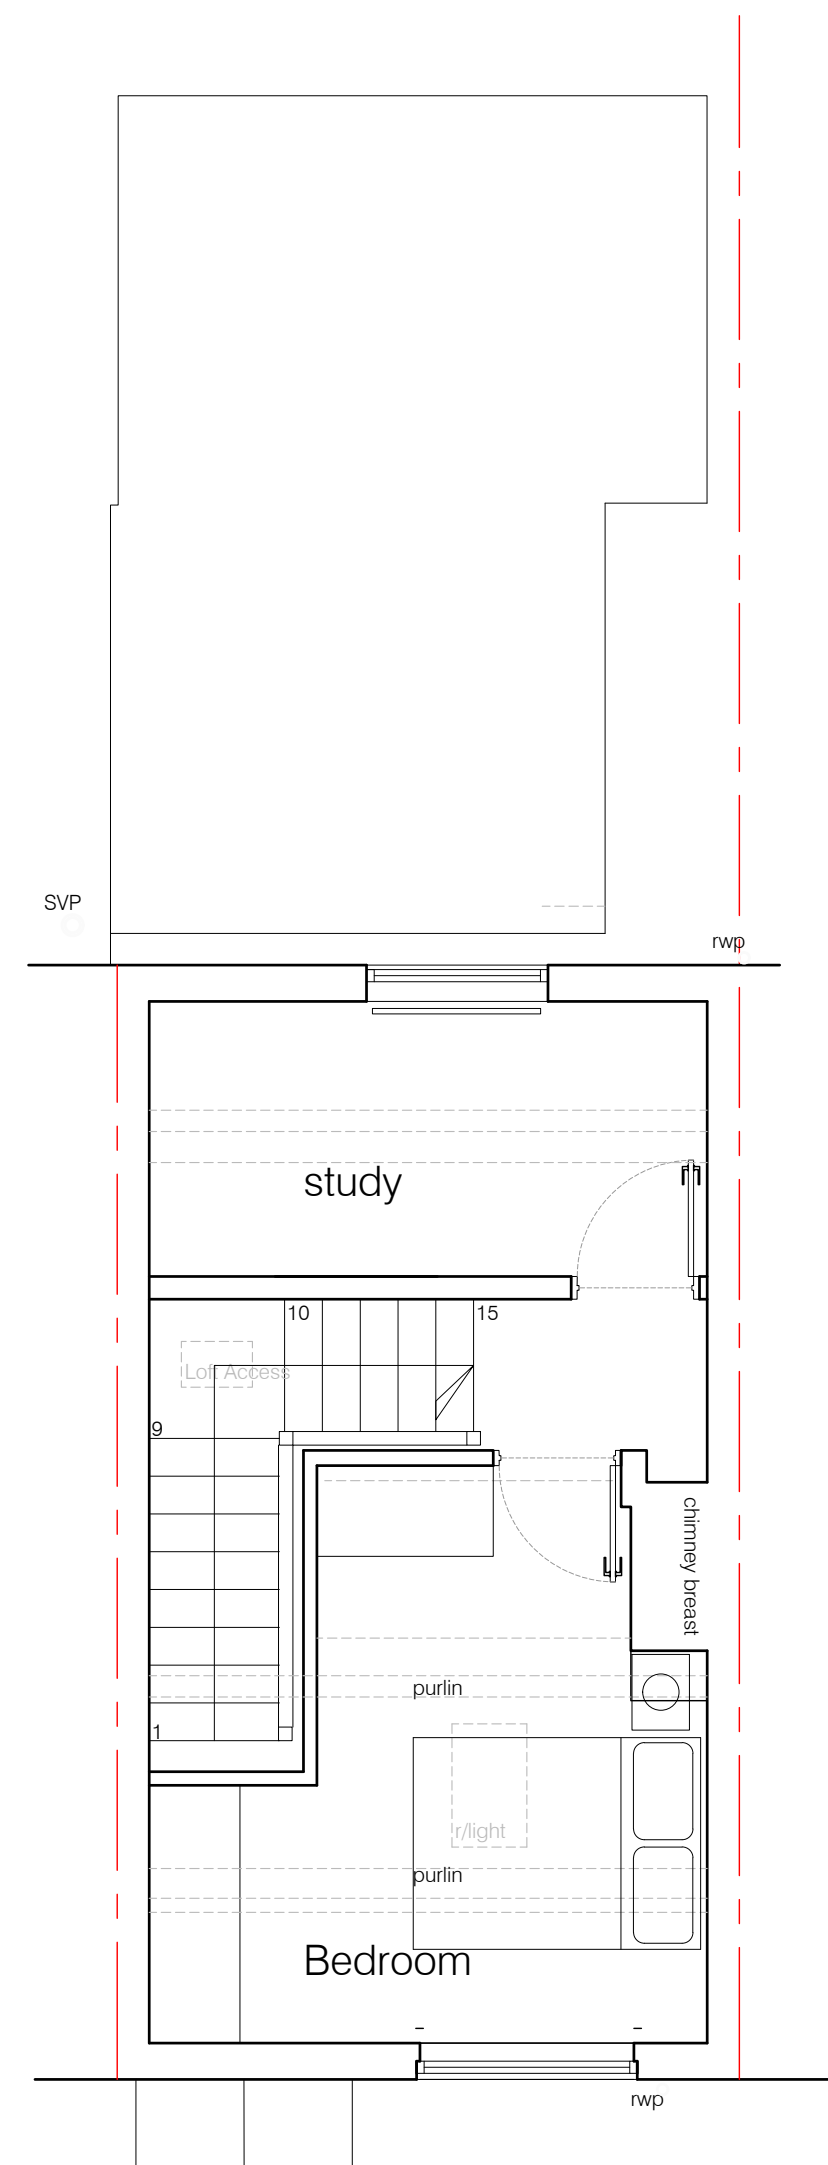
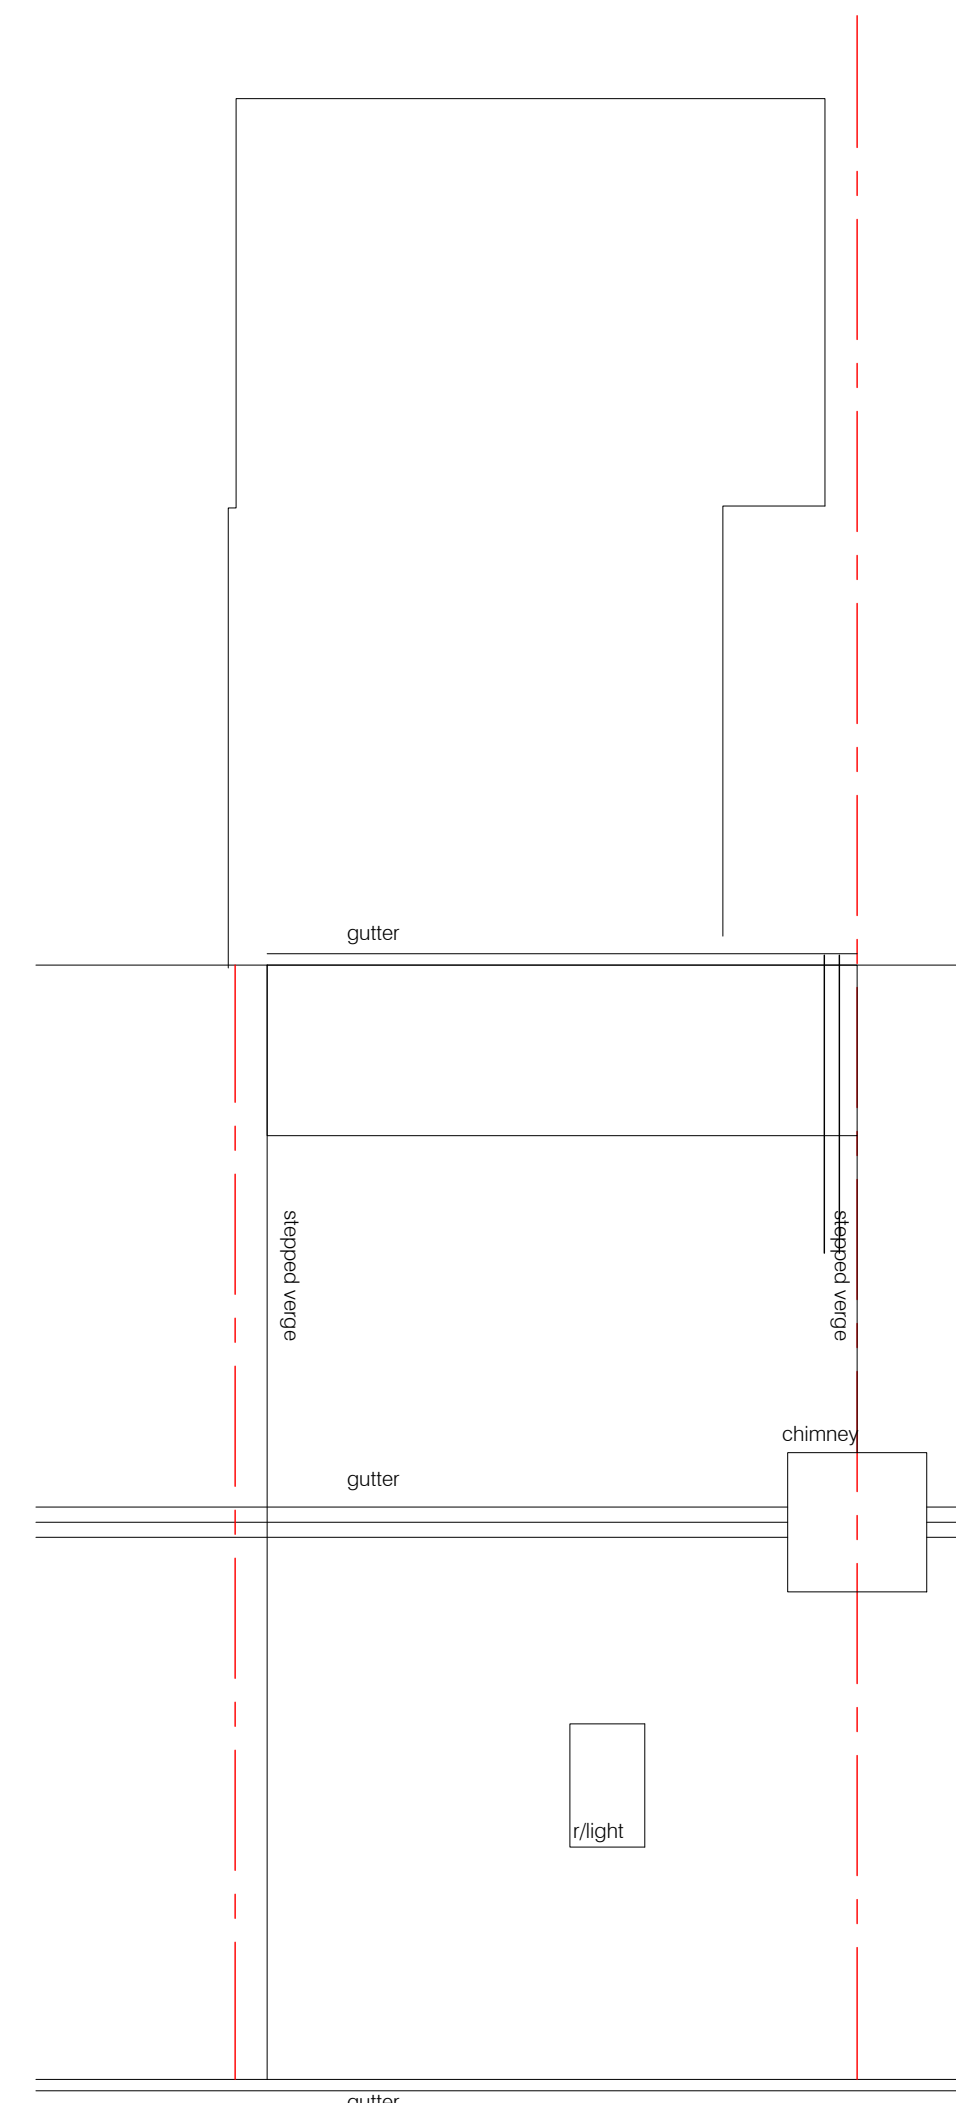


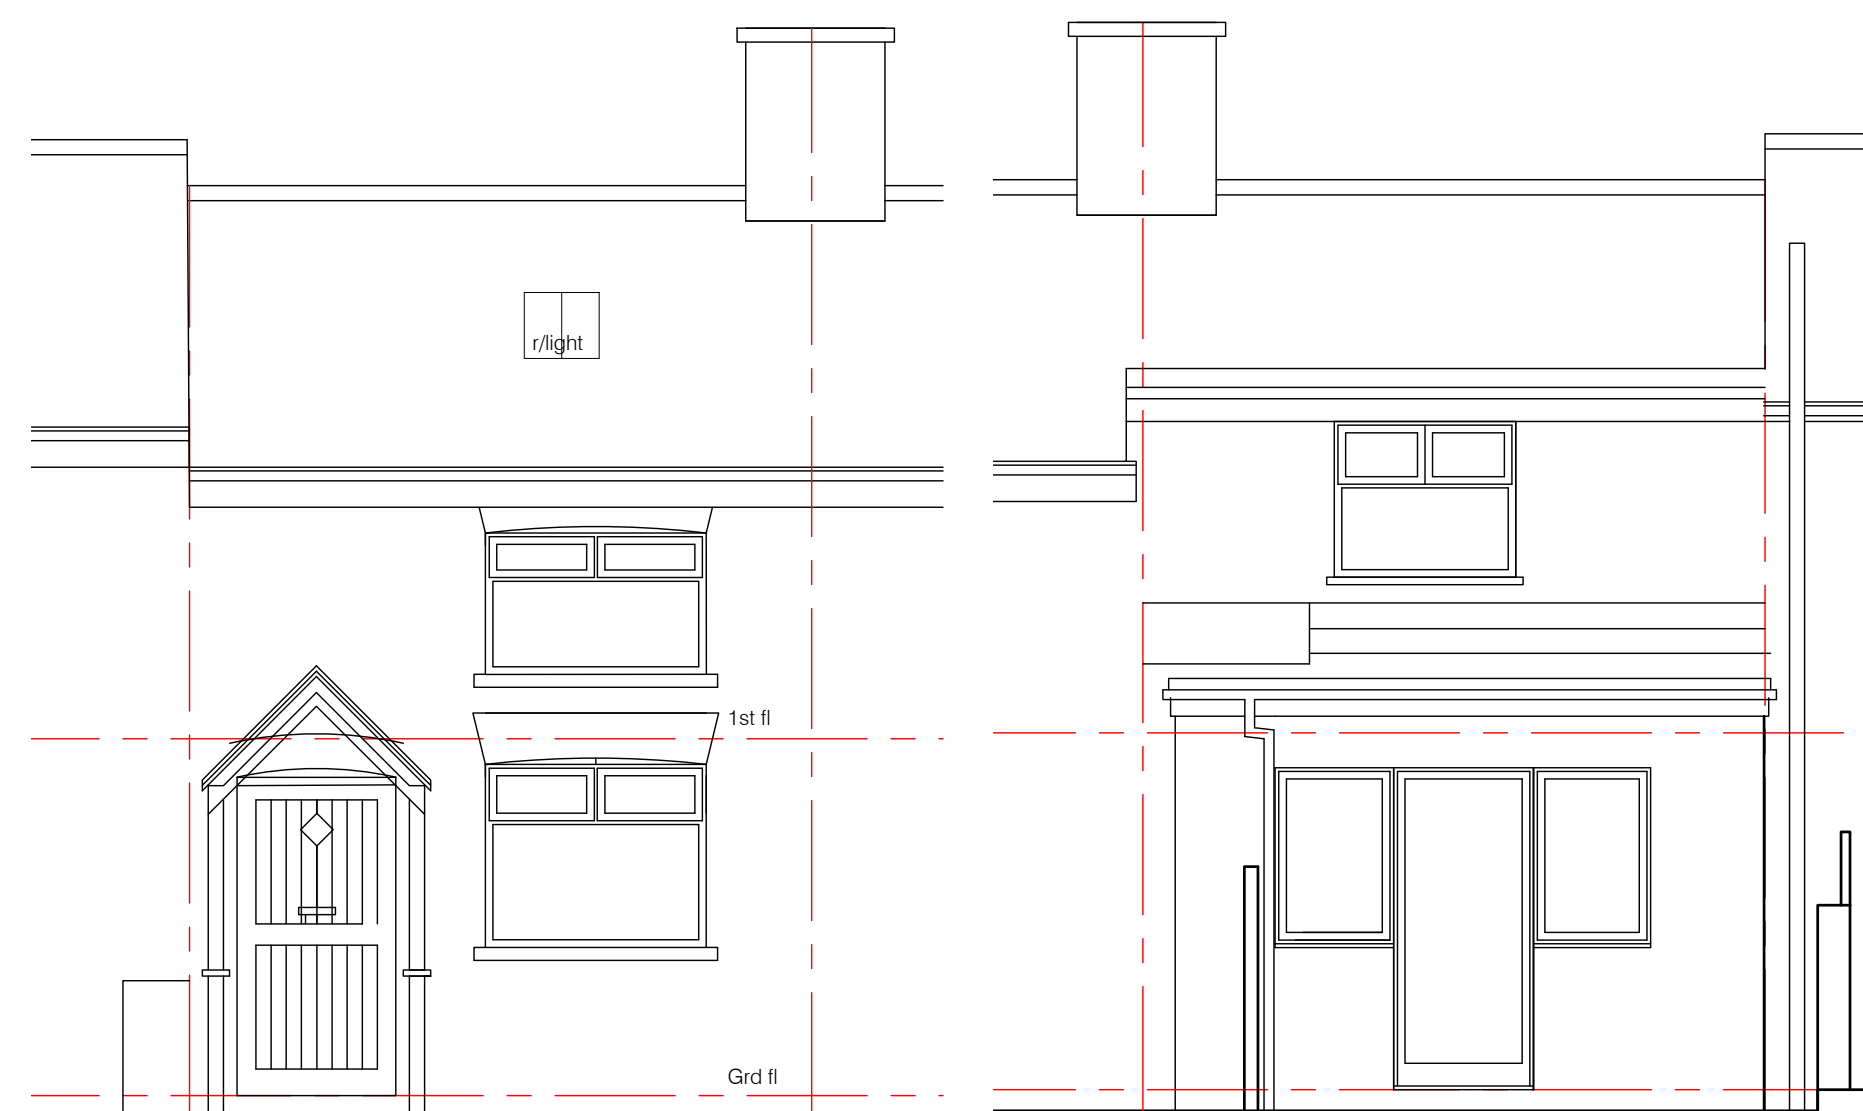

Simon R Miles
Chartered Architect
Didsbury
Manchester
T: 07778 137830
E: srmilesarchitect@gmail.com

Revision	Date	Revision note
P1	11.04.2024	First Issue
P2	26.06.2024	Refuse storage indicated

Notes

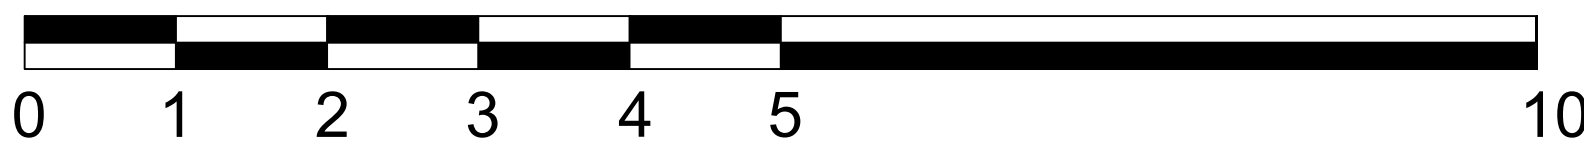

SCALE BAR 1:50

Project :
3 Warburton Street Didsbury

Title :
Proposed Plans and Elevations

Drawing number : 24 422 PL200
Issue : P2

Client :
Ms B Hall

Scale :
50, 100 @A1

Date :
11.04.2024

CAD Ref :
24 422

Drawn by
SRM

SRM

Simon R Miles BA Hons Dip Arch RIBA
Chartered Architect