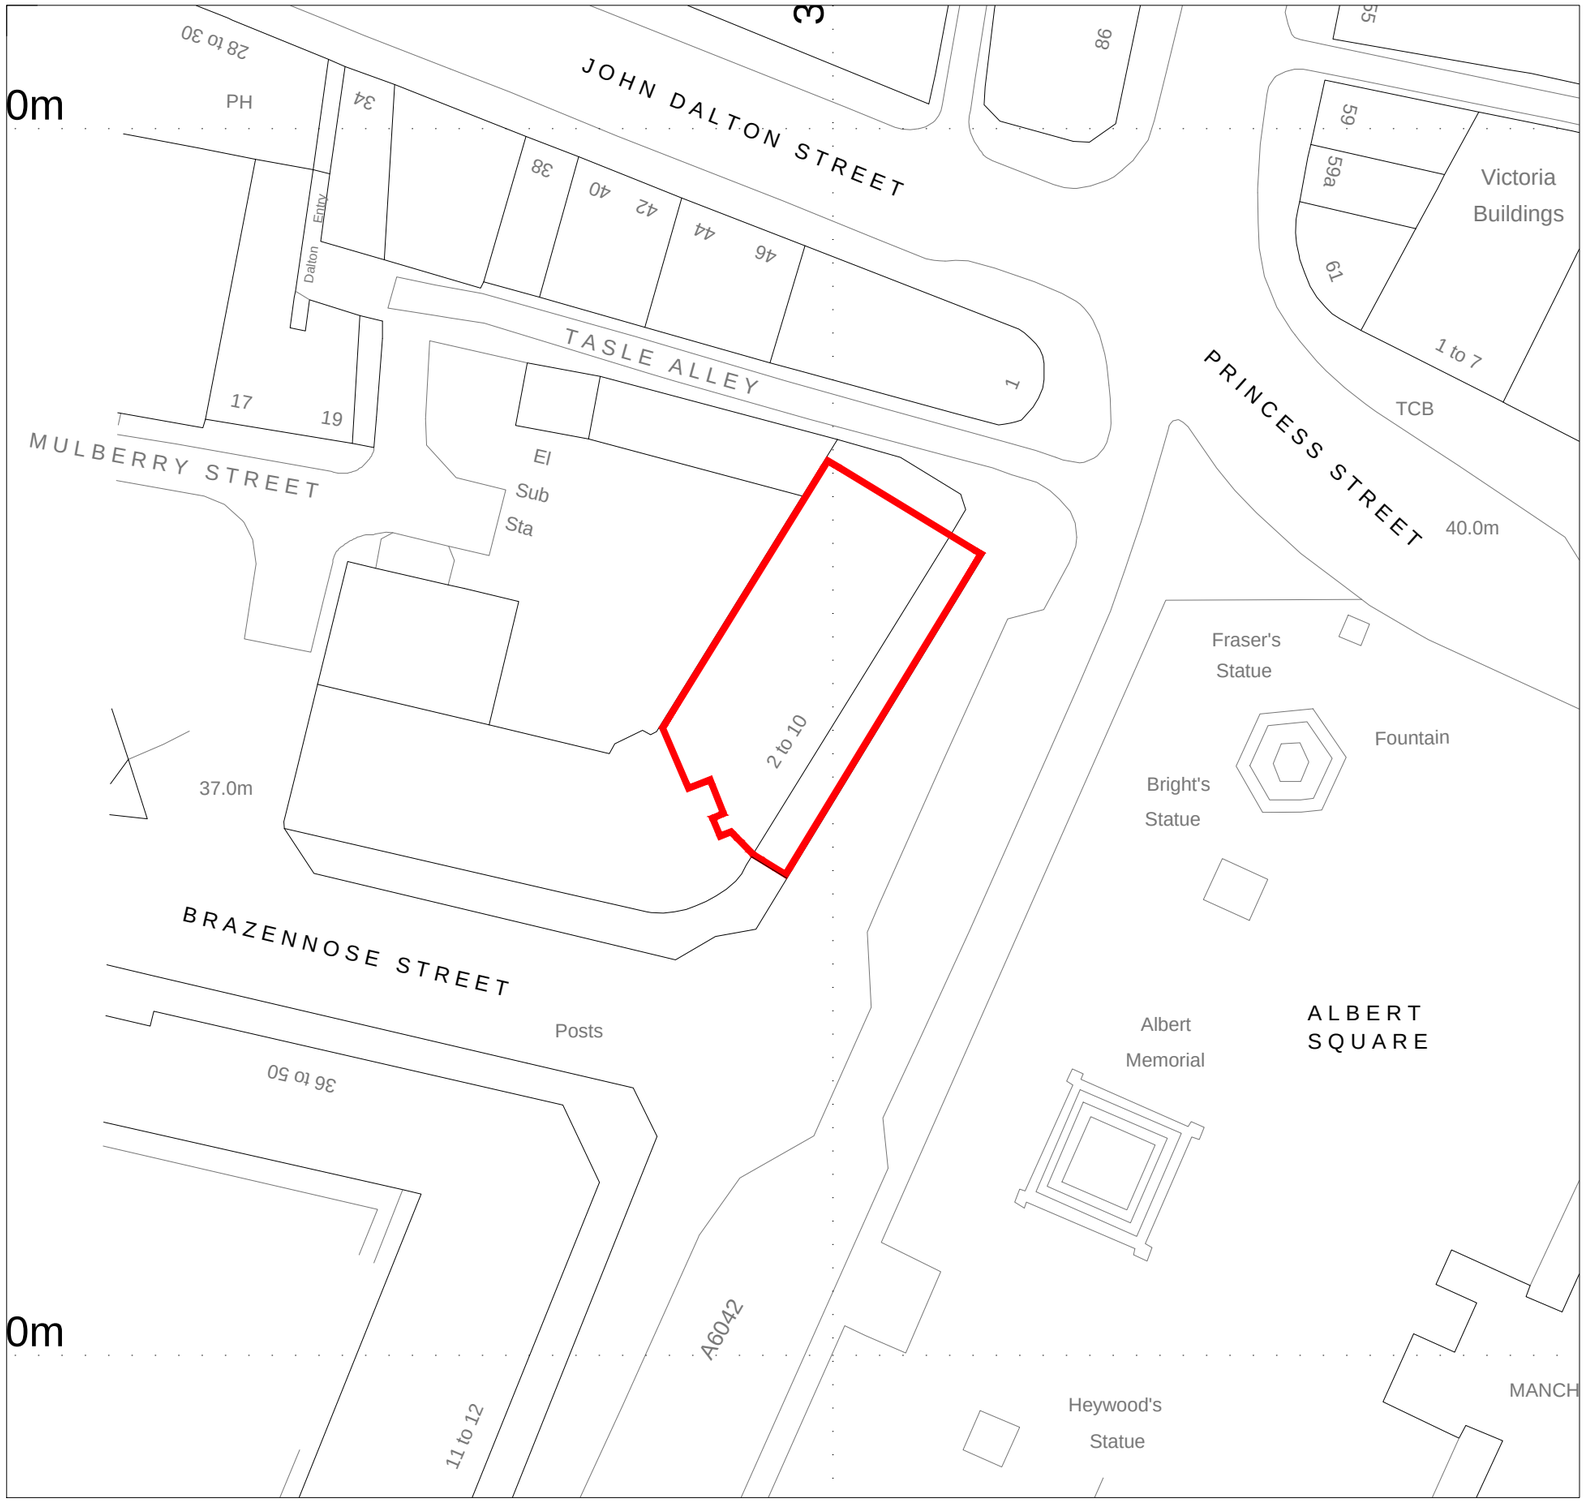

SITE BLOCK PLAN scale 1:500

0 10m 20m 30m

SCALE 1 : 500

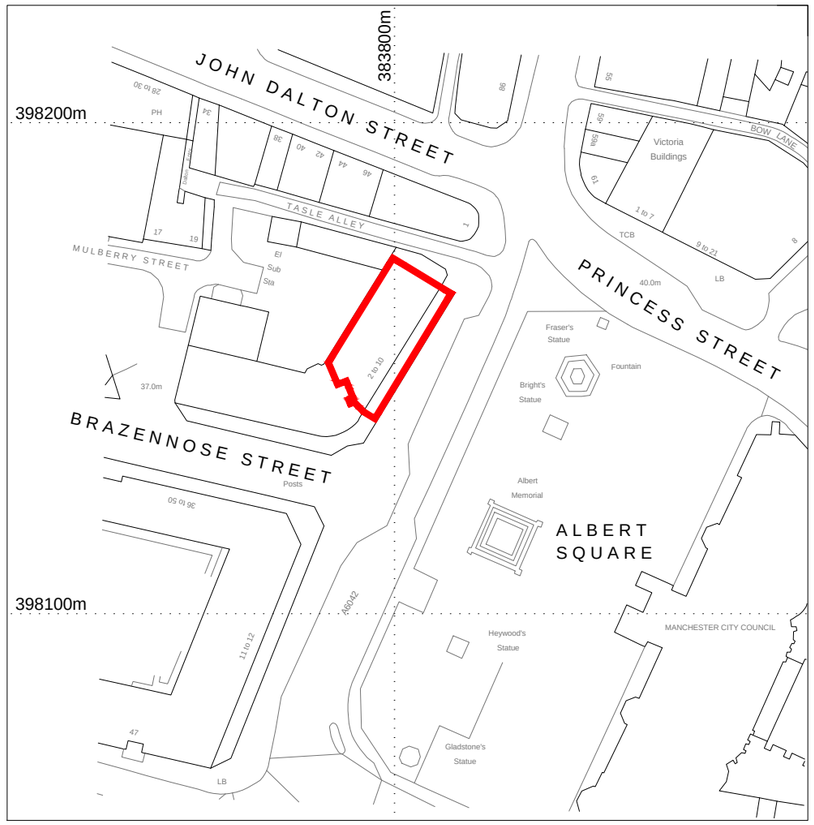

LOCATION PLAN scale 1:1250

10m 0 10m 20m 30m 40m 50m 60m 70m

SCALE 1 : 1250

Application site boundary edged in red (approx 450 m2)

north

Revisions

Project

ADVERTISEMENT CONSENT PLANNING APP
FOR 2 NR REPLACEMENT PROJECTING SIGNS

Location

FOUNDERS HALL MANCHESTER
2-10 ALBERT SQUARE, MANCHESTER, M2 6LW

JW LEES
GREENGATE BREWERY
GRIMSHAW LANE, MIDDLETON, M24 2AX

Drawing

LOCATION PLAN AND
SITE BLOCK PLAN

Scale	1:500 @ A3	Drawing number
Date	MAR 24	1298/JWL/LP