




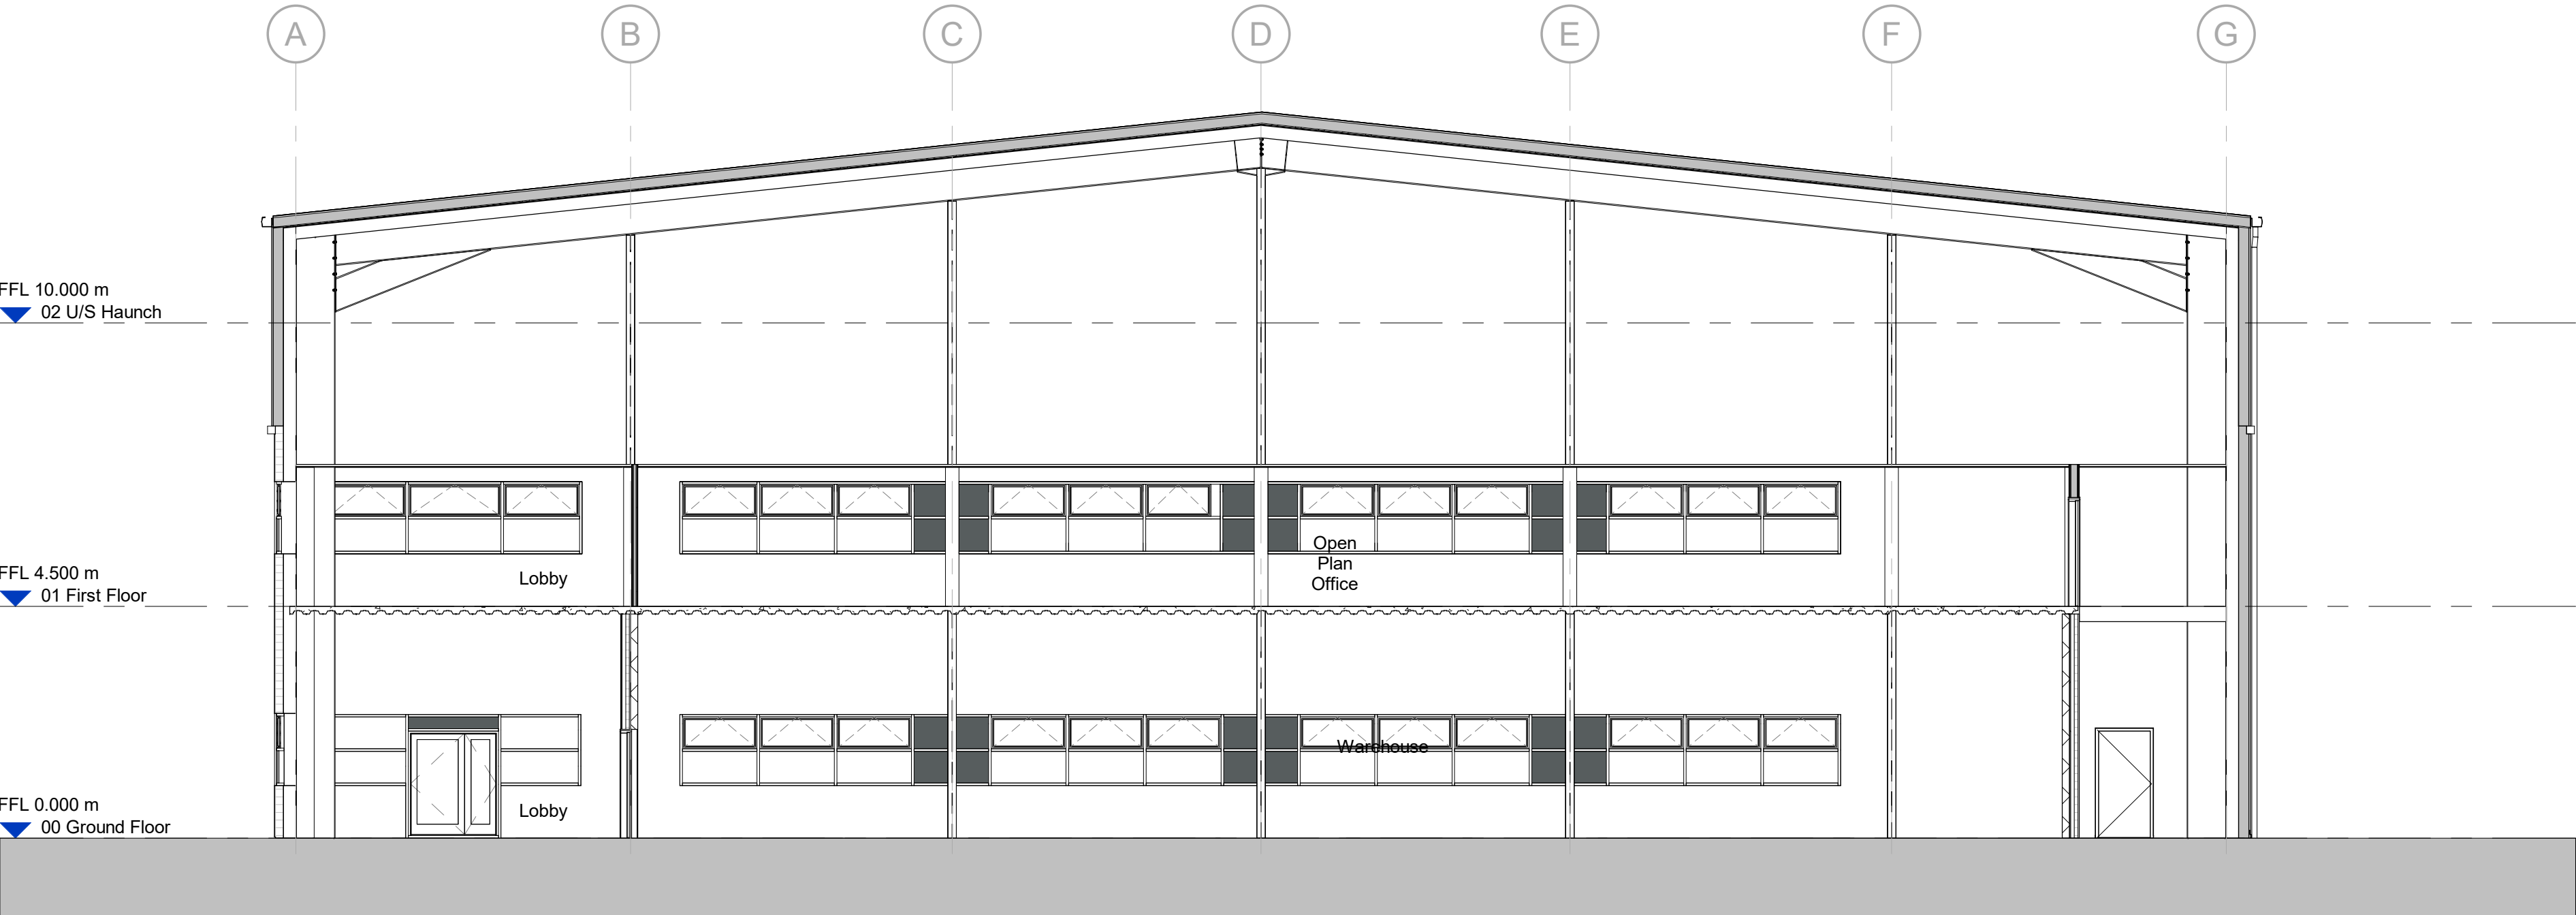


Unit 4 Proposed Section A-A
Scale @ 1 : 100

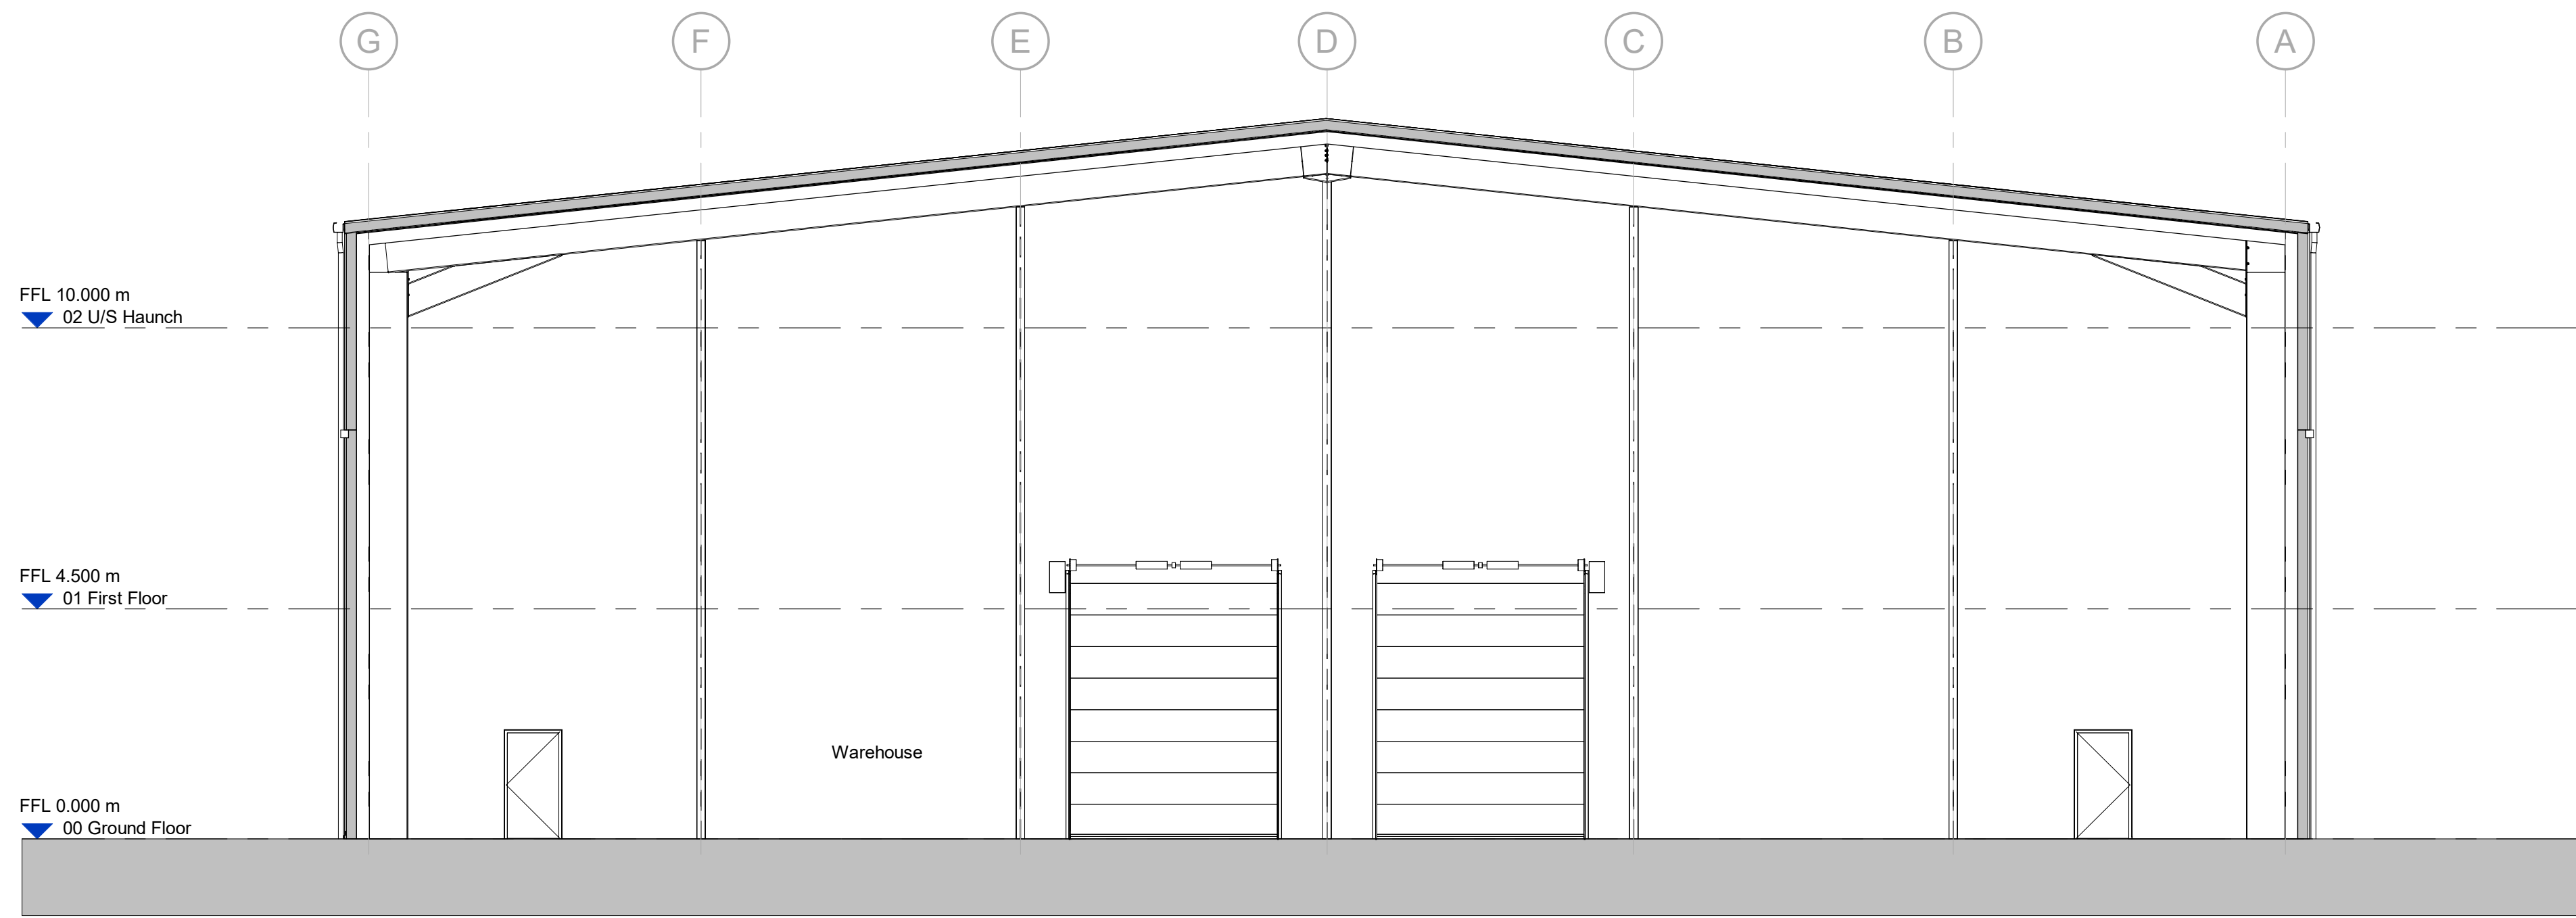

Unit 4 Proposed Section B-B
Scale @ 1 : 100

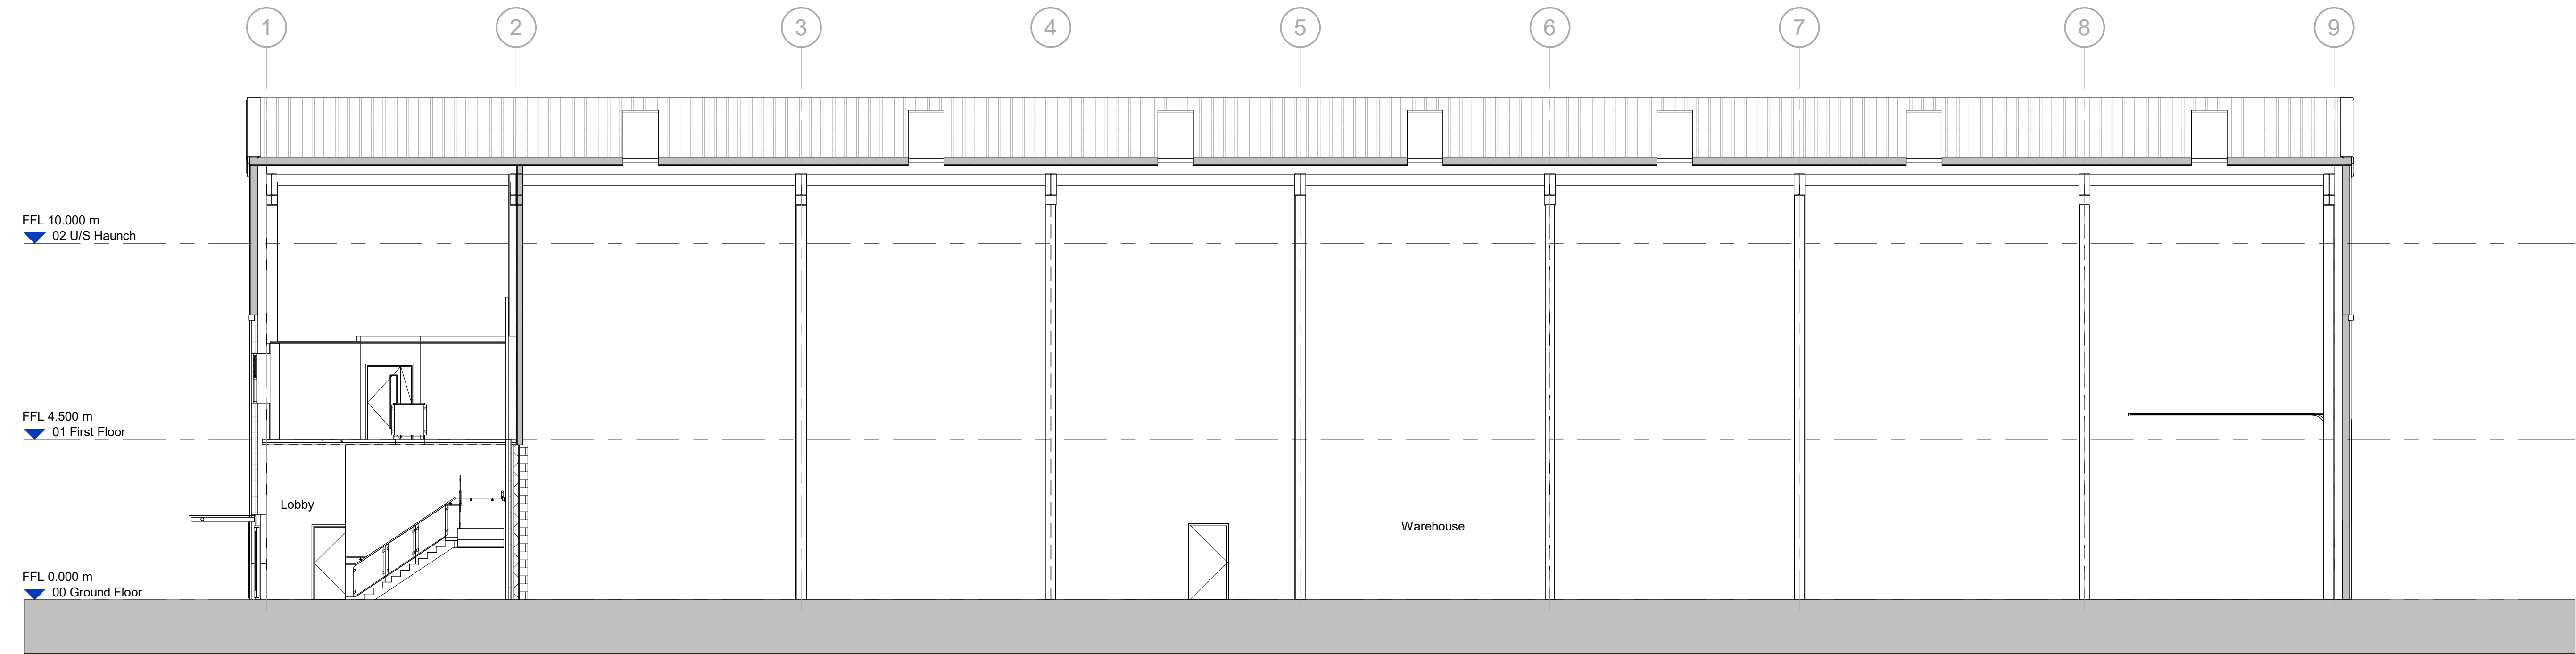

Unit 4 Proposed Section C-C
Scale @ 1 : 100

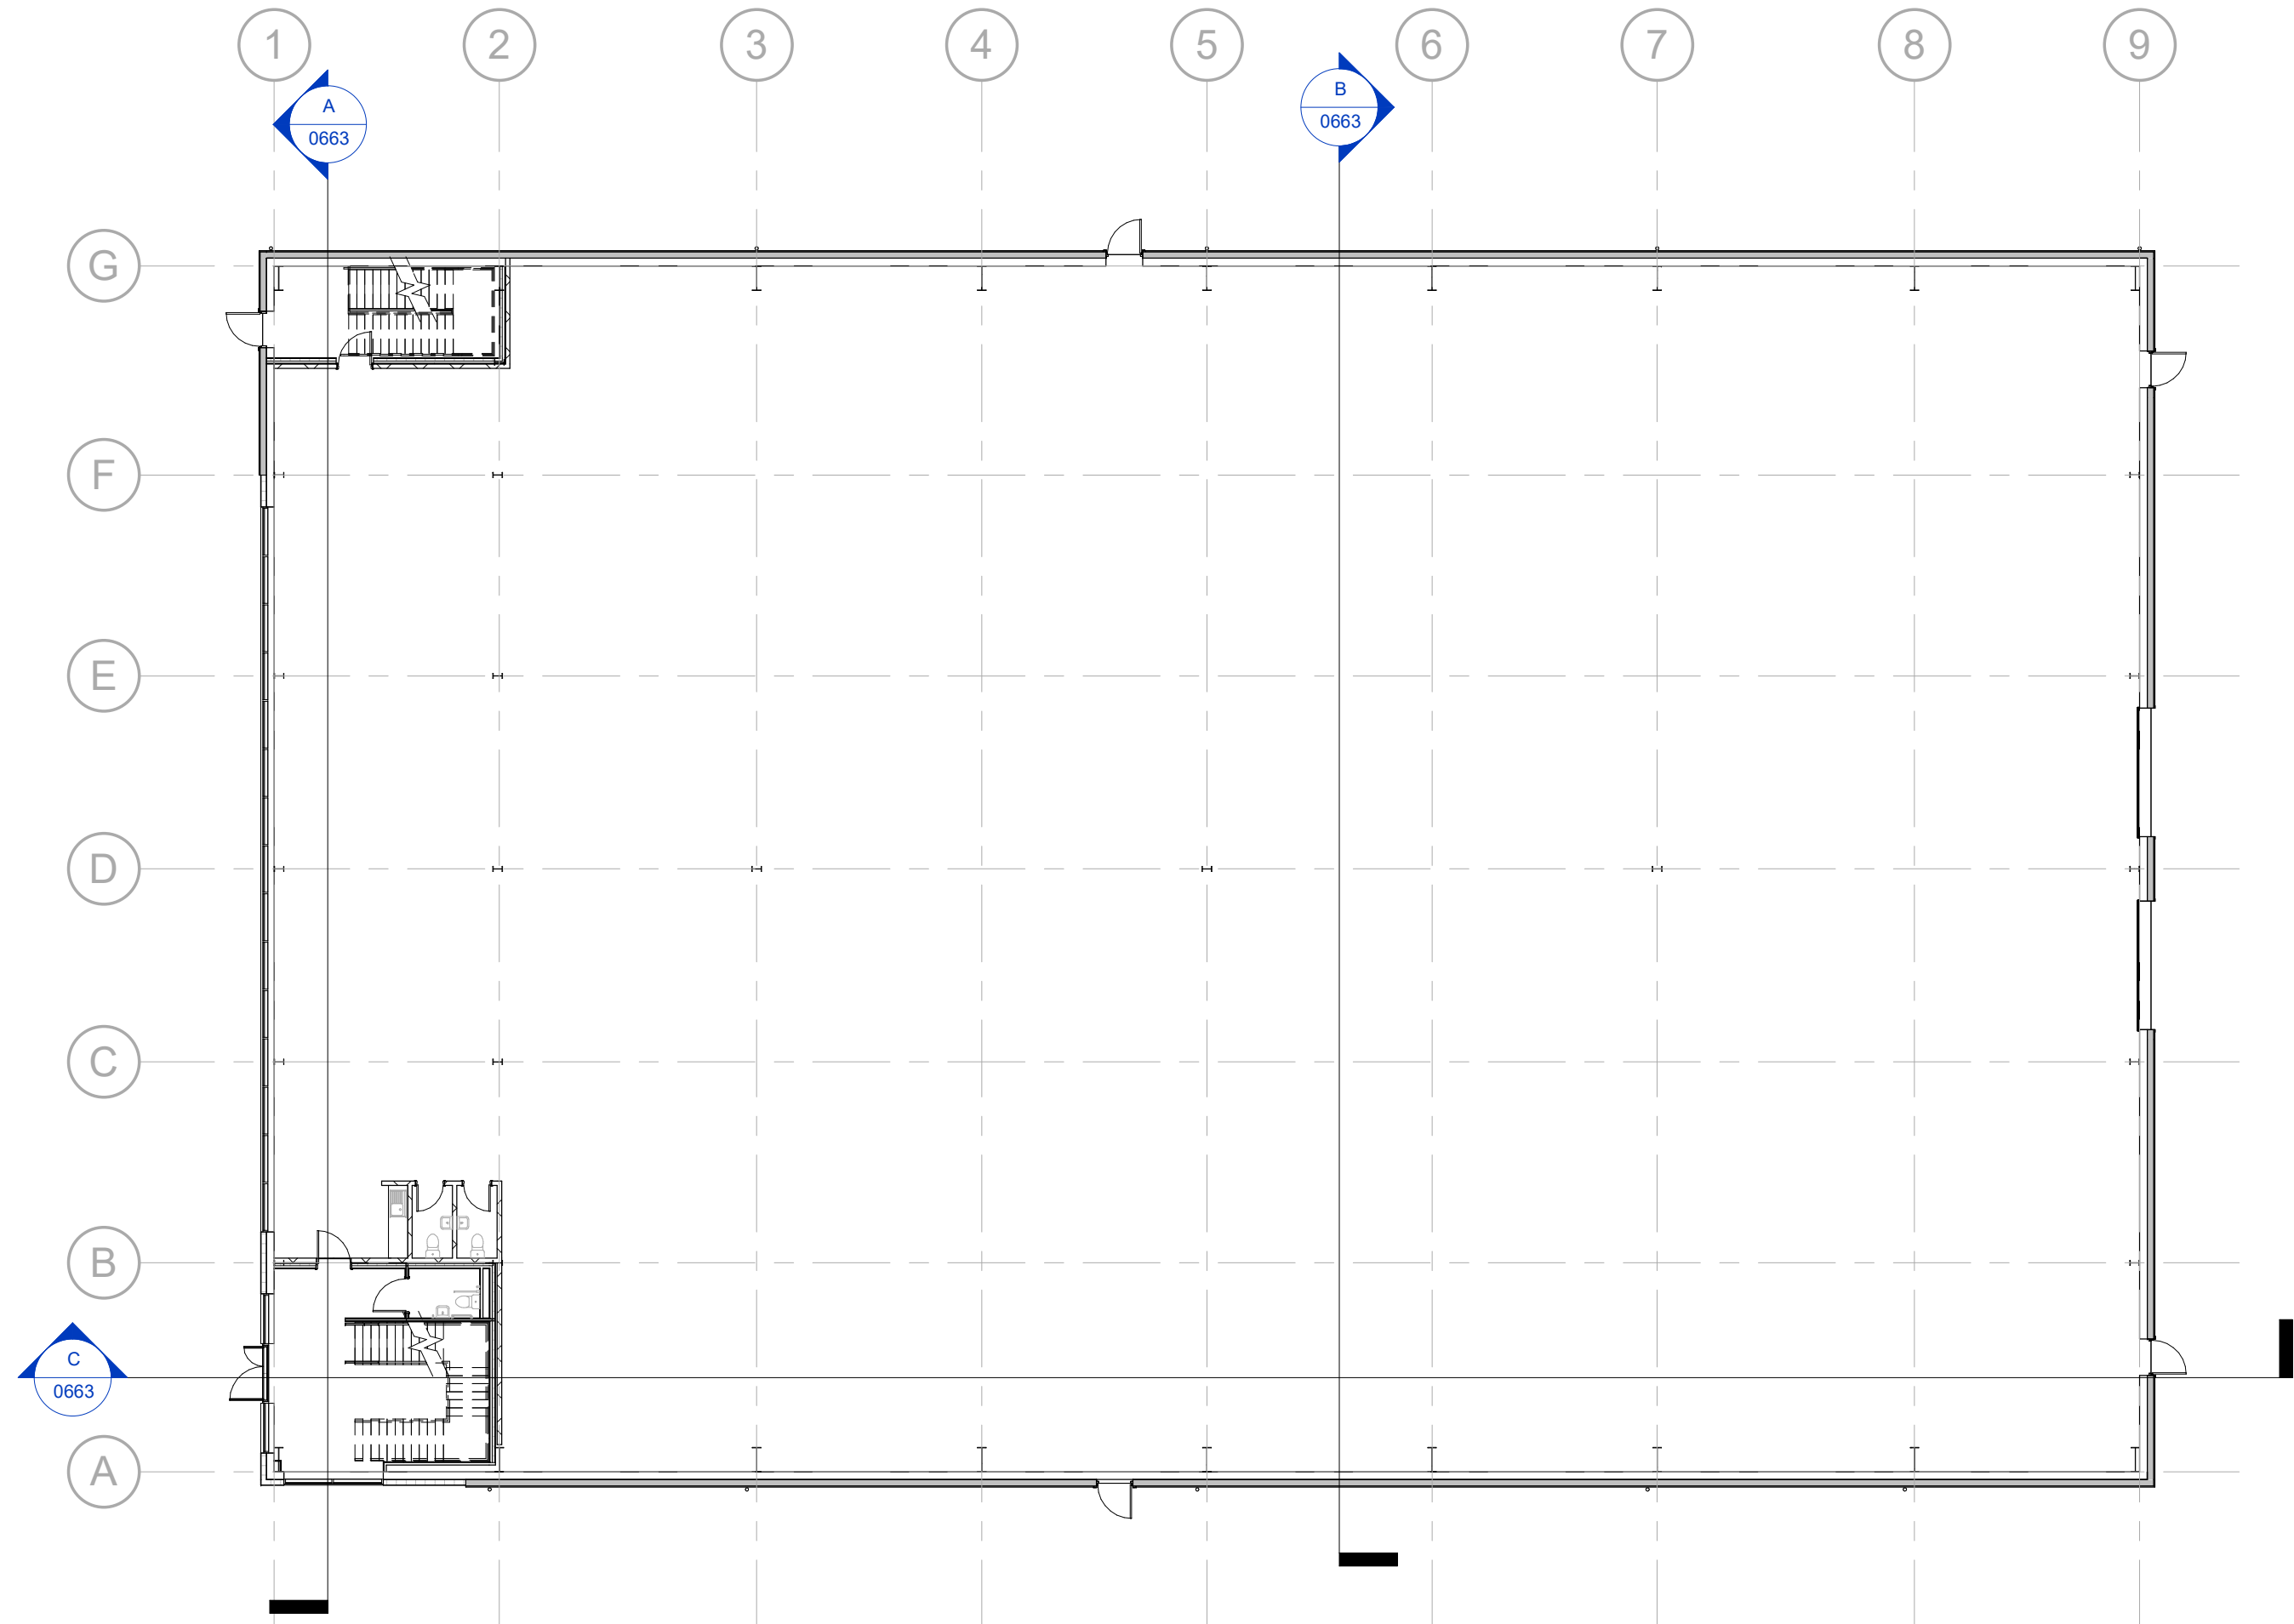

Unit 4 Key Plan
Scale @ 1 : 200

Scale Bars		TO BE USED ONLY AS GUIDANCE									
1:500	mm	0	100	200	300	400	500	600	700	800	900
1:1000	m	0	10	20	30	40	50	60	70	80	90
1:1500	m	0	10	20	30	40	50	60	70	80	90

- NOTES
- All dimensions and levels are to be checked on site.
 - Any discrepancies are to be reported to the architect before any work commences.
 - This drawing shall not be scaled to ascertain any dimensions. Work to figured dimensions only.
 - This drawing shall not be reproduced without express written permission from AEW.
 - Title overlay drawings and ownership boundaries are produced using all reasonable endeavours. AEW cannot be responsible for the accuracy or scale discrepancy of base plans supplied to them.
 - All works are to be undertaken in accordance with Building Regulations and the latest British Standards.
 - All proprietary materials and products are to be used strictly in accordance with the manufacturers recommendations.
- This drawing contains the following model files: -
- 12481-AEW-XX-XX-MS-A-0010

CDM 2015

Client notified of duties: 07/04/21

Principal Designer: Client

Unless noted below, all known hazards have been highlighted on the drawing.

P02	01/05/24	Title block amended	MMV	DRS
P01	26/04/24	Planning team	MMV	DRS
Rev	Date	Description	Drawn	Checked
S4		Purpose of issue	By	By
		For Approval		
drawing stage: Stage 3 Planning				
client:				
NSJV Ltd				
project:				
Welcomb Street				
drawing title:				
Unit 4 Proposed Sections				
date: 26/04/24 drawn: MMV				
scale: A0 As indicated checked: DRS				