
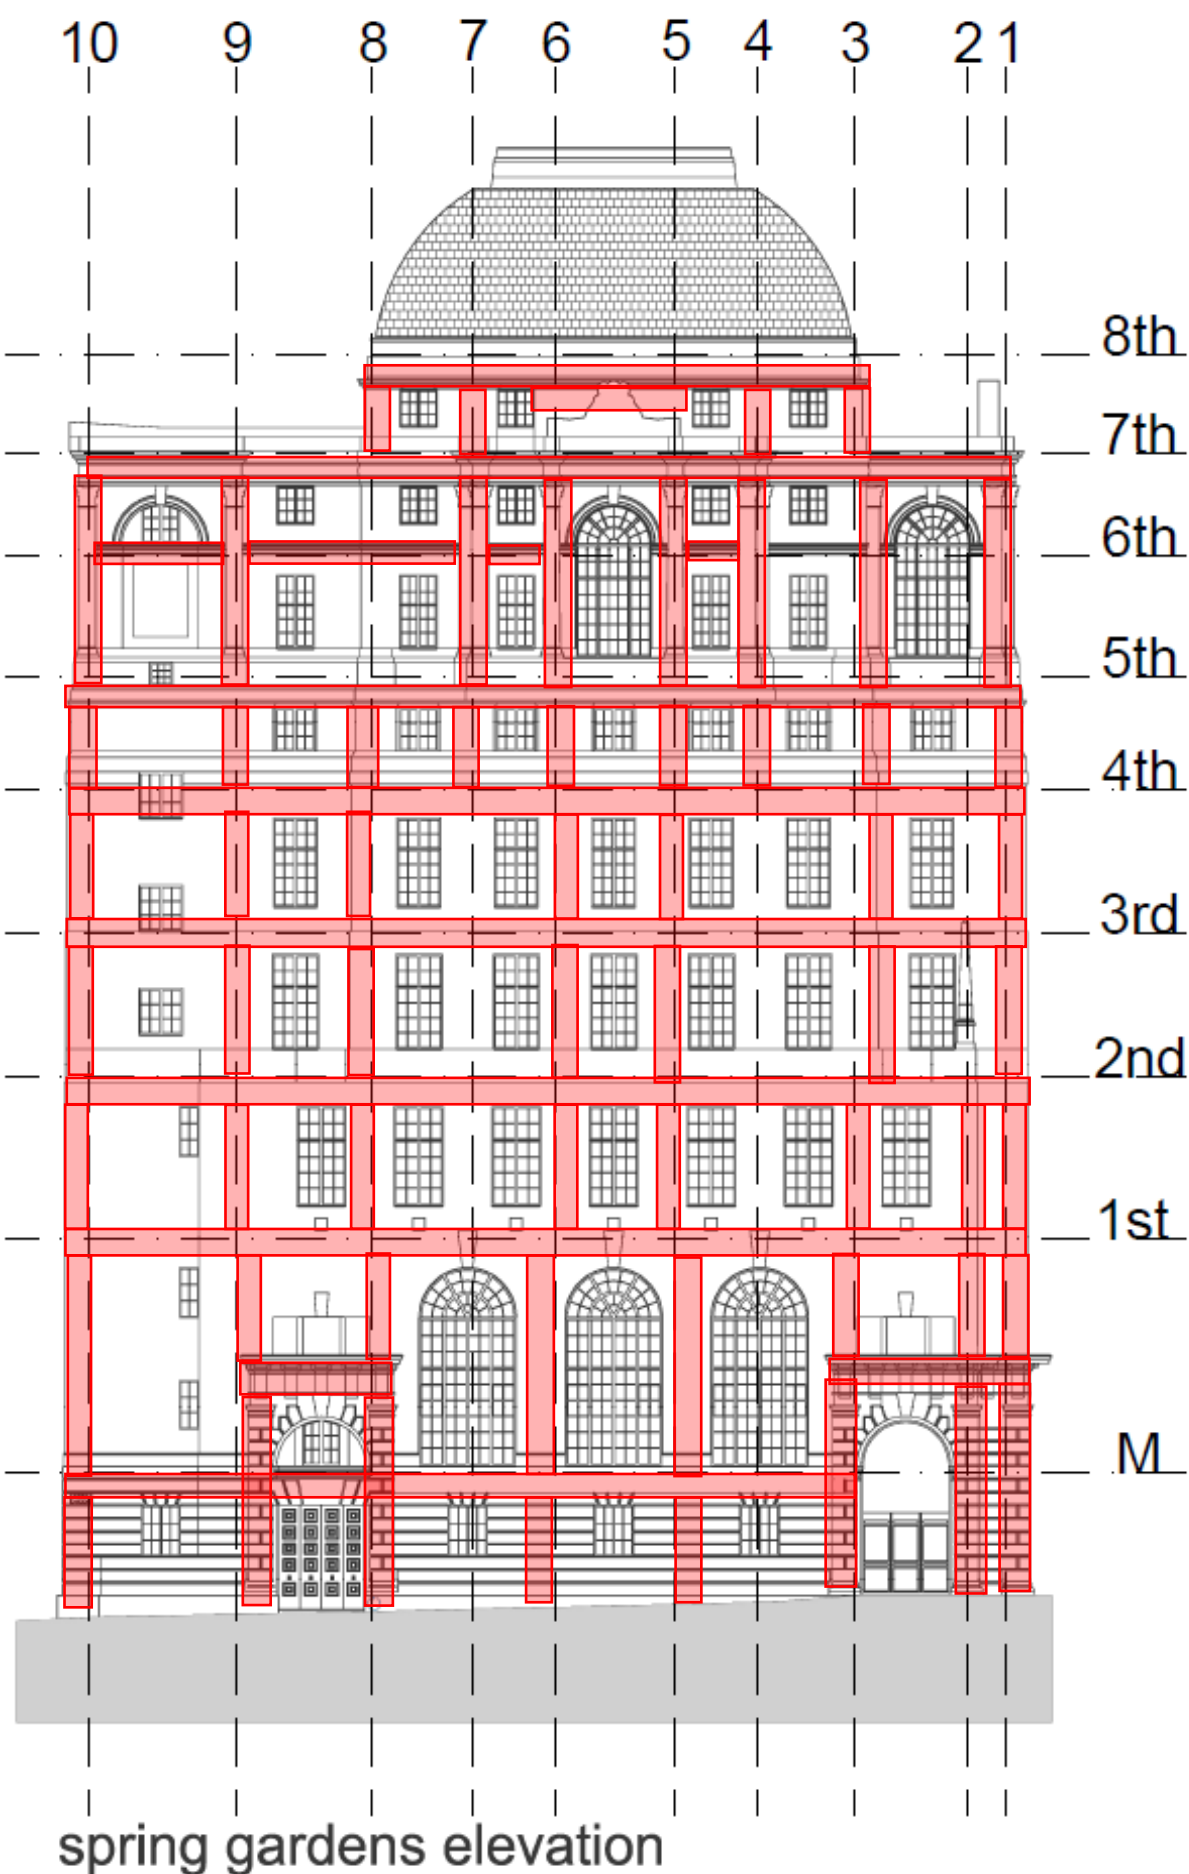


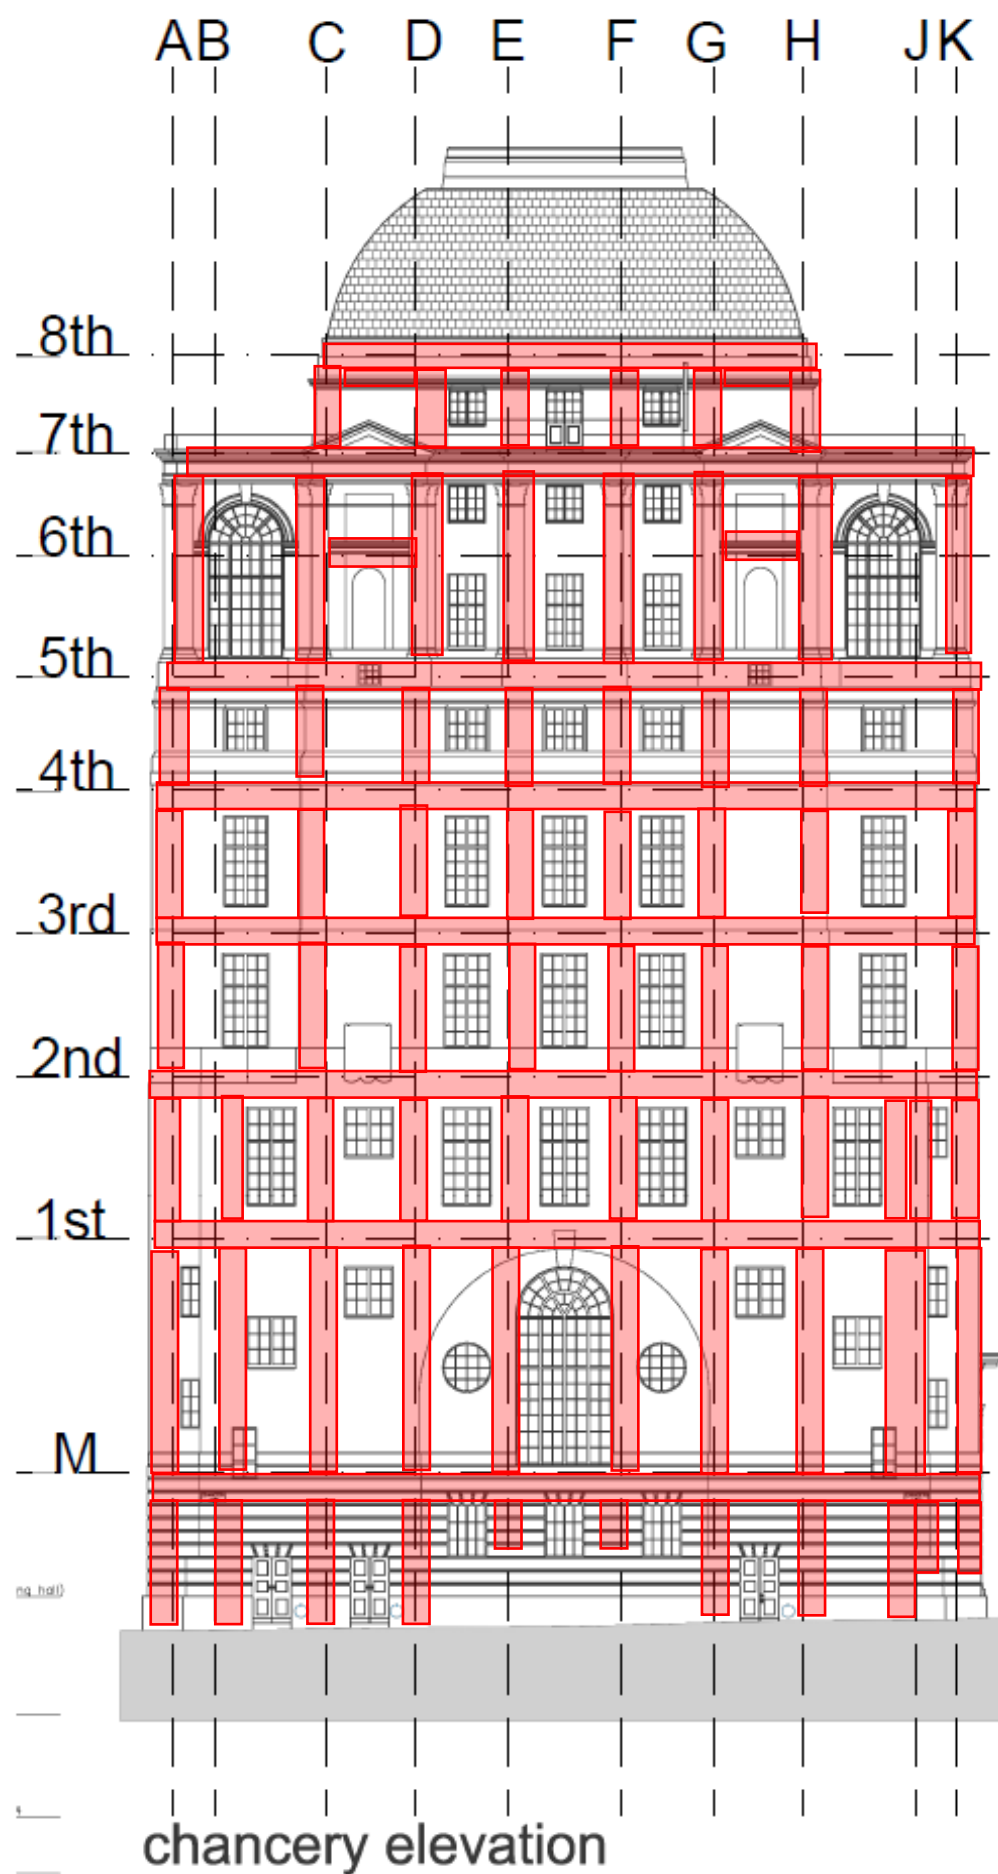

Notes:

Revision History

DA	Notes:	Date:
	By J. Crawley-Welch	29.02.2024
Checked: C. Wozencroft		

Sheet Size:	Scale:	Project Number:
A3	NTS	CN23-016-J712



Corrosion Engineering Solutions Ltd.
Unit YF19 Akeman Business Park, 81-82 Akeman Street, Tring,
Hertfordshire, HP23 6AF
T: +44 (0) 1442 767 899 E: info@corrosionengineering.co.uk
W: www.corrosionengineering.co.uk

Copyright © The design and information presented on this drawing are subject to copyright as of the date of issue and may not reproduced - in whole or part - or made use of in anyway without the written permission of Corrosion Engineering Solutions Ltd.

Project:
HOTEL GOTHAM, MCR

Drawing Title:
STEEL LOCATIONS – CHANCERY LANE &
SPRING GARDENS

Client:
Marshall Commercial Development -
Projects Limited
Huddersfield Road
West Yorkshire
HX5 9BW



Drawing No:
CN23-016-J712-SK017

Rev:
00