Notes

1 **North EXISTING**
1 : 50

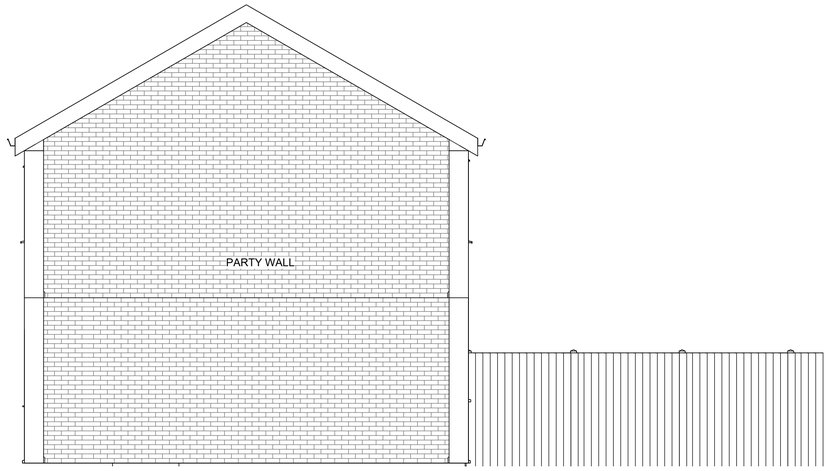

2 **East EXISTING**
1 : 50

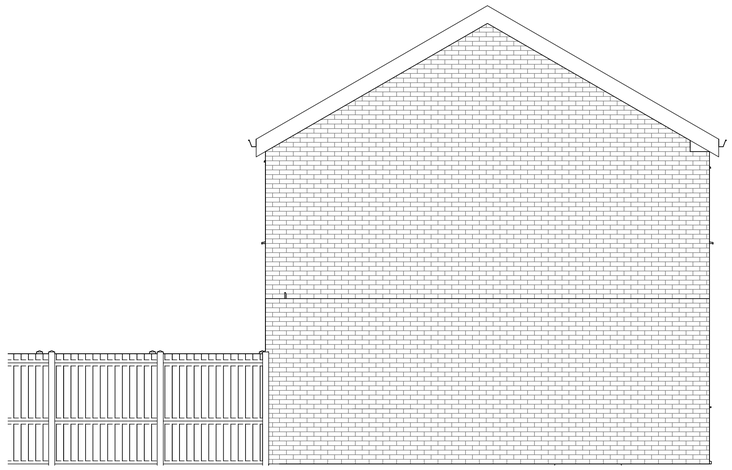

4 **West EXISTING**
1 : 50

Rev	Description	Date	Dr by	App by
original by NK		date created 15/10/21		approved by NK

NK Architectural
Enquiries@nkarchitectural.co.uk
0161 818 4727
www.NKARCHITRCTURAL.co.uk

client name
MR S Ahmad

project
26 HEALD PLACE RUSHOLME M14 4EA - REAR SINGLE STOREY EXTENSION

drawing
EXISTING ELEVATIONS

computer file	plot date
C:\Users\nkhan\Dropbox\NKARC\26 Heald Place, Rusholme M14 4EA\26 Heald Place, Rusholme M14 4EA.rvt	
project number 2024.0042.22423	scale 1 : 50 @A1
drawing number A102	rev / issue status

This drawing is to be read in conjunction with all related drawings. All dimensions must be checked and verified on site before commencing any work or producing shop drawings. The originator should be notified immediately of any discrepancy.
This drawing is copyright and remains the property of NK Architectural.