
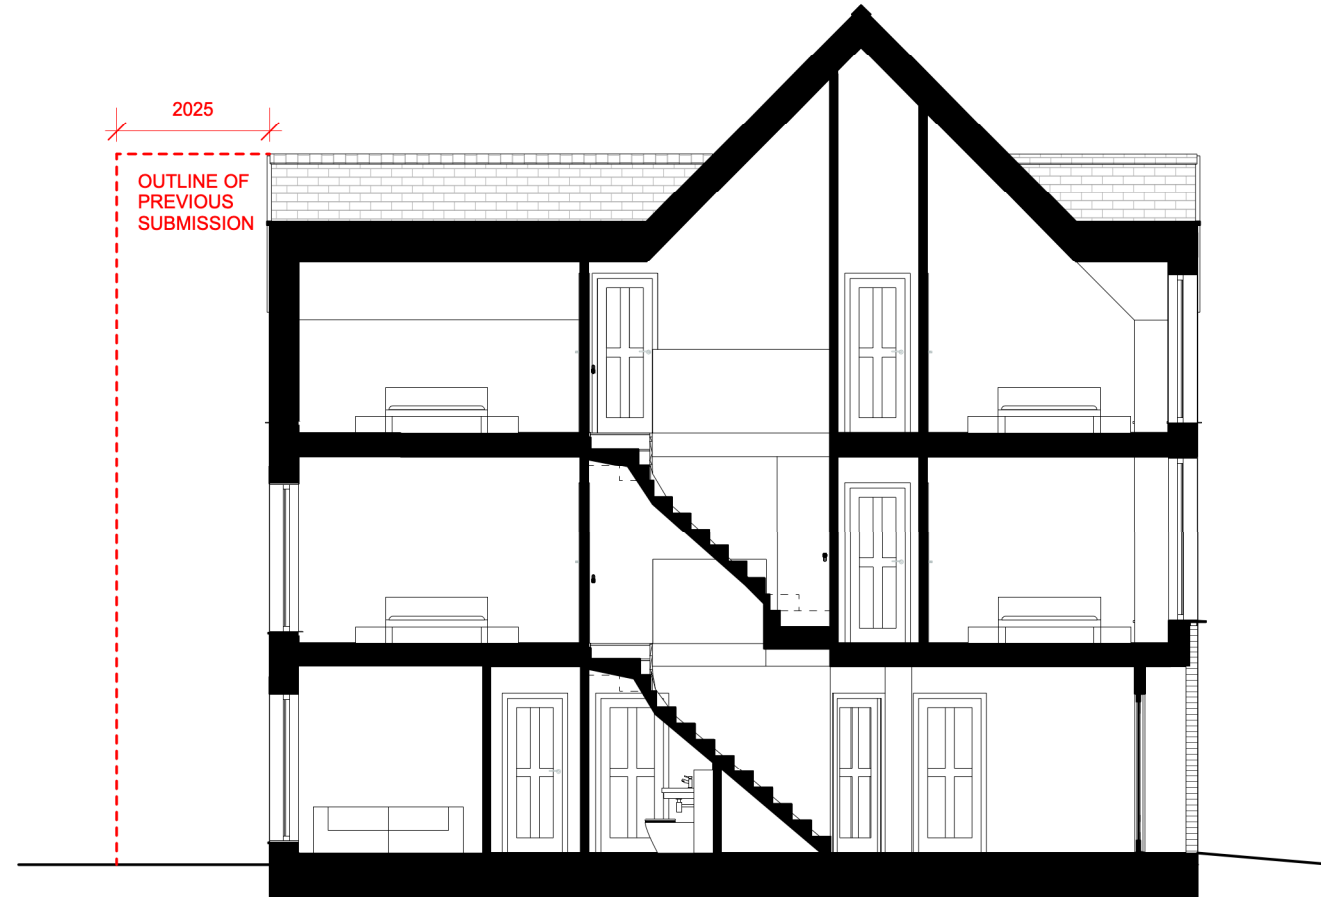


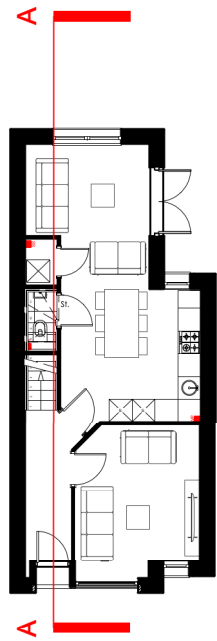

HOUSE TYPE 6A
SECTION A-A

HOUSE TYPE 6A SECTION
1:100 @A3

© Copyright Ollier Smurthwaite Architects

B	25/04/24	REDUCED EXTENSION HEIGHT BY ONE STOREY
A	25/03/24	REVISED HOUSE TYPE 6A LAYOUT
REVISION	DATE	DESCRIPTION

CLIENT: BRITANNIA GROUP	
PROJECT: PROPOSED RESIDENTIAL DEVELOPMENT	
ADDRESS: VICTORIA PARK PROBATION CENTRE	
DRAWING TITLE: HOUSE TYPE 6A SECTION	
SCALE: 1:100 @A3	DATE: AUGUST 2023
DRAWING NO: A662_P_175B	

OLLIER SMURTHWAITE ARCHITECTS

40 King Street, Manchester, M2 6BA
T 0161 883 0838
F 0161 883 0839
E mail@olliersmurthwaite.com