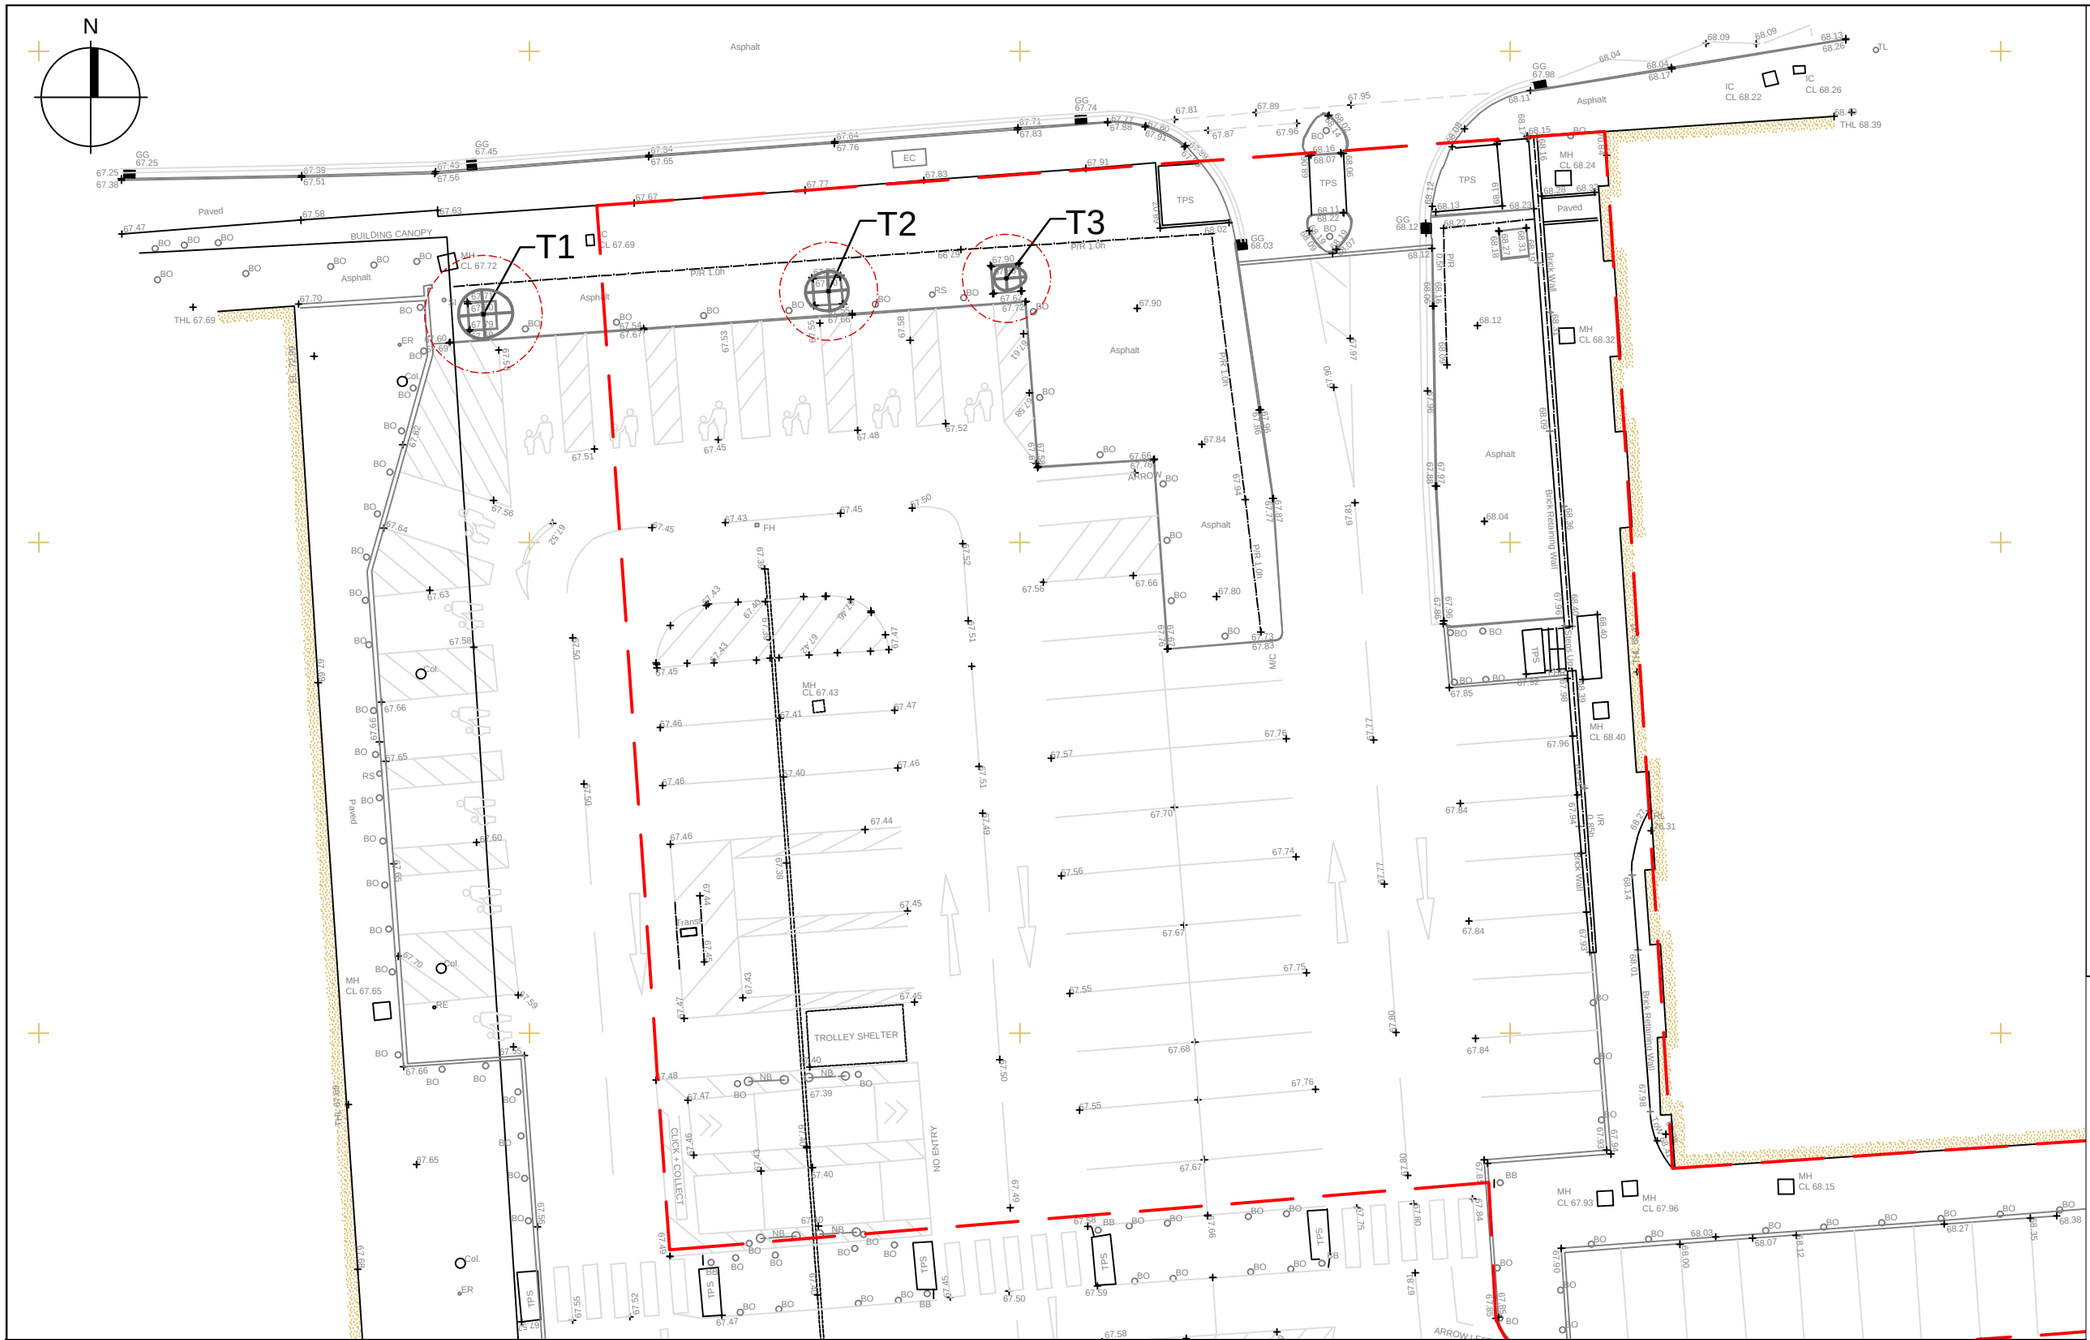


Tree No.	Species	Dbh (mm)	Height (m)	Age	N	E	S	W	Crown clearance	Condition rating	Observations & comments	Preliminary recommendations	Estimated remaining contribution	Tree quality category rating	Root Protection Area (m2)	Circle Radius (m)	Radius Squared (m2)	Length of Sides Of Square (m)
T1	Small-leaved Lime	200	7	S	1	1.2	1	1	2	C	Located within a small planting pit in hardstanding. Reasonable form and a high crown	**Located outside of the red line boundary**	10+	C1	18.10	2.40	5.76	4.25
T2	Small-leaved Lime	170	6	S	0.8	0.8	0.8	1	2	C	Located within a small planting pit in hardstanding. Small form with limited foliage and a high crown	**Consider to be replaced as part of an enhanced landscape scheme**	10+	C1	13.07	2.04	4.16	3.62
T3	Small-leaved Lime	150	6	S	0.5	0.8	0.5	0.5	2	C	Located within a small planting pit in hardstanding. Small form with limited foliage and a high crown	**Consider to be replaced as part of an enhanced landscape scheme**	10+	C1	10.18	1.80	3.24	3.19

KEY

TREE SURVEY

T1 — Category A trees and groups of high quality

T1 — Category B trees and groups of moderate quality

T1 — Category C trees and groups of low quality

T1 — Category U trees and groups of poor quality

Root Protection Areas: Calculated inline with BS5837:2012 to show a circular RPA which does not take into consideration site conditions

Red Line Boundary

DEP LANDSCAPE ARCHITECTURE LTD
2 COMMERCIAL STREET, MANCHESTER, M15 2JA
T: 0161 2419878
E: info@dep.co.uk
W: www.dep.co.uk

Client
Manchester City Council

Project
Gorton Market

Description
Tree Survey Plan

Status
Planning

Scale
1:250@A3

Drawn
KR

Job number
5493

Drawing number
02

Date
JULY 24

Revision

Copyright DEP Landscape Architecture Ltd

All levels and dimensions to be checked on site by contractor prior to commencement; Any variations to be reported to the client. This drawing is to be read in conjunction with all others relating to the project and all information derived accordingly; any anomalies to be reported to the client. Do not scale from this drawing. Use figured dimensions only. Work shown on this drawings to be carried out in accordance with current British Standards and Codes of Practice.

© Copyright to DEP Landscape Architecture Limited. The information shown on this drawing shall not be reproduced or copied in any form without prior written consent from DEP Landscape Architecture Limited.