
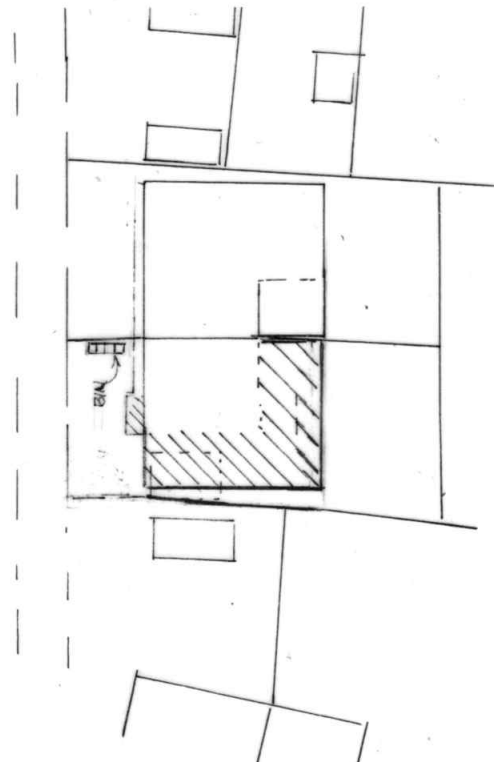


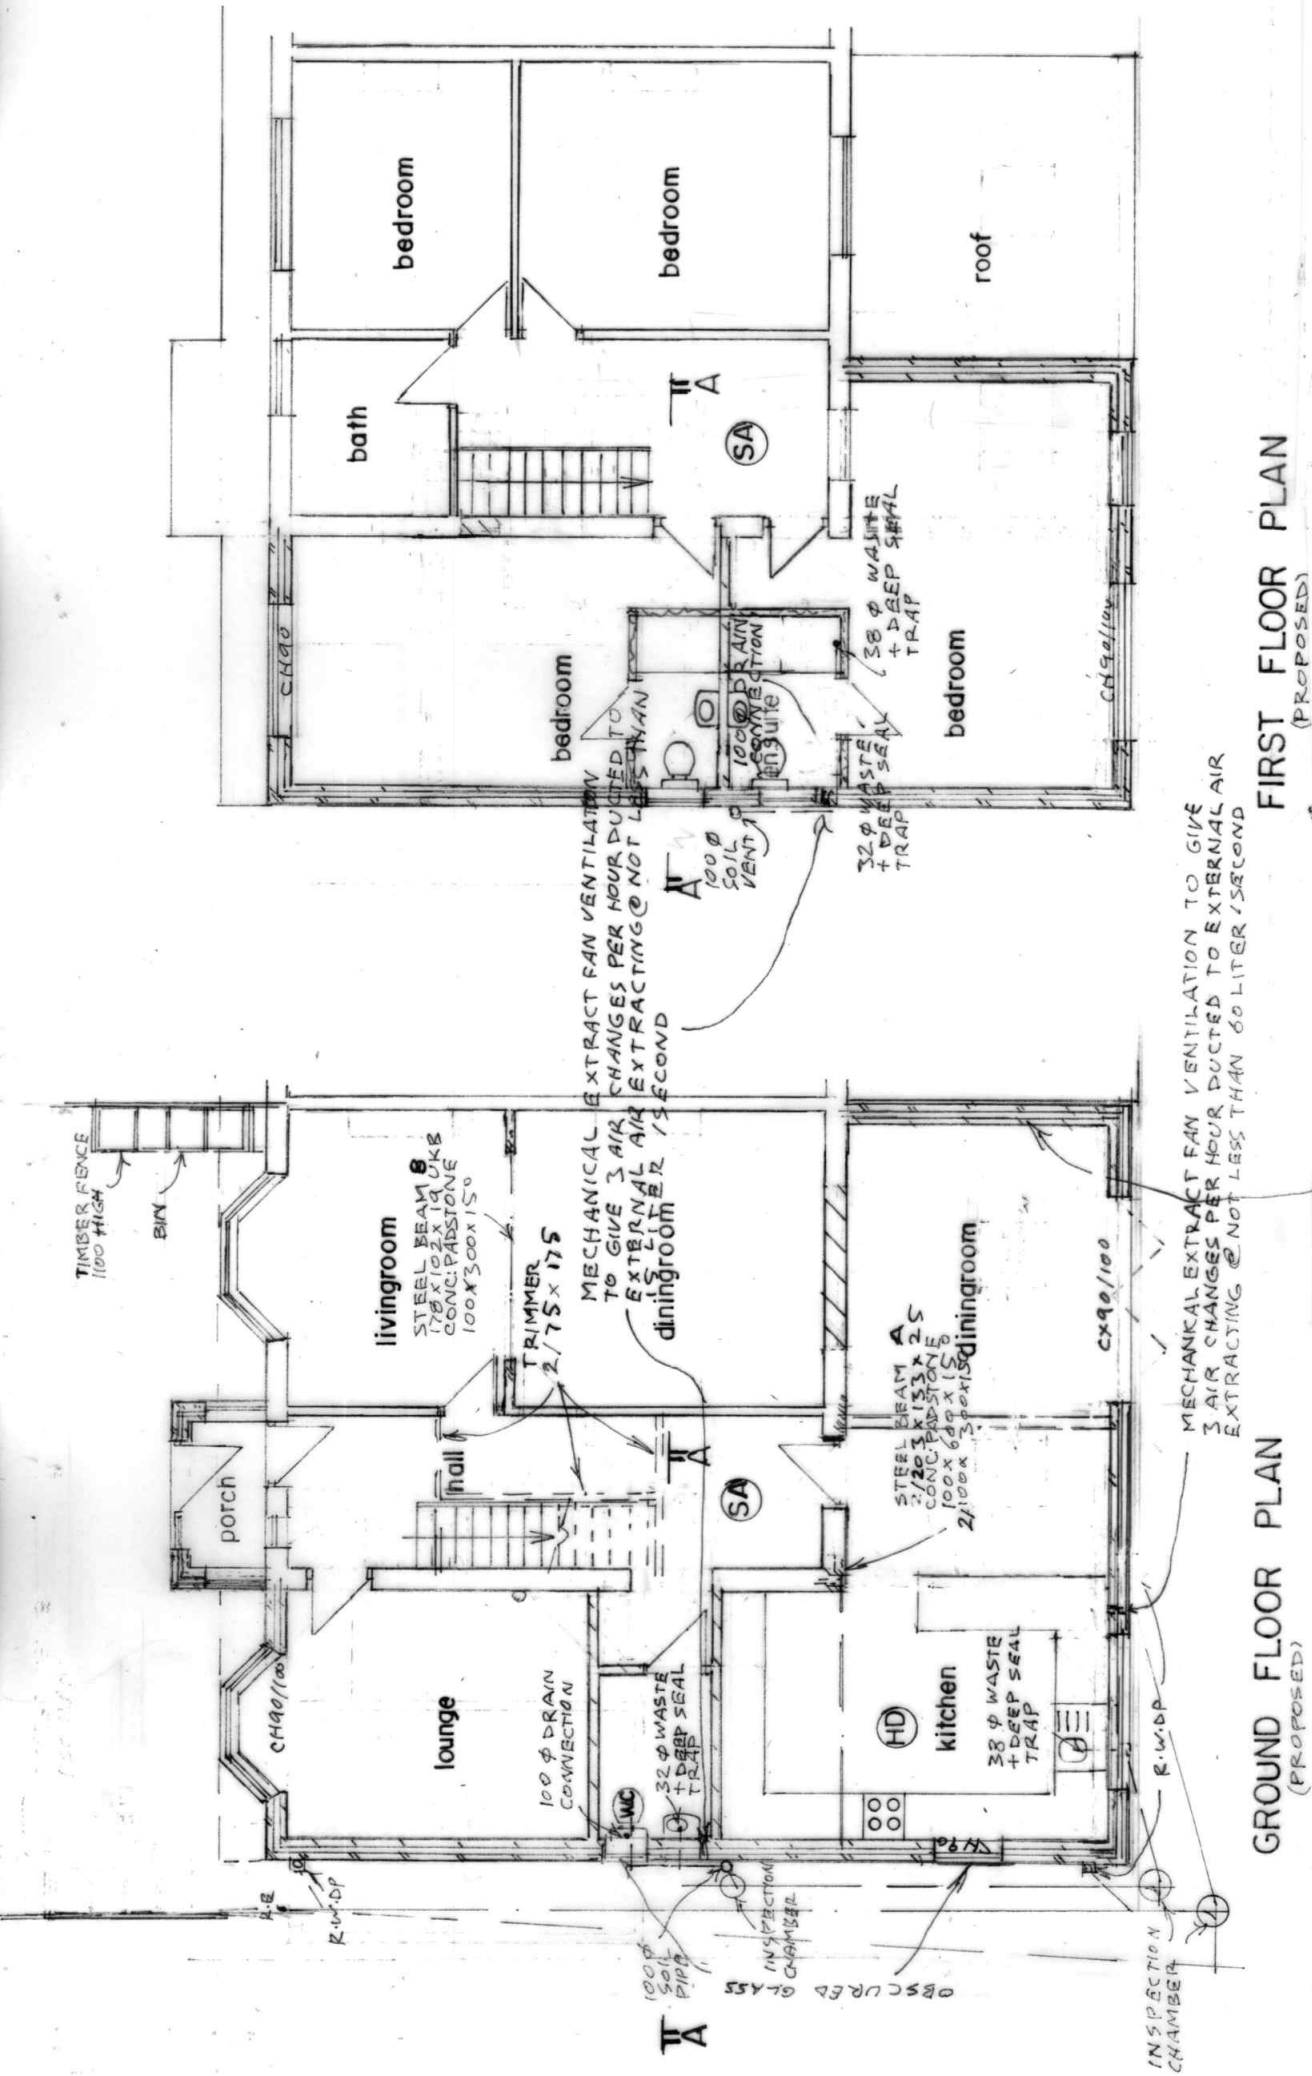

BUILDING DESIGN SERVICES	
M. FAROOQ	
6 Stock Close, Shawclough, Rochdale OL12 6BB	
Tel: 01706 712231 Mob: 07967605763	
PROPOSED DOUBLE STOREY SIDE AND SINGLE STOREY REAR EXTENSION AT 2 ROTHESAY ROAD MANCHESTER M8 4JA	
For: Mr NAVEED KHAN	Scale 1:100
Plan	A1984/2