



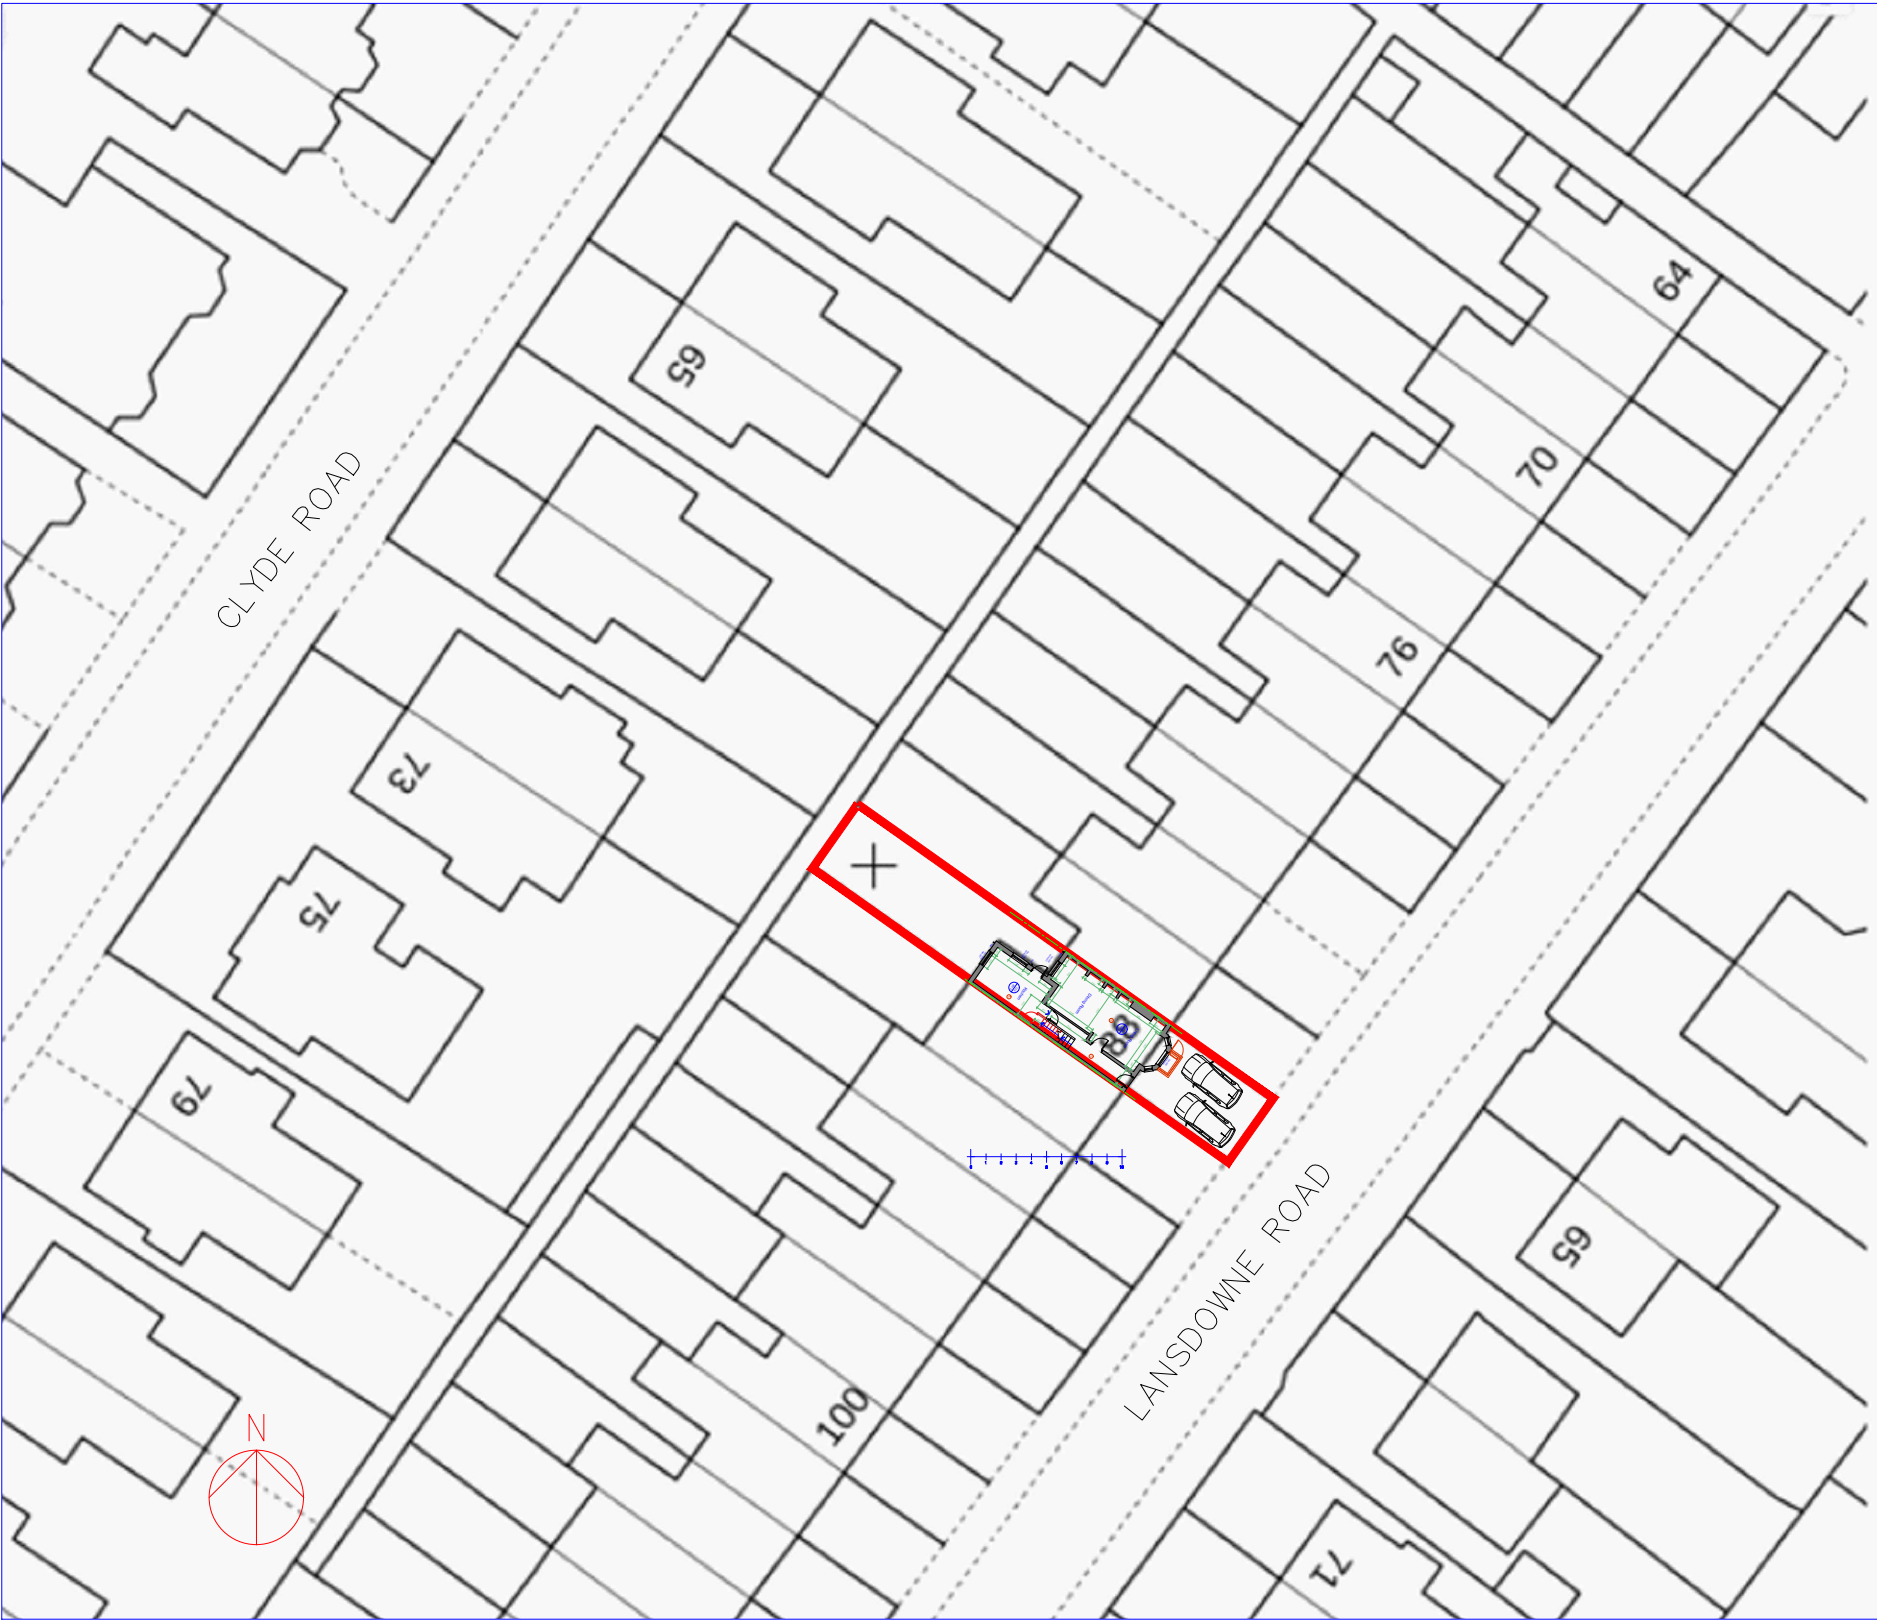

OS Map
Scale 1:500

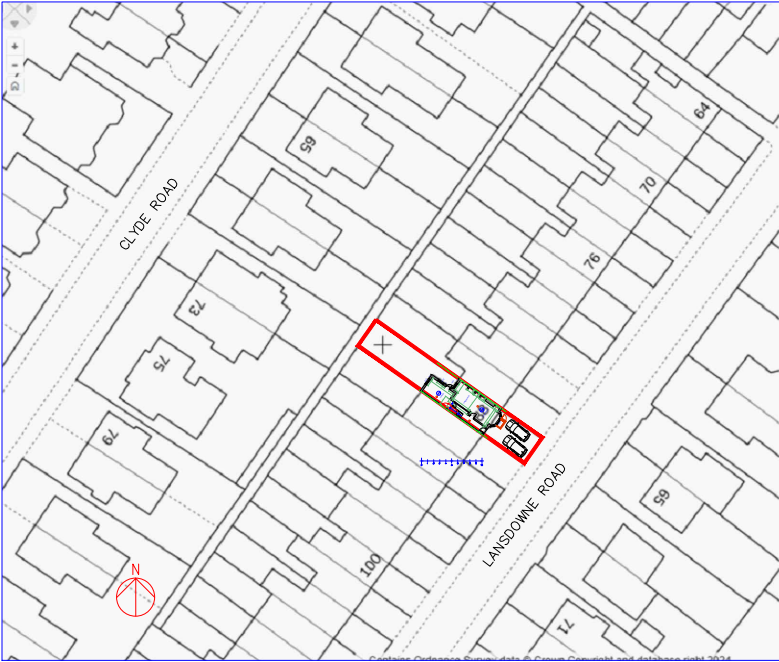

OS Map
Scale 1:1250

Rev	Date	Description
Issued For : INFORMATION PURPOSES ONLY		
Client		
Miss. Taneah Berler		
Project		
88 Old Lansdowne Rd, West Didsbury, Manchester M20 2WX Proposed basement conversion.		
Scheme - Drawing Title		
OS Map		
04	Date	03.04.24
Drawing No.	Revision	Scale Various @A3
		
Plans To Build It Ltd Tel: 0161 728 5730 Mob: 07741175755 www.planstobuildit.com		