


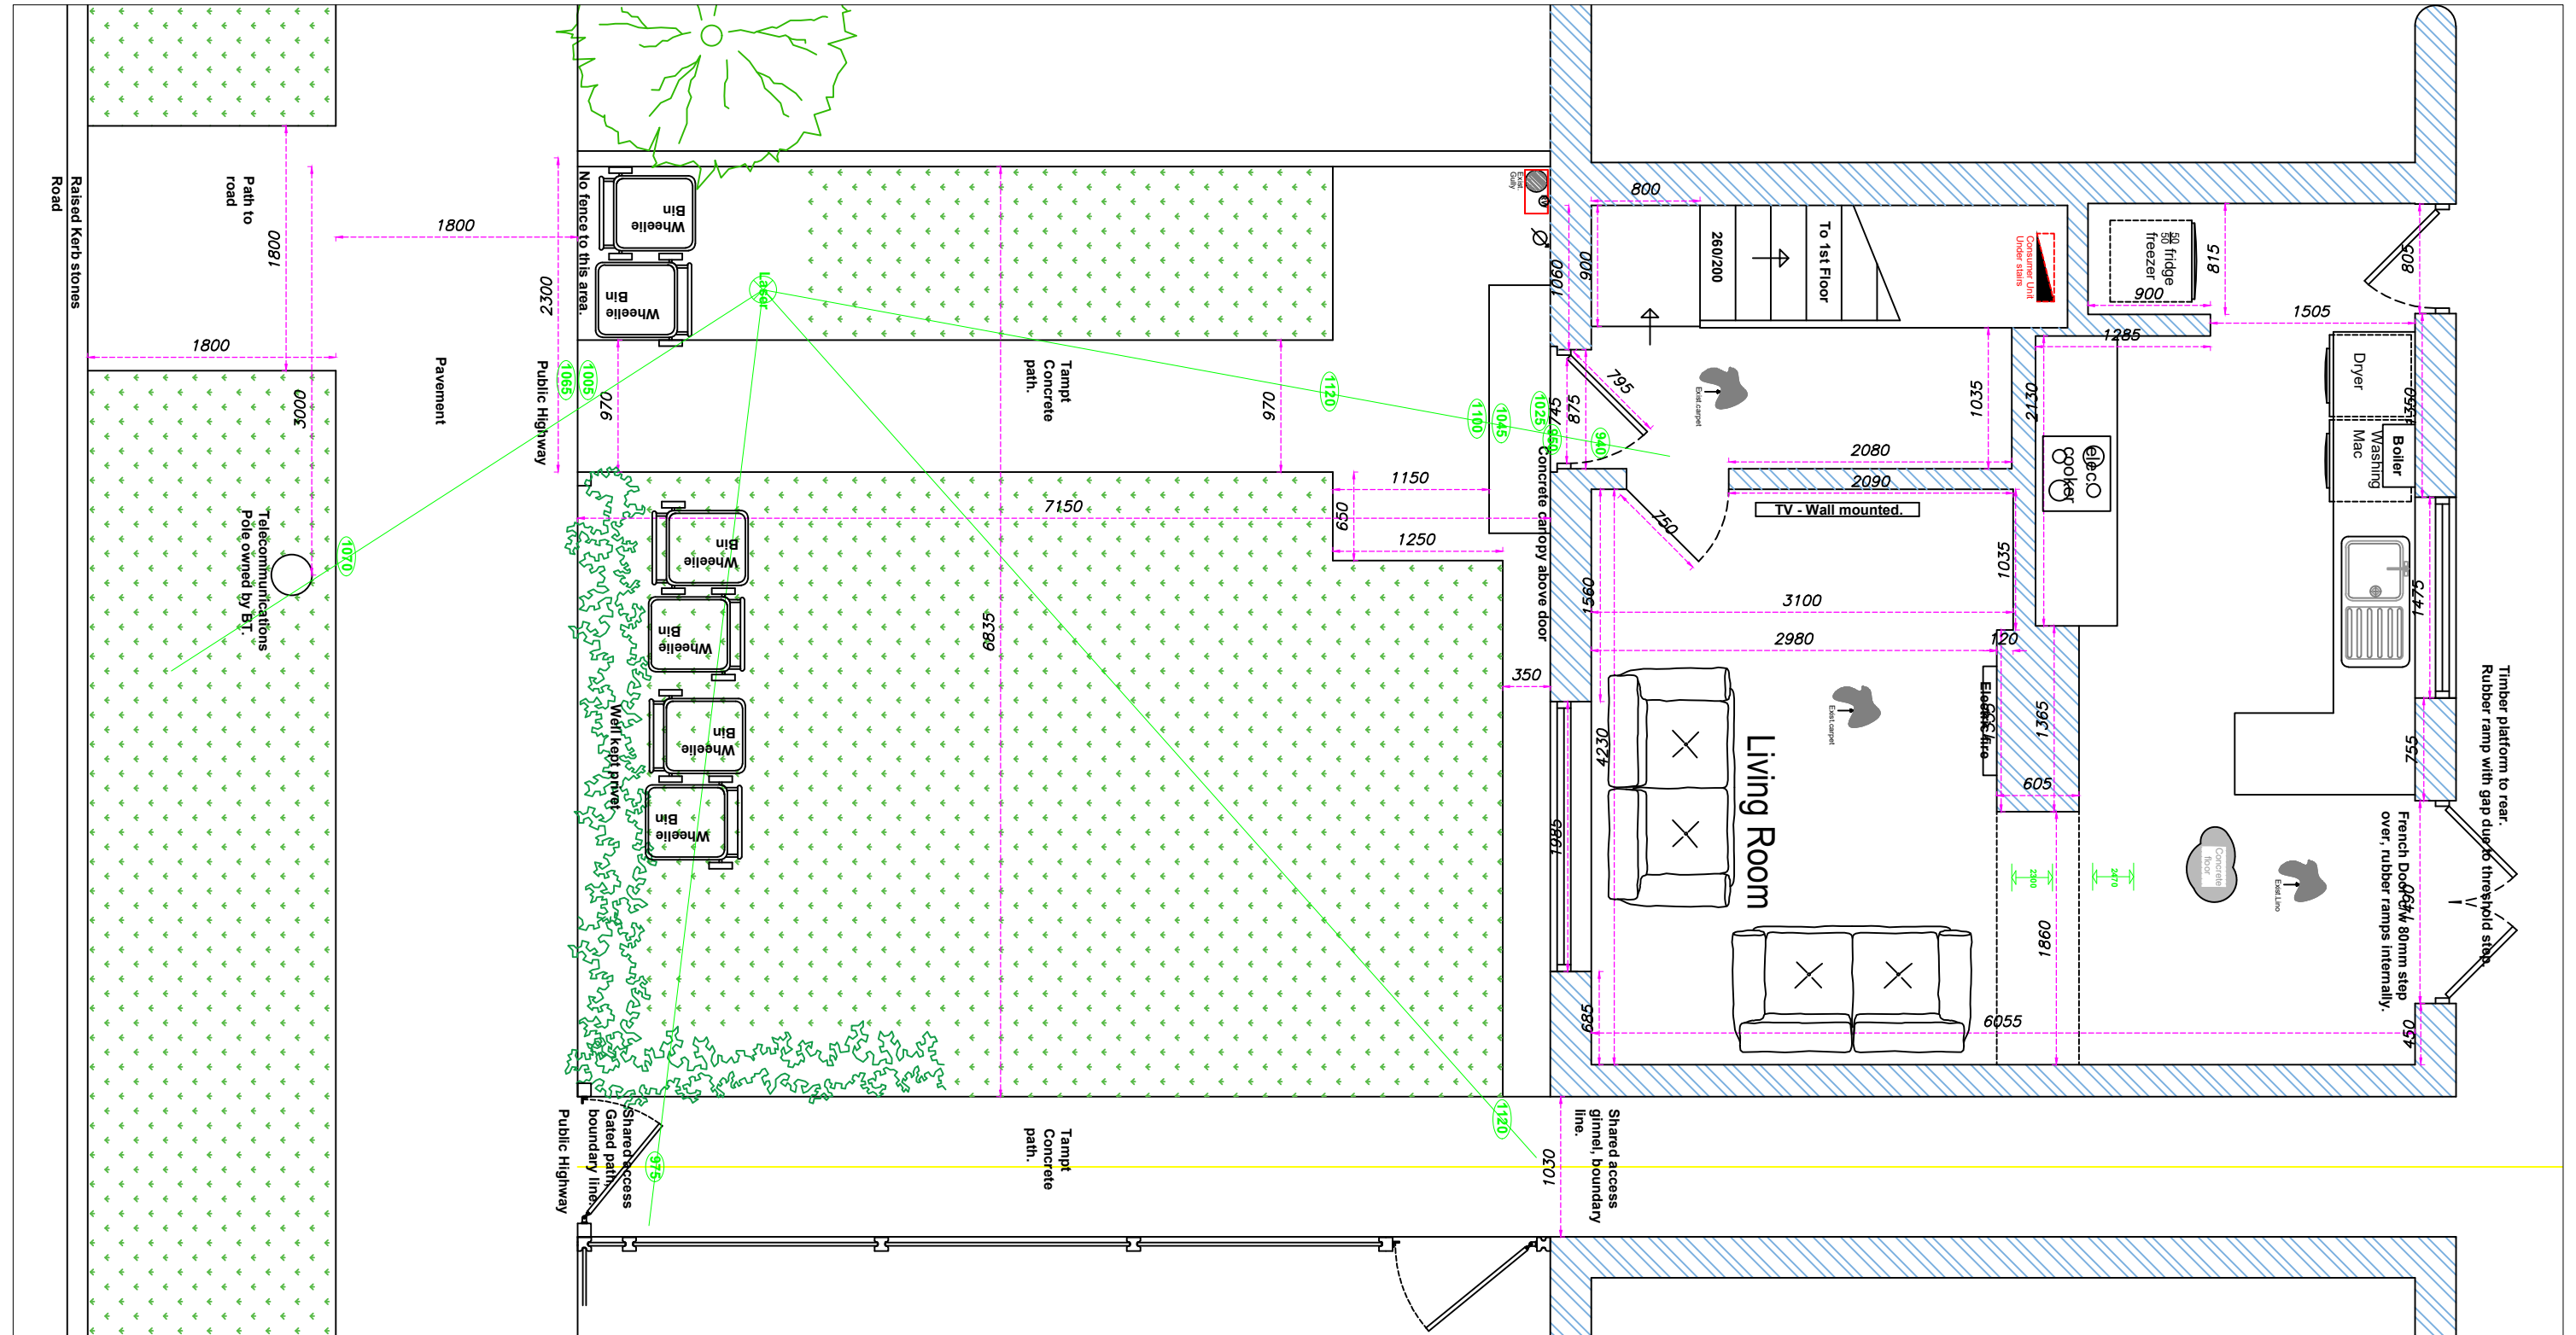

I agree to MEAP's proposed plans.

Signed

Date



Neil Brickles - Technical Officer.
Manchester City Council
Manchester Local Care Organisation.
Philips Park Road. Beswick.
Manchester.
M11 3FU
neil.brickles@manchester.gov.uk
Tel No : 0161 277 1704 - 07903 244482

Date:
22/01/2024

Scale / Paper:
1 : 50 @ A3

Revisions / Options		
No.	Date.	Sig.

Feasibility - Full measure + boundaries, access, bathing, doors, stair lift, driveway.

Ms Jane Ruthven
18 Munn Rd
Blackley
Manchester
M9 0NH