

All dimensions are to be checked on site, any discrepancies are to be reported to the Architect before work commences. Do not scale from this drawing.

This drawing is to be read in conjunction with all relevant consultants and specialists drawings / documents, any discrepancies are to be reported to the Architect before the affected work commences.

All structural components shown are indicative only. Details / calculations of structural members are to be provided by the Structural Engineer.

This drawing is copyright.

A	First Issue	14/11/2023
B	Amendments to proposed Ridge heights and massing following Pre-application comments received 20/11/2023	29/11/2023
C	Issue for Pre-application follow-up consultation following Client's approval received 30/11/2023	30/11/2023
D	Amendments to proposed roof fenestration following Pre-application comments received 05/12/2023	06/12/2023
E	Issue for Planning Submission	20/12/2023
F	Issue for Client's approval prior to renewed planning submission	01/03/2024




Proposed Front Site Elevation 1:100



Existing Front Site Elevation 1:100

Scale Bar 1:100

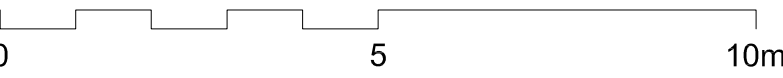

T+A Tang & Associates Ltd
Chartered Architects

Tel : 0161 877 9587 10/F, 1 City Approach, Albert Street,
Eccles, Manchester, M30 0BS, UK
e-mail: barrytang@tangassociates.co.uk

Client:

Mr. Naseeb Anwar

Project:
Nutbank House, 1 Nut Bank Lane, Manchester
M9 6BH

Drawing Title:
Existing and Proposed Front Site Elevations

Scale: 1:100 @ A1 Date: November 2023

Drawing No: 9846/122 Revision: F