



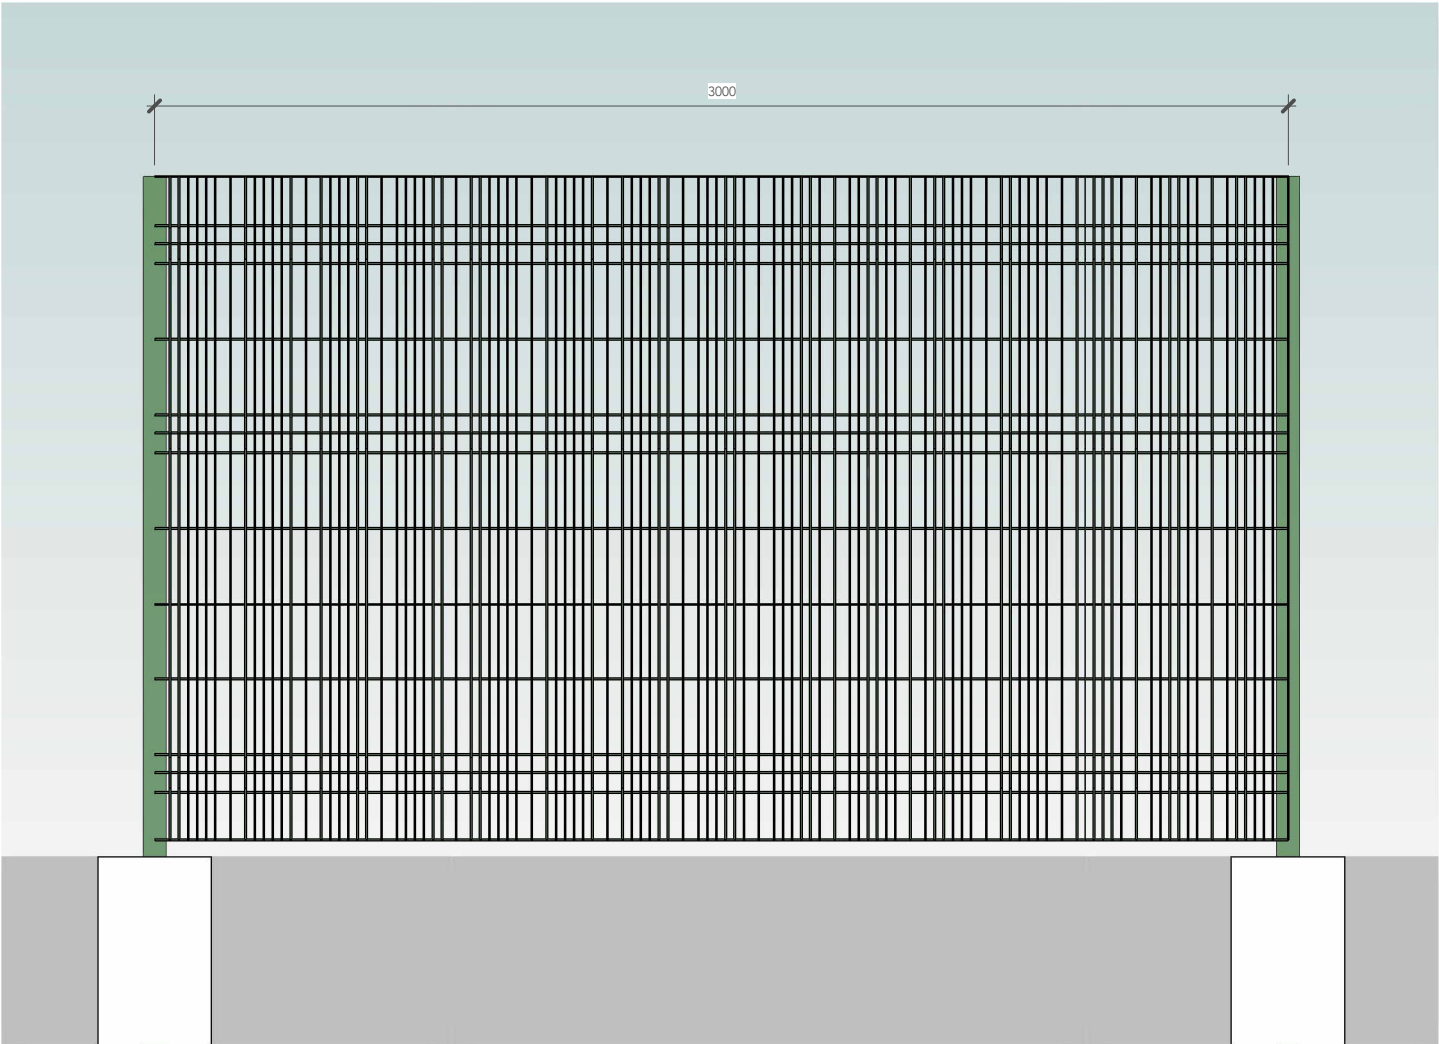

Weld Mesh Fence - Elevation

1 : 20


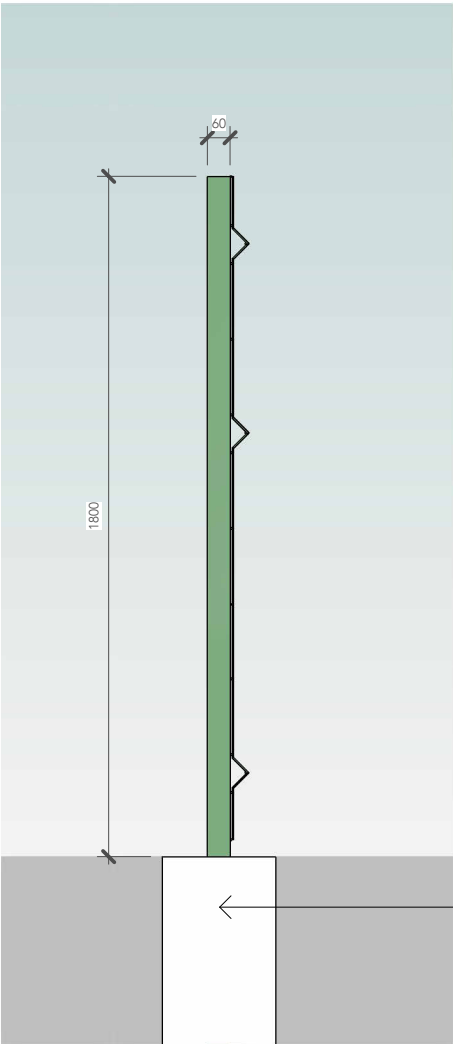


Weld Mesh Fence - Section

1 : 20

B
B

Note:
Do not scale from this drawing.
Dimensions are to be checked on site.
If in doubt please ask.

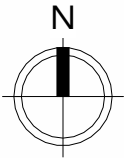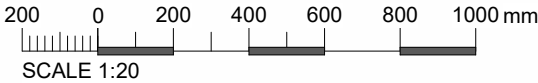

1.8m green high weld mesh fencing, colour - green - following completion of demolition works.

- 14/05/2023 EP Issued for planning

Rev	Date	Intls	Details
-----	------	-------	---------

© The moral rights of the author are hereby asserted.
This drawing and design is the sole property of Buttress Ltd and must not be reproduced without permission.
Buttress Ltd is Registered in England and Wales: 5363573

Buttress

41 Bengal St
Manchester
M4 6AF

T 0161 236 3303
E contact@buttress.net
W www.buttress.net

Project Title	Grey Mare Lane
Client	One Manchester
Location	Beswick - Manchester

Drawing Title	Post Demolition - Weld Mesh Fence
---------------	-----------------------------------

Date	14/05/2024 18:06:23	Scale	1 : 20
Checked	BT	Orig Paper Size	A3

Status **PLANNING**

Job No:	Origin:	Zone:	Level:	Type:	Disc:	Number:	Rev:
---------	---------	-------	--------	-------	-------	---------	------

8782 -BA-XX-00-DR-A-(04) 013- -