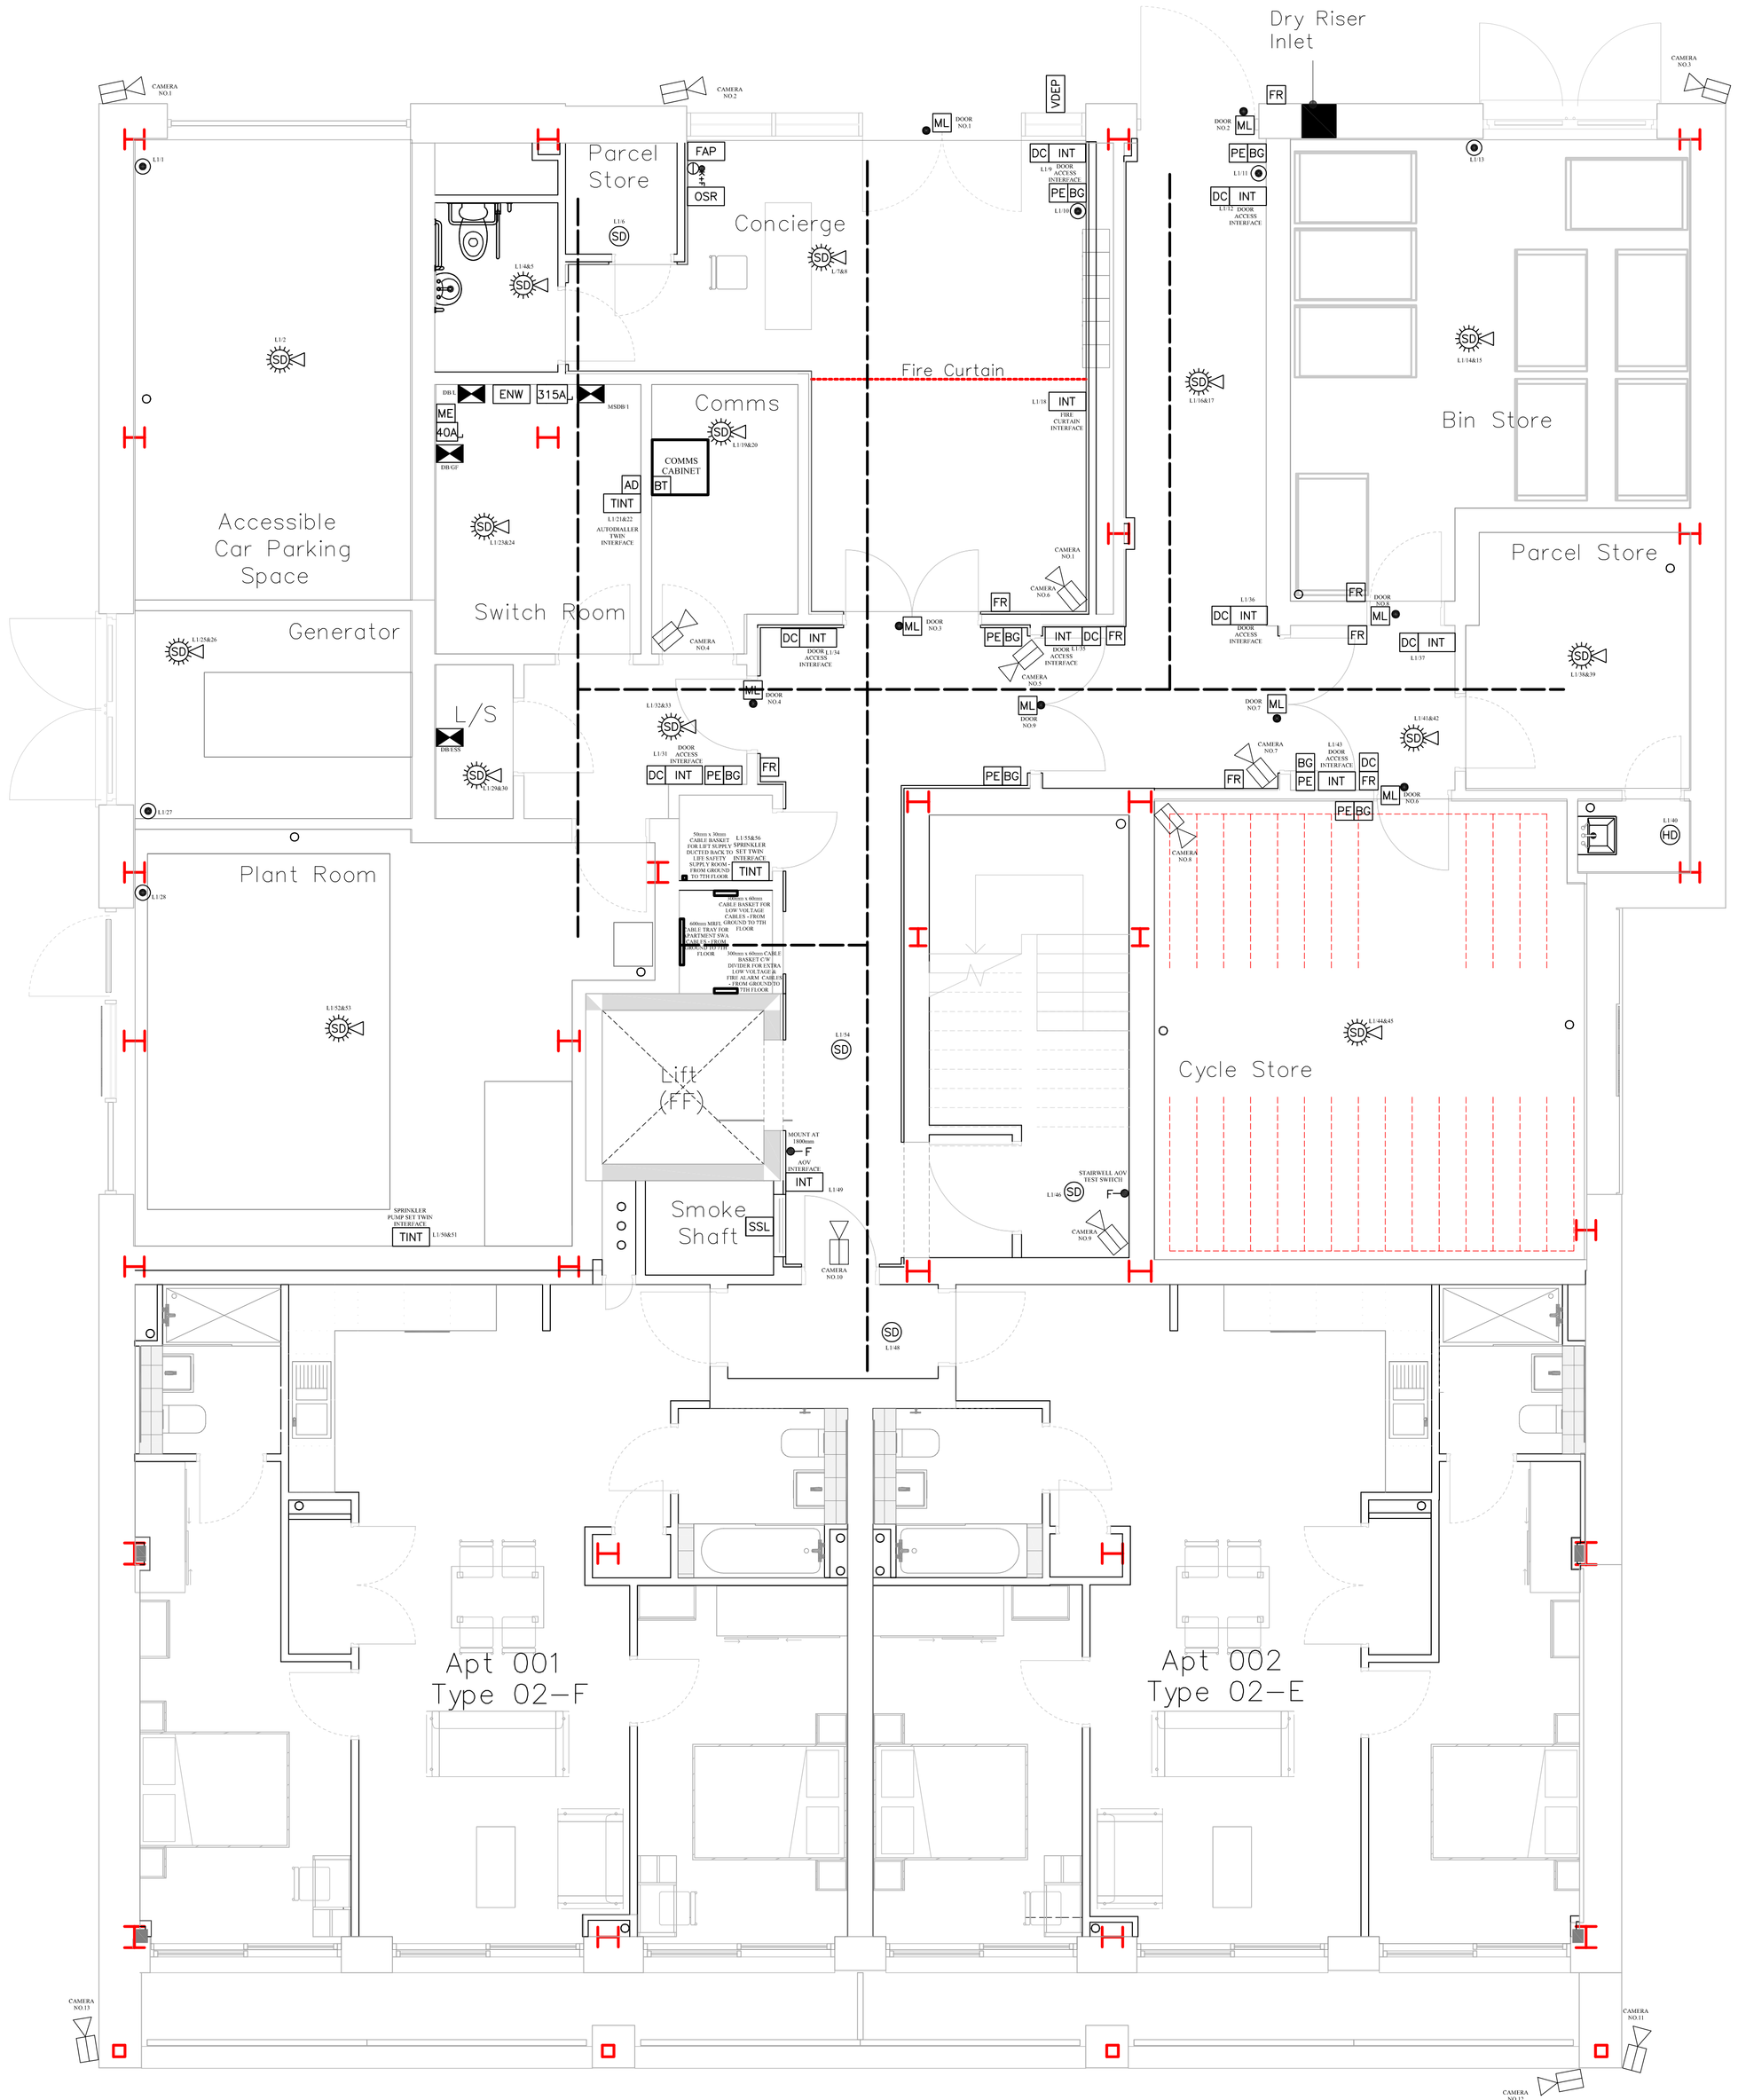


SYMBOLS

- CONTAINMENT ROUTES (SEE SECTIONS FOR EXACT DETAILS)
- ENW — ENW EQUIPMENT (ISU & METER)
- LANDLORDS TP+N DISTRIBUTION BOARD
- 315A — 315A TP+N SWITCH FUSE
- MANUAL CALL POINT
- SMOKE DETECTOR C/W VAD SOUNDER BASE
- SD — OPTICAL SMOKE DETECTOR C/W BASE
- HD — HEAT DETECTOR C/W BASE
- AD — FIRE ALARM AUTODIALLER
- INT — FIRE ALARM INTERFACE
- TINT — FIRE ALARM TWIN CHANNEL INTERFACE
- FAP — FIRE ALARM PANEL
- IP65 SOUNDER C/W VAD BASE
- SCHP — SHEVTEC AOV CONTROL PANEL
- OSR — OSLOOP REPEATER AOV PANEL
- OSC — OSLOOP COORDINATOR AOV PANEL
- RAOV — ROOFTOP AIR OPENING VENT
- SSTH — AOV – SMOKE SHAFT TOP HATCH
- SSL — SMOKE SHAFT LOUVRE
- F — AOV – FIREMANS TEST KEY SWITCH
- BT — BT FIBRE INCOMING LOCATION
- DOOR ALARM CONTACT
- VDEP — VIDEO DOOR ENTRY PANEL C/W ACCESS CONTROL
- ML — DOOR ACCESS MAGLOCK
- BG — DOOR ACCESS EMERGENCY BREAK GLASS
- FR — DOOR ACCESS FOB READER
- PE — DOOR ACCESS PUSH TO EXIT
- DC — DOOR ACCESS CONTROLLER
- CCTV CAMERA

ACCESSORIES MOUNTING HEIGHTS - ALL HEIGHTS TO UNDERSIDE (UNLESS OTHERWISE STATED)

L/LEVEL SOCKETS, CLEANERS SOCKETS, ETC 450mm F.F.F.L
LIGHT SWITCHES, FIRE ALARM MANUAL CALL POINTS, PUSH TO EXIT, DOOR ACCESS EMERGENCY BREAK GLASS, FOB READERS ETC - 1100mm F.F.F.L.

ACCESSIBLE W.C. HAND DRYER - 700mm


AOV TEST KEYSWITCHES - 1800mm

WHERE POSSIBLE MOUNTED DOOR ACCESS CONTROLLERS, FIRE ALARM INTERFACES, DOOR ACCESS SPURS ETC IN CEILING VOID. WHERE NOT POSSIBLE MOUNT AT 150mm BELOW FINISHED CEILING LEVEL

ENSURE ALL SMOKE/HEAT ALARMS ARE KEPT A MINIMUM 300mm FROM ALL LIGHT FITTINGS & WALLS

ENSURE ACCESSORIES ARE MINIMUM 300mm AWAY FROM ANY CORNERS. ALLOW 50mm BETWEEN ACCESSORY BACK BOXES. ALLOW 50mm FROM EDGE OF ARCHITRAVES TO BOXES

CORRIDOR CONTAINMENT DETAILS - SCALE 1:10

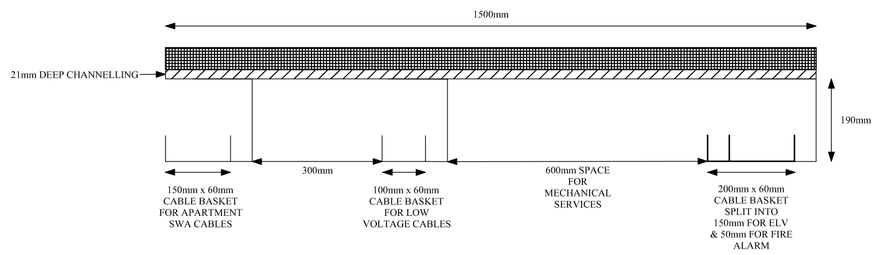

REVISIONS	DATE	SIG	No.

J & R ELECTRICAL (HALIFAX) LIMITED

UNIT 6, LEE BRIDGE INDUSTRIAL ESTATE,
LEE BRIDGE ROAD, SHROGGS ROAD,
HALIFAX, HX3 5AT.

TEL: 01422 321258
FAX: 01422 380904

Client: BIG RED CONSTRUCTION

Project: 41 NEW BUILD APARTMENTS DUCIE STREET, MANCHESTER

Title: FIRE ALARM, AOV'S, DATA, CCTV, DOOR ENTRY & ACCESS CONTROL TO GROUND FLOOR LANDLORDS AREAS

Drawn	CF	Scale	1:50@A1
Date	1.6.23		

Dwg.No. ELDUST013

Rev.