



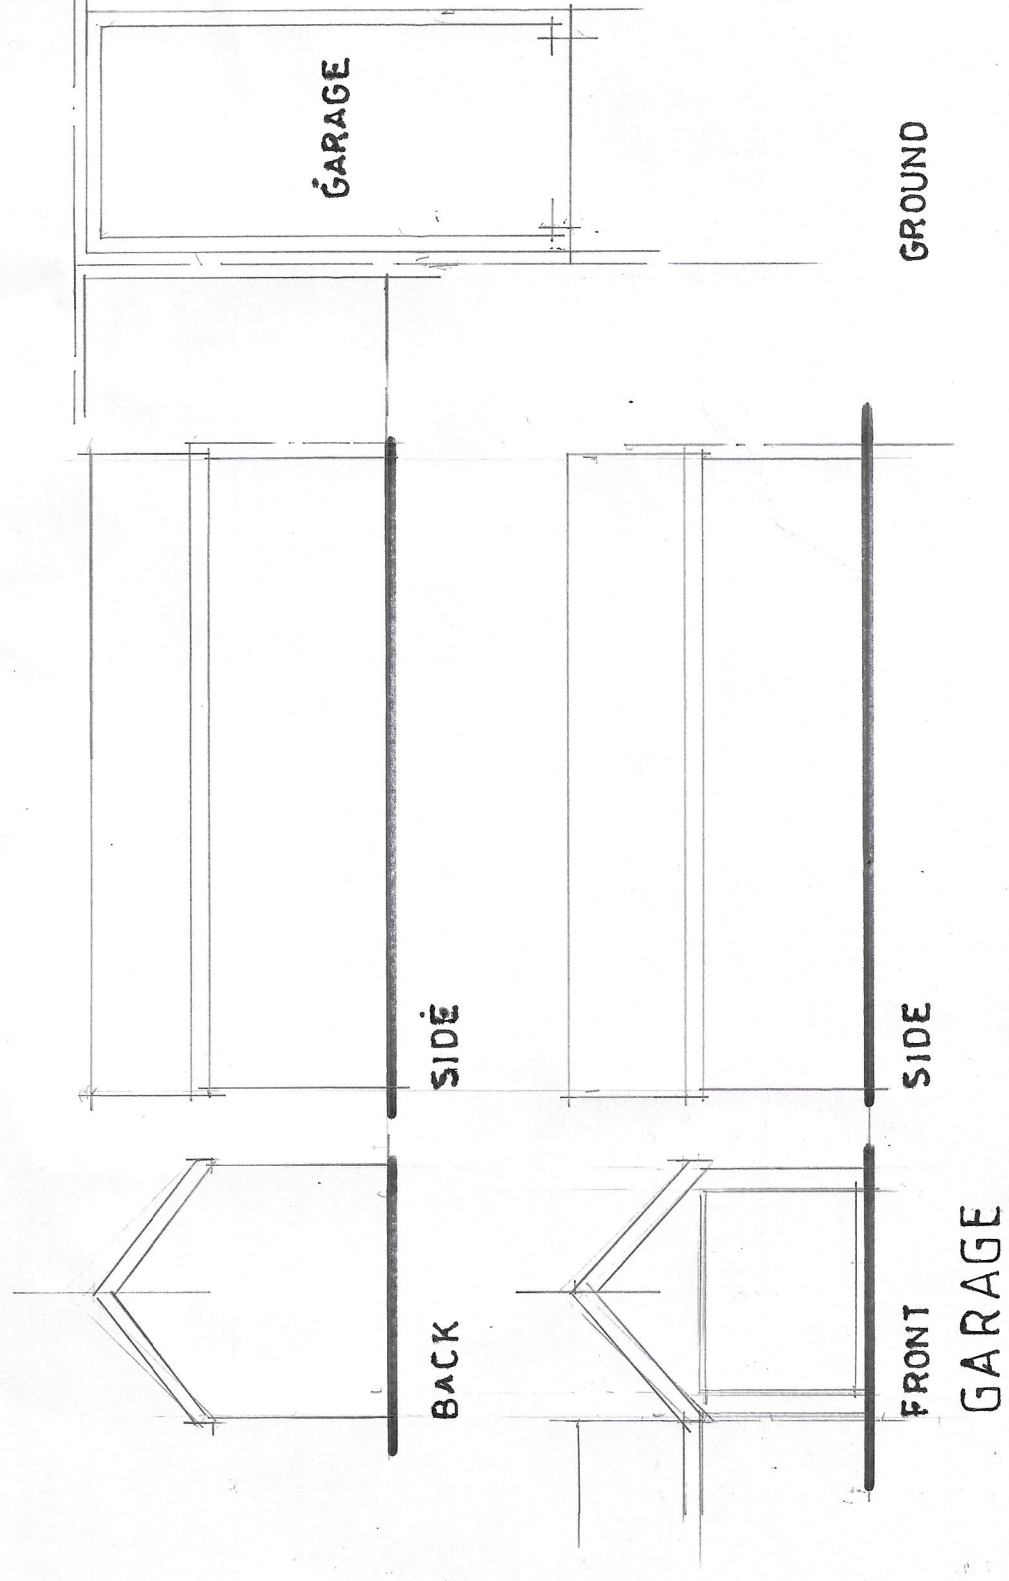

GROUND

SIDE

FRONT
GARAGE

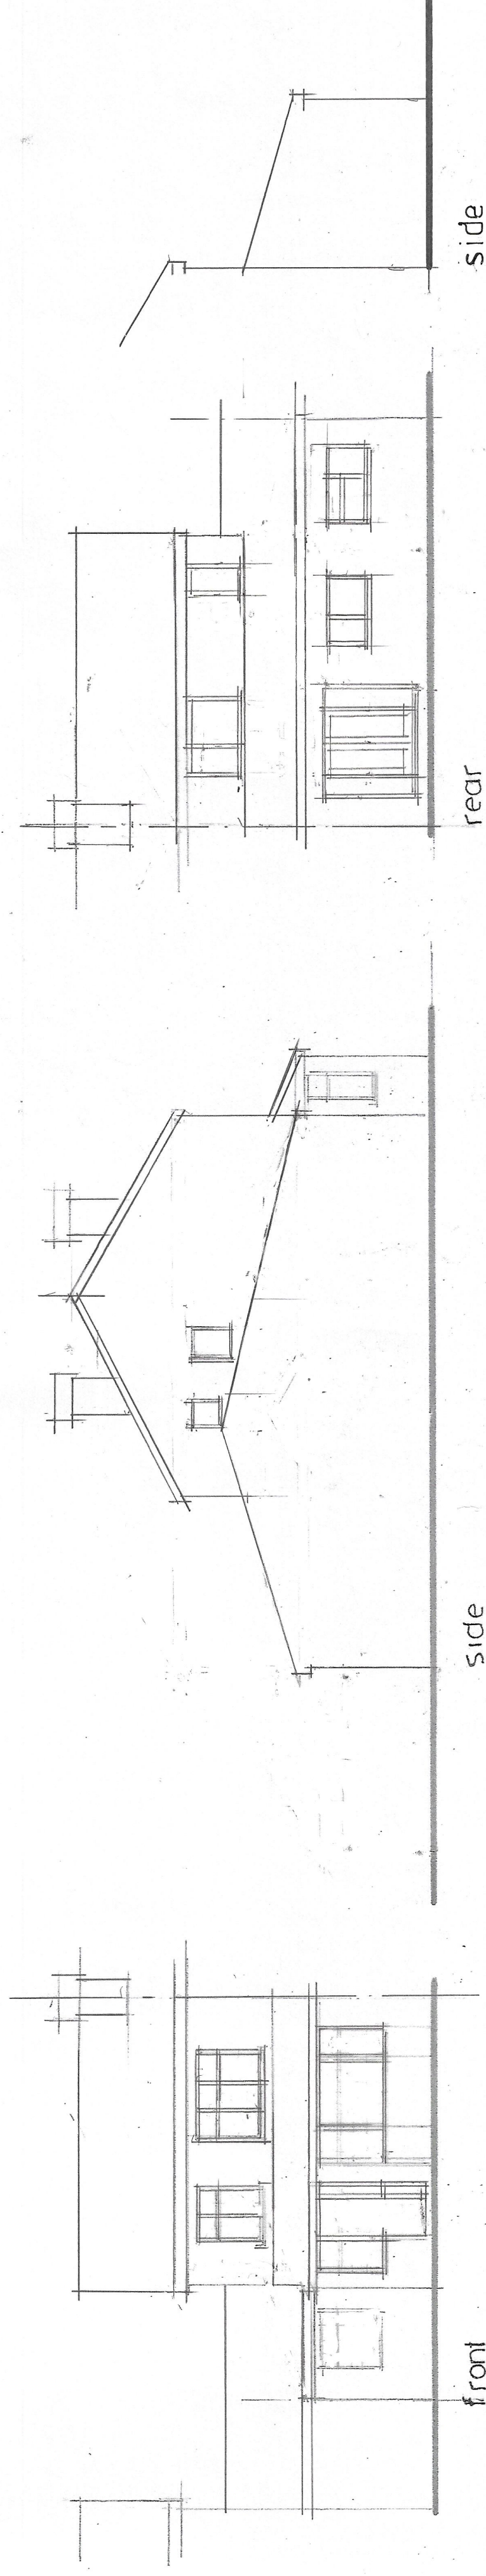


front


side

rear

side

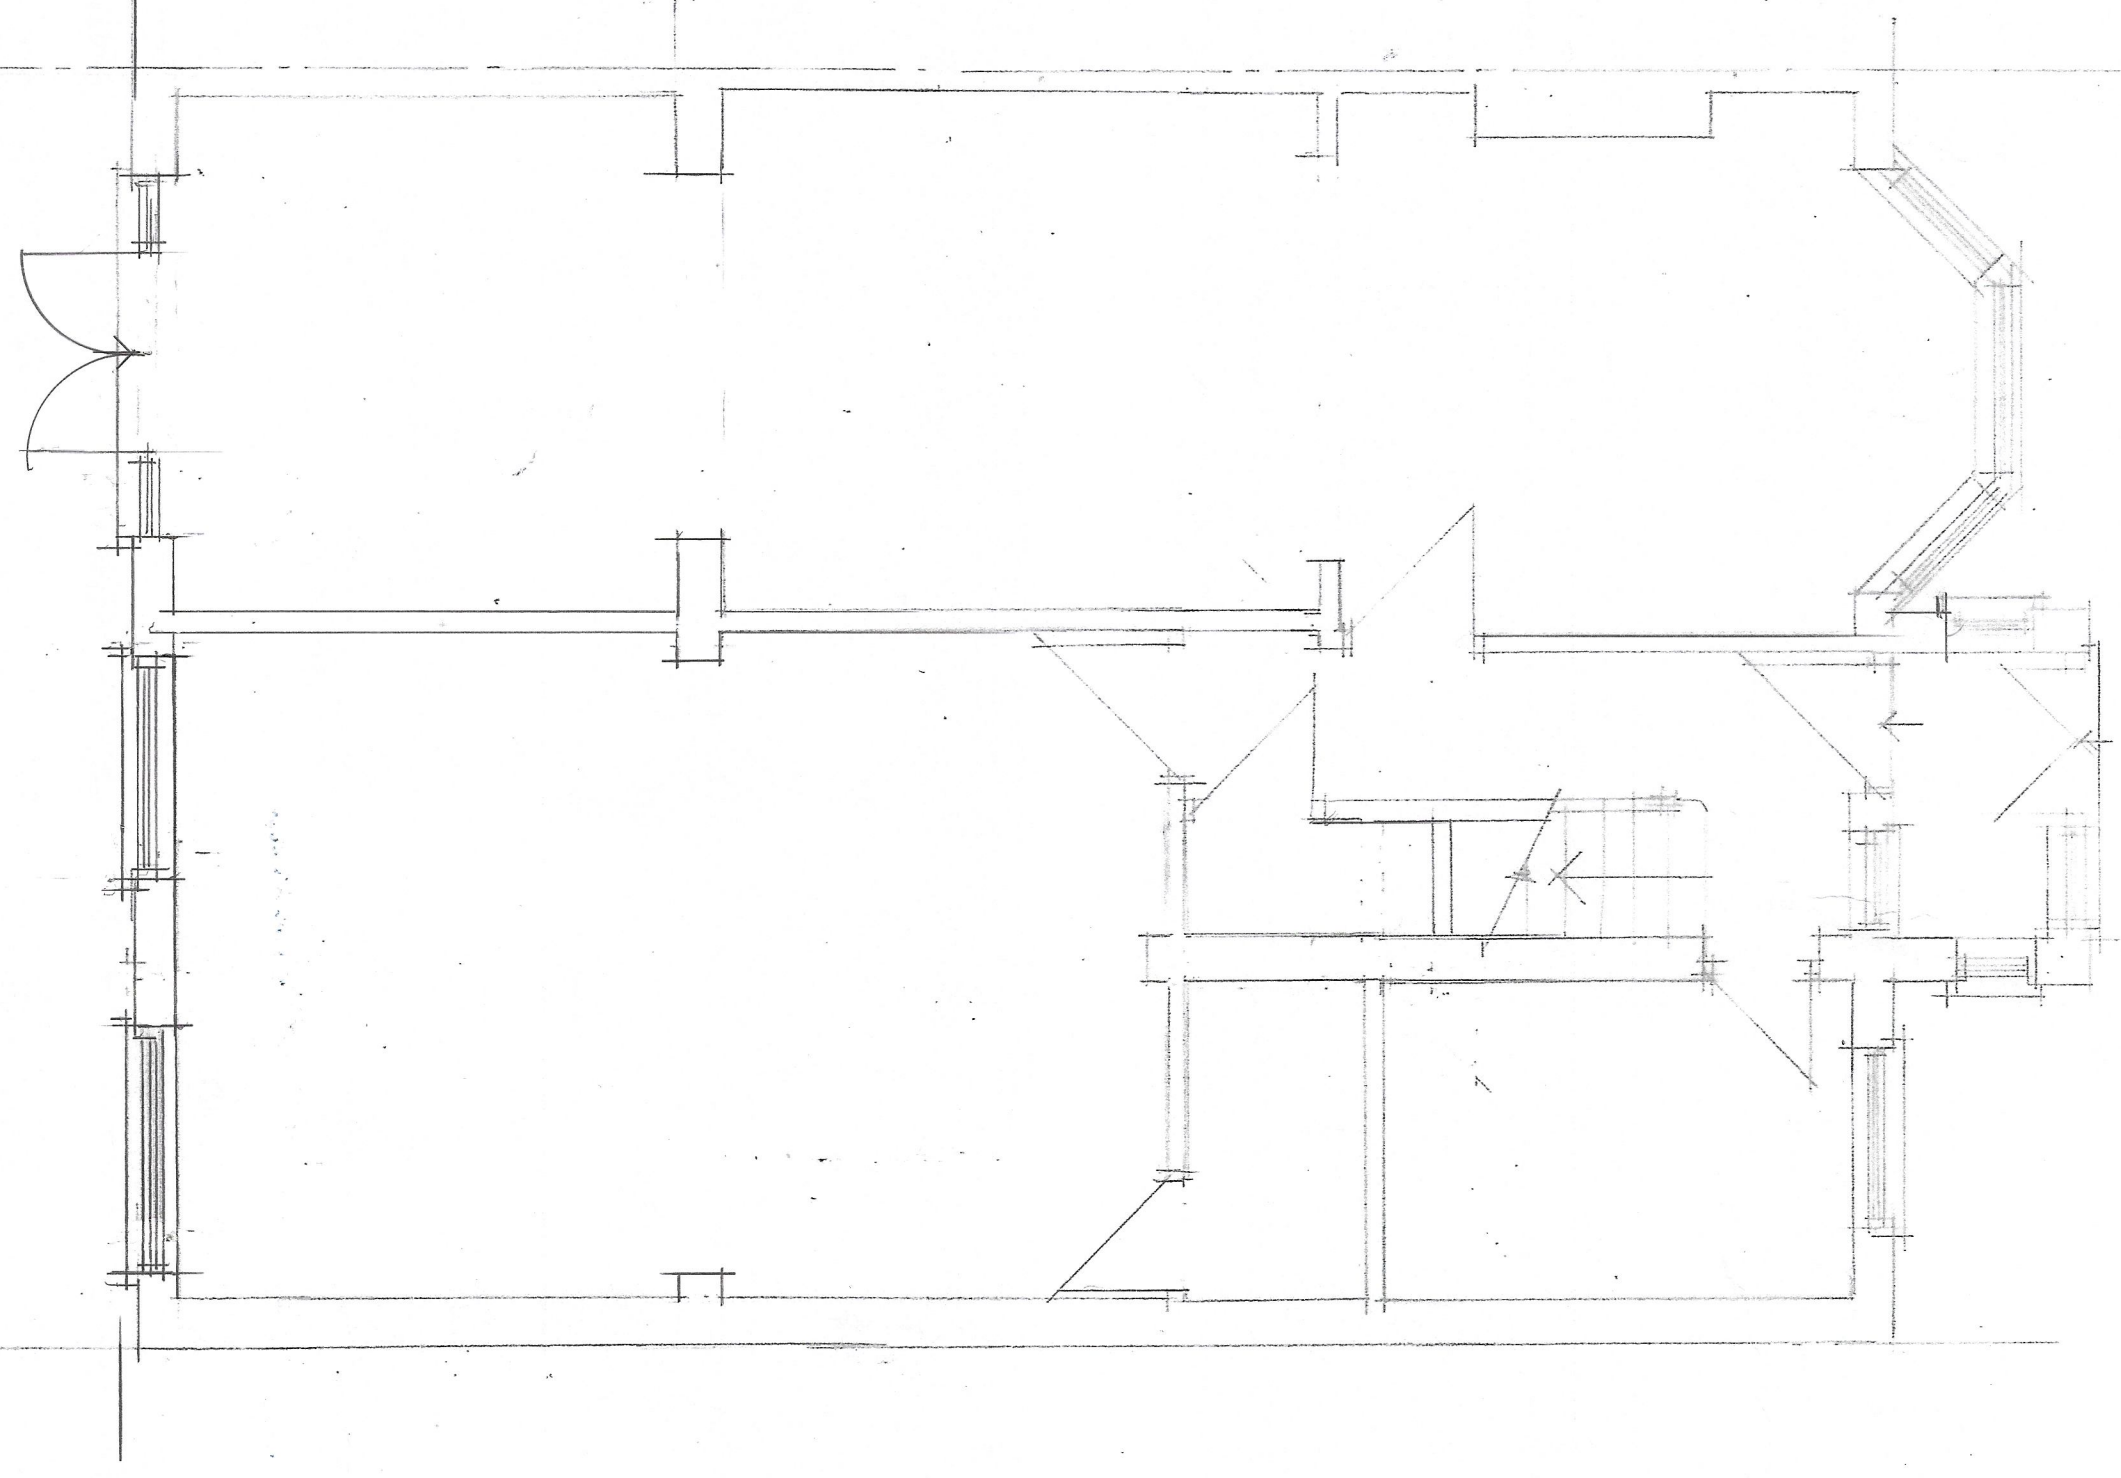

GROUND

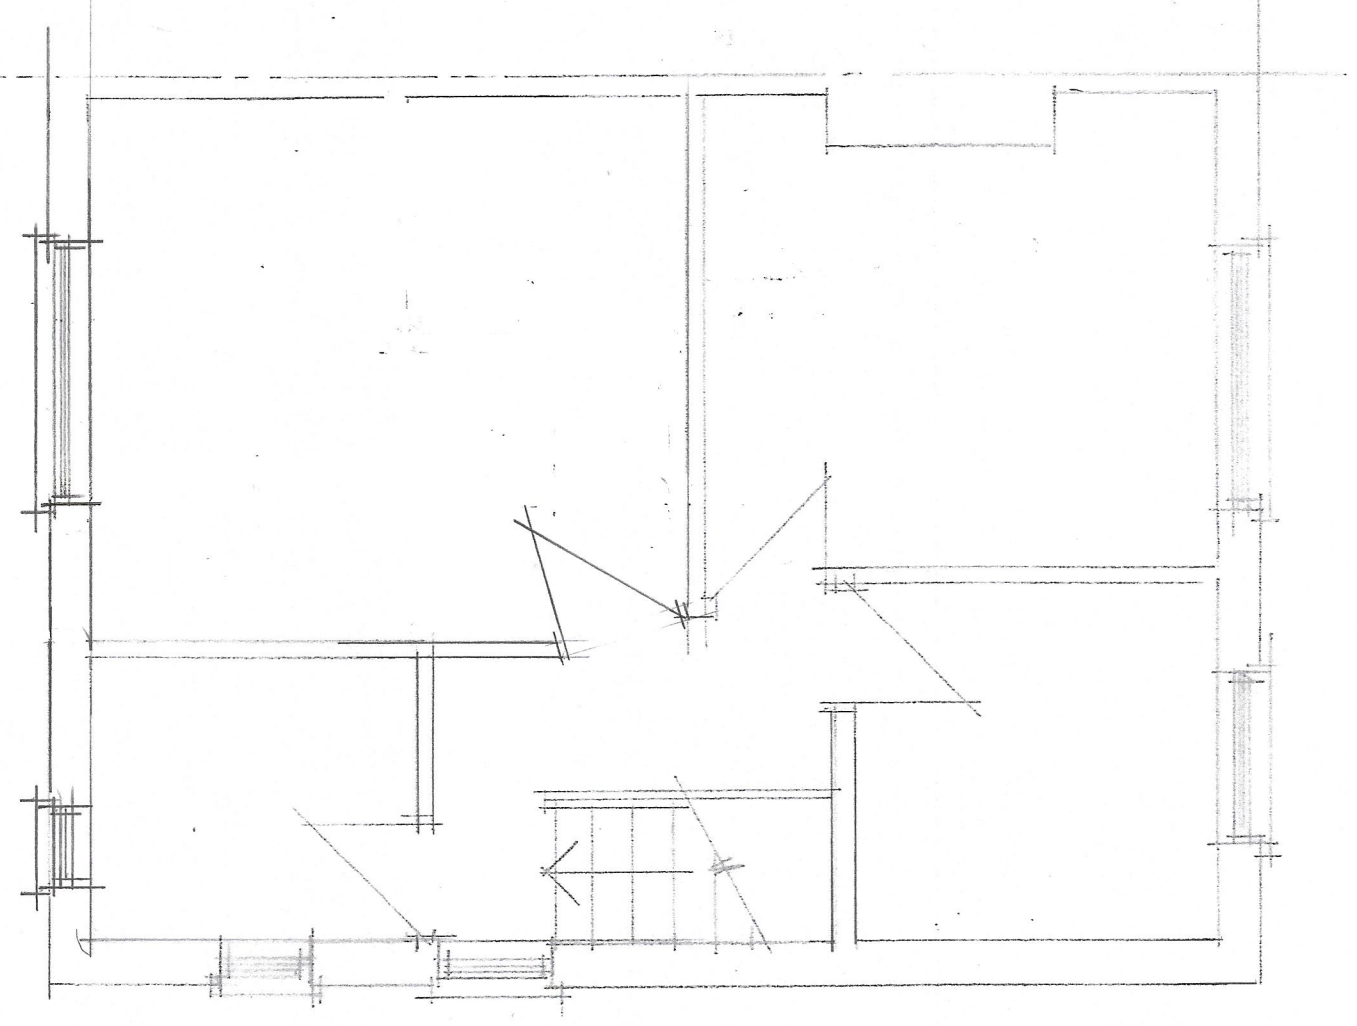

FIRST

CLIENT
MR R KHAN
36 VAUGHAN ROAD
CHORLTON M21 0YL

JOB TITLE

PROPOSED
EXTENSIONS

DRG. TITLE

PLANS AND ELEVATIONS
AS EXISTING

HOLBOROW +
ORMESHER
Limited

architectural &
interior design

15 OVERTON CLOSE
MIDDLEWICH
CHESHIRE CW10 0PZ

phone: 07770 834939

ISSUE ORIGINAL 1 2 3 4 5 6 7

REVISION

DATE

DRAWN

CHECKED

APPROVED

SCALE 1:50 & 1:100 at A1

DRAWING

NUMBER 2267/22/01

M 512400 R