


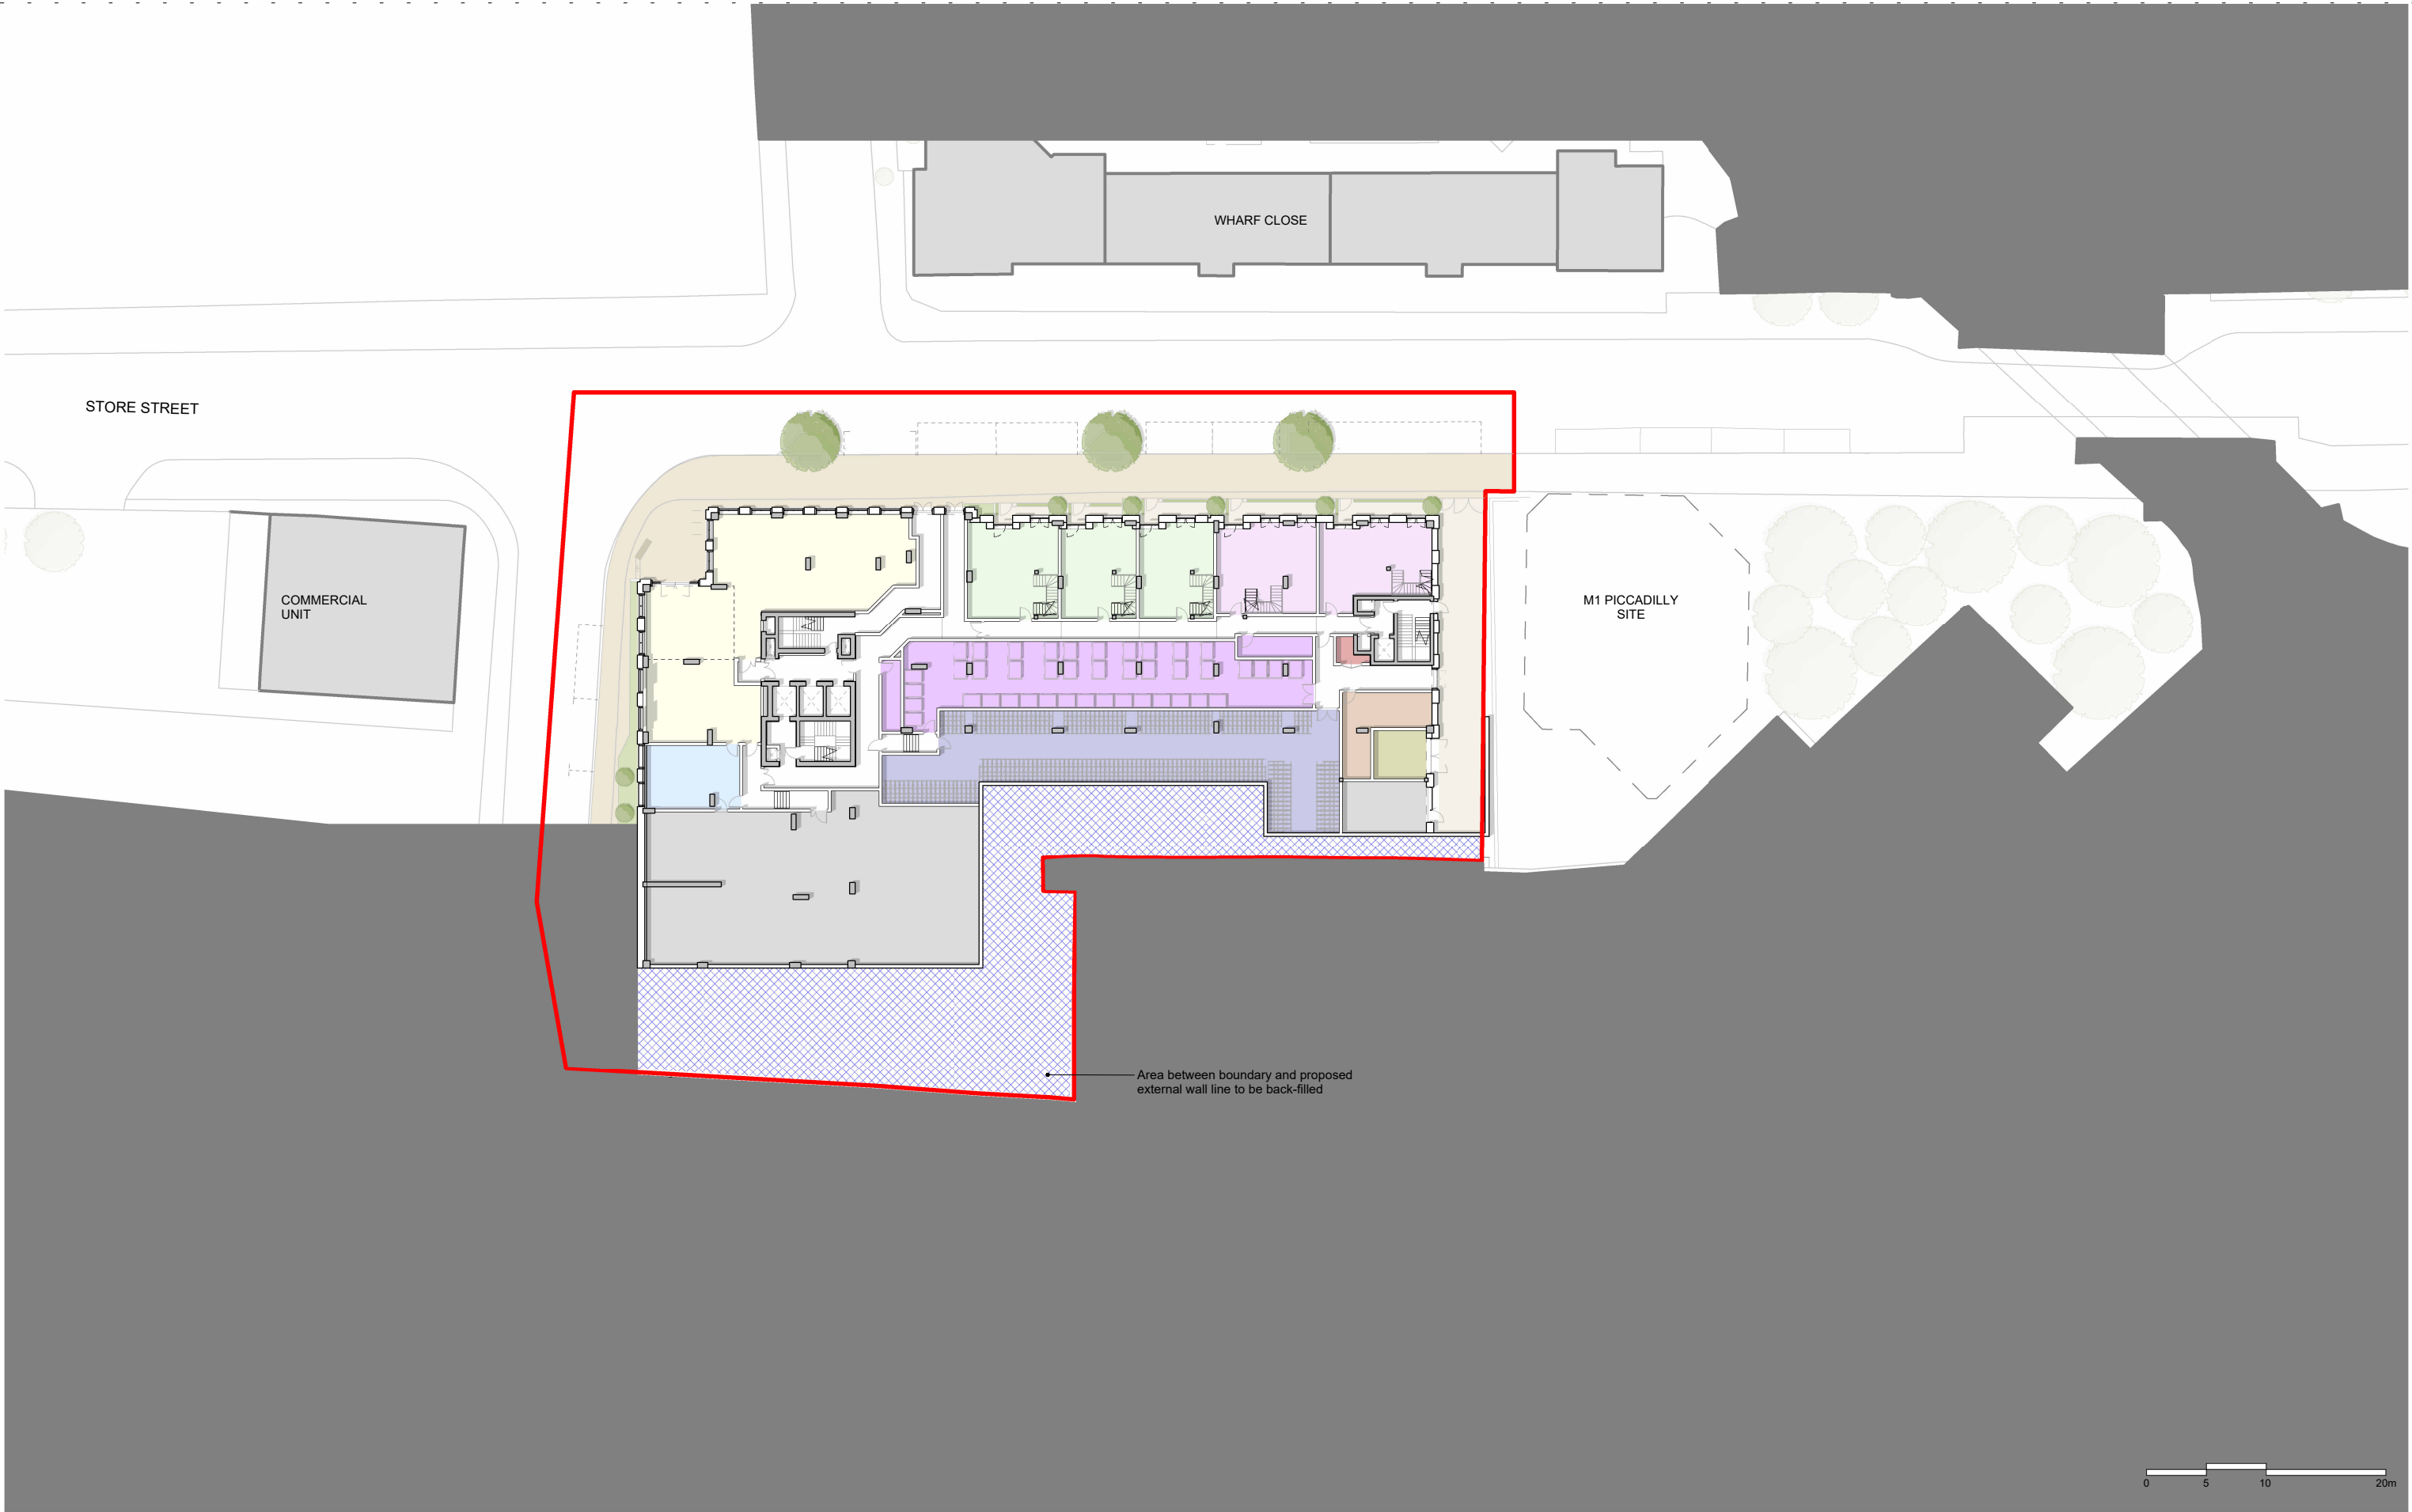

DO NOT SCALE OFF DRAWING. REFER TO INDICATED DIMENSIONS ONLY.

DRAWING TO BE READ IN CONJUNCTION WITH SHP SPECIFICATION.

INDICATIVE DETAILS TO ILLUSTRATE VISUAL INTENT ONLY. ALL TO CONTRACTORS DESIGN.

ALL DETAILS TO BE COORDINATED WITH ADJACENT TRADES AND SE MHE ENGINEER DETAILS.

THE CONTRACTOR IS RESPONSIBLE FOR MEETING THE SPECIFIED PERFORMANCE CRITERIA.

Planning boundary	Amenity Management Suite Cycle Store Refuse Spaces	Comms Room LV Substation Plant	1-Bed, 1-Person Apartment 1-Bed, 2-Person Apartment 2-Bed, 3-Person Apartment 2-Bed, 4-Person Apartment	2-Bed, 4-Person Townhouse 3-Bed, 6-Person Townhouse
---	--	--	---	---

Sparkle Street	10413-SHP-Z0-A-B5D8-G200-PL-00-001	
PLANNING ISSUE	April 2024	P04
Site Wide - Proposed General Arrangement Plan Level 00	10413	1 : 500 @A3

simpsonhaugh

Manchester

+44 (0)161 835 2345

London

+44 (0)20 7549 4000