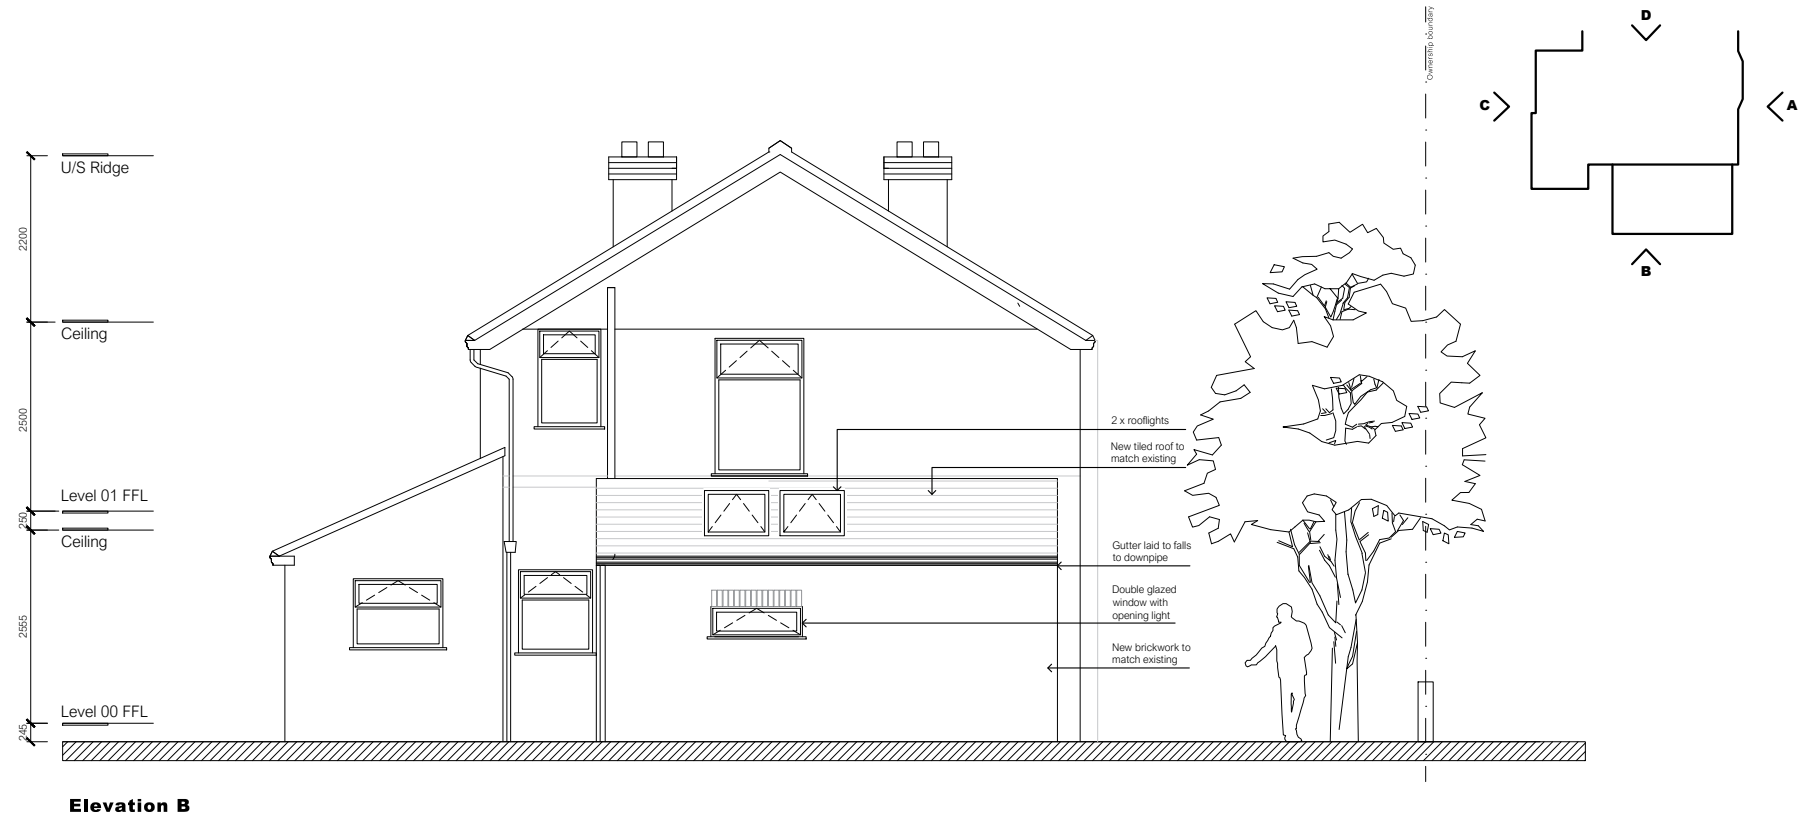
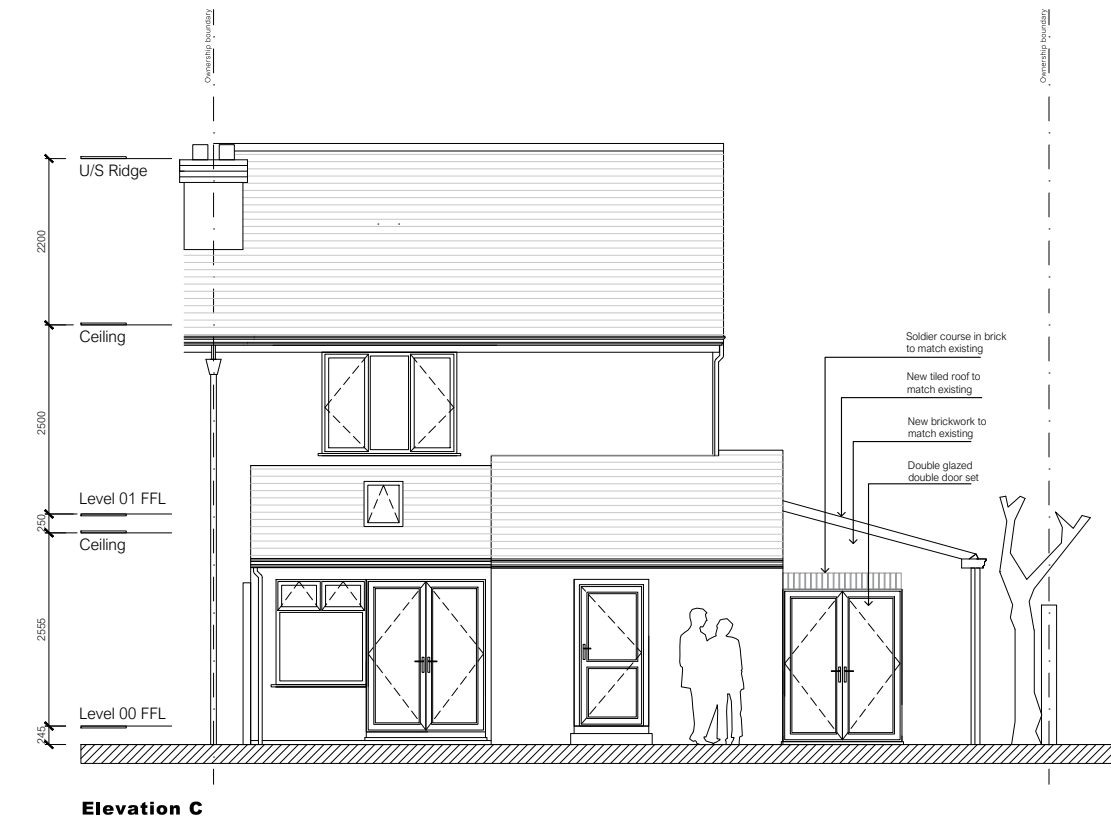
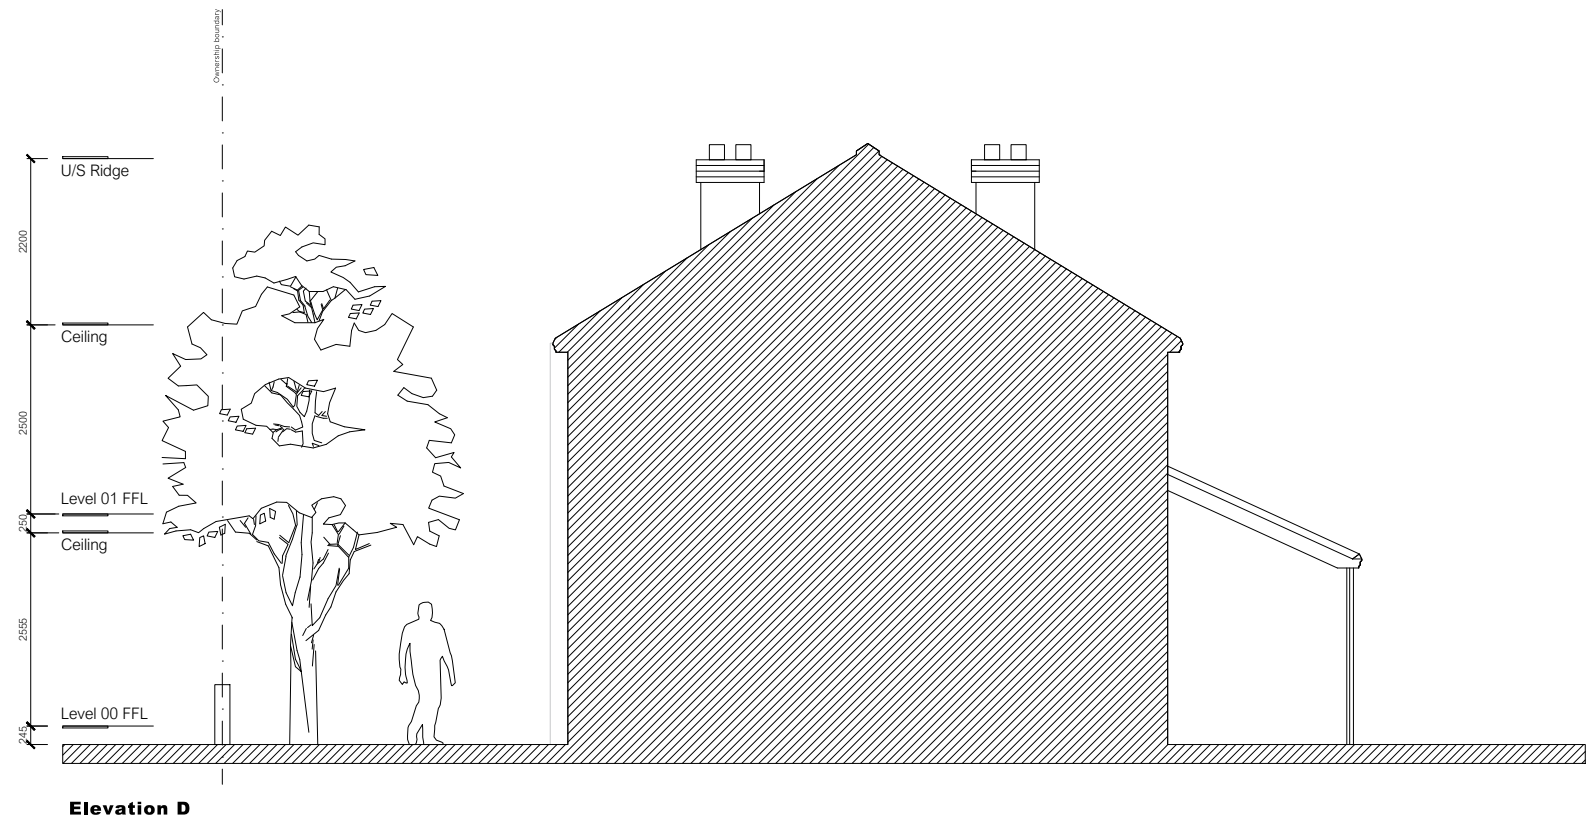


Key:

Project Name:
1 Stephens Road

Drawing No:
031_B1_04_2200

Issue:
25.06.24 Issued for Planning

Title:
Proposed Elevations

Status:
Stage 2

Scale:
1:50 @ A1
1:100 @ A3

Drawn:
IB

Rev:
A

Form. architecture + design

51 Ashfield Road, Altrincham, WA15 9QJ
07946 127 001

Copyright of this drawing is vested in **Form.** architecture + design and must not be copied or reproduced without written consent. Figured dimensions only are to be taken from this drawing. Do not scale from this drawing.