as existing plans & outline section

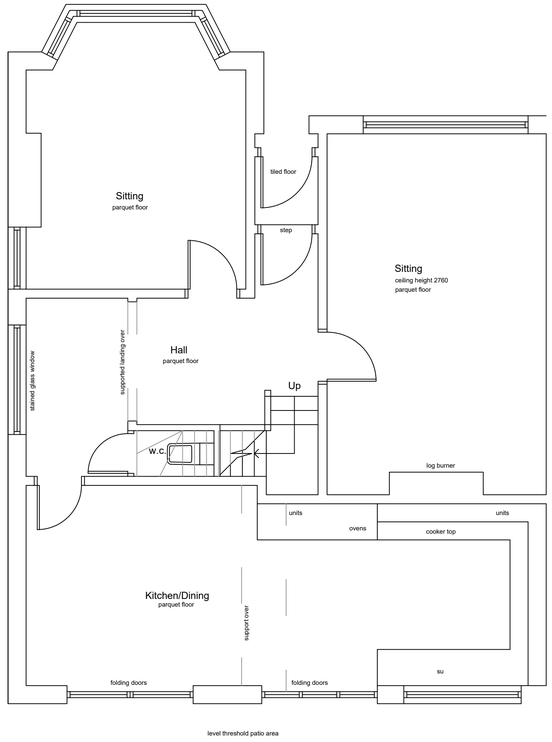

ground floor

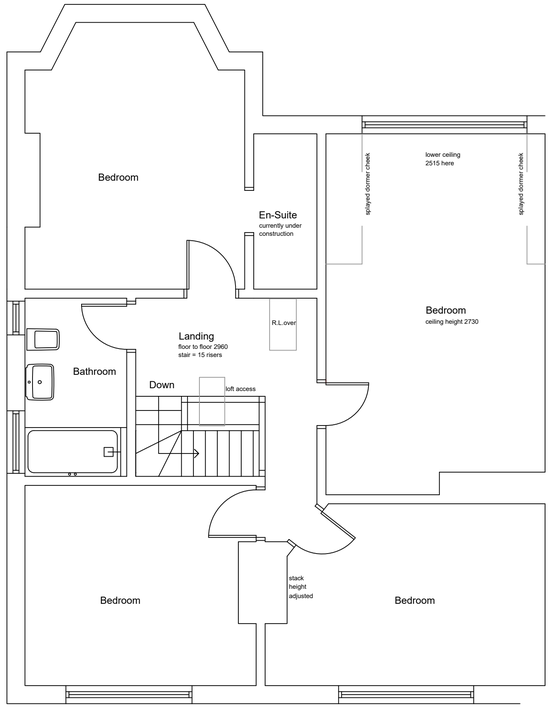

first floor

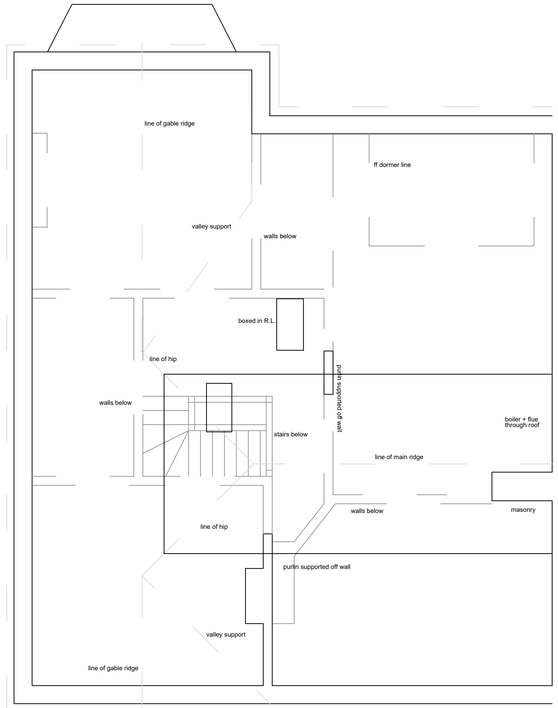

attic floor

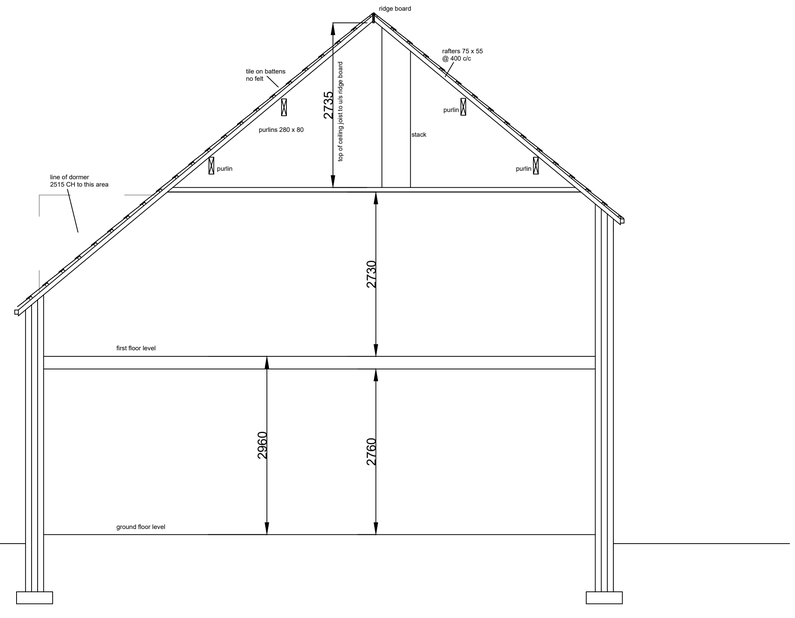

outline section

DJS Architectural Services
Roselea House
915 Middleton Road
Chadderton
Oldham
Lancashire
OL9 0NG
Mob: 07557 096 232
E-mail: djsarchitecturalservices@gmail.com

Rev.	Details of Revision	Date	Sign

Client
Mr & Mrs Spawton

Project
Proposed Loft Conversion
at 45 South Drive
Chorlton Cum Hardy
Manchester M21 8DZ

Drawing
As Existing Arrangements

Plans & Outline Section

March 2024

Scale 1:50 @ A1

DWG No. DJS/HG023/01