4 Front - Proposed
1 : 100



5 Left Side - Proposed
1 : 100

6 Rear - Proposed
1 : 100

7 Right Side - Proposed
1 : 100




1 Level 0 - Proposed
1 : 50

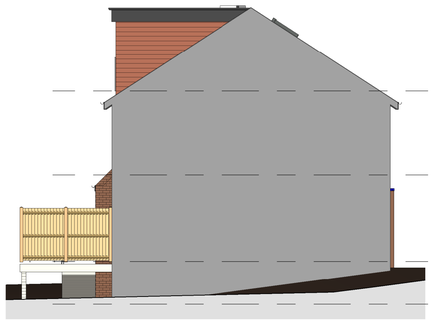


2 Level 1 - Proposed
1 : 50

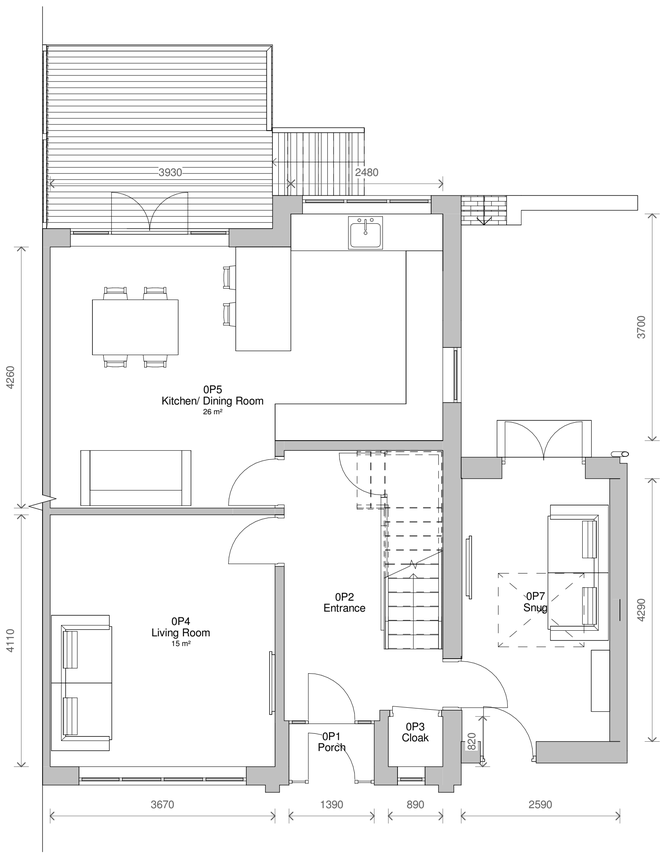


3 Level 2 - Proposed
1 : 50

0.5 0 0.5 1 1.5 2 2.5
SCALE 1: 50 m

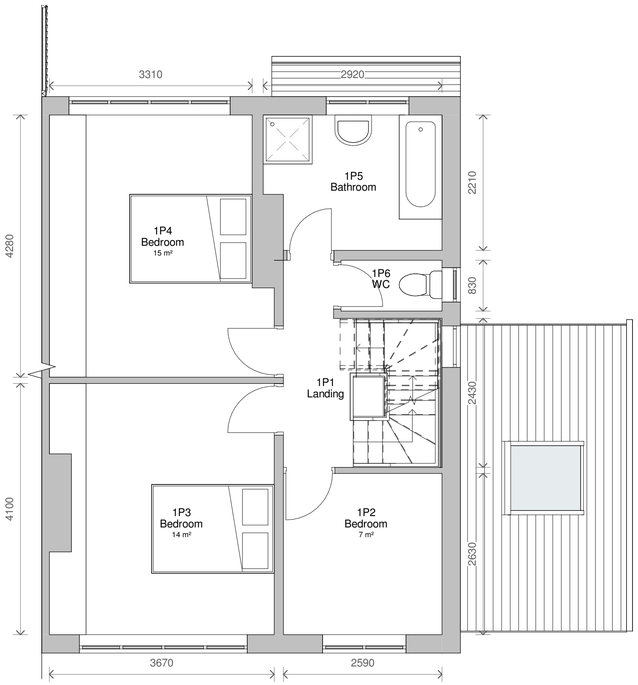1 0 1 2 3 4 5
SCALE 1: 100 m

| No. | Description | Date |
|---|---|---|
| 1 | Revised Design | 10/04/2024 |

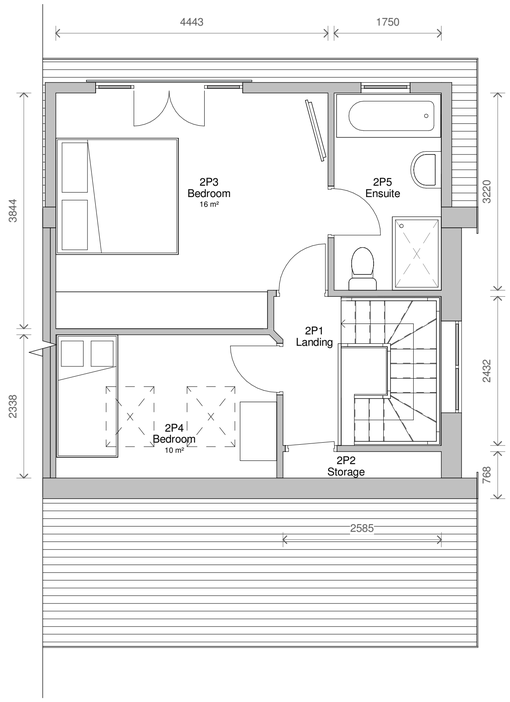PROJECT
259 Blackley New Road

TITLE
Proposed Plans and Elevations

CLIENT
Barnett

STATUS
DESIGN

| DRAWN BY | DATE | SCALE (@ A1) |
|---|---|---|
| SG | 05/04/2024 | As indicated |

| PROJECT NUMBER | DRAWING NUMBER | REV |
|---|---|---|
| GSS24056 | 003 | 1 |

GOLD SKETCH
S T U D I O S
www.goldsketch.co.uk info@goldsketch.co.uk 0161 792 9595

NOTES
© COPYRIGHT - ALL RIGHTS RESERVED.
THIS DRAWING MUST NOT BE REPRODUCED WITHOUT PRIOR WRITTEN CONSENT.
DRAWING TO BE USED FOR THE STATUS INDICATED ONLY.
ALL DIMENSIONS AND SETTING OUT SHALL BE CHECKED AND CONFIRMED ON SITE. ANY DISCREPANCIES TO BE REPORTED TO THE ARCHITECT PRIOR TO THE COMMENCEMENT OF ANY WORK. ALL WORK AND MATERIALS TO BE IN ACCORDANCE WITH CURRENT STATUTORY LEGISLATION, RELEVANT CODES OF PRACTICE AND BRITISH STANDARDS. ALL DIMENSIONS ON THIS DRAWING ARE IN MILLIMETRES UNLESS OTHERWISE STATED.