



CLIENT:

Samy Sengab

© Copyright Diogel Architecture. All dimensions to be checked and verified on site. This drawing is to be read in conjunction with all other relevant drawings and specifications. Any discrepancies in the drawings are to be reported immediately to Diogel Architecture. This drawing is not to be used for construction or sales purposes unless marked 'issued for construction'.

Dimensions and area schedules are subject to change.

DIOGEL

Your Home, Your Safe Place, Your World
adam@diogelarchitecture.co.uk / +44 (0)1248 800 321

REV DESCRIPTION DATE

5 Holdness Road
M18 8DN
Location Plan

REVISION




SCALE: 1 : 1250


DRAWN: BA

JOB / DRAWING No.

1242-02-01-01

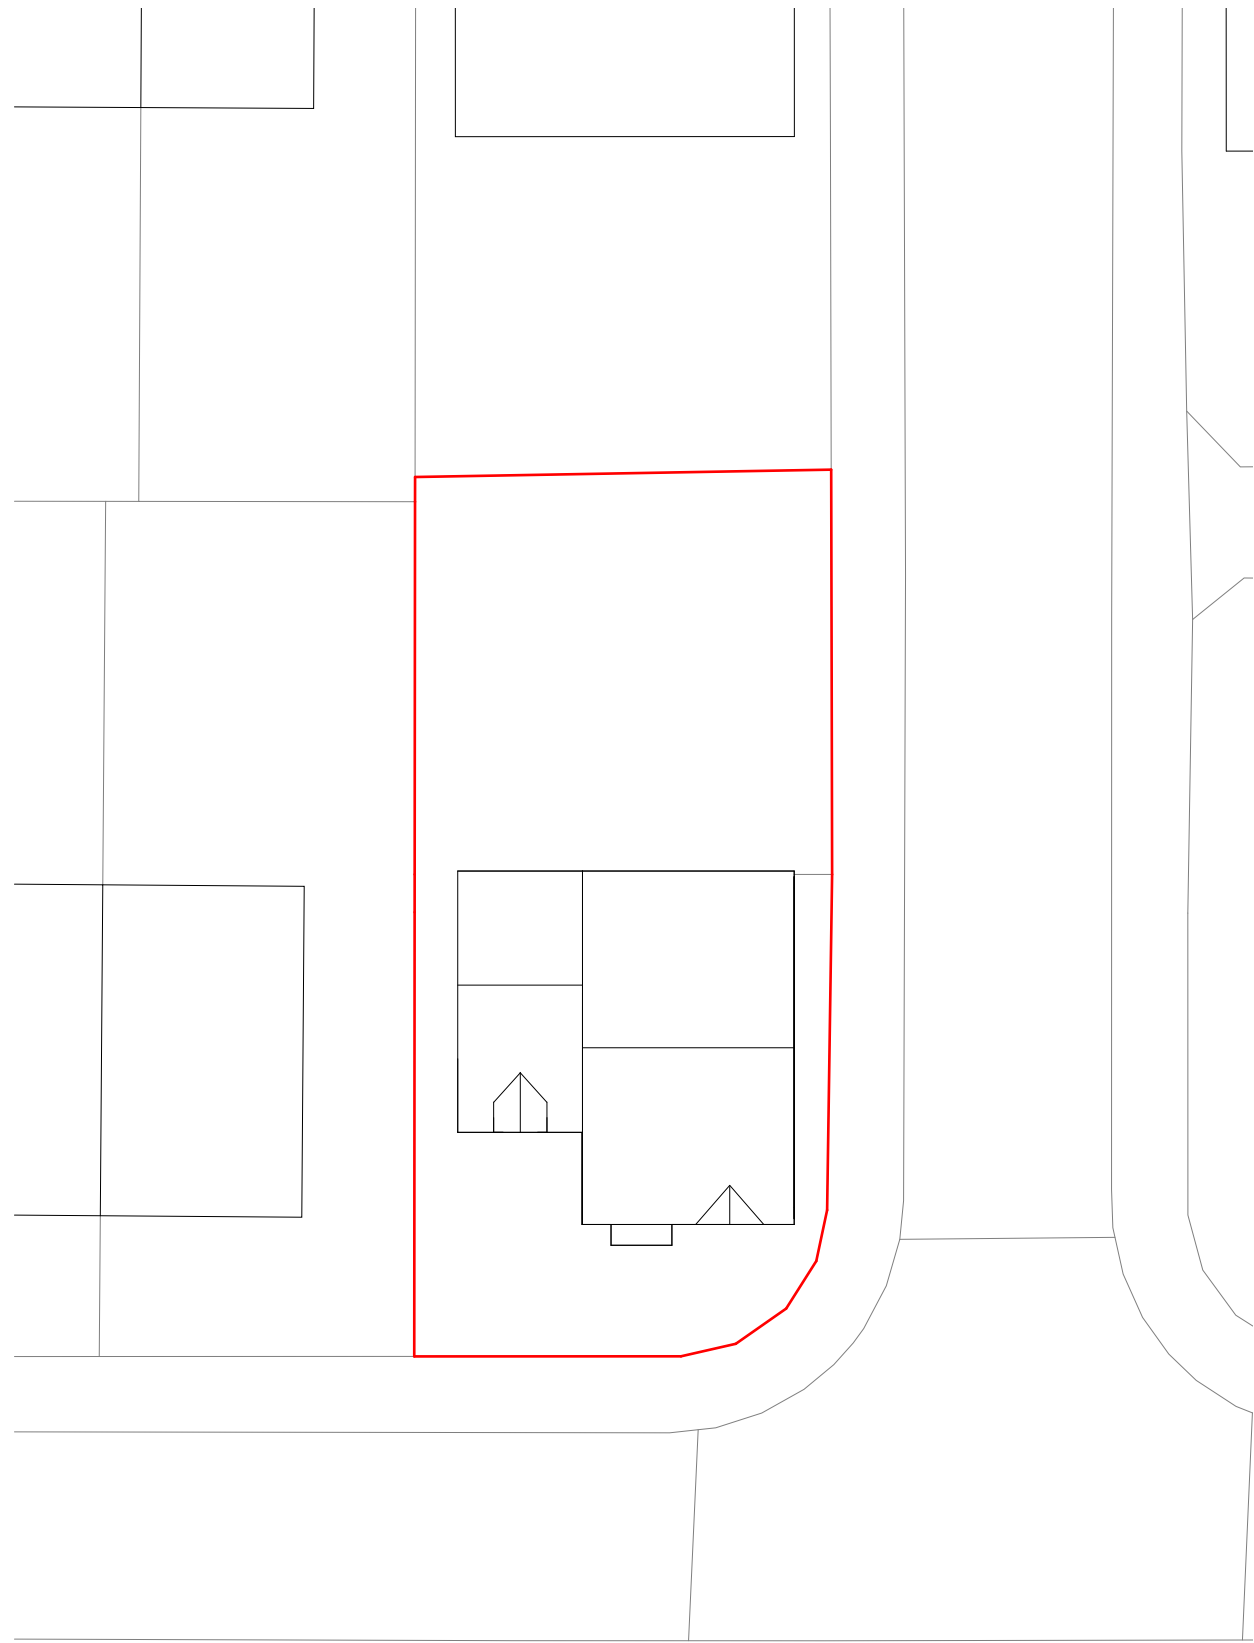

1 Existing
1 : 200

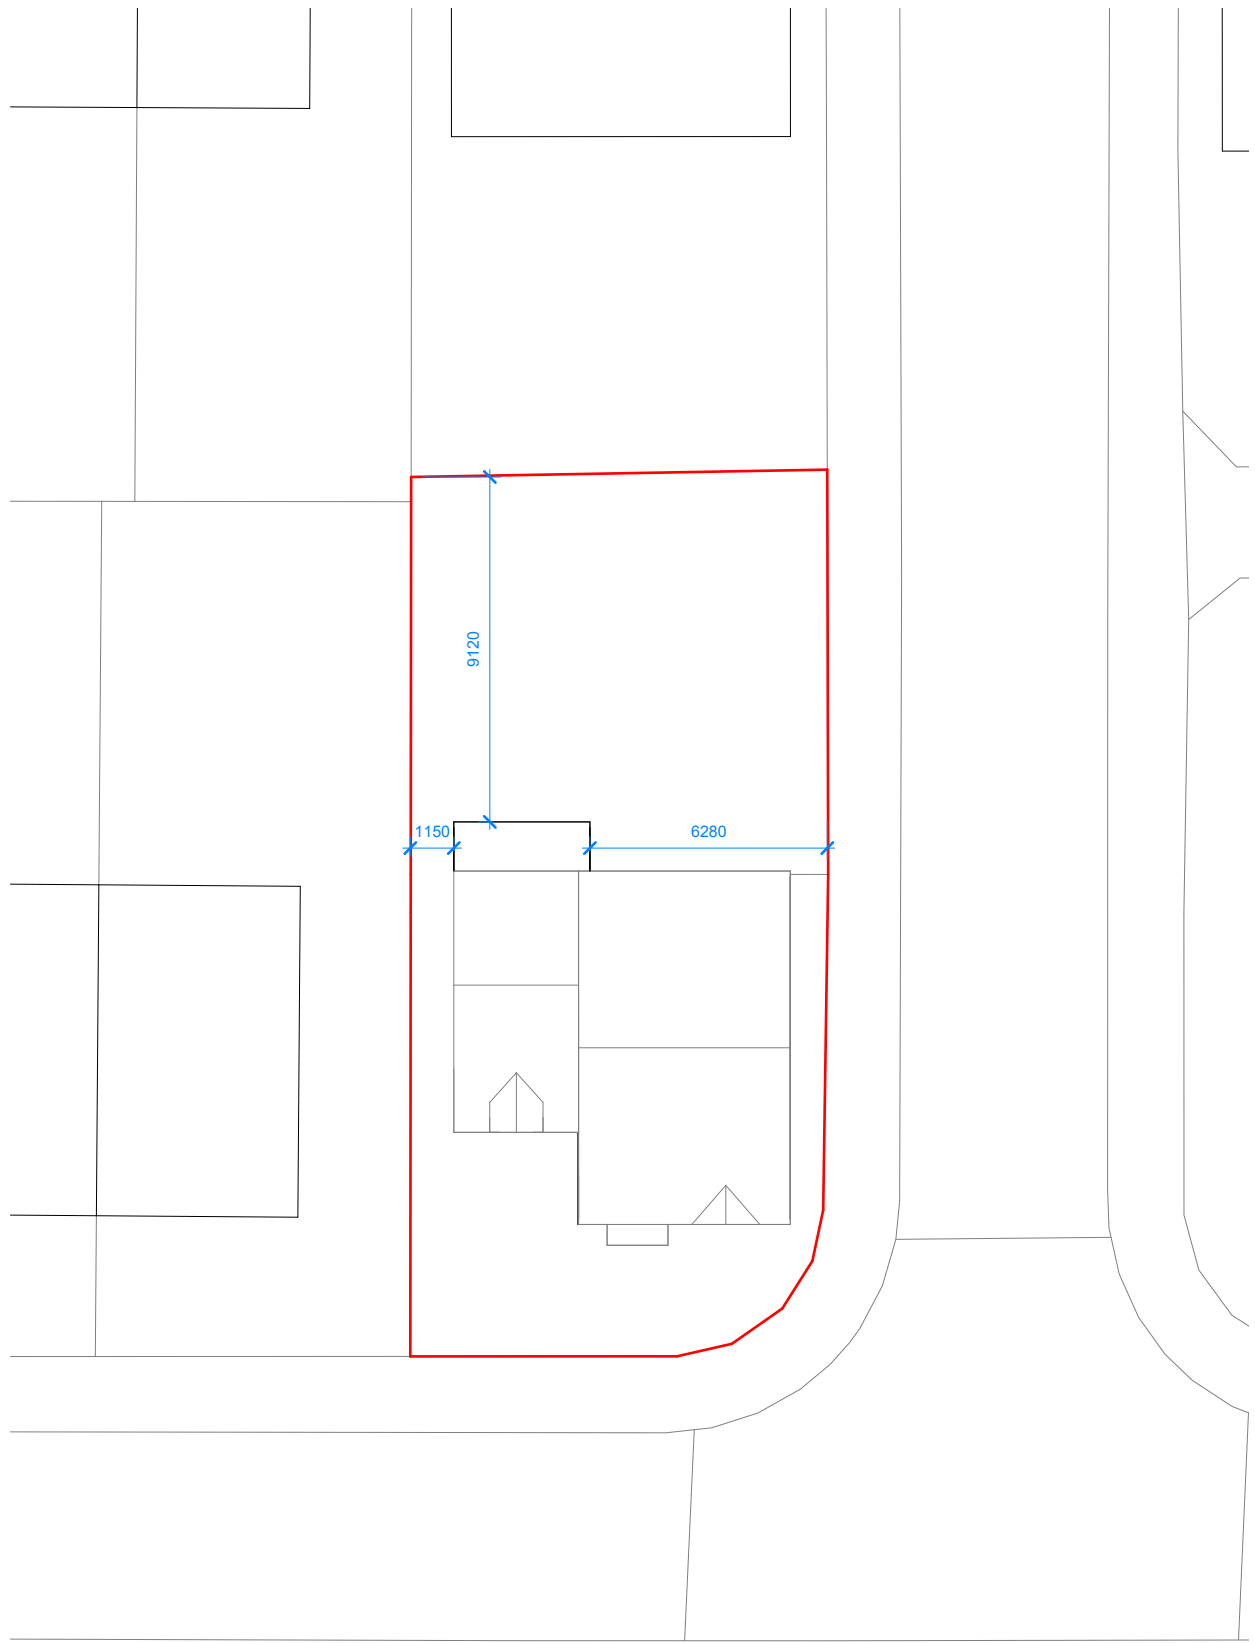

2 Proposed
1 : 200



CLIENT:

Samy Sengab

REV

DESCRIPTION

DATE

5 Holdness Road
M18 8DN
Site Layout Plan

REVISION



© Copyright Diogel Architecture. All dimensions to be checked and verified on site. This drawing is to be read in conjunction with all other relevant drawings and specifications. Any discrepancies in the drawings are to be reported immediately to Diogel Architecture. This drawing is not to be used for construction or sales purposes unless marked 'issued for construction'.

Dimensions and area schedules are subject to change.

DIOGEL


Your Home, Your Safe Place, Your World
adam@diogelarchitecture.co.uk / +44 (0)1248 800 321

SCALE: 1 : 200


DRAWN: BA

JOB / DRAWING No.

1242-02-02-01

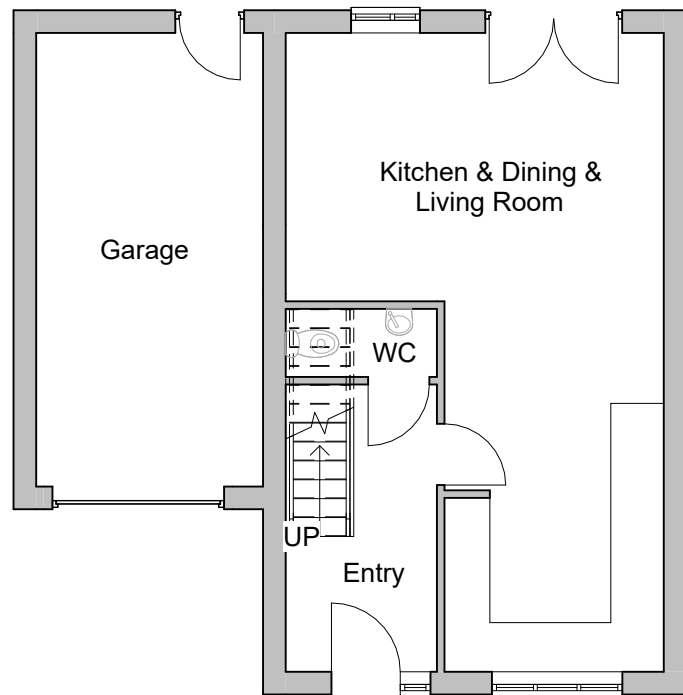

1 Existing
1 : 100

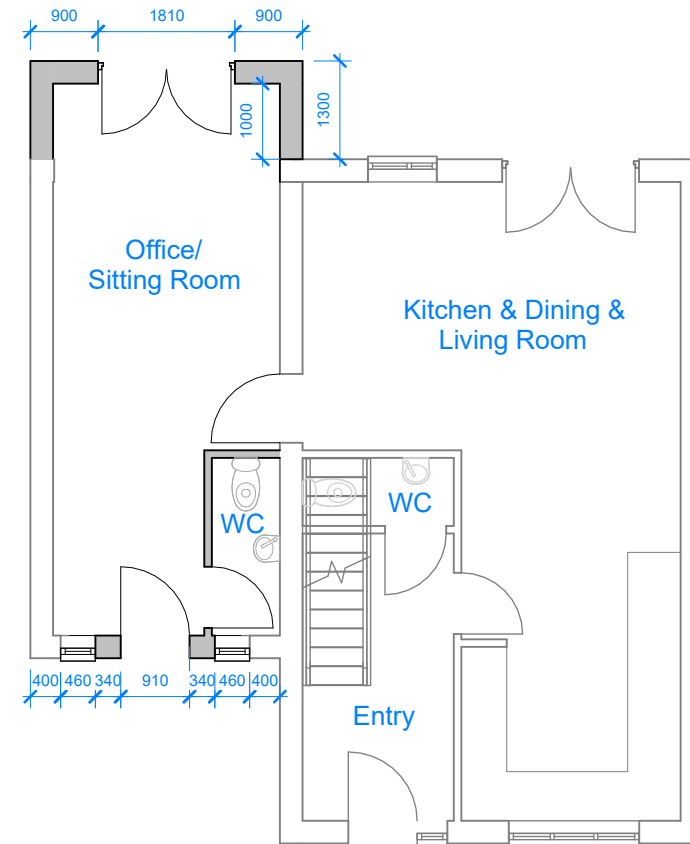


2 Proposed
1 : 100



CLIENT:	Samy Sengab	REV	DESCRIPTION	DATE	5 Holdness Road		REVISION
					M18 8DN		
					Ground Floor		
© Copyright Diogel Architecture. All dimensions to be checked and verified on site. This drawing is to be read in conjunction with all other relevant drawings and specifications. Any discrepancies in the drawings are to be reported immediately to Diogel Architecture. This drawing is not to be used for construction or sales purposes unless marked 'issued for construction'. Dimensions and area schedules are subject to change.		DIOGEL Your Home, Your Safe Place, Your World adam@diogelarchitecture.co.uk / +44 (0)1248 800 321		SCALE: 1 : 100		JOB / DRAWING No. 1242-02-03-01	
				DRAWN: BA			




1 **Front**
1 : 100

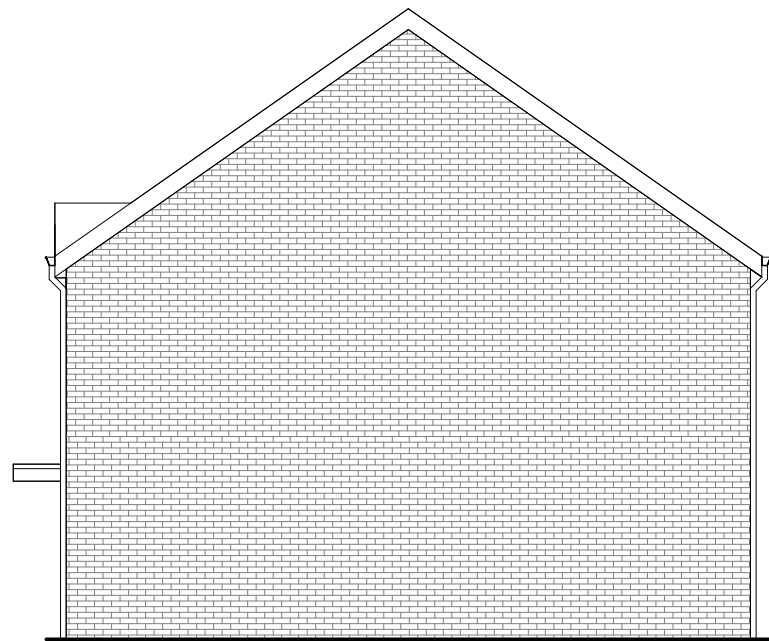

2 **Right Hand Side**
1 : 100



3 **Rear**
1 : 100

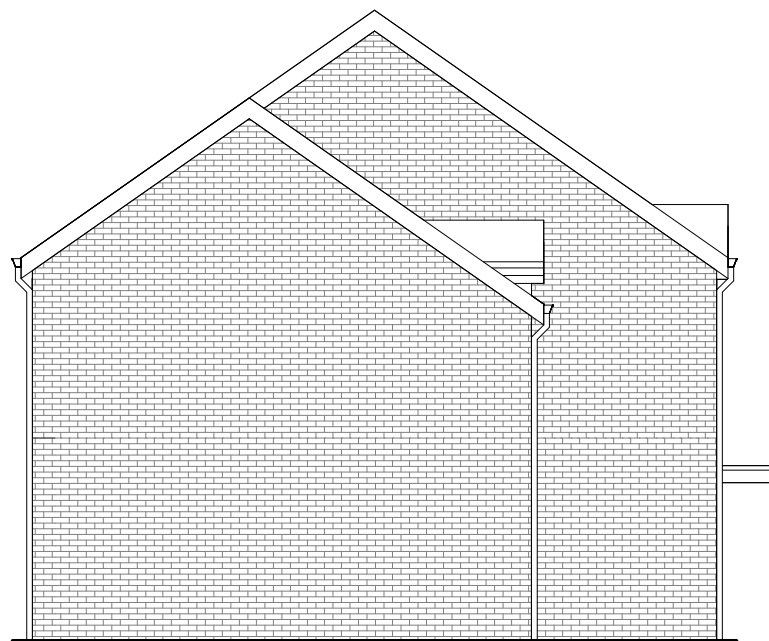

4 **Left Hand Side**
1 : 100



CLIENT:

Samy Sengab

REV

DESCRIPTION

DATE

5 Holdness Road
M18 8DN
Existing Elevations

REVISION



© Copyright Diogel Architecture. All dimensions to be checked and verified on site. This drawing is to be read in conjunction with all other relevant drawings and specifications. Any discrepancies in the drawings are to be reported immediately to Diogel Architecture. This drawing is not to be used for construction or sales purposes unless marked 'issued for construction'.

Dimensions and area schedules are subject to change.

DIOGEL

Your Home, Your Safe Place, Your World
adam@diogelarchitecture.co.uk / +44 (0)1248 800 321

SCALE: 1 : 100


DRAWN: BA

JOB / DRAWING No.

1242-02-04-01




1 Front
1 : 100

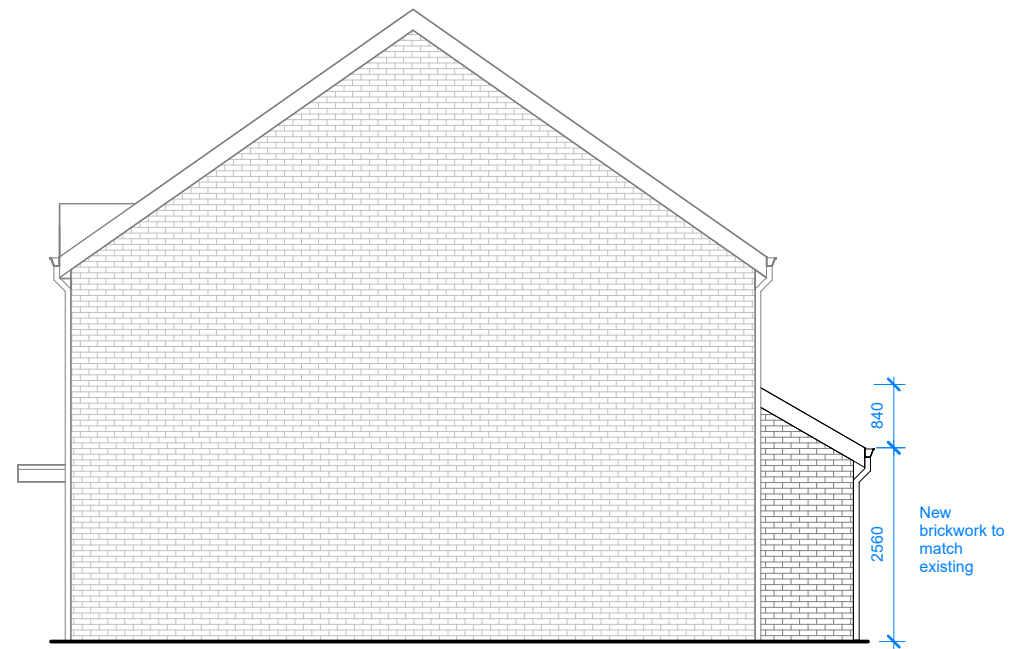

2 Right Hand Side
1 : 100



3 Rear
1 : 100

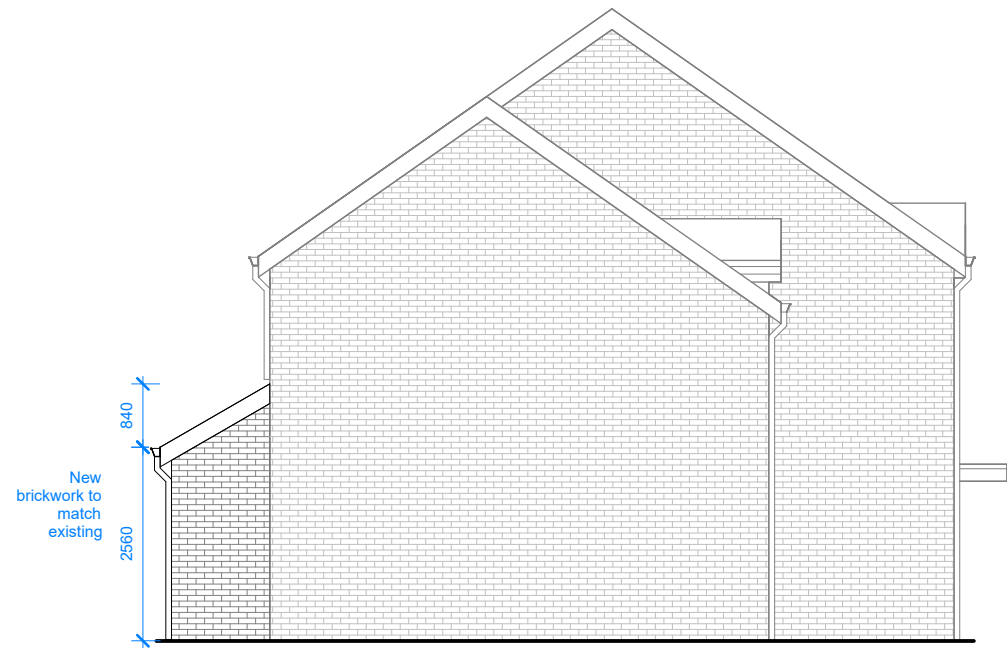

4 Left Hand Side
1 : 100



CLIENT:

Samy Sengab

REV DESCRIPTION DATE

5 Holdness Road
M18 8DN
Proposed Elevations

REVISION



© Copyright Diogel Architecture. All dimensions to be checked and verified on site. This drawing is to be read in conjunction with all other relevant drawings and specifications. Any discrepancies in the drawings are to be reported immediately to Diogel Architecture. This drawing is not to be used for construction or sales purposes unless marked 'issued for construction'.

Dimensions and area schedules are subject to change.

DIOGEL

Your Home, Your Safe Place, Your World
adam@diogelarchitecture.co.uk / +44 (0)1248 800 321

SCALE: 1 : 100

DRAWN: BA

JOB / DRAWING No.

1242-02-04-02