
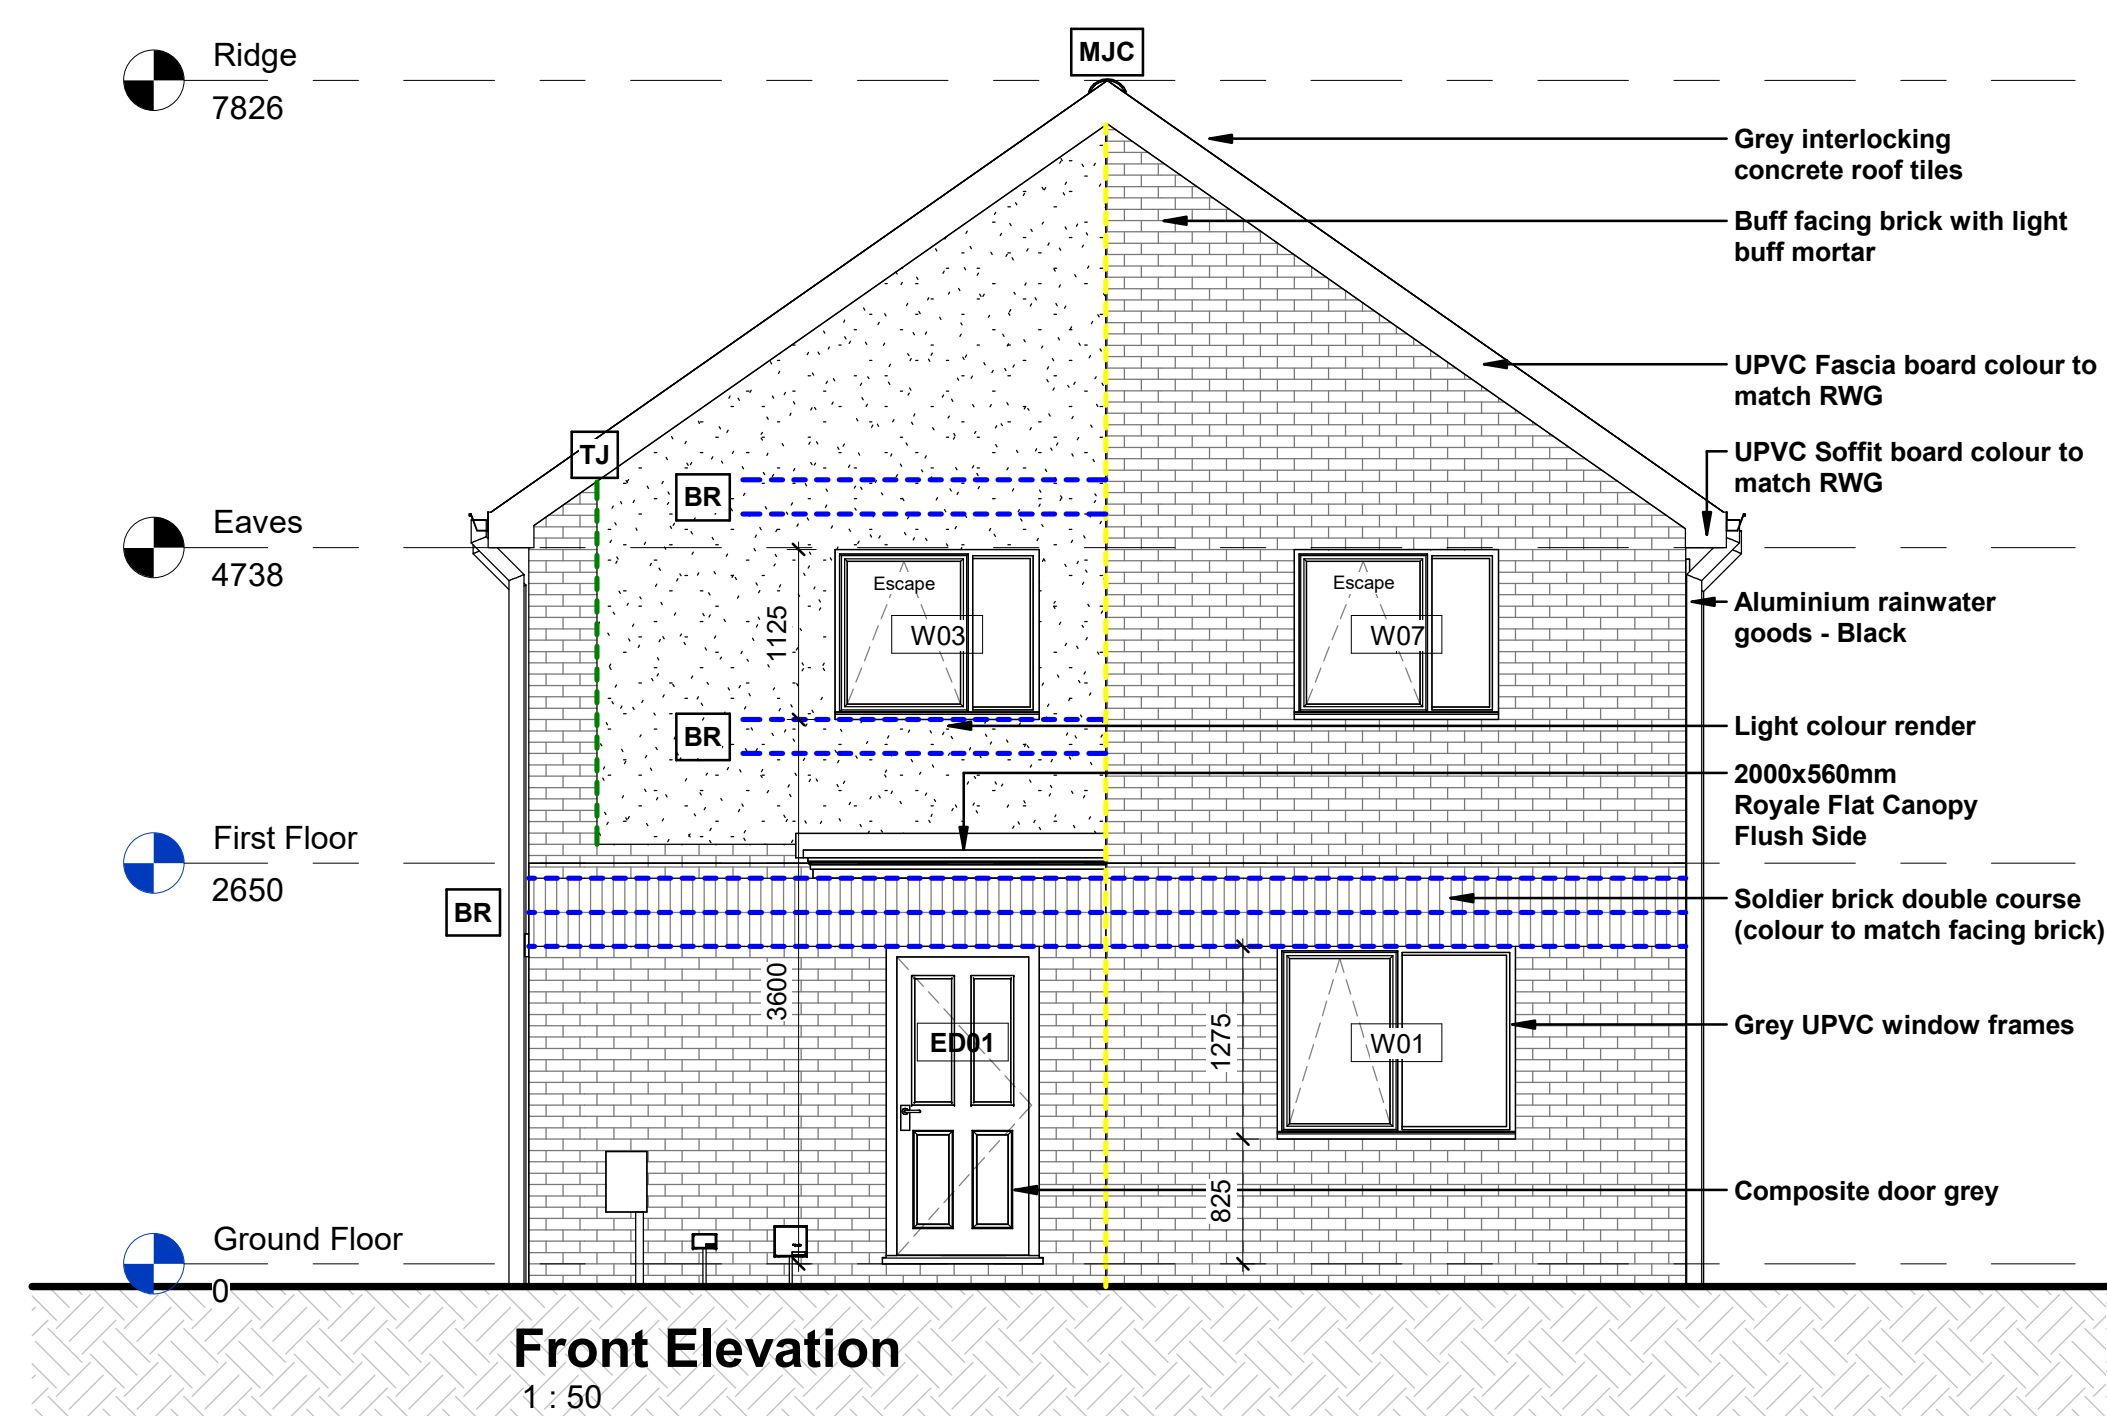
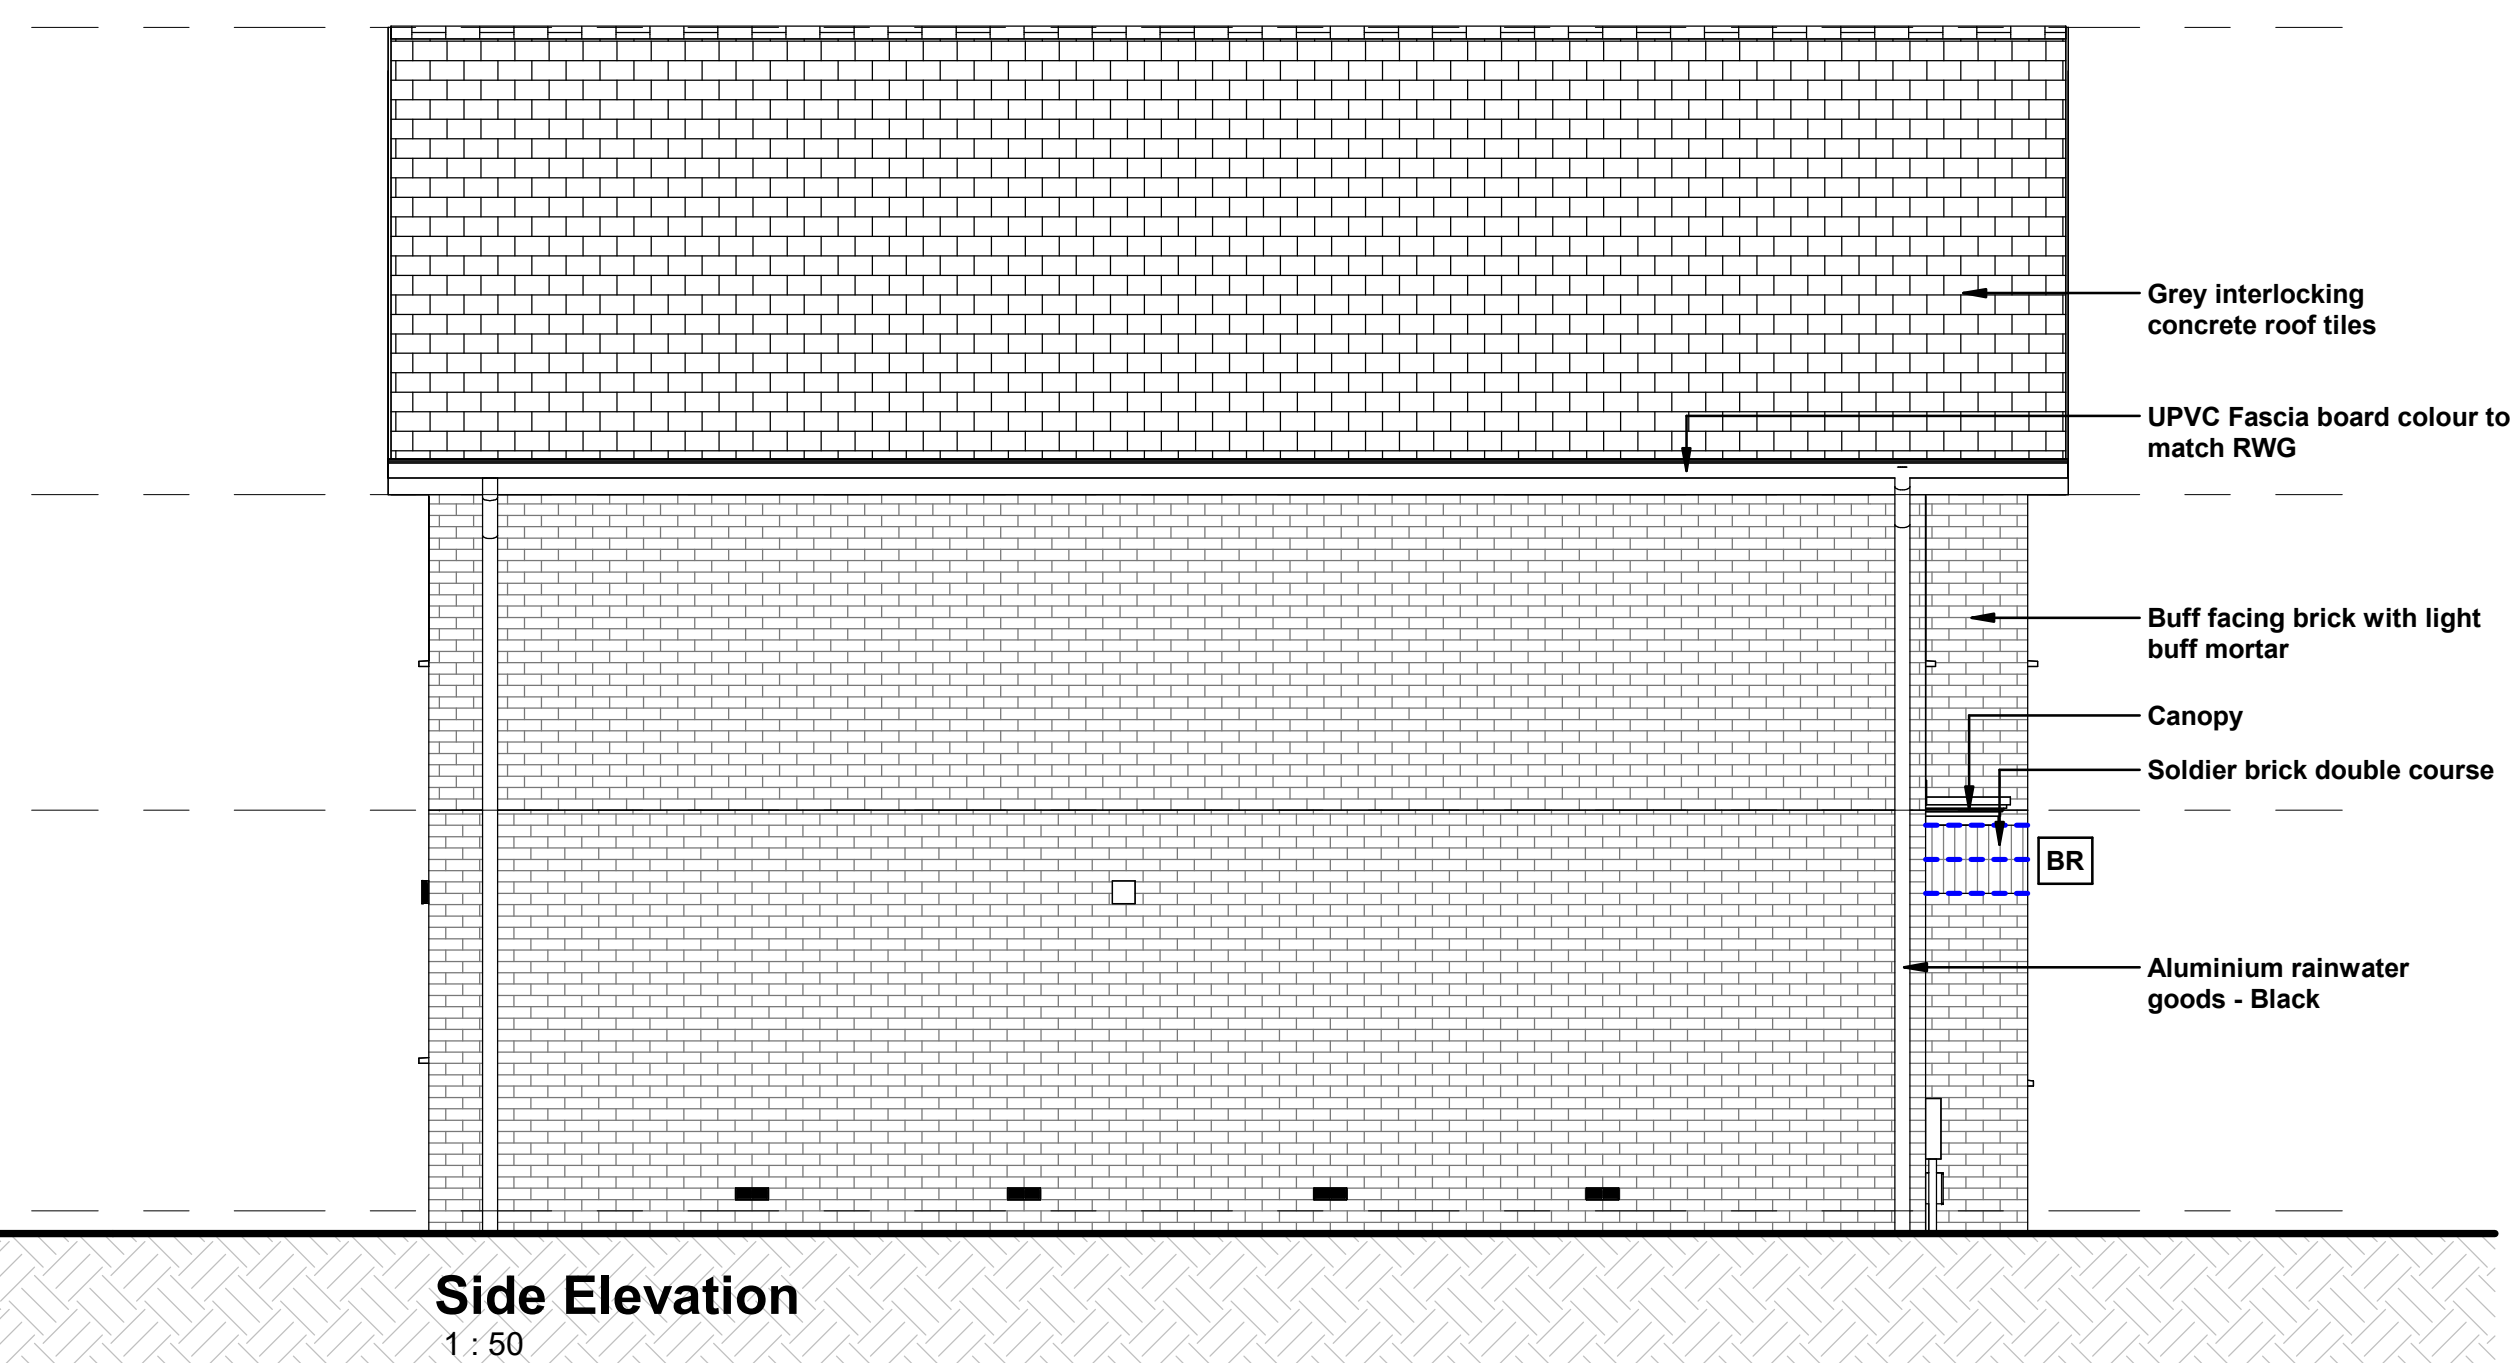


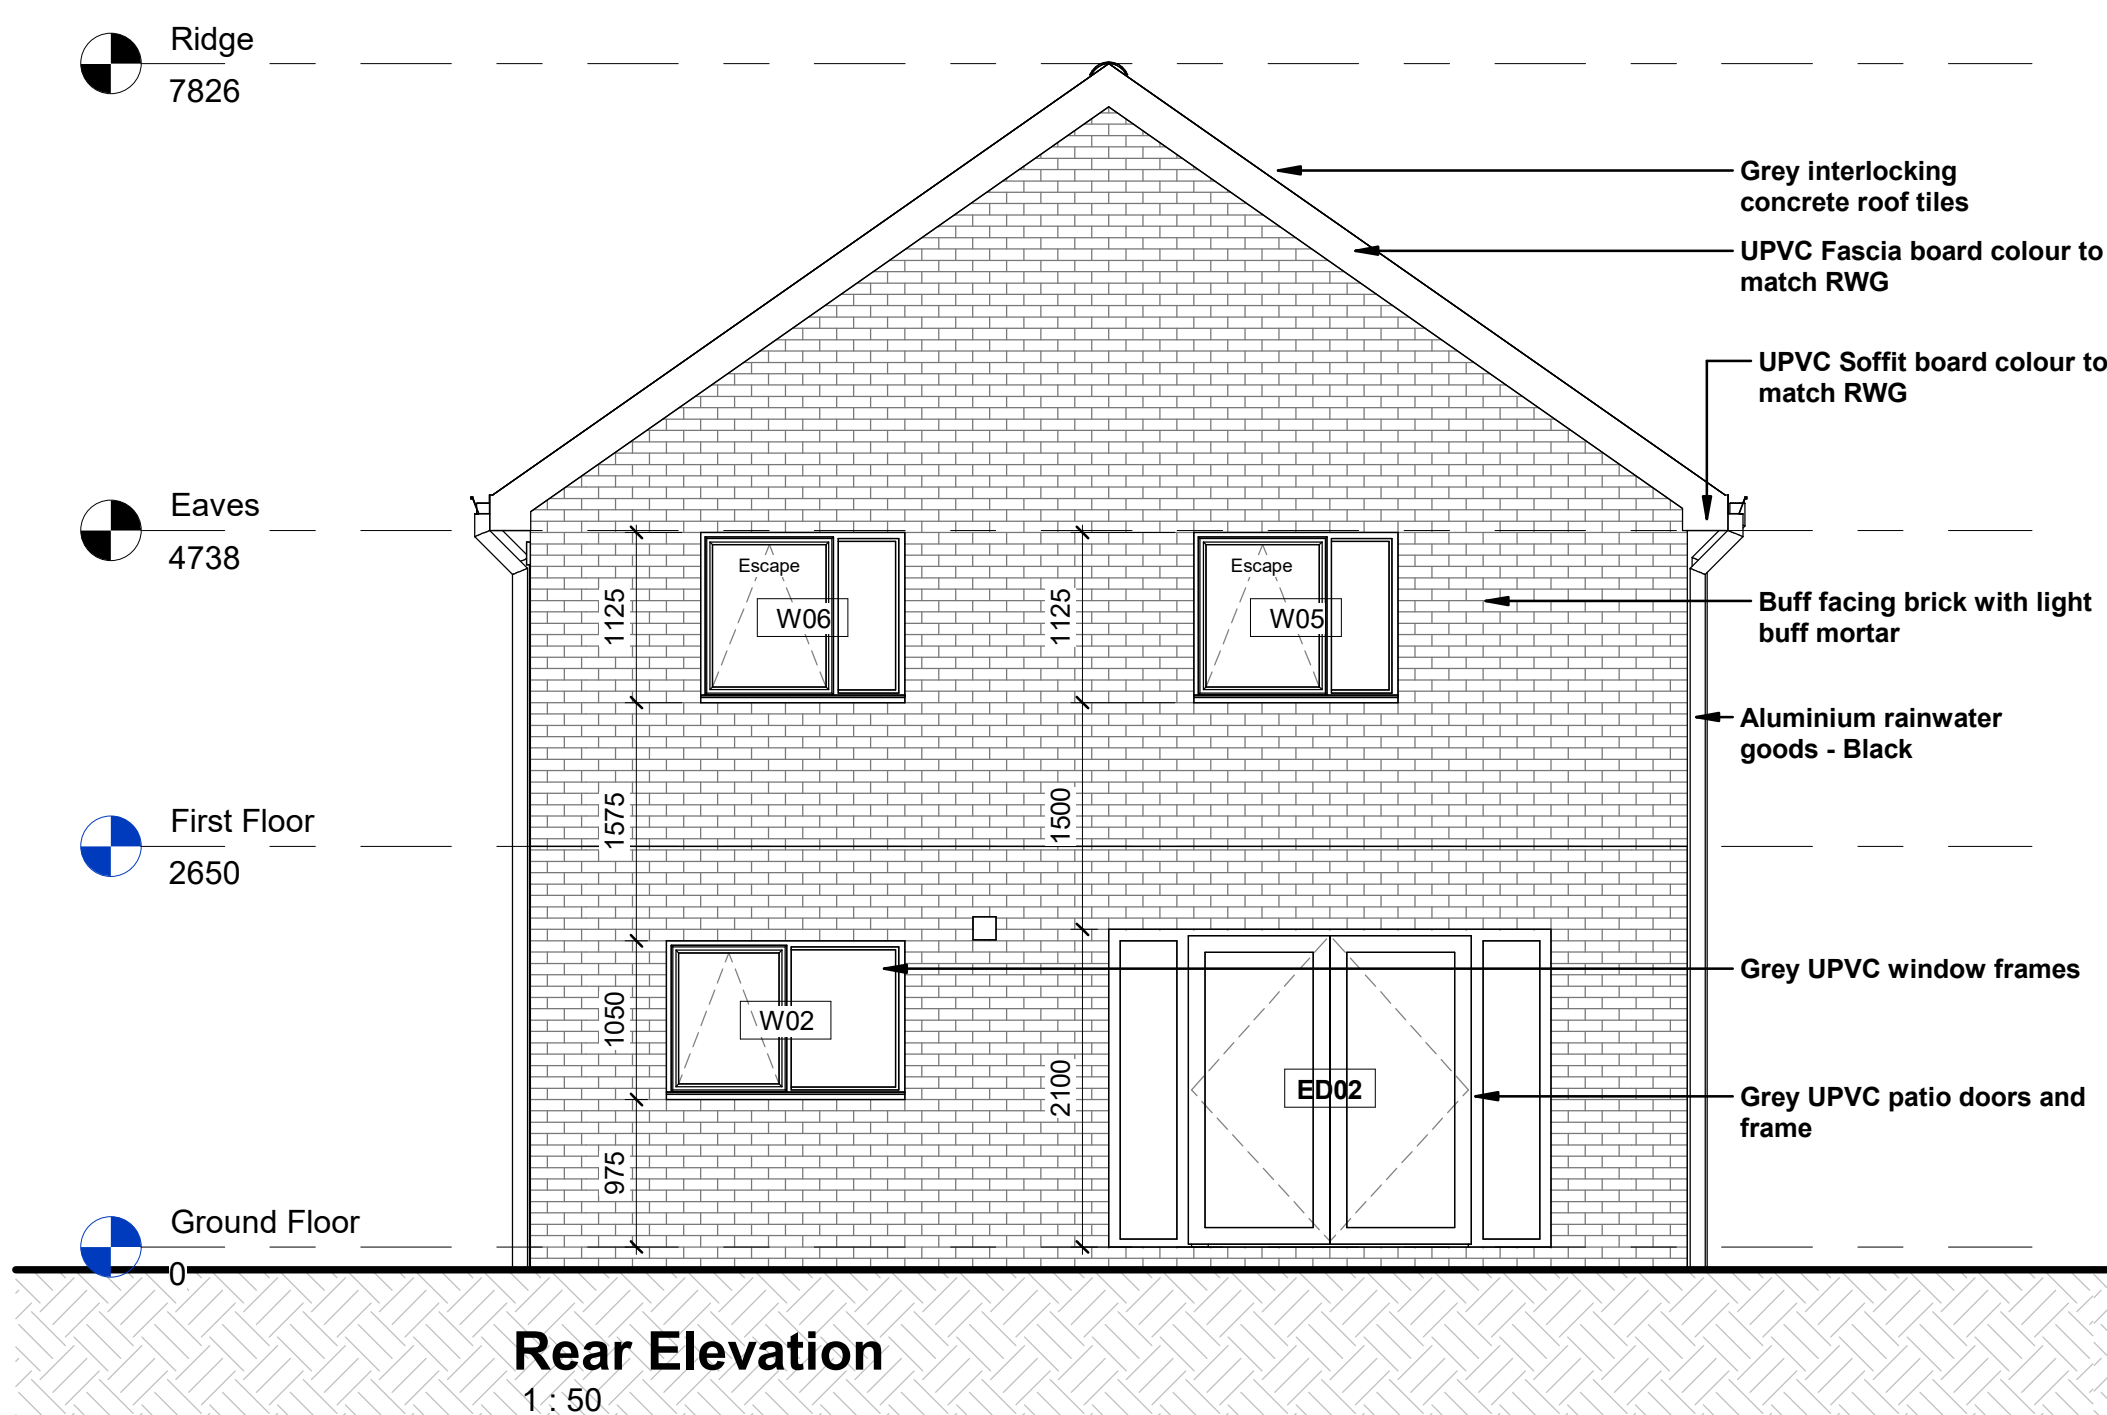

SAFETY, HEALTH AND ENVIRONMENTAL INFORMATION:	
IN ADDITION TO THE HAZARDS / RISKS NORMALLY ASSOCIATED WITH THE TYPES OF WORK DETAILED ON THIS DRAWING, NOTE THE FOLLOWING:	
Significant Residual Risks:	
Action to be Taken:	Refer to Health and Safety Plan

NOTES

HT 4B8P M4(2)
GIA = 78.40m²
Social Rent

Joints Key

MJ -----
Brickwork Movement Joint Detail

MJC -----
Brickwork Movement Joint Corner Detail

TJ -----
Typical Joint Detail for Brickwork and Blockwork

BR -----
Bed Joint Reinforcement

C05	16.07.24	Casement Adjustment	CRI	
C04	12.07.24	Part B Adjustments	CRI	
C03	05.07.24	Canopies Update	CRI	
C02	17.06.24	Brick Dim Update	CRI	
C01	14.06.24	Joints Issue	CRI	MPM
T02	23.05.23	Movement Joints Added	CRI	
T01	30.04.23	Initial Issue	CRI	

REV	DATE	DESCRIPTION	BY	CHKD
-----	------	-------------	----	------

TENDER

Do not scale from this drawing.

All dimensions must be checked on site by the contractor prior to the commencement of any fabrication or building works.

Where applicable, dimensions and details are to be read in conjunction with specialist consultants' drawings and/or other specifications; any disparity is to be brought to the attention of Michael Dyson Associates Limited prior to the commencement of any fabrication or building works.

This drawing is property and copyright of Michael Dyson Associates Limited; it shall not be copied to any other party without the express written consent of an authorised director of Michael Dyson Associates Limited.



CLIENT	
--------	--

P Casey & Co Ltd

PROJECT

Benchill Road
Wythenshawe, Manchester, M22 8BZ

TITLE:

Proposed Elevations - HT 4B8P(a)

DRAWN BY:	AP	CHECKED BY:	PT
DATE:	06.11.2023	DATE:	06.11.2023
SCALE (@ A1)	As indicated	ORIGINAL DRAWING SIZE 841 x 594 - A1	
DRAWING No:	9031-MDA-4B8P-ZZ-DR-A-260		REV. C05