
GENERAL NOTES


© This drawing remains the copyright of Unwin Jones Partnership.
DO NOT SCALE from this drawing. If in doubt ask. If you have received this drawing electronically in PDF format it may not be to the correct scale when printed, and is not to be used for measurement purposes.

1 0 1 2 3 4 5 6 7 8 9 10 11 12m

Scale 1:100

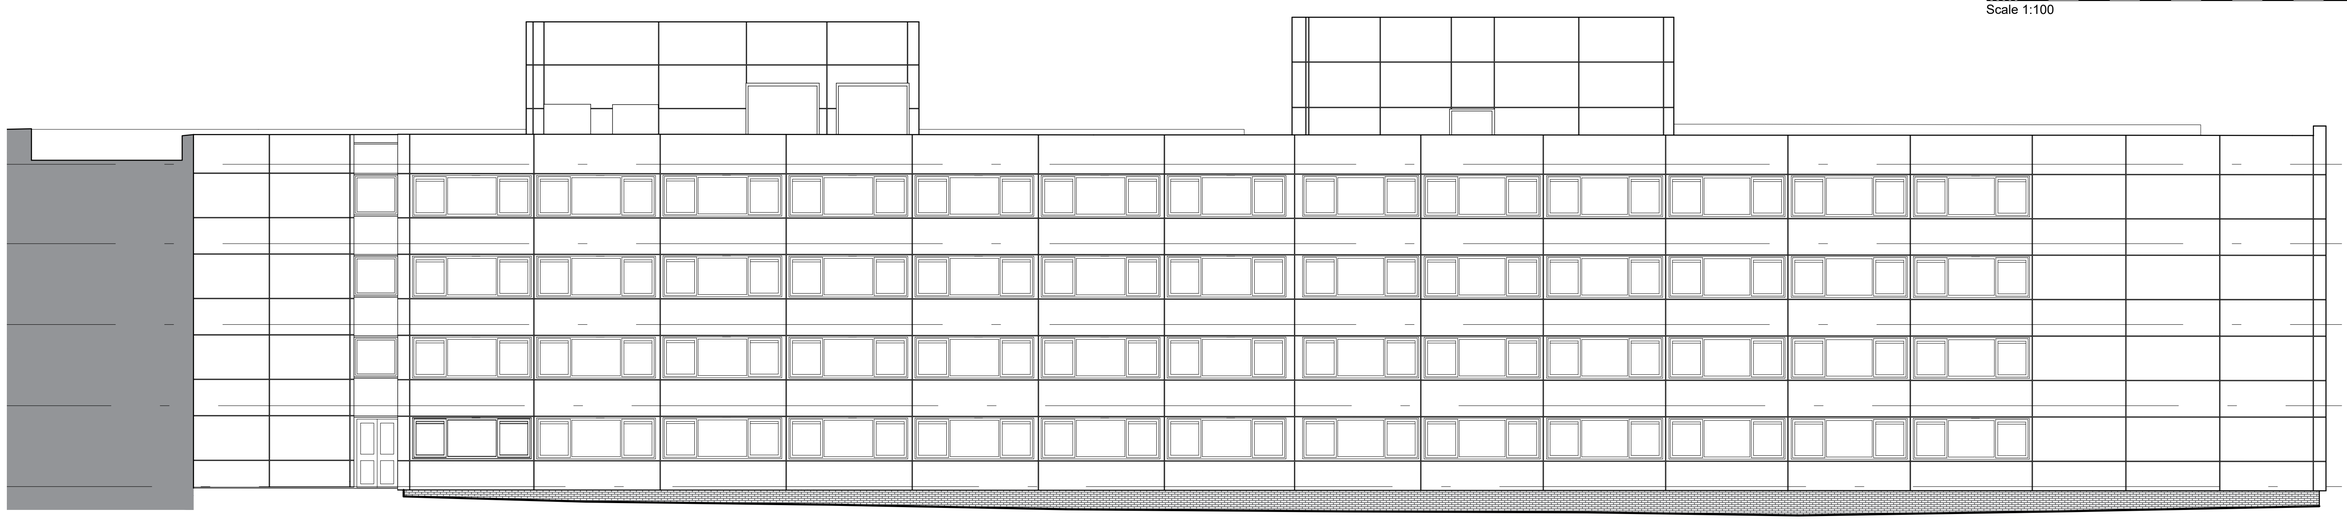

Elevation 5

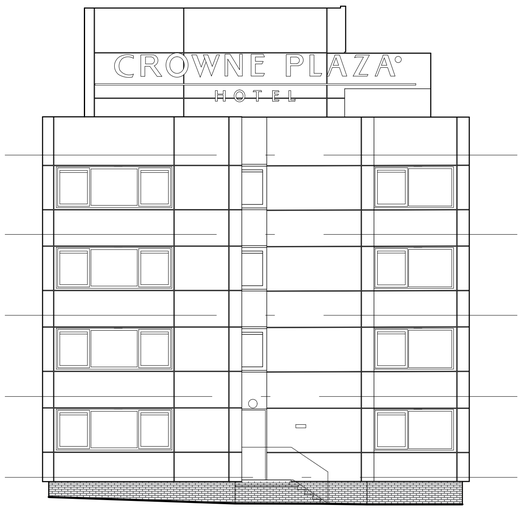

Elevation 6
Above OS Datum Line 70.00m

Planning

REVISIONS

		Name	Date
A	**	**	**

CROWNE PLAZA
MANCHESTER AIRPORT
LGHHM LTD

ELEVATIONS 5&6
AS EXISTING

DRAWN: **HM**
DATE: **NOV 2023**
SCALE: **1:100 @ A1**
PROJECT No: **3256**
DRAWING No: **022**

UNWIN JONES PARTNERSHIP
Bridge Lane Studio, Caldewgate, Carlisle, Cumbria, CA2 5SS • 01228 528266 • architects@ujp.co.uk • www.ujp.co.uk