




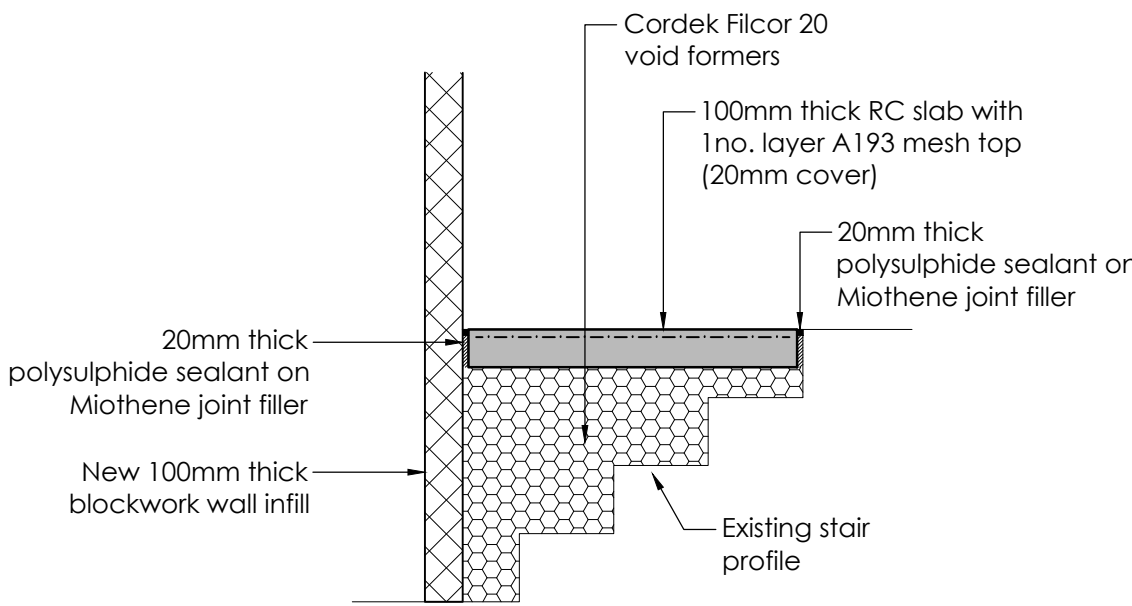


Detail 1 - Typical Section Through  
Basement Level Stair Infill  
(Scale 1:20@A1 1:40@A3)

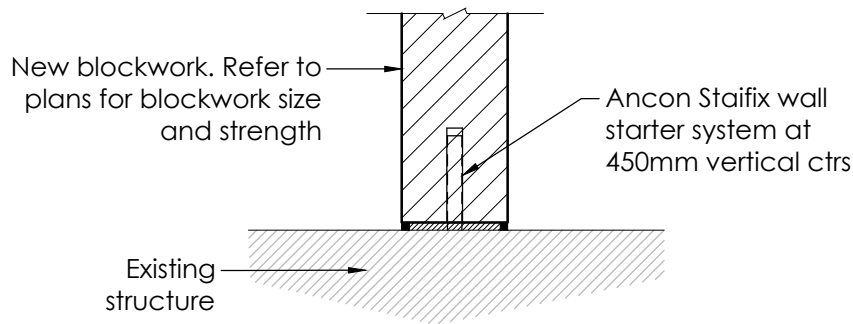


Detail 3 - Typical Wall Starter Detail  
(Scale 1:10@A1 1:20@A3)

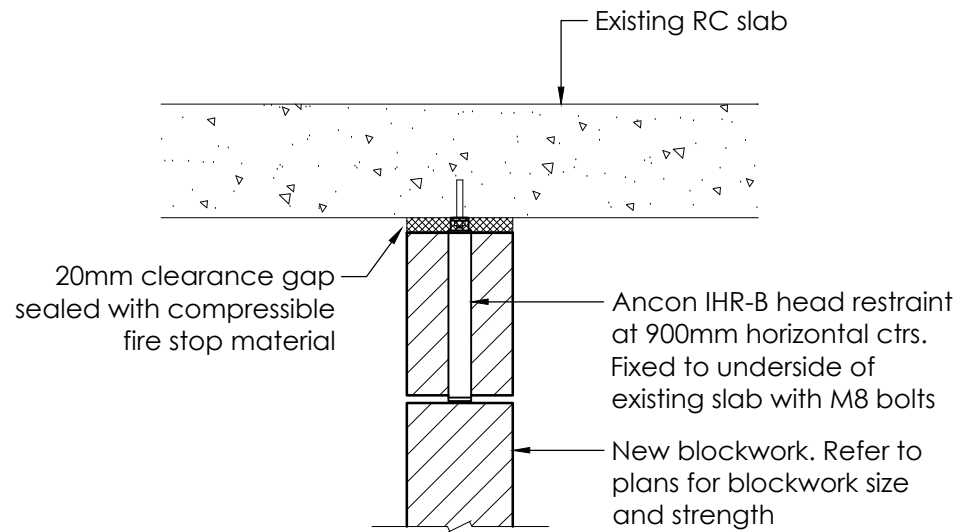

Detail 4 - Typical Masonry  
Head Restraint Detail  
(Scale 1:10@A1 1:20@A3)

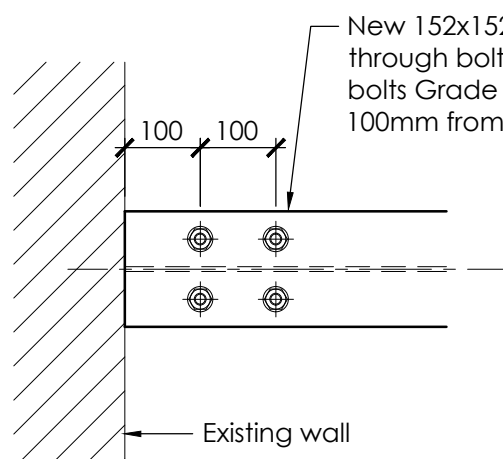


Plan View

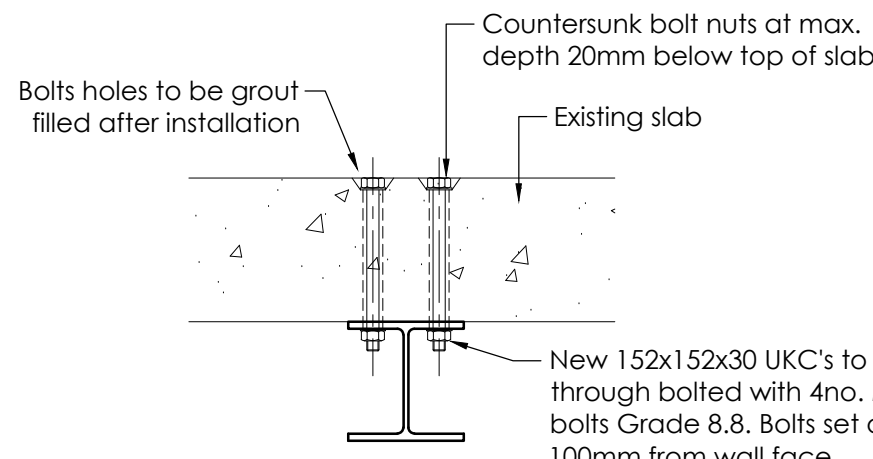


Section View


Detail 5 -  
(Scale 1:10@A1 1:20@A3)

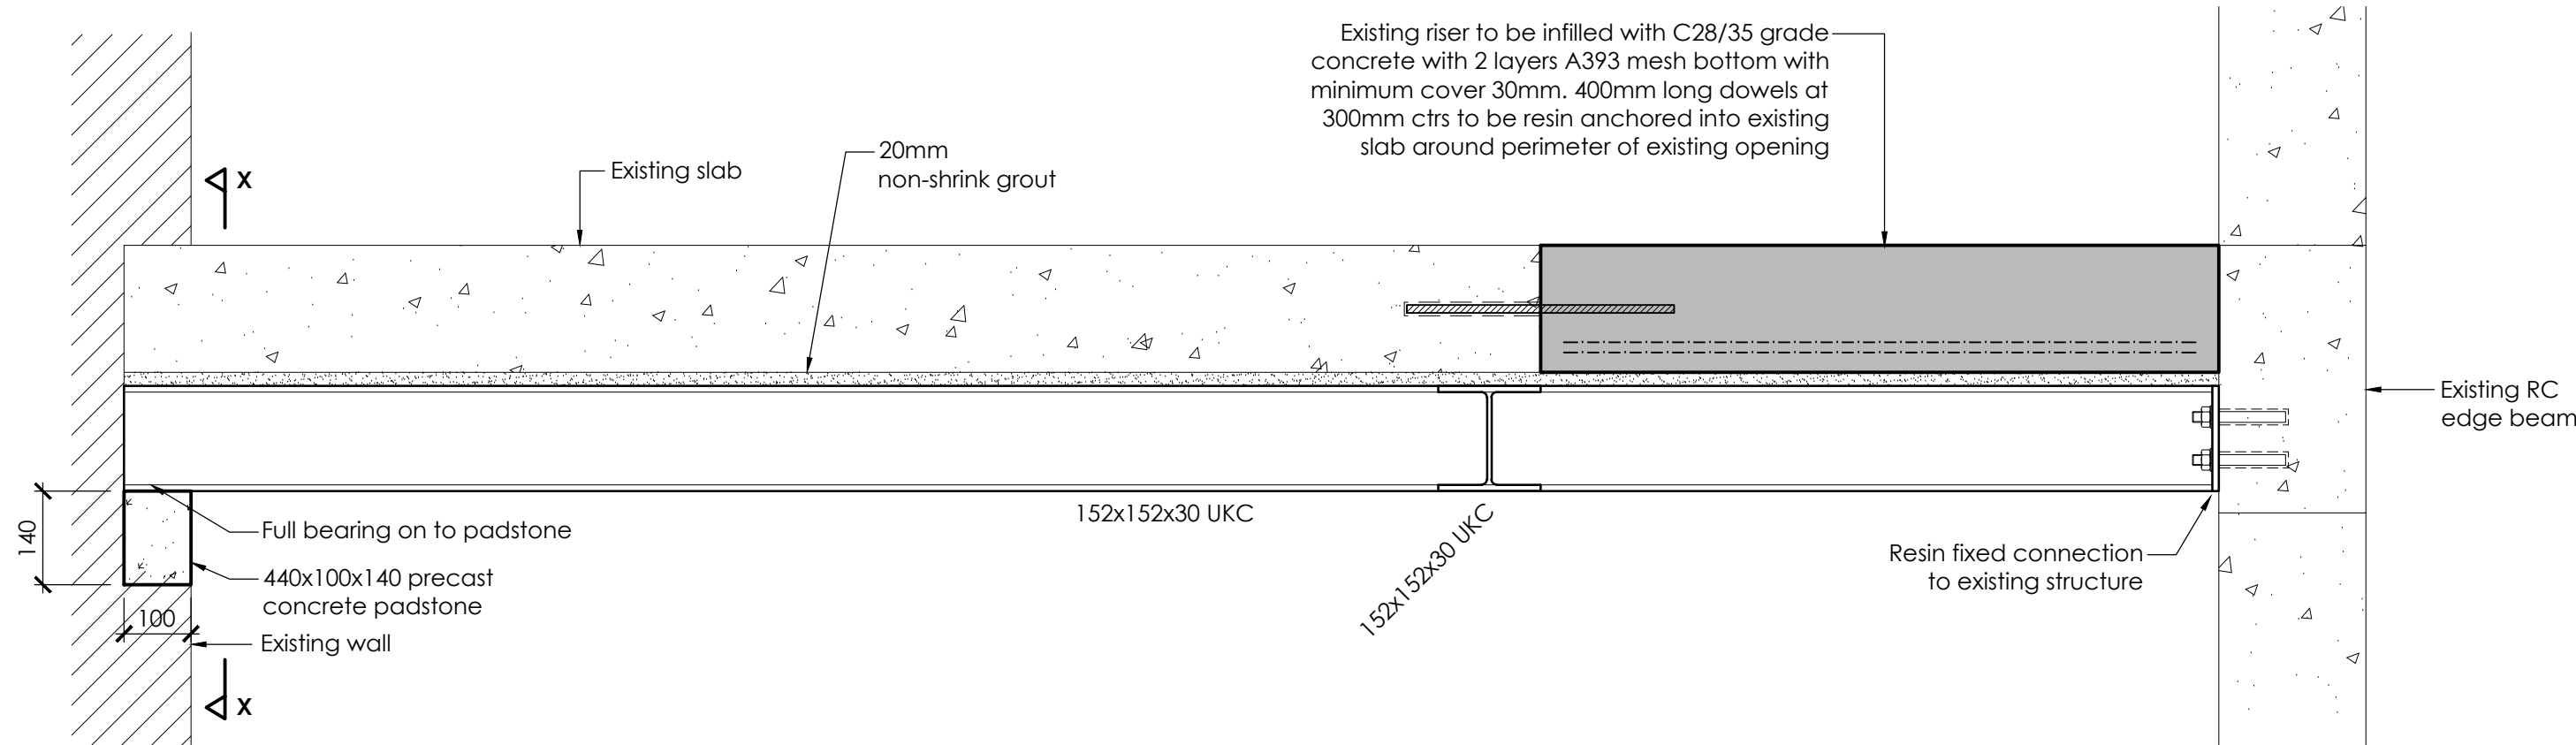


Typical Section Through Riser Infills  
at First Floor and Roof Level  
(Scale 1:10@A1 1:20@A3)

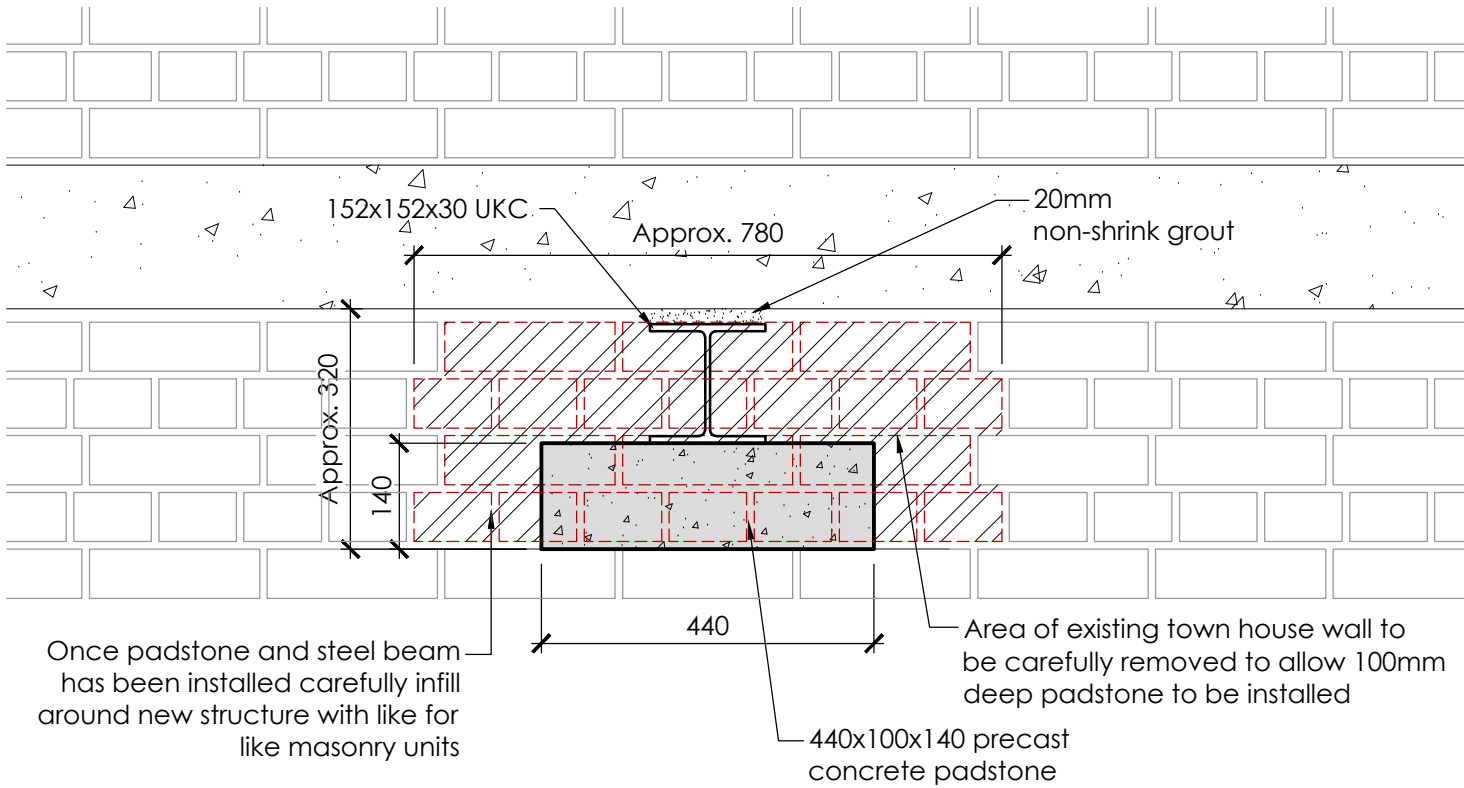

Section X-X  
(Scale 1:10@A1 1:20@A3)

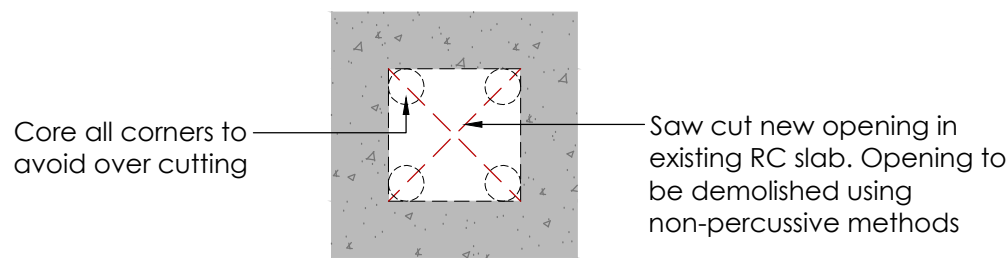

Typical Detail For  
New Slab Openings  
(Scale 1:10@A1 1:20@A3)

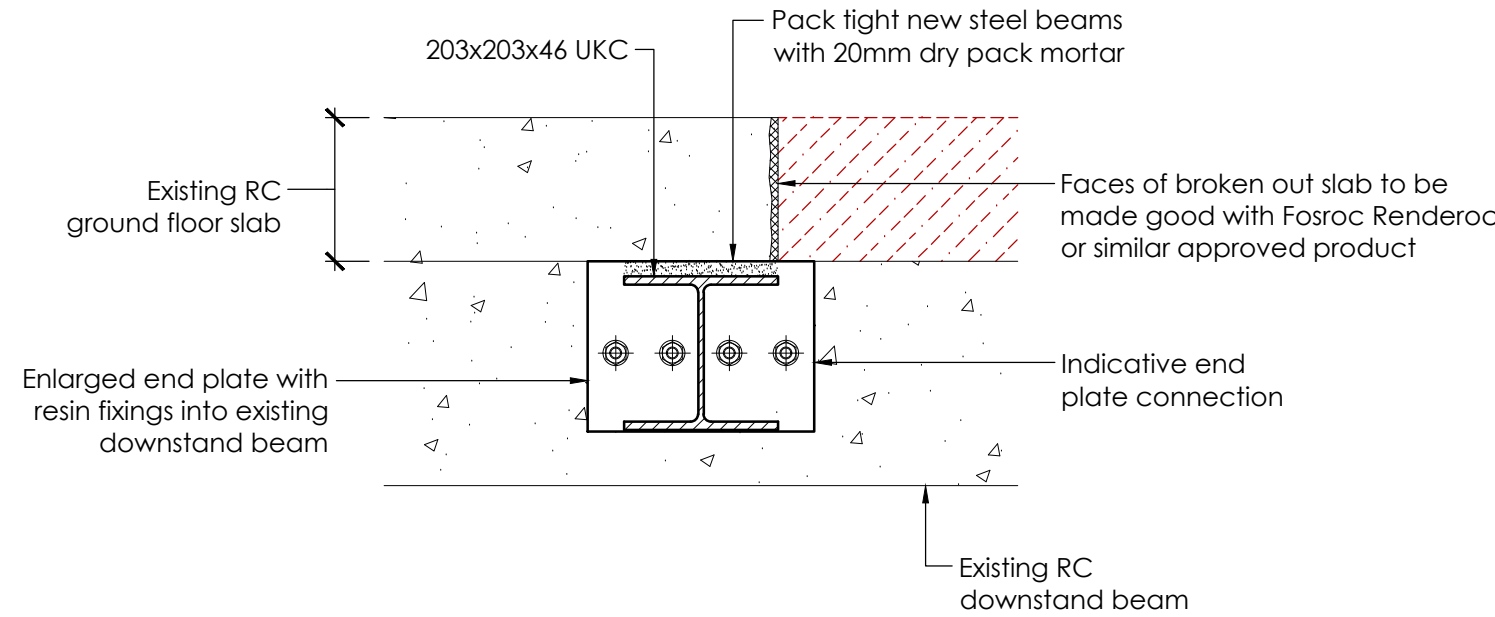

Indicative 203x203x46 UKC Staircase  
Opening Beam Connection Detail  
(Scale 1:10@A1 1:20@A3)

|                                |    |    |          |
|--------------------------------|----|----|----------|
| C03 Scale bar added.           | AB | BF | 26.07.24 |
| C02 Design updated as clouded. | AB | BF | 17.07.24 |
| C01 Construction Issue.        | AB | BF | 24.05.24 |


| Rev | Description | By | Checked | Date |
|-----|-------------|----|---------|------|
|-----|-------------|----|---------|------|

Stage: **CONSTRUCTION** Status: **A5**

Client: **DTZ Investors**

Project: **35 King Street,  
Manchester**

Drawing: **Structural Details**

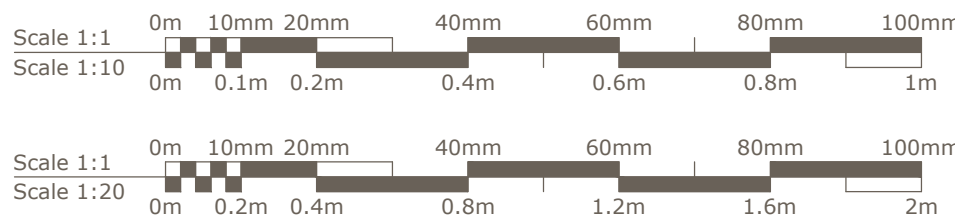

|                                                            |  |           |                |
|------------------------------------------------------------|--|-----------|----------------|
| Scales : A1 @ 1:20                                         |  | A3 @ 1:40 | Date : May '23 |
| Job No : 1060   Drawn : AB   Checked : BF   Approved : CAO |  |           |                |
| Drawing. No.                                               |  |           | Rev.           |
| 1060-ACIES-XX-XX-D-S-2400                                  |  |           | C02            |