
© Copyright: All rights reserved. This drawing must not be reproduced without permission.
Do not scale from this drawing. All dimensions are in millimetres unless otherwise stated.
Any discrepancies should be reported to the Architect.

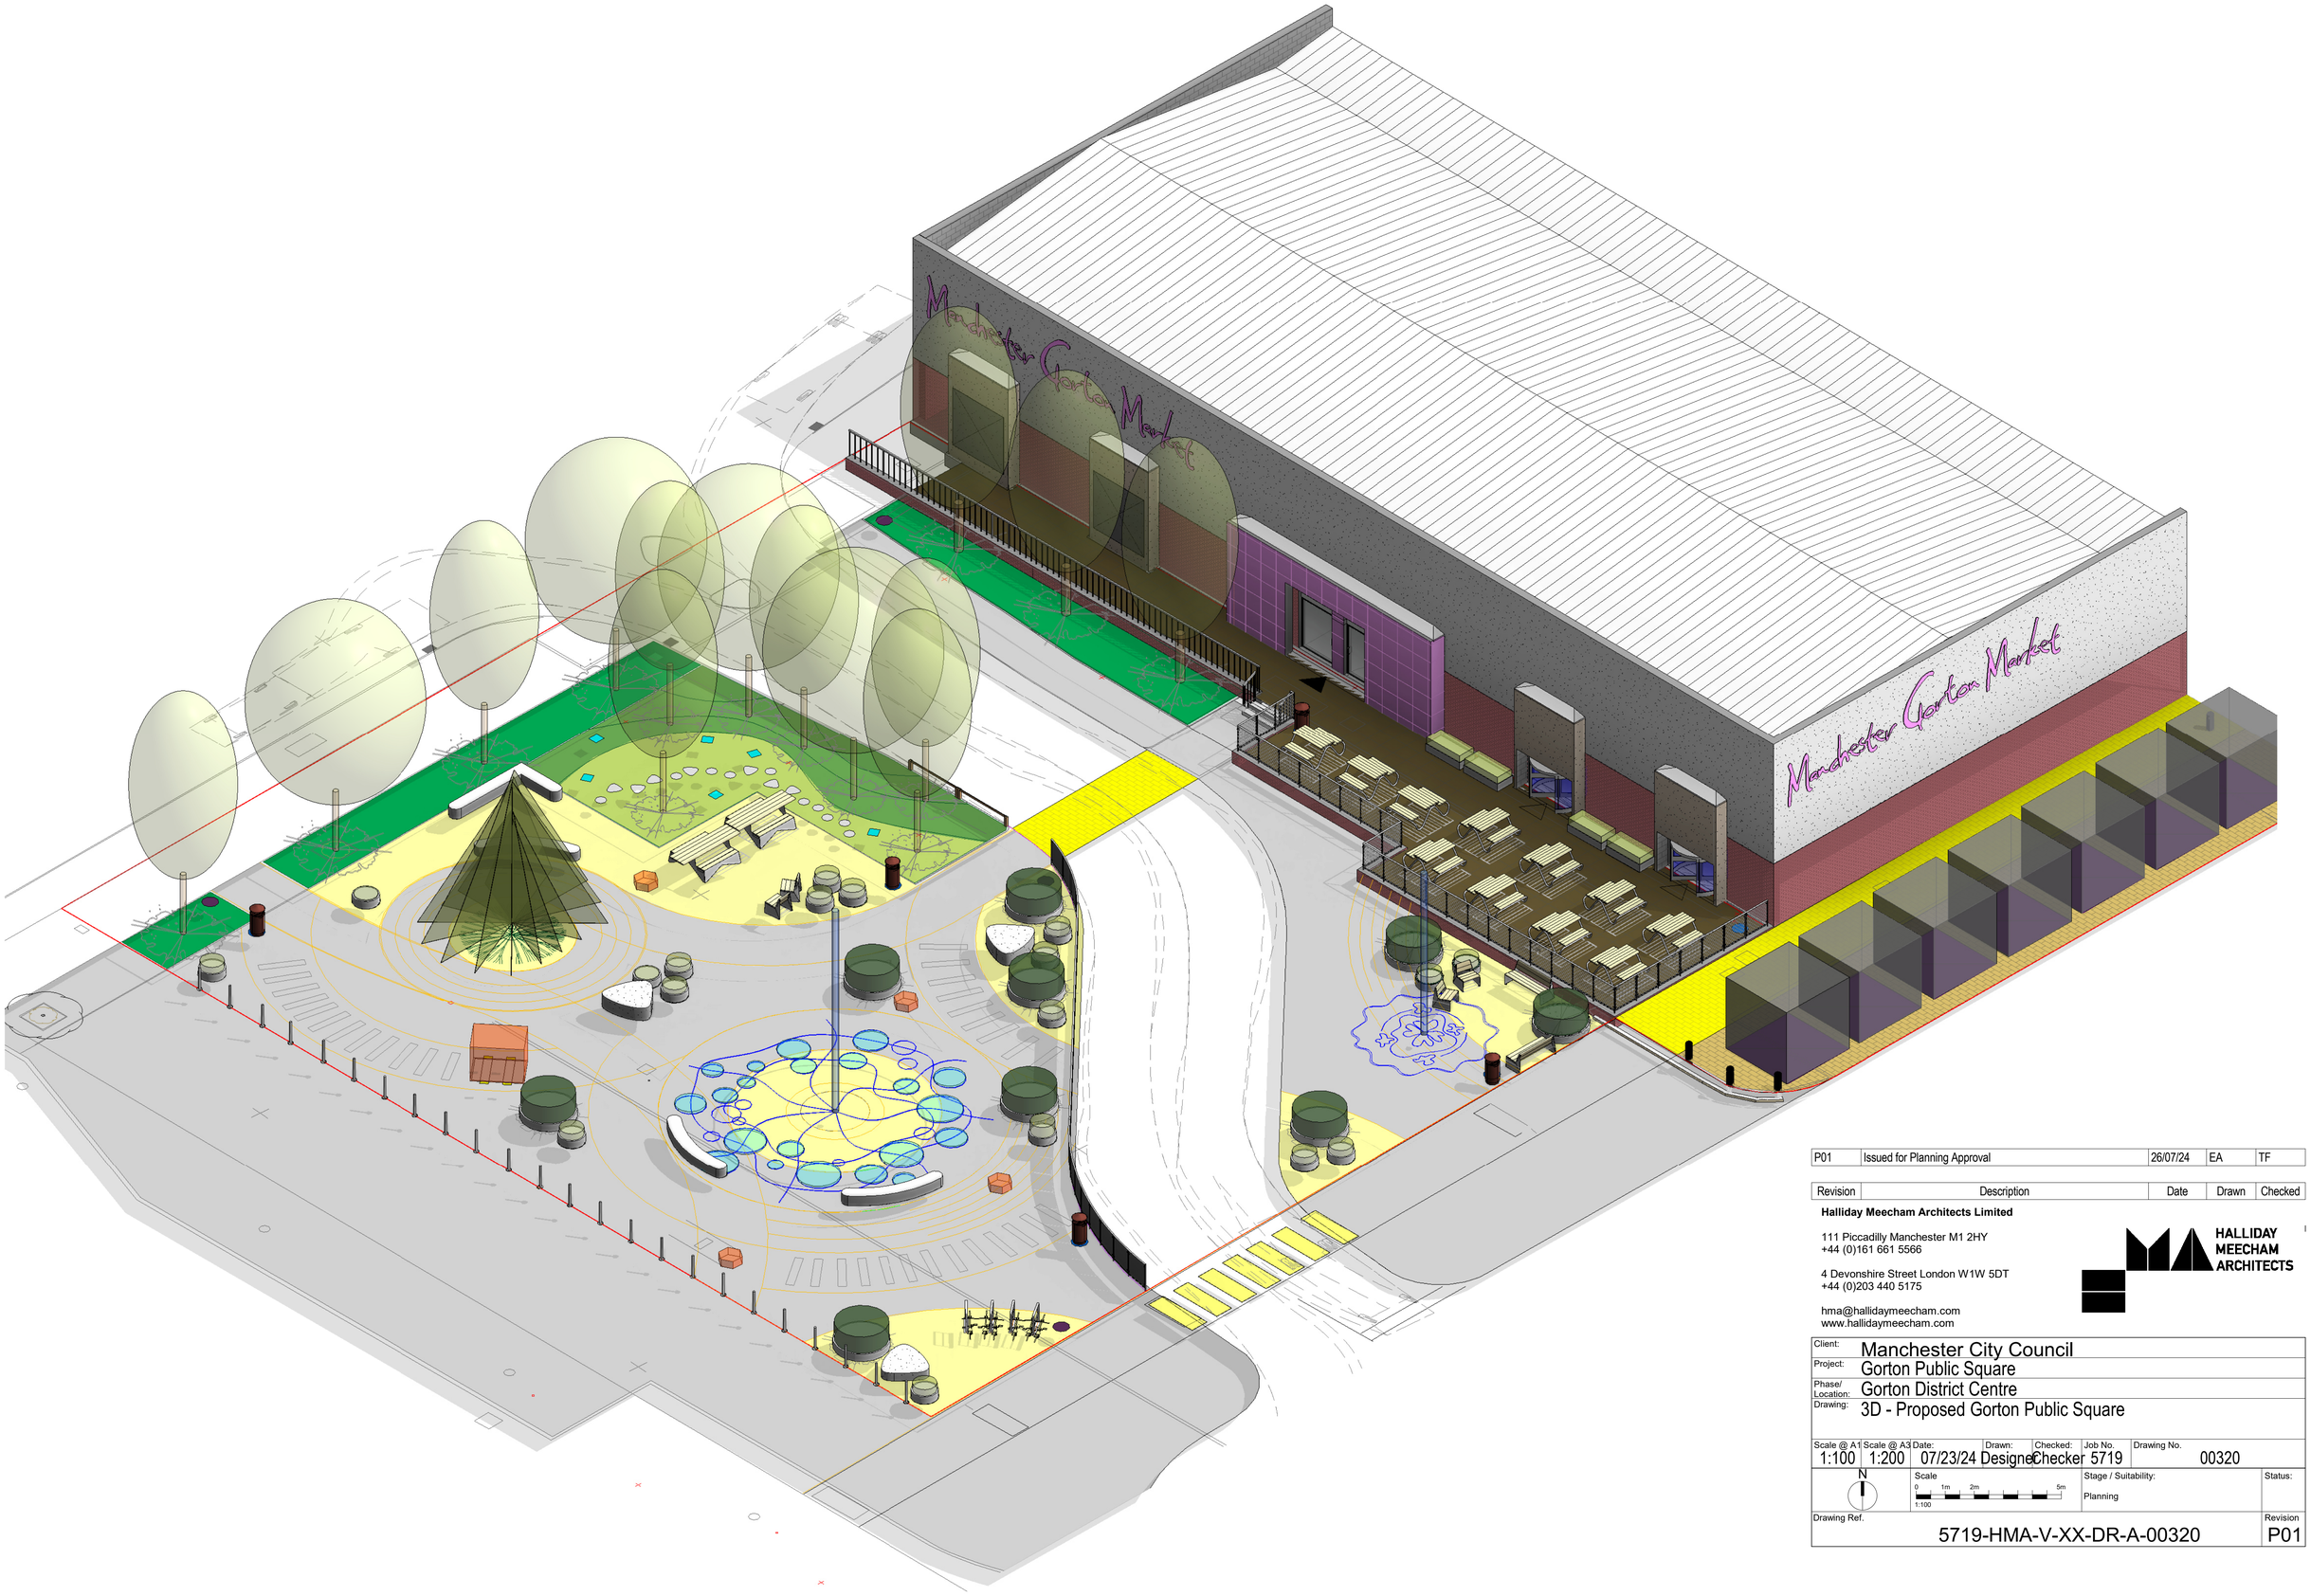

P01	Issued for Planning Approval	26/07/24	EA	TF

Revision	Description	Date	Drawn	Checked

Halliday Meecham Architects Limited

111 Piccadilly Manchester M1 2HY
+44 (0)161 661 5566

4 Devonshire Street London W1W 5DT
+44 (0)203 440 5175

hma@hallidaymeecham.com
www.hallidaymeecham.com

HALLIDAY MEECHAM ARCHITECTS

Client:	Manchester City Council
Project:	Gorton Public Square
Phase/ Location:	Gorton District Centre
Drawing:	3D - Proposed Gorton Public Square

Scale @ A1	Scale @ A3	Date:	Drawn:	Checked:	Job No.	Drawing No.
1:100	1:200	07/23/24	Designer	Checker	5719	00320

N

Scale 0 1m 2m 5m 1:100

Stage / Suitability: Planning

Status:

Drawing Ref. 5719-HMA-V-XX-DR-A-00320

Revision P01