



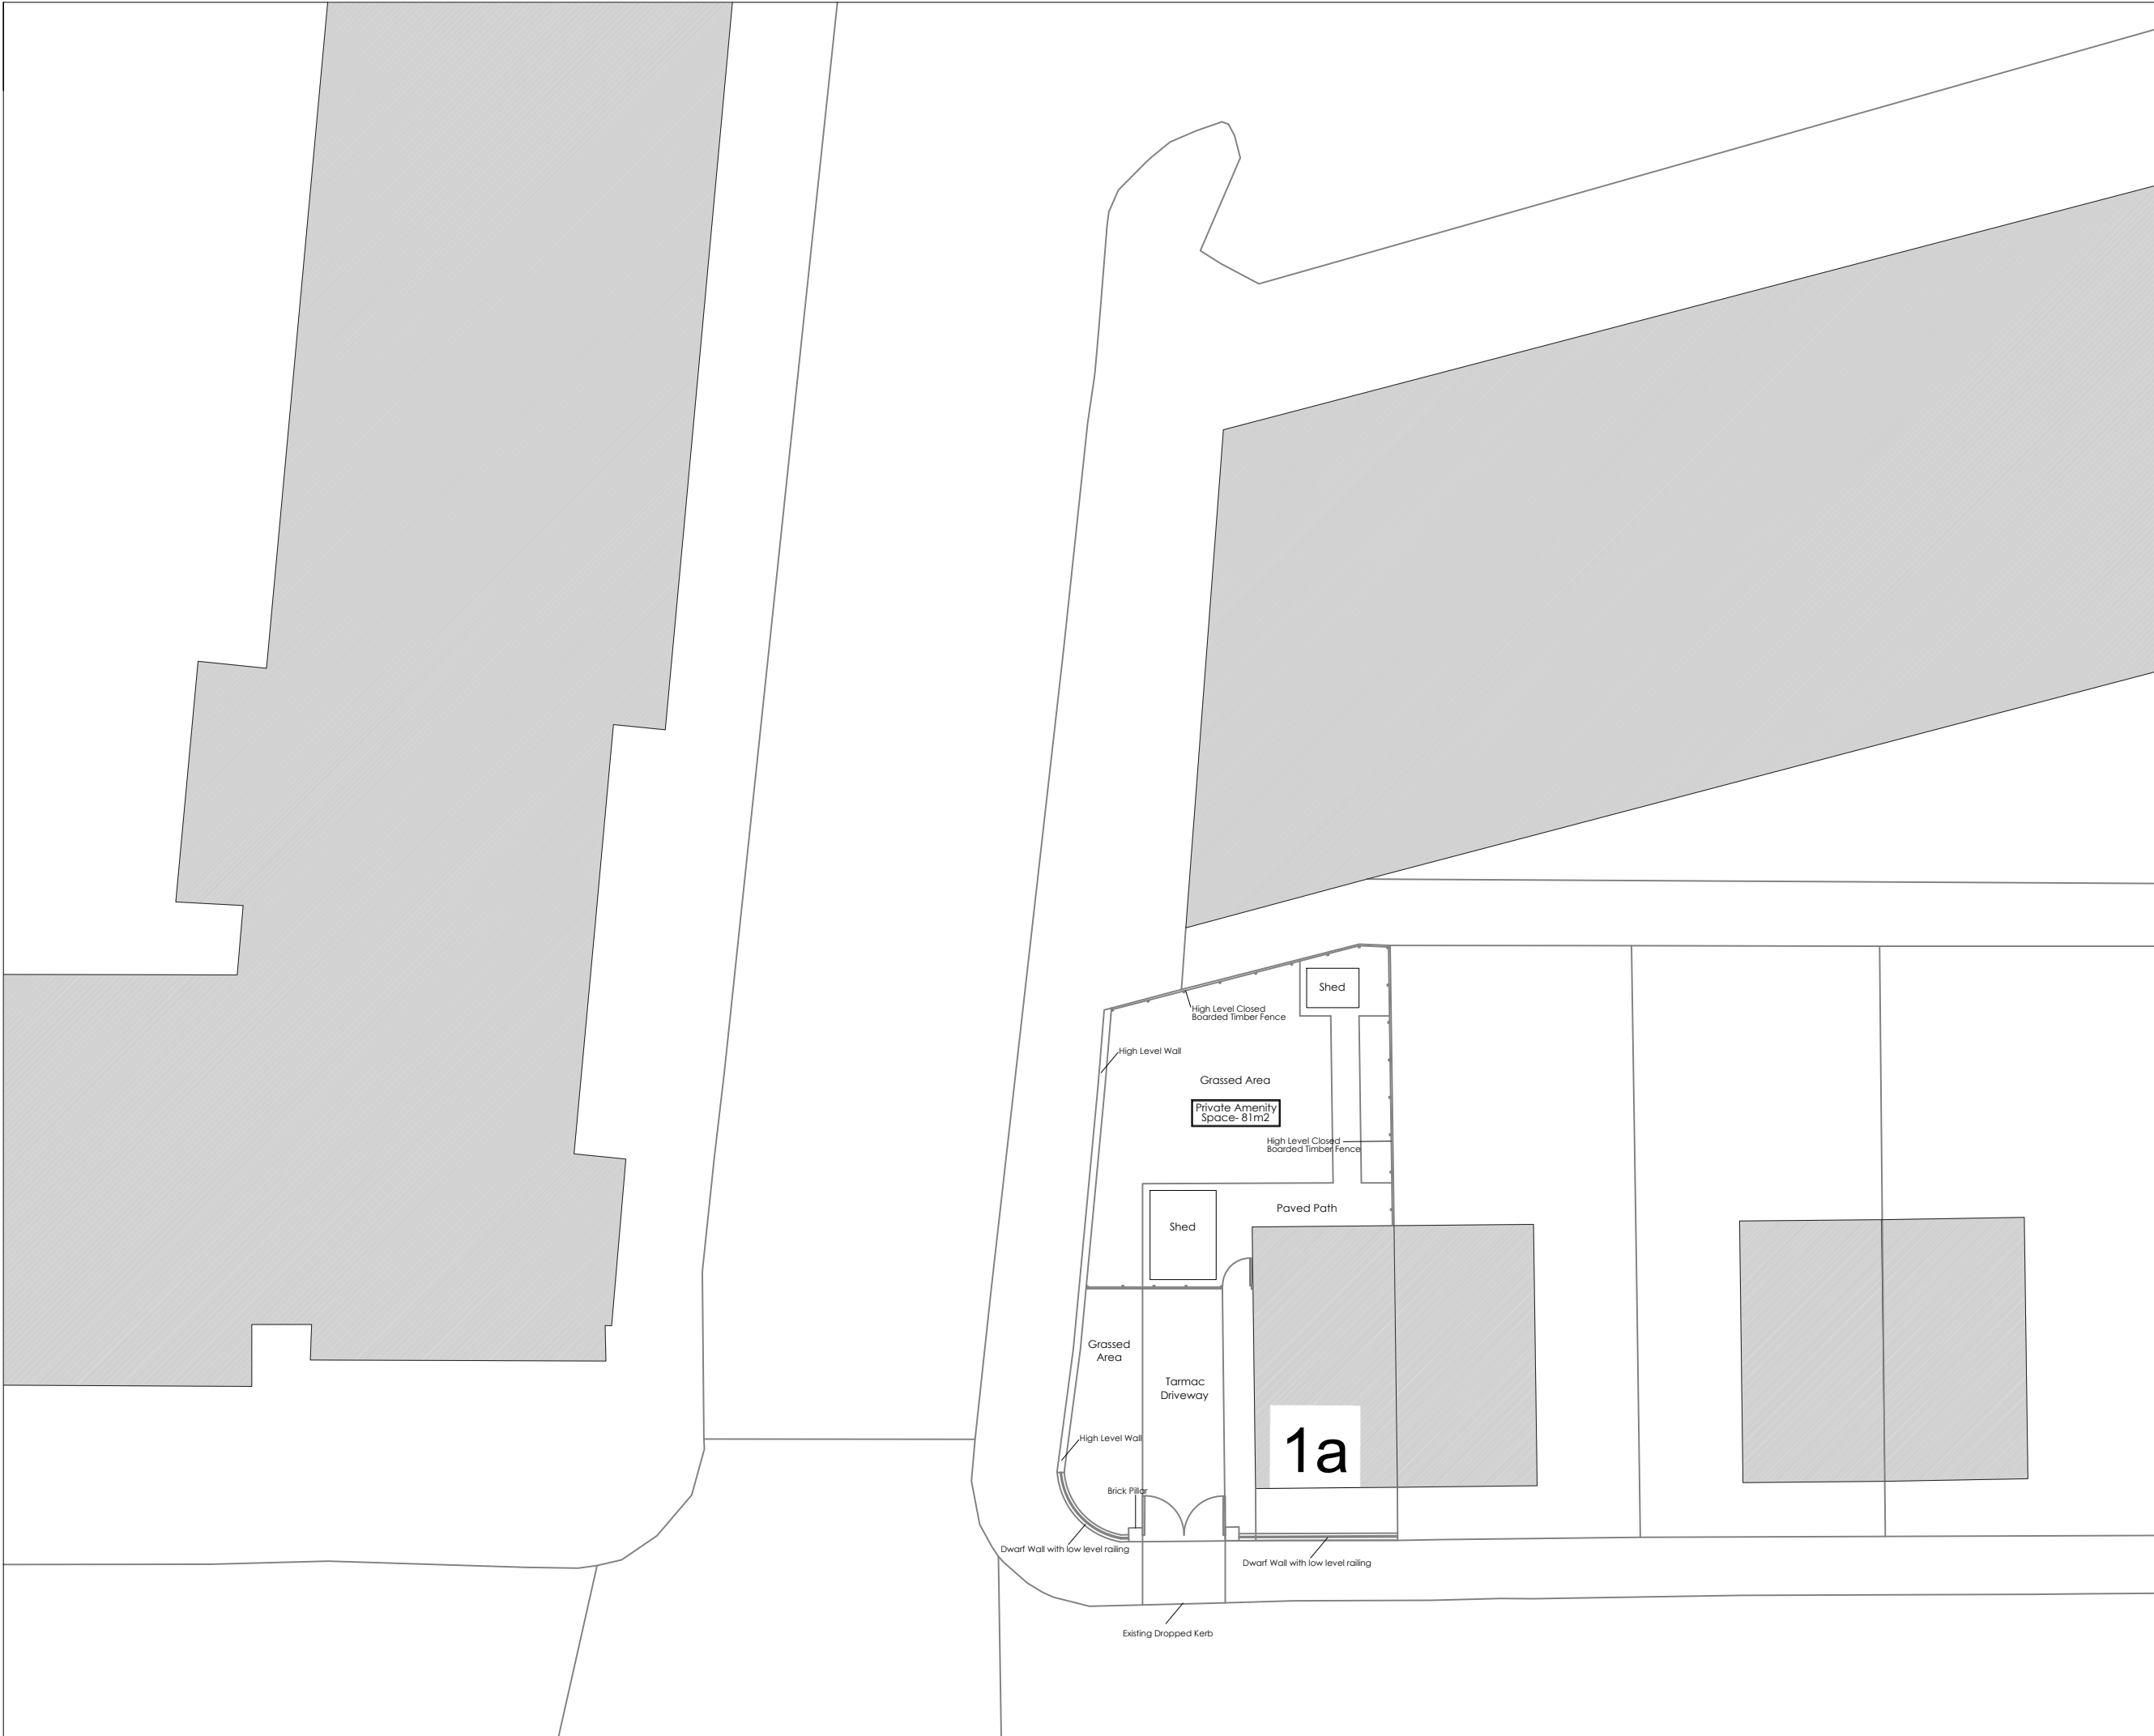


Existing Landscaping Plan

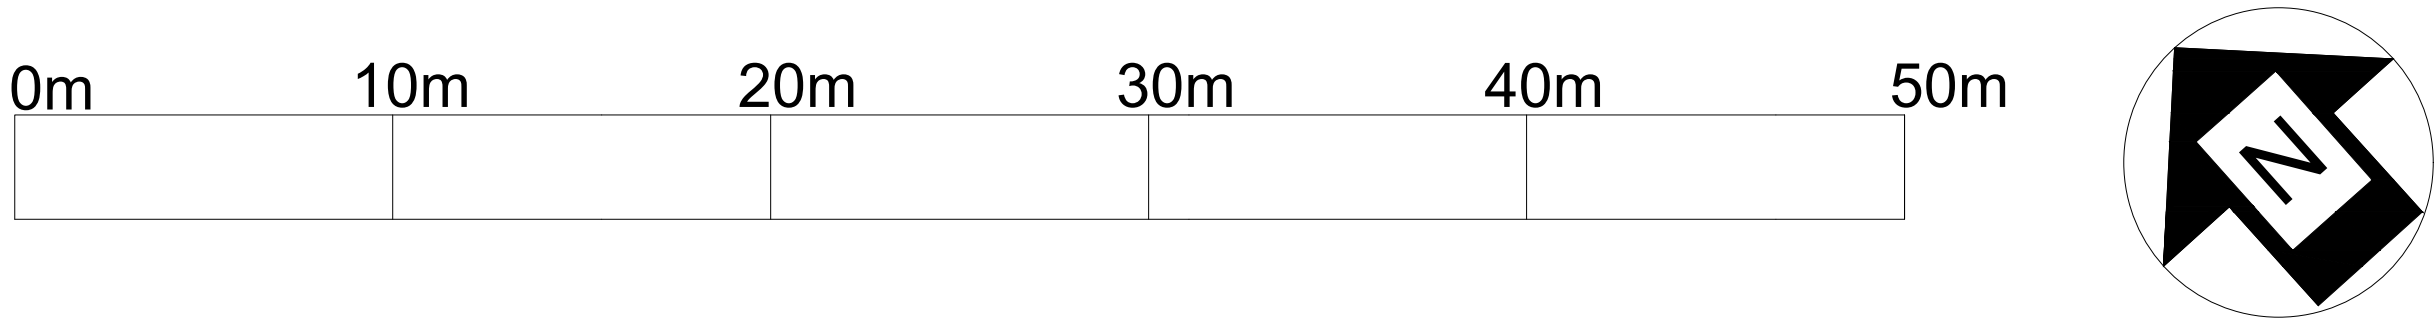


Legend

Single storey Annex

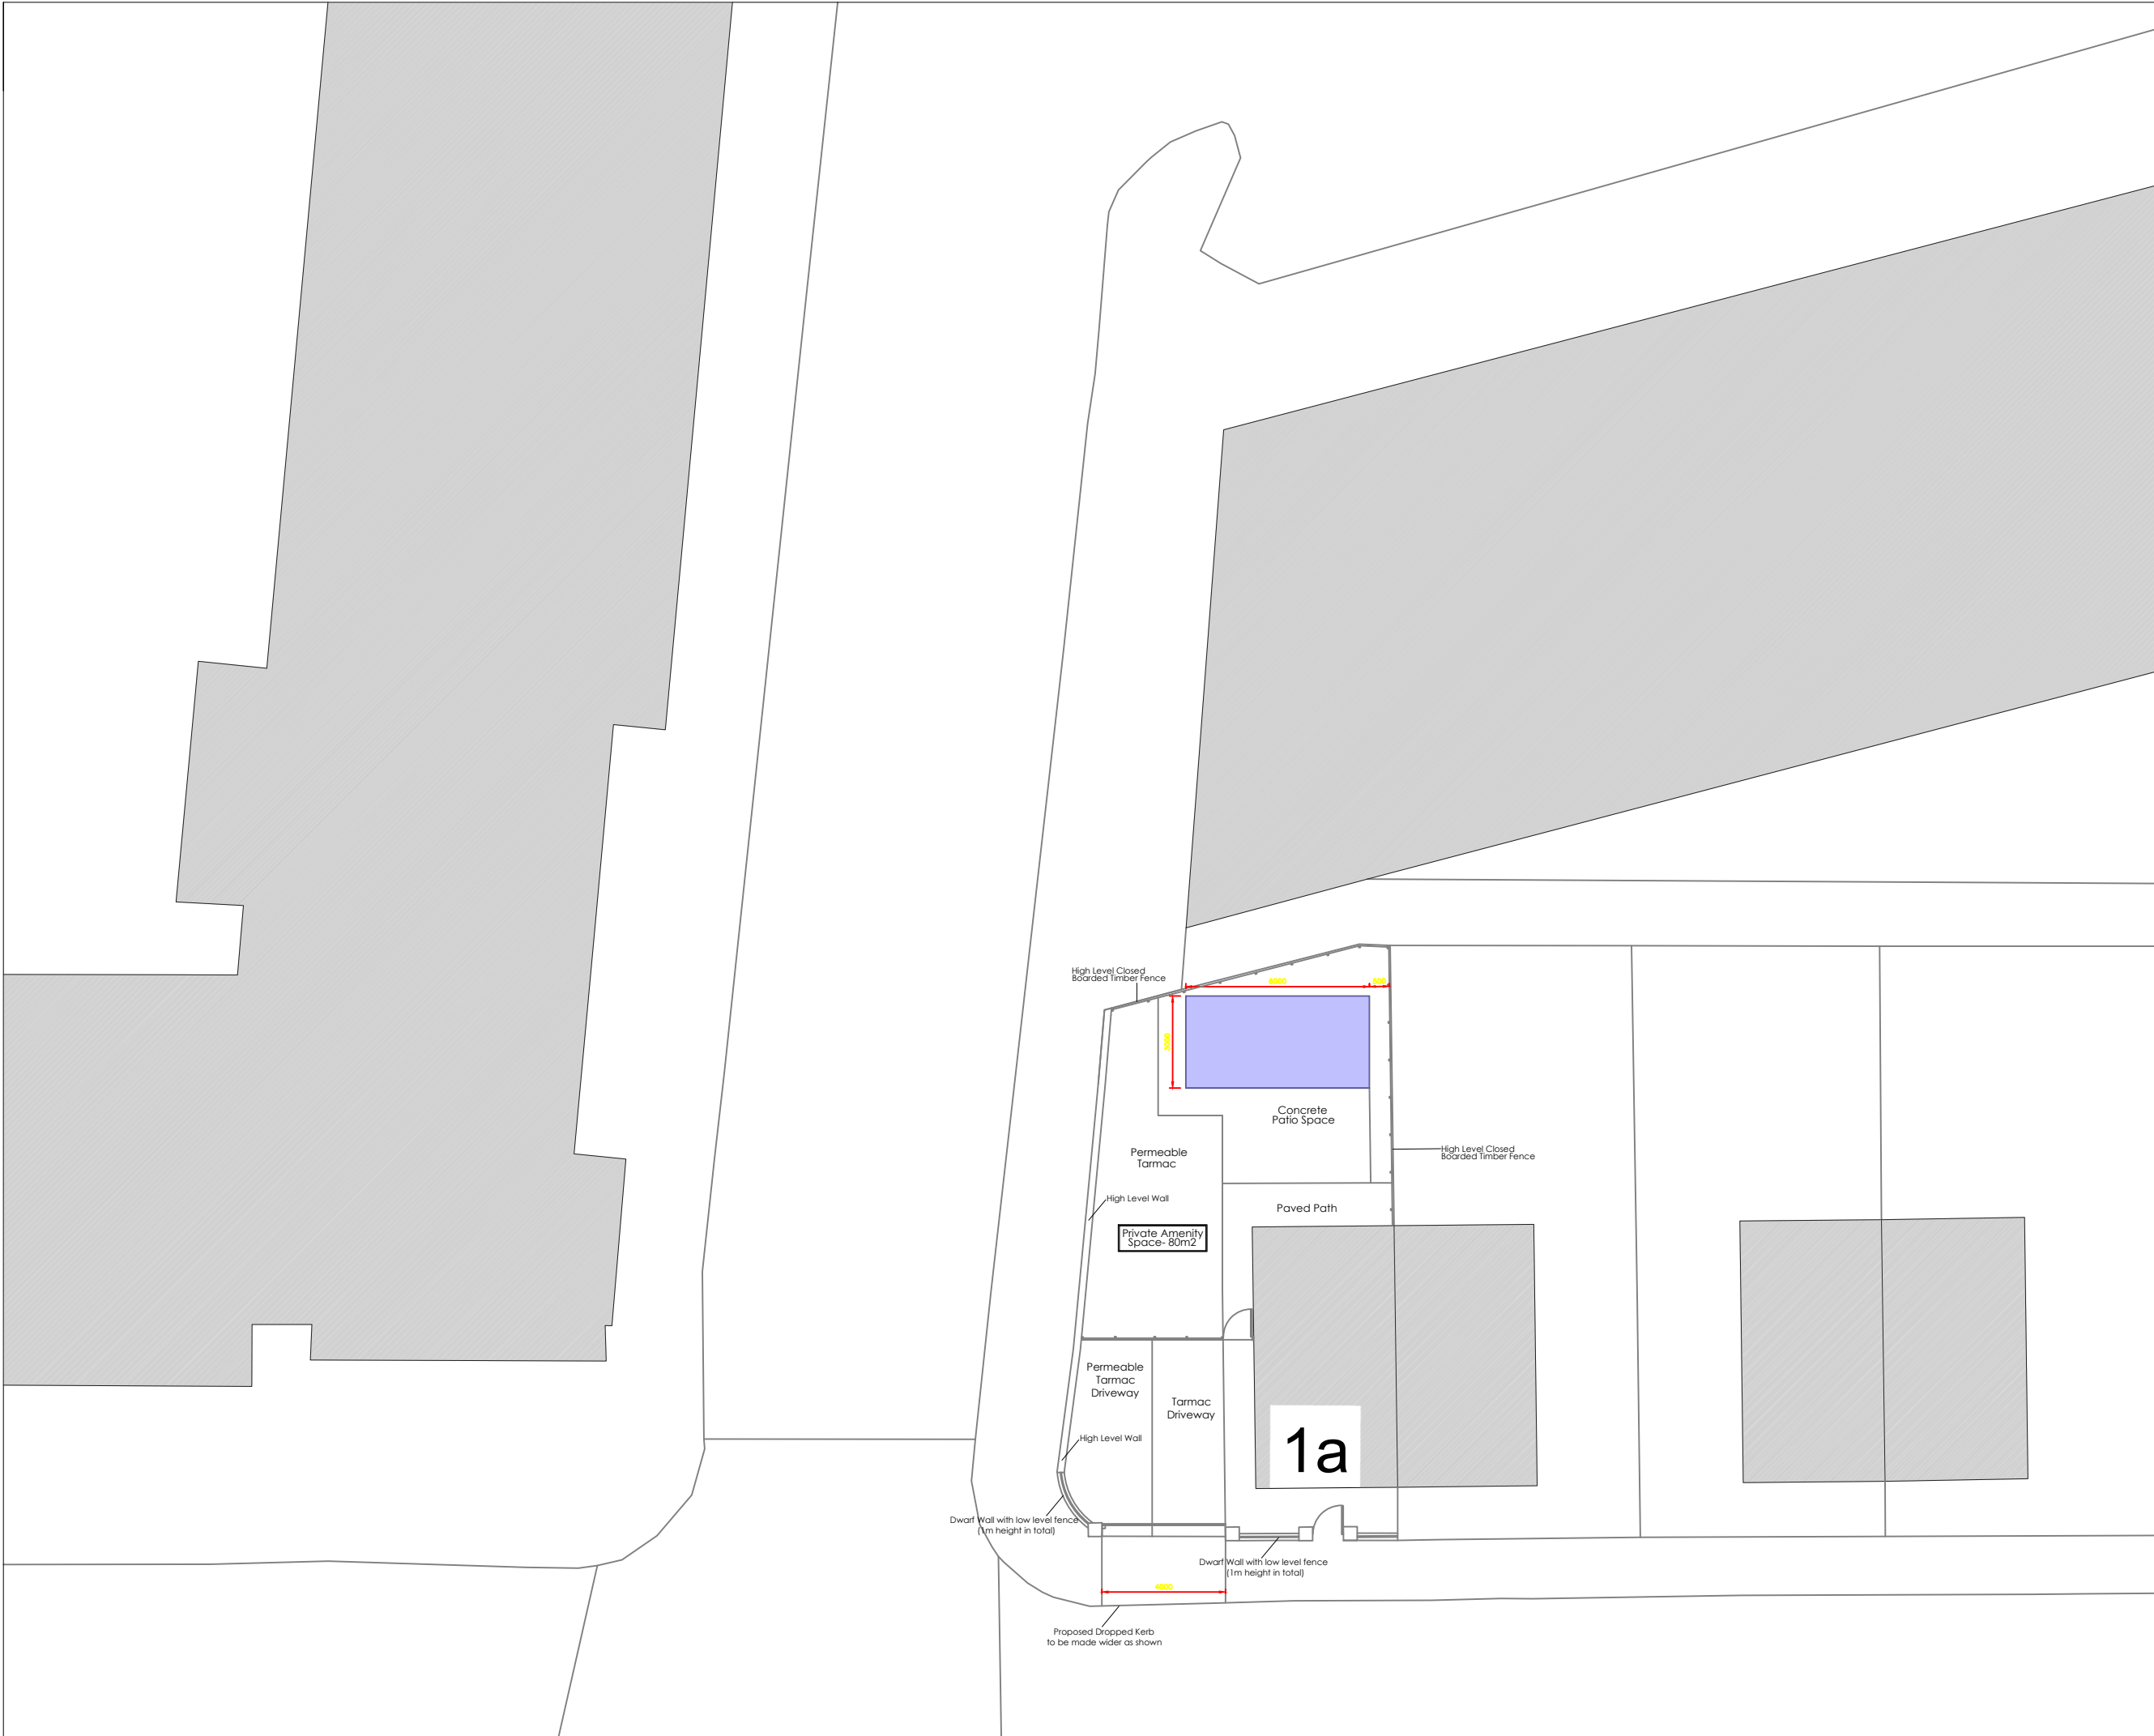

Proposed Landscaping Plan

Example image of concrete patio space/ section through permeable paving/ example image of paving/permeable tarmac

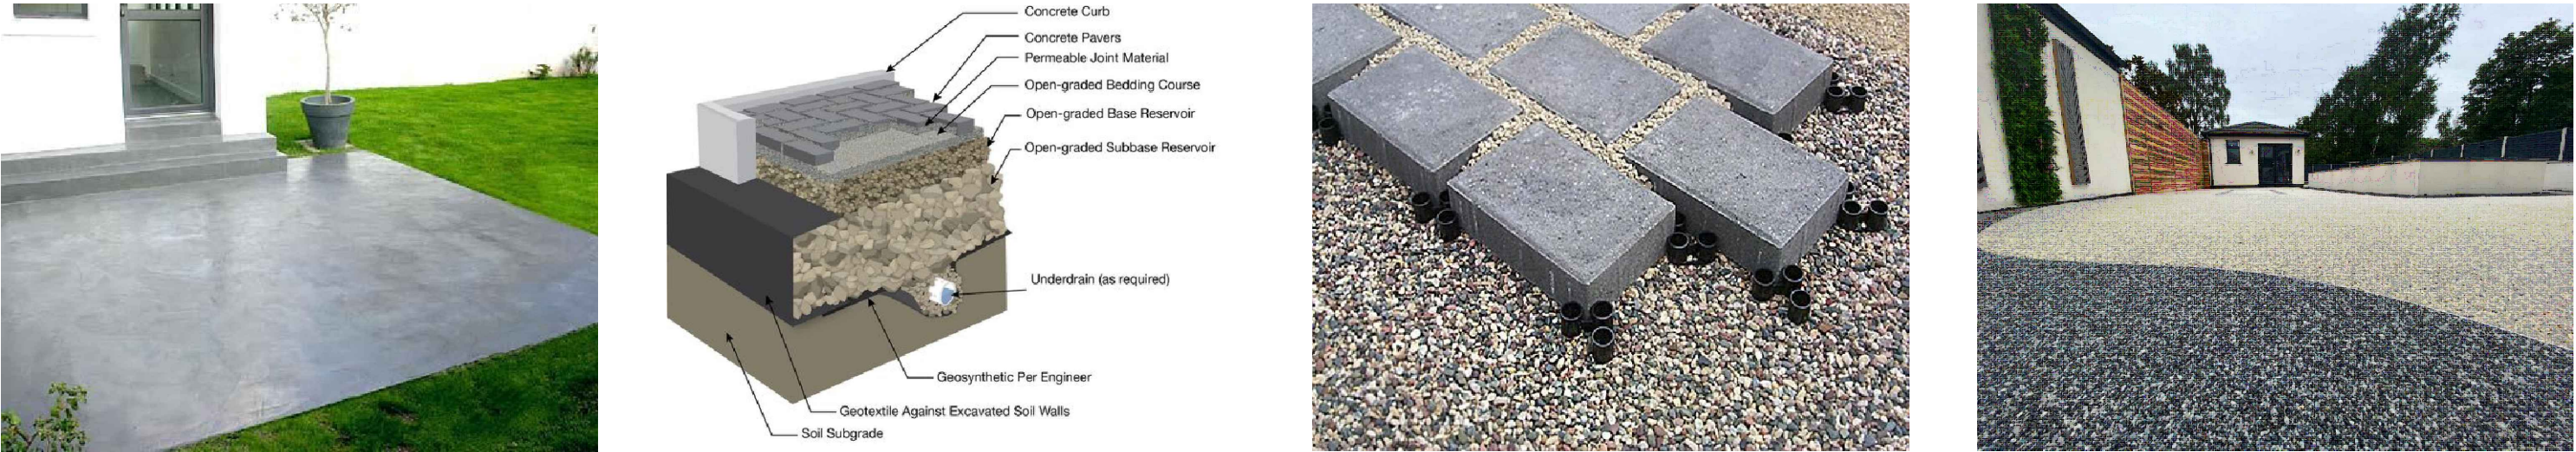

AJ ARCHITECTURAL LTD

1a Beamish Close,
Manchester,
M13 9RP

Project

Existing/Proposed Layouts

Drawing Title

Wing/02

Drawing No.

Rev.
B

Rev.

J.TD.

Drawn by

1:200@A1

Scale

Mar' 24

Date

1. Figure dimensions to be followed in preference to scale.
2. All dimensions to be checked on site prior to the commencement of any work. Any discrepancies to be reported immediately & resolved prior to work commencing.
3. This drawing is the copyright of AJ Architectural LTD and may not be copied or used without prior consent.