

DO NOT SCALE THIS DRAWING. IF IN DOUBT ASK


NOTES	A1
FOR GENERAL NOTES SEE DRG. No. 1747-4/5	

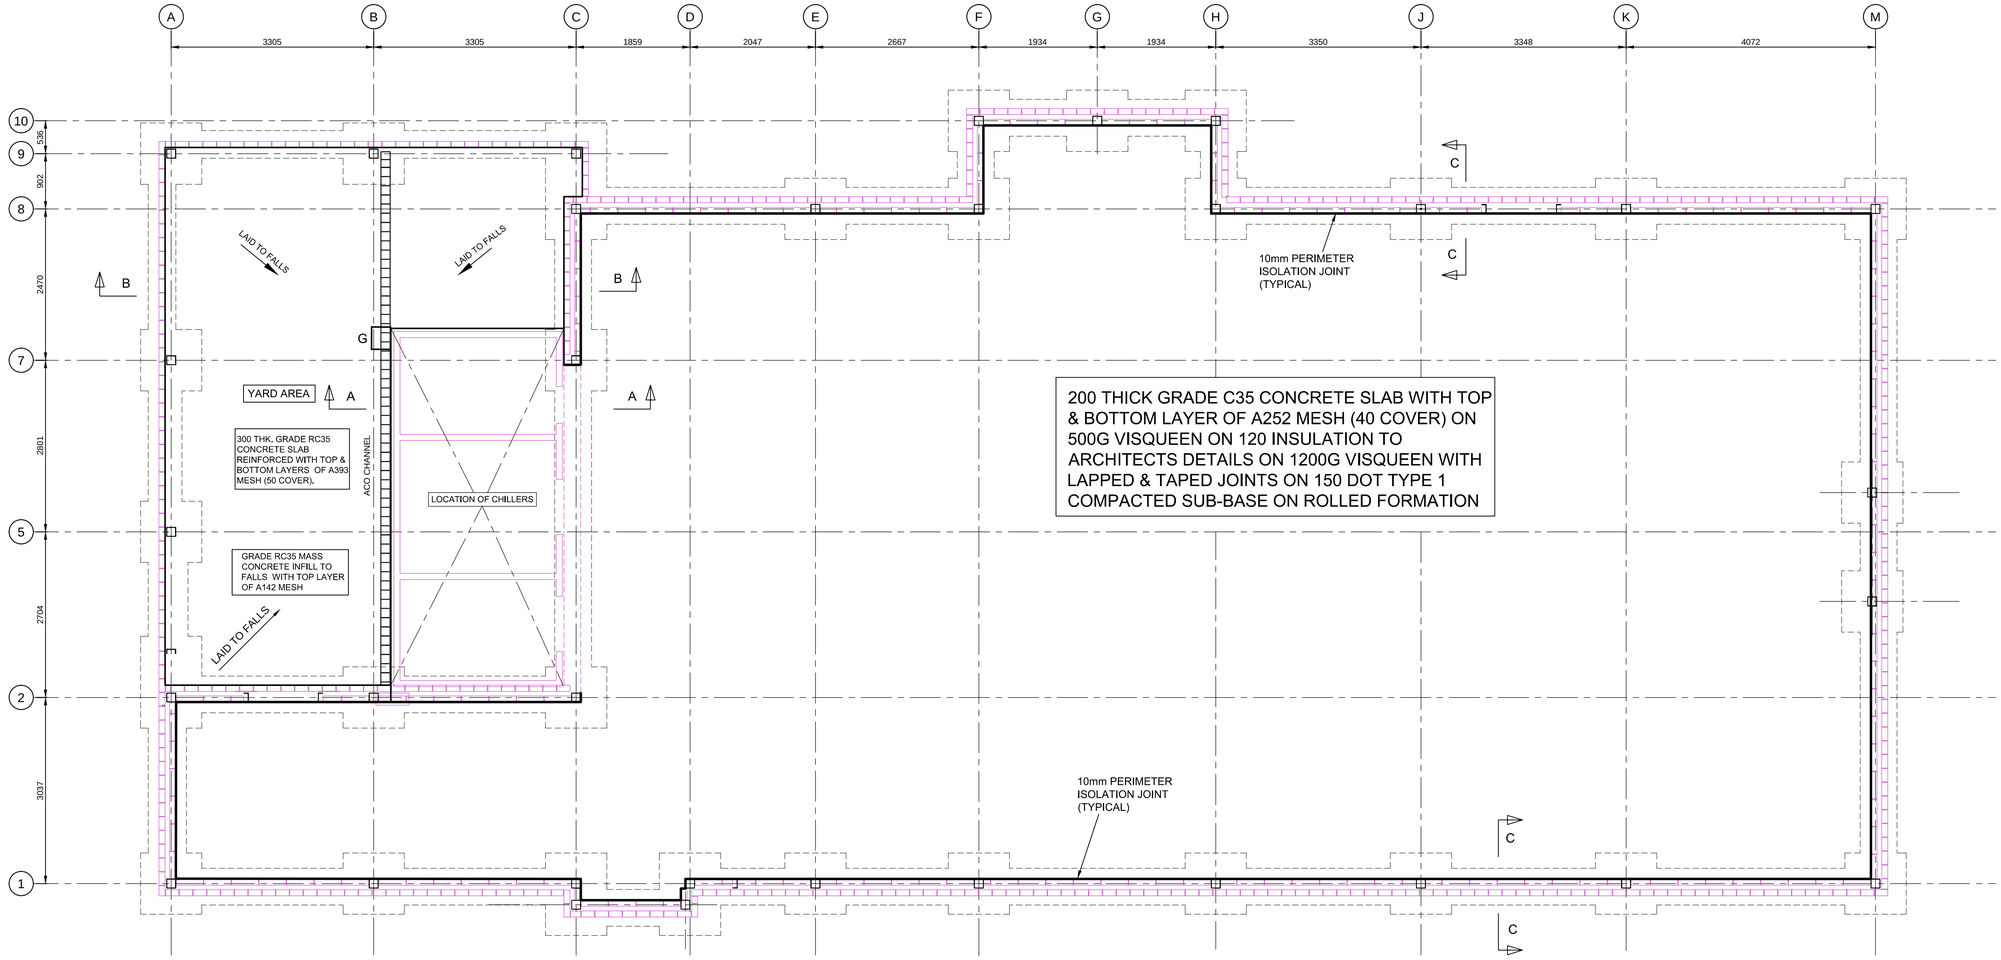


GROUND FLOOR SLAB DETAILS (1:50)

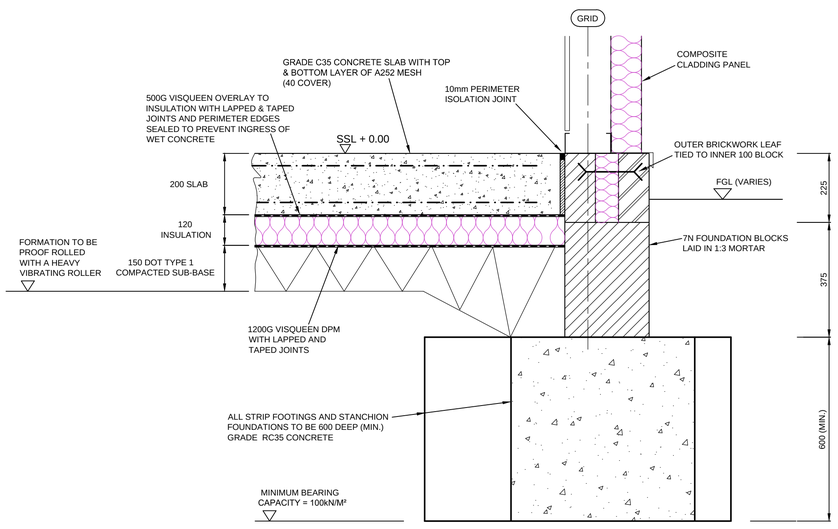

TYPICAL EDGE SECTION C-C (1:10) (UNLESS NOTED OTHERWISE)

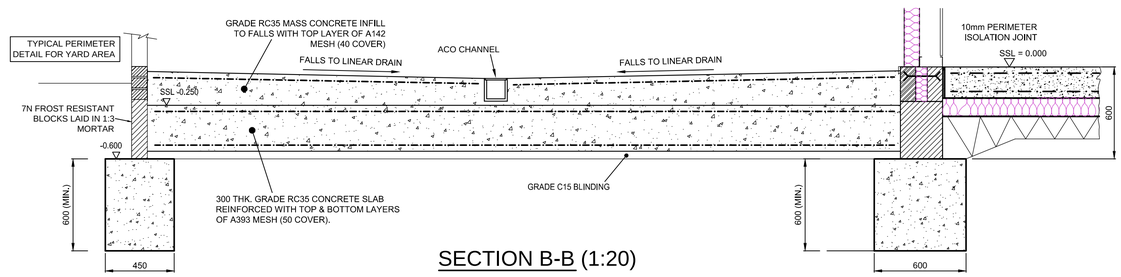

SECTION B-B (1:20)

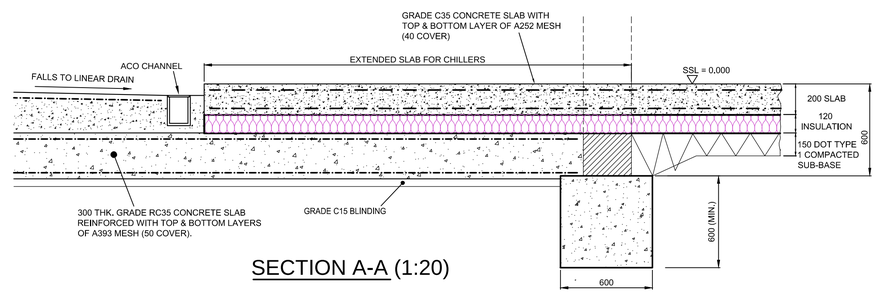

SECTION A-A (1:20)

Rev.	Description	By	Date
A	REDRAWN TO LATEST ARCHITECTS DETAILS	NC	MAY 24

Client
CHICKEN CABINS LTD.

Site address
KFC DRIVE THROUGH
SECTION OF TESCO CAR PARK
ALTRINCHAM ROAD, BAGULEY.
MANCHESTER, M23 9TJ.

Stevenson Calam Associates
CONSULTING ENGINEERS
ORNHAMS HALL, BOROUGHBRIDGE,
NORTH YORKSHIRE. YO51 9JH.
Telephone (01423) 530999
Facsimile (01423) 520028
Email: stevenson.calam@btconnect.com
SCA

Title
GROUND FLOOR SLAB DETAILS

Project Manager/ Checked	Drawn By	Scale	Date
GS	NC	AS SHOWN	FEB. 2022

Drawing Number 1747-4/6 Rev. A