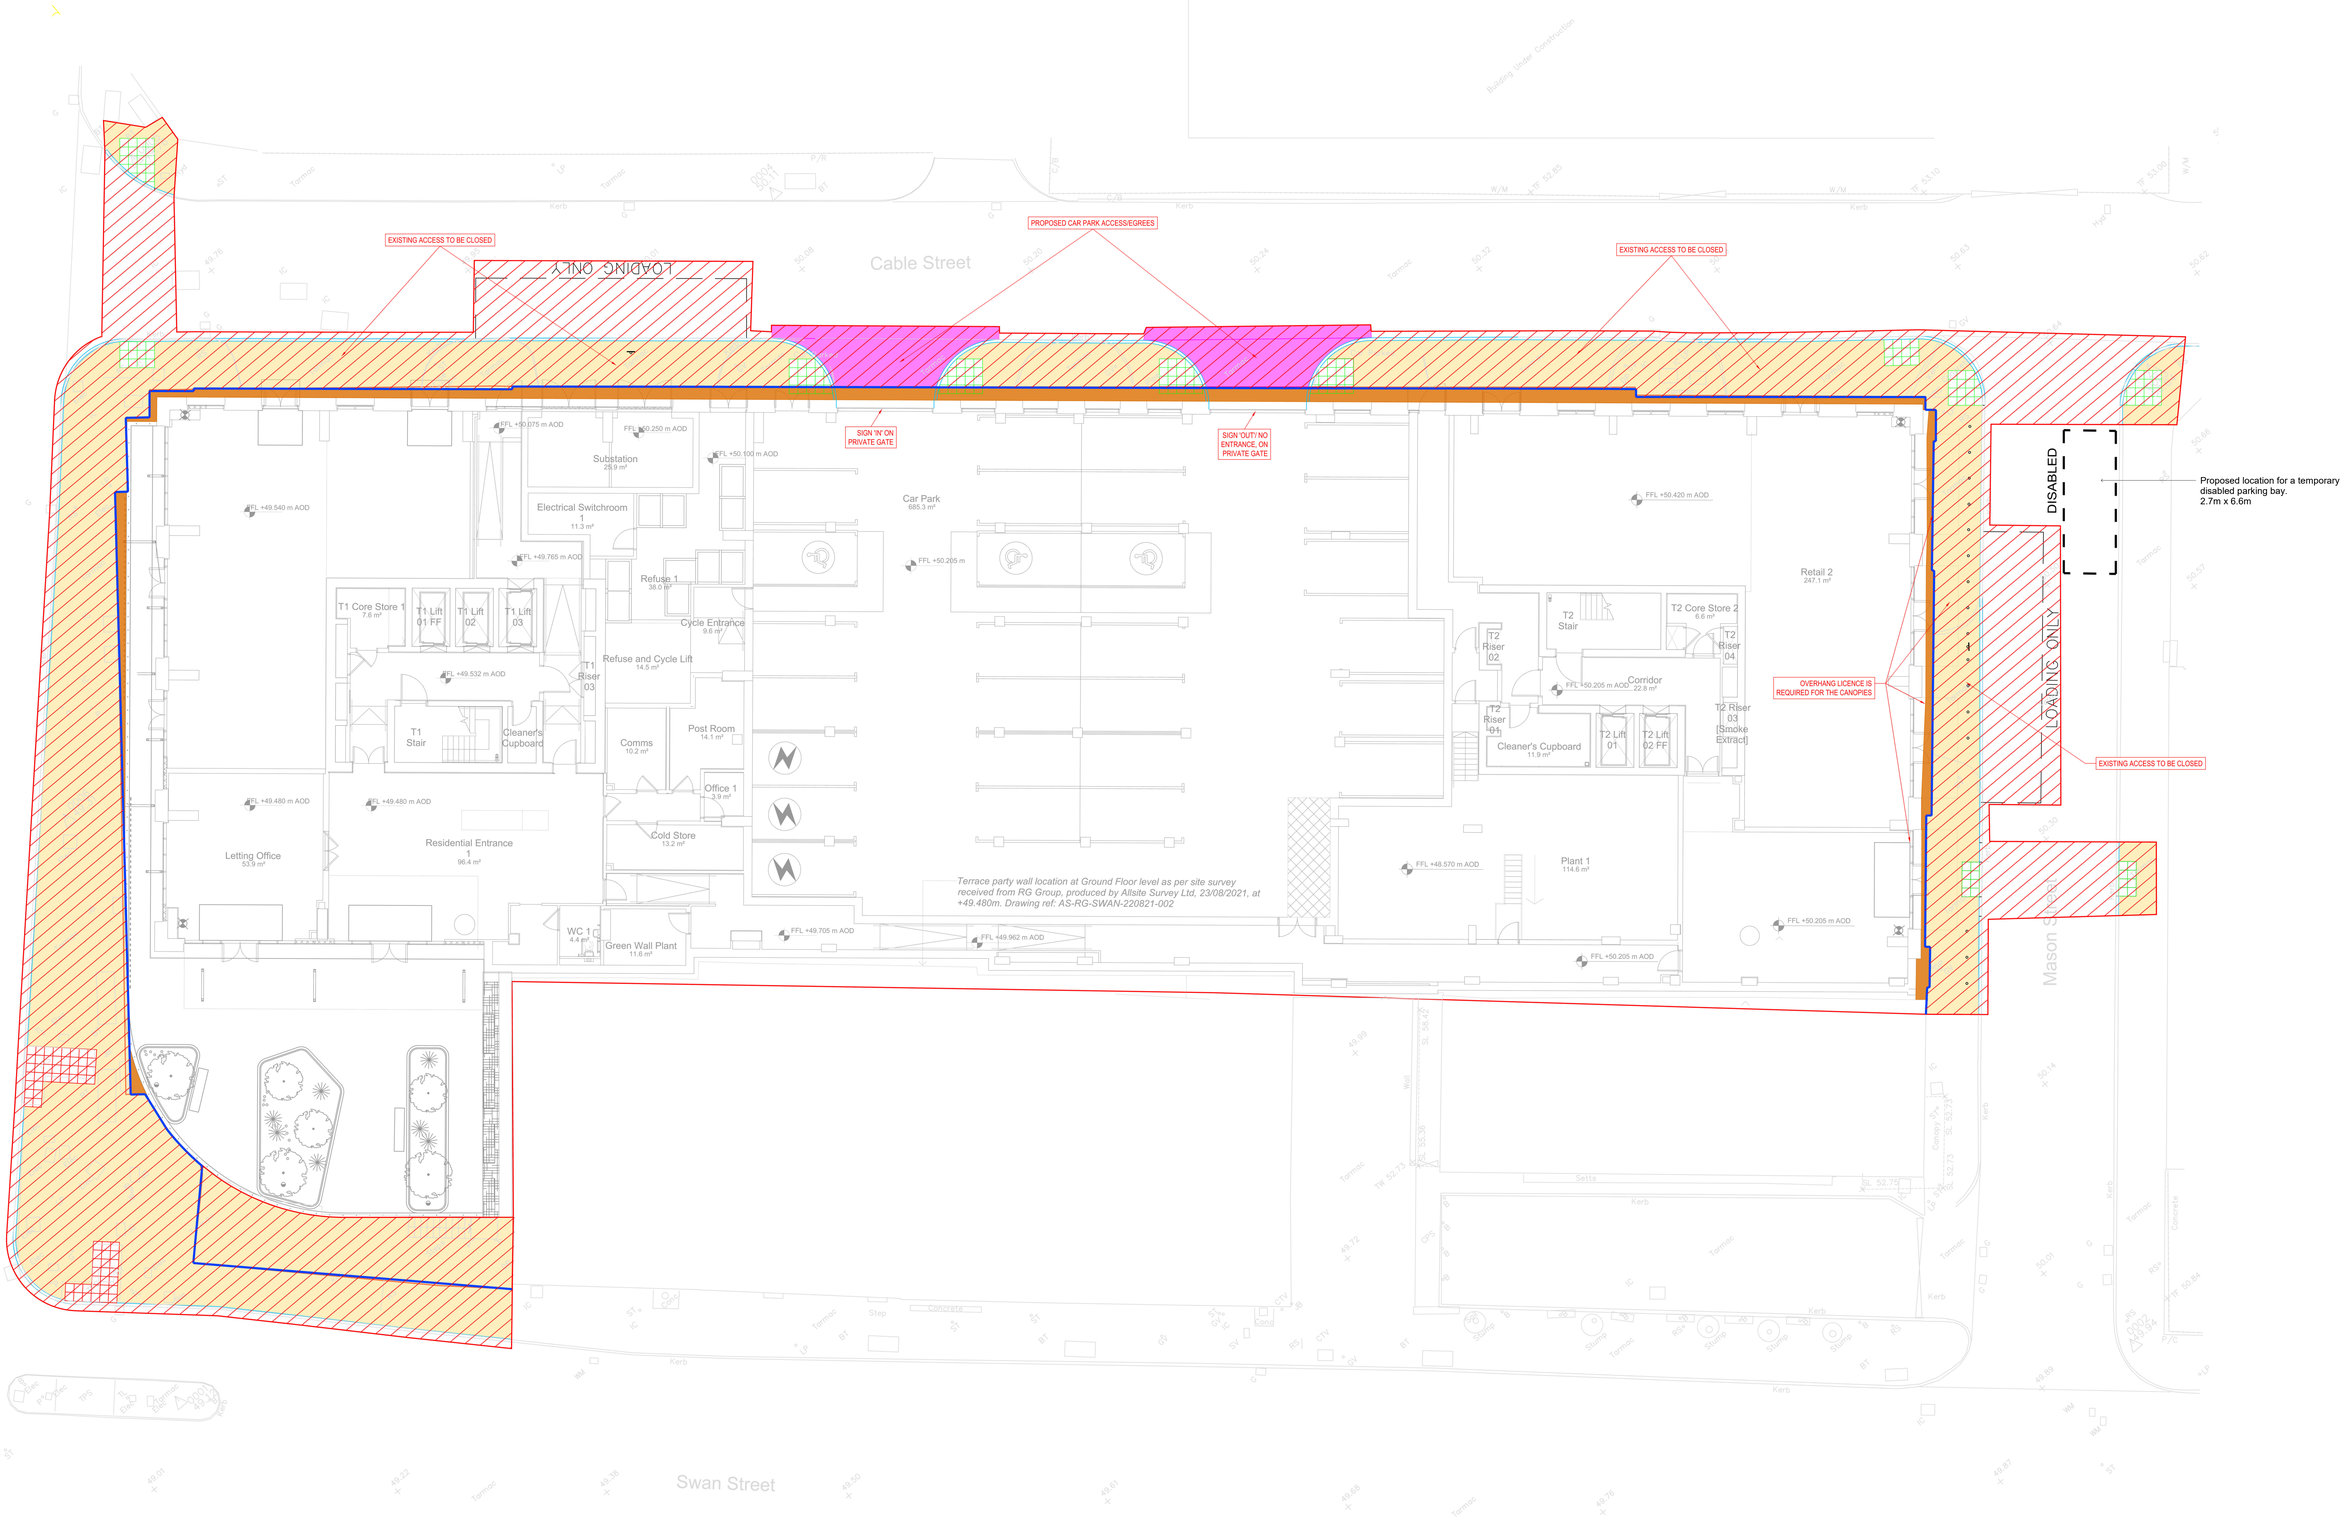

All dimensions are to be checked on site prior to manufacture or construction.

This drawing is to be read in conjunction with all relevant Structural Engineers and Mechanical & Electrical Engineers drawings and specification. Any discrepancies between drawings and site conditions are to be reported to the contract manager.

Copyright of this drawing and all the information it contains is vested in Lechler Hayes Ltd and no licence or assignment of any kind has been, or is, granted to any third party whether by provision of copies or original or otherwise unless agreed in writing.

NOTES:

Refer to Curtins S278 Agreement Plan for base plan information:

32073-CUR-Z0-C-G710-PL-00-001-P04

Rev:	Description:	Date:
P1	Temporary disabled parking bay location indicated - FOR APPROVAL	12.04.24

Architect: Lechler Hayes Architects

Drawing Title: **Mason Street - Temporary Disabled Parking Bay**

Project Name: **Swan Street House**

Status:	Scale:	Project No.	Drawing No.	Rev
Construction	**1:100 @ A0**	**2313**	**LHA-Z1-ZZ-DR-A-10-001**	**P1**

© Lechler Hayes Ltd 2023