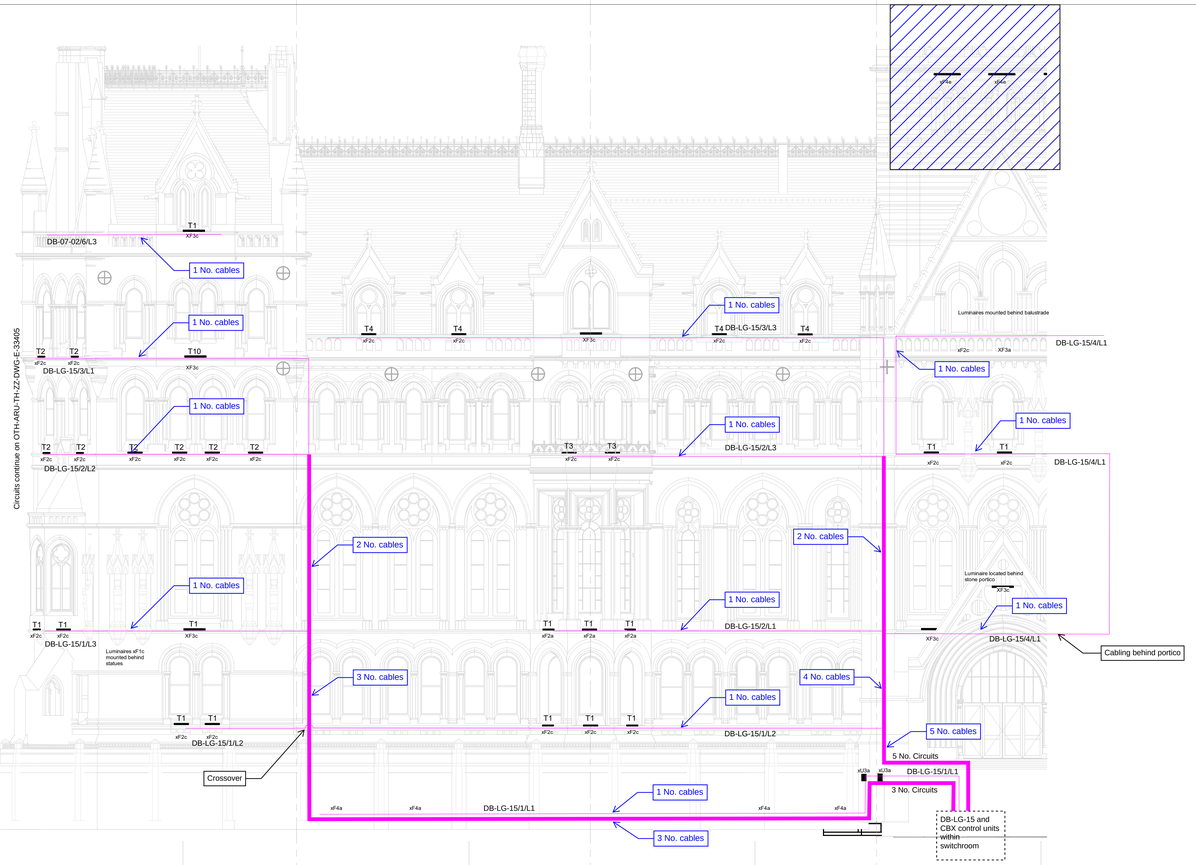

Albert Square Elevation - Left Side

Scale 1 : 100

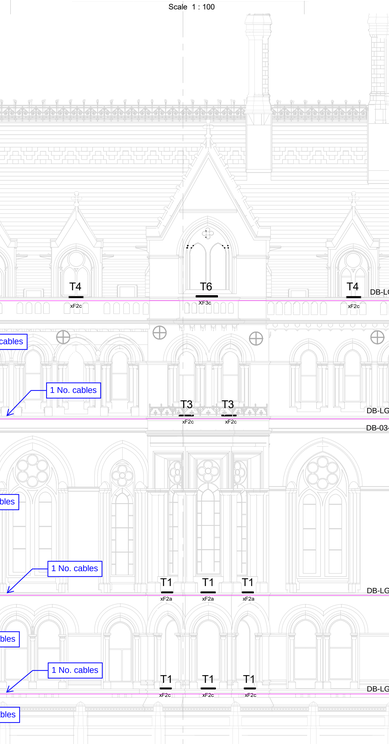

Albert Square Elevation - Right Side

Scale 1 : 100

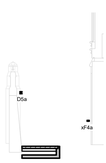

Moat Lighting

Scale 1 : 100

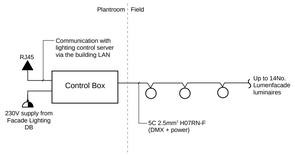

Typical Wiring Detail

Scale to be used as guidance only - refer to sheet size below

Bars

1:100	m	0	1	2	3
1:100	mm	1000	3000	5000	7000
1:200	mm	0	4000	8000	12000
1:500	m	5	15	25	35

Key Plan

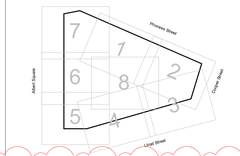

Notes

1. This drawing indicates RIBA Stage 4 technical design information for the OTH project, defining the principles of the MEP services that are to be applied. Due consideration should be made when interpreting the design.

2. This drawing should be read in conjunction with all other design documentation and supporting technical information forming the OTH RIBA Stage 4 design package.

3. Final equipment layouts and service routes are subject to installation information. The Contractor shall be responsible for final installation details.

4. This drawing is based on the following collaborative models:
   OTH-PUR-ZZ-ZZ-M3D-A-0001-Rev 46
   OTH-PUR-ZZ-ZZ-M3D-A-0009- Rev 38
   OTH-PUR-TH-LG-M3D-A-0018 – Rev 27
   OTH-PUR-TH-ZZ-M3D-A-0029-Rev 05
   OTH-RAM-ZZ-ZZ-M3D-S-0001 Rev P23
   OTH-RAM-TH-XX-M3D-C-0002 Rev P01
   5870-TDA-00-XX-M3-A-9000 Revision 04
   OTH-HAK-TH-ZZ-M3D-V-0001 Revision P0.2

5. Refer to the catering designer's documentation for the systems serving the catering areas.

6. Services are shown for costing purposes where indicated as in abeyance.

7. All dimensions in mm unless otherwise stated.

8. This drawing has been produced to inform the facade lighting wiring methodology and shall not be used for setting out of installation. All cable routes shall be carefully coordinated with horizontal and vertical facade elements (including rainwater pipework) to minimise aesthetic impact.

ISSUE	DATE	DRAWN	CHECKED	APPROVED
C04	18/11/22	SW	WP	TW
Construction Issue - Updated to incorporate changes after on-site workshops				
C03	19/08/22	WP	TW	DT
Construction Issue - Updated to incorporate changes after on-site workshops				
C02	25/07/22	WP	TW	DT
Construction Issue - Updated to incorporate changes after on-site workshops				
C01	02/10/20	AD	TW	DT
Construction Issue				
P02	04/10/19	EO	TW	DT
Work Stage 4 Issue - updated to include circuit references				
P01	09/09/19	EO	TW	DT
Work Stage 4 Issue				

OUR TOWN HALL PROJECT

ARUP

6th Floor, 3 Piccadilly Place
Manchester M1 3BN
Tel+44(0161) 228 2331 Fax+44(0161) 228 6879
www.arup.com

PROJECT STATUS	Work Stage 5
CLIENT	Manchester City Council
PROJECT	Our Town Hall
DRAWING TITLE	Facade Lighting Wiring Albert Square
SIZE & SCALE	A0: 1 : 100
DRAWING STATUS	S4 - Suitable for Construction
ROLE	Electrical Services
JOB NUMBER	256650
DRAWING NO.	OTH-ARU-TH-ZZ-DWG-E-33402
REV	C04