



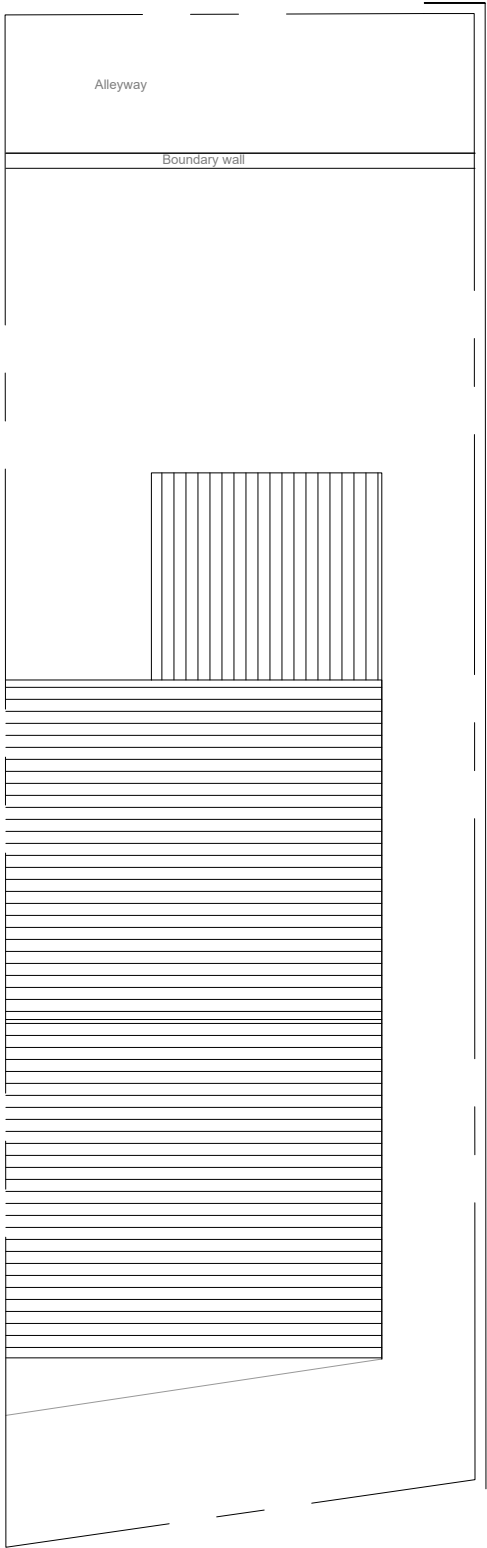

Existing Site plan

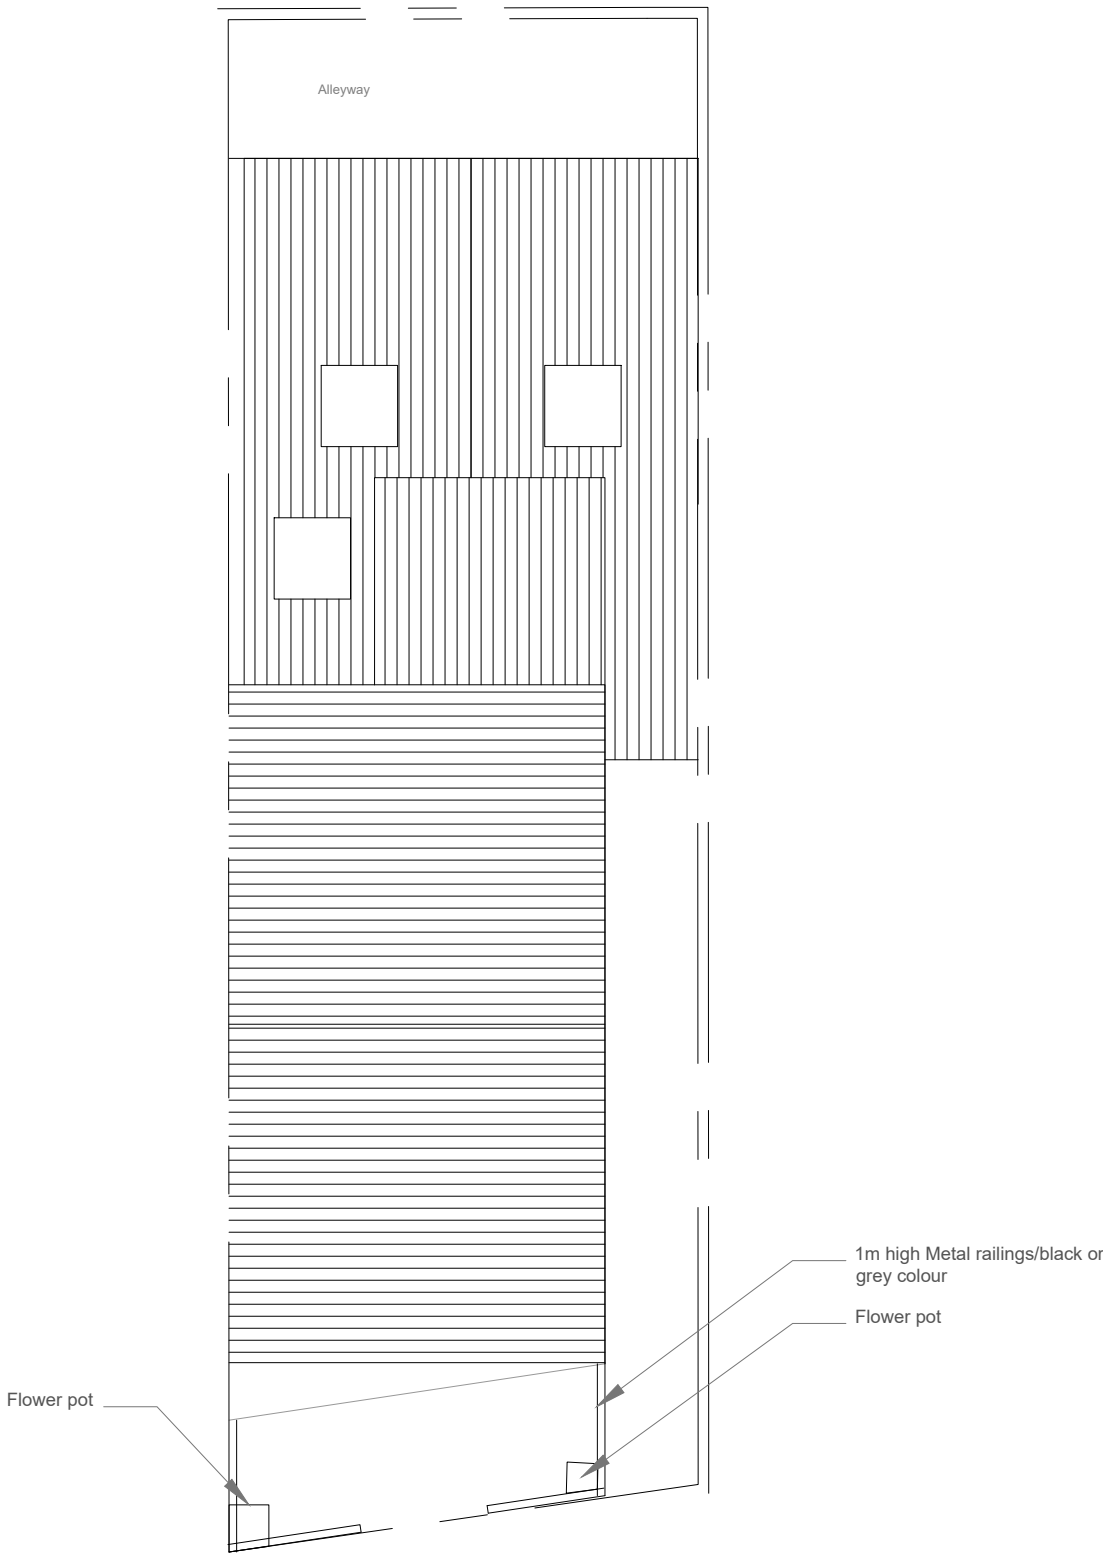

proposed Site plan



ARCHITECTURE

www.m1architecture.co.uk
T:0161 327 2011
M:07506237914

Building extension
190 Burton Road


2320

01A


Site Plan 1:100@A3
Existing and Proposed




Front Elevation

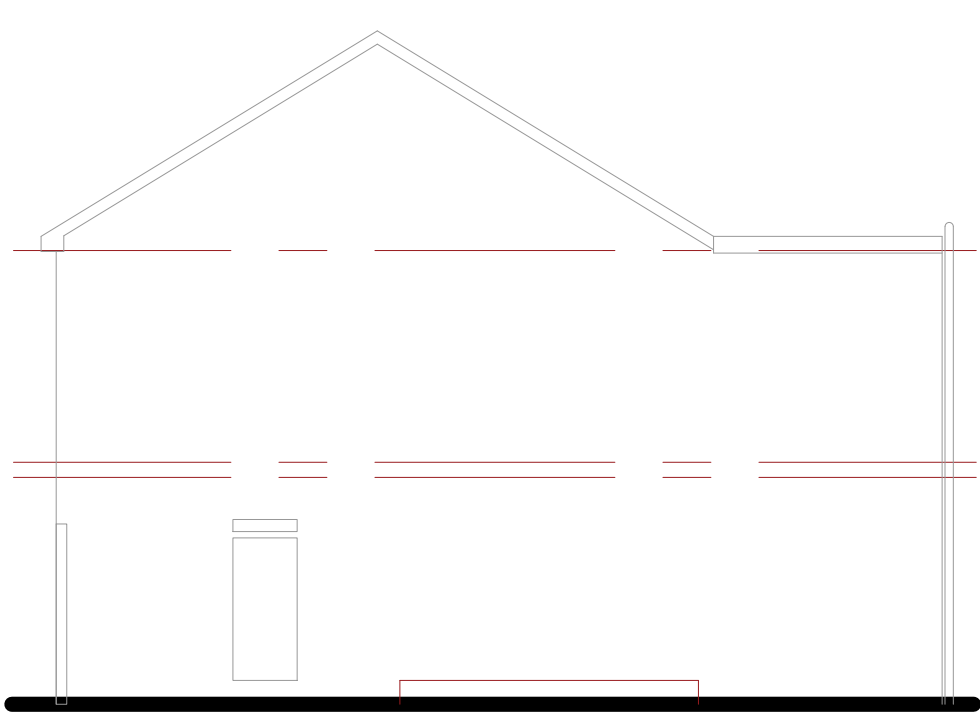


Side Elevation

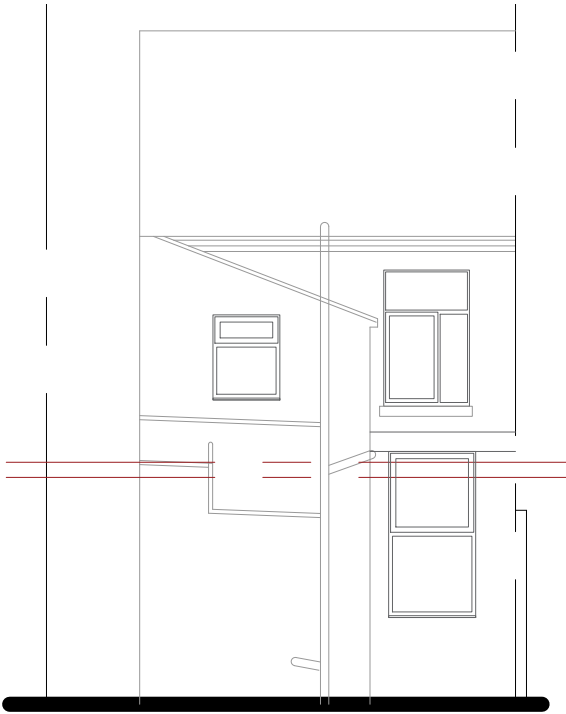


Rear Elevation

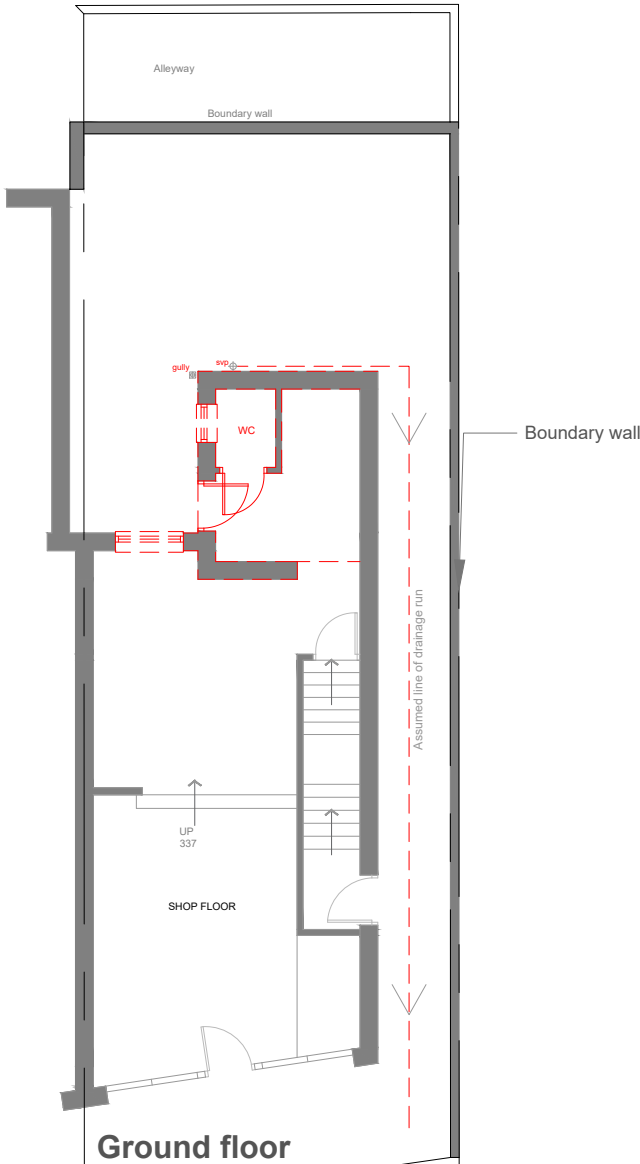

Ground floor

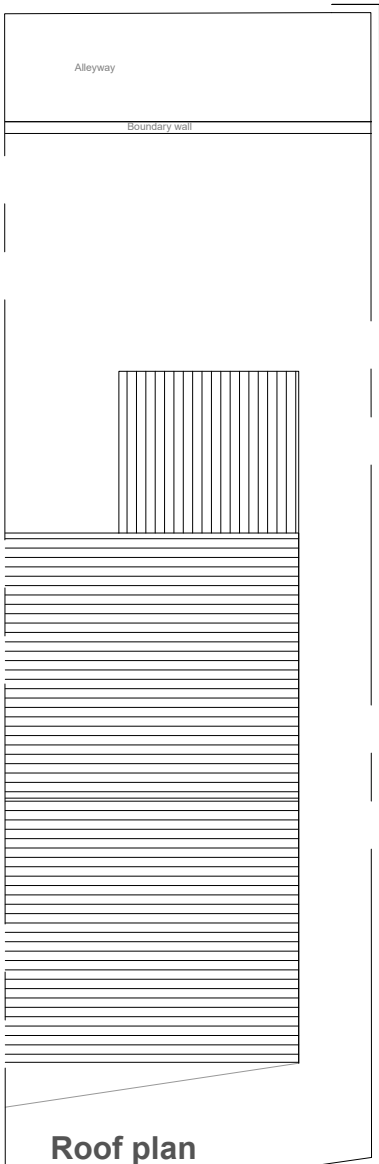

Roof plan

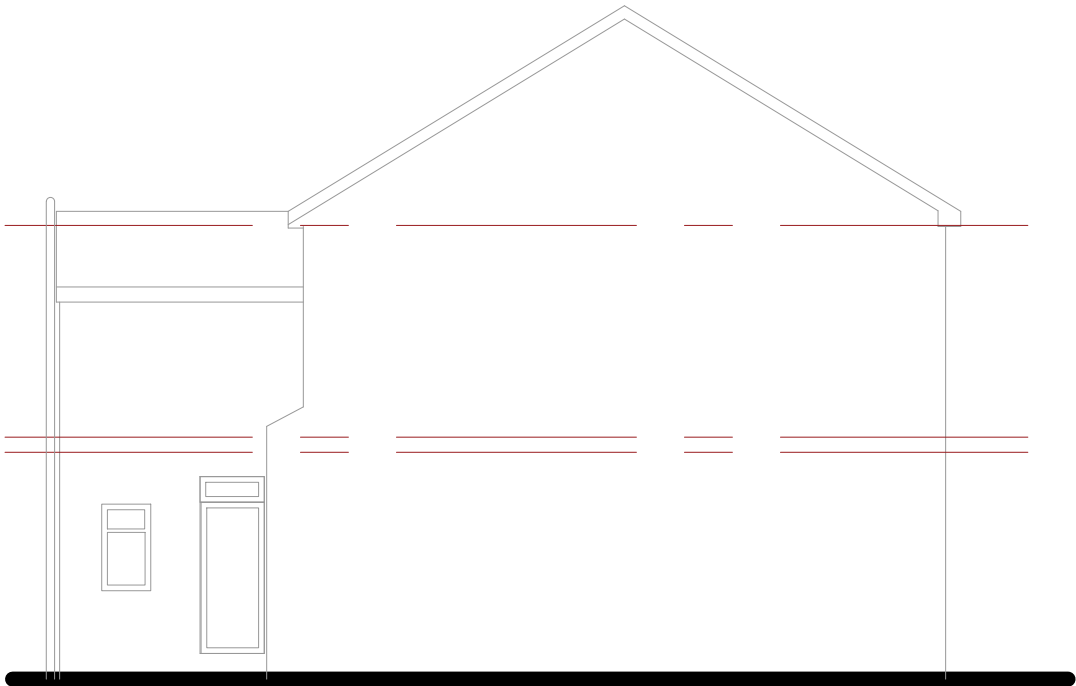

Sectional Side Elevation



ARCHITECTURE

www.m1architecture.co.uk
T:0161 327 2011
M:07506237914

Building extension

2320


02B

Floor Plans & Elevations

1:100@A3

Existing

190 Burton Road

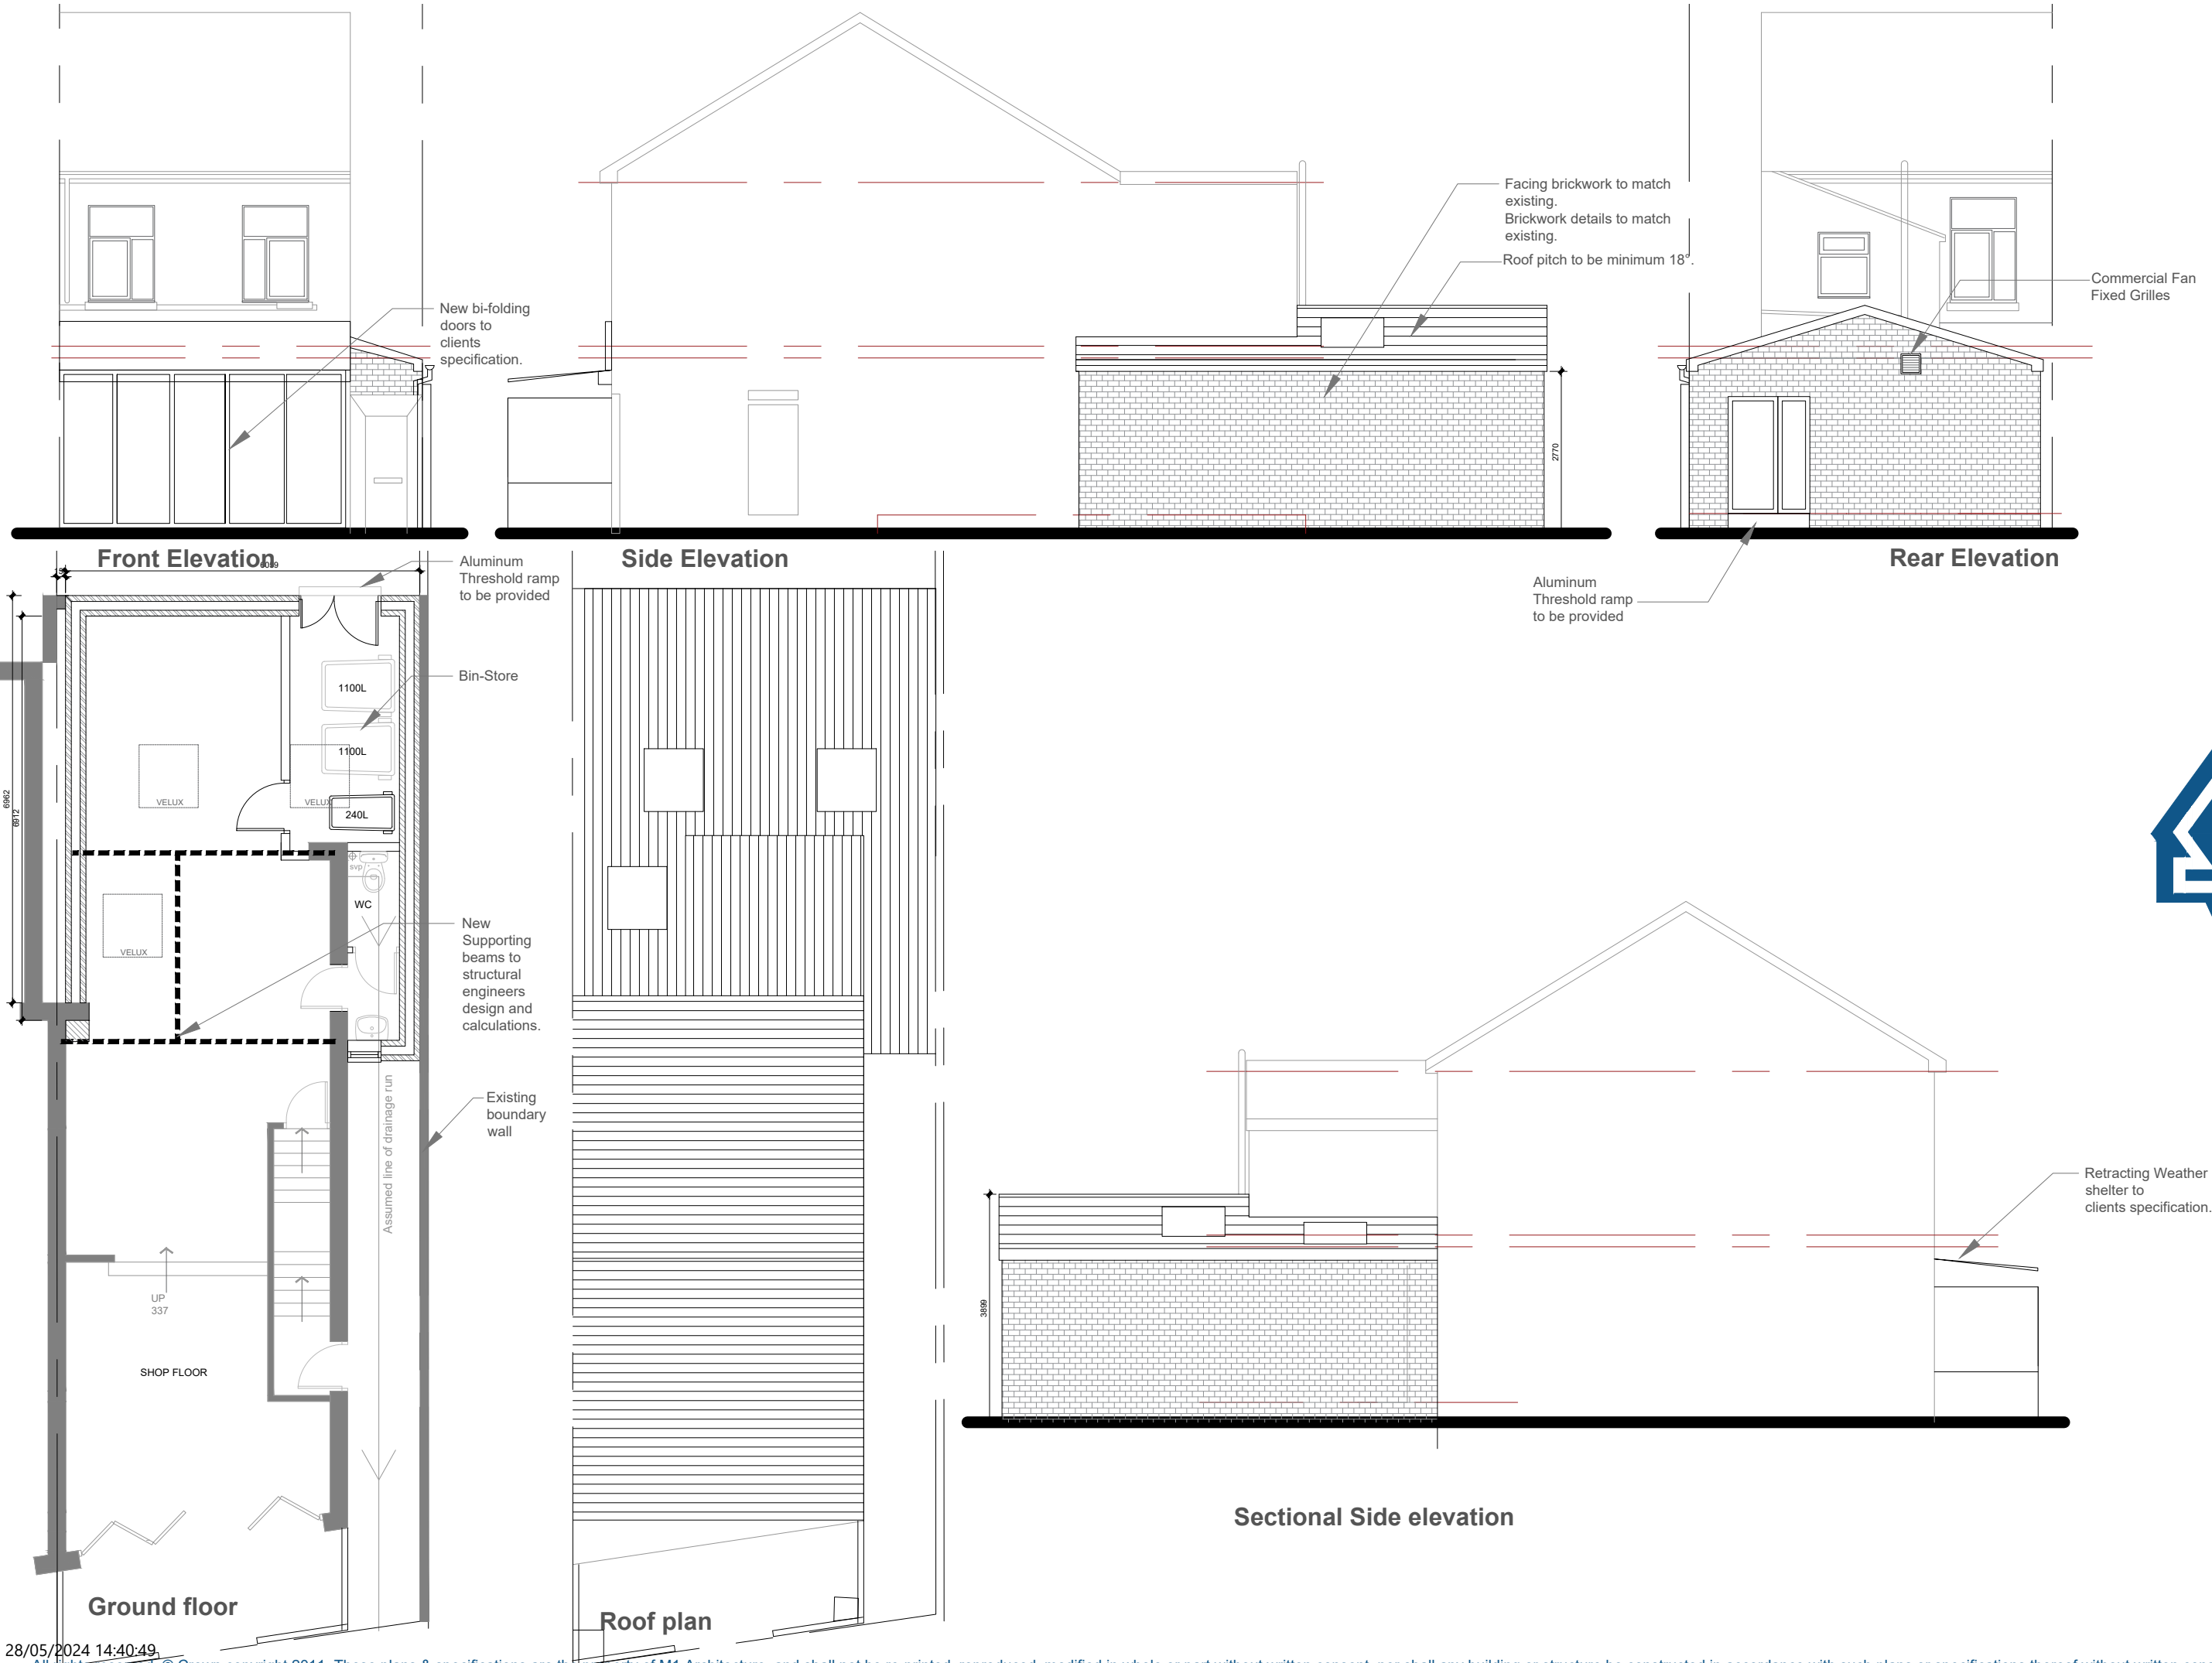

ARCHITECTURE
www.m1architecture.co.uk
T:0161 327 2011
M:07506237914

Floor Plans and elevations
1:100@A3
Proposed

Building extension
190 Burton Road
2320
03_B